


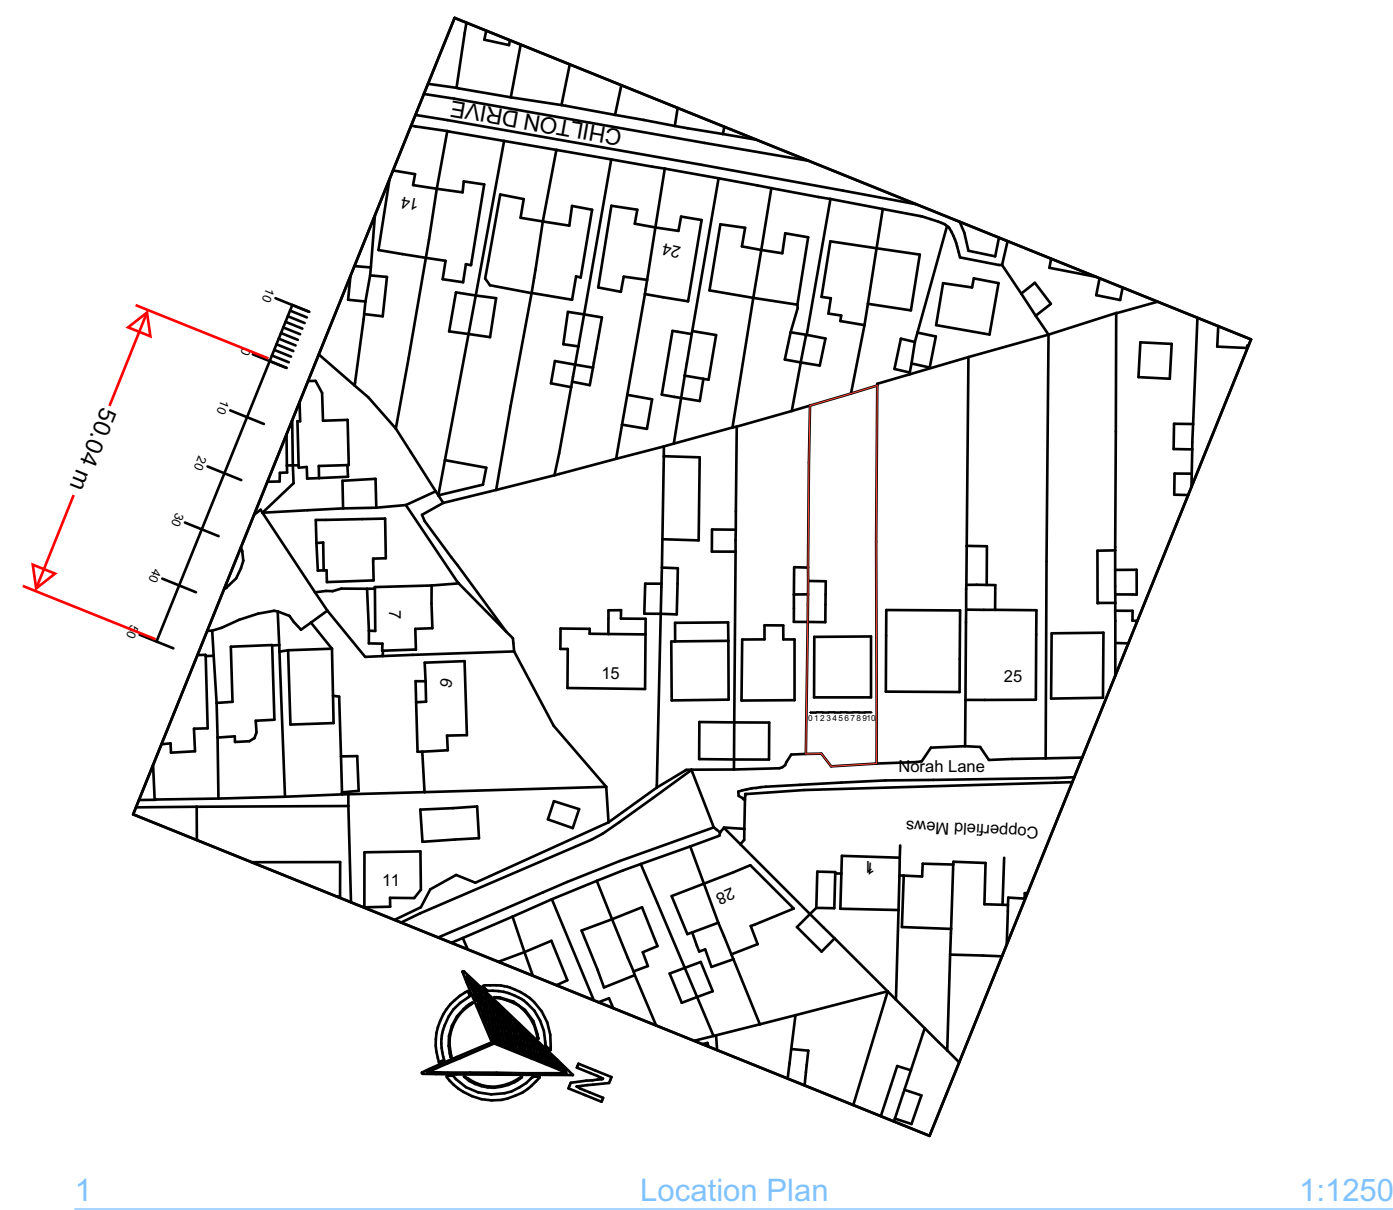

1 Location Plan 1:1250



4 3D Front Existing (Not Materials) 1:100




5 3D Front Proposed (Not Materials) 1:100



6 3D Rear Existing (Not Materials) 1:100



7 3D Rear Proposed (Not Materials) 1:100

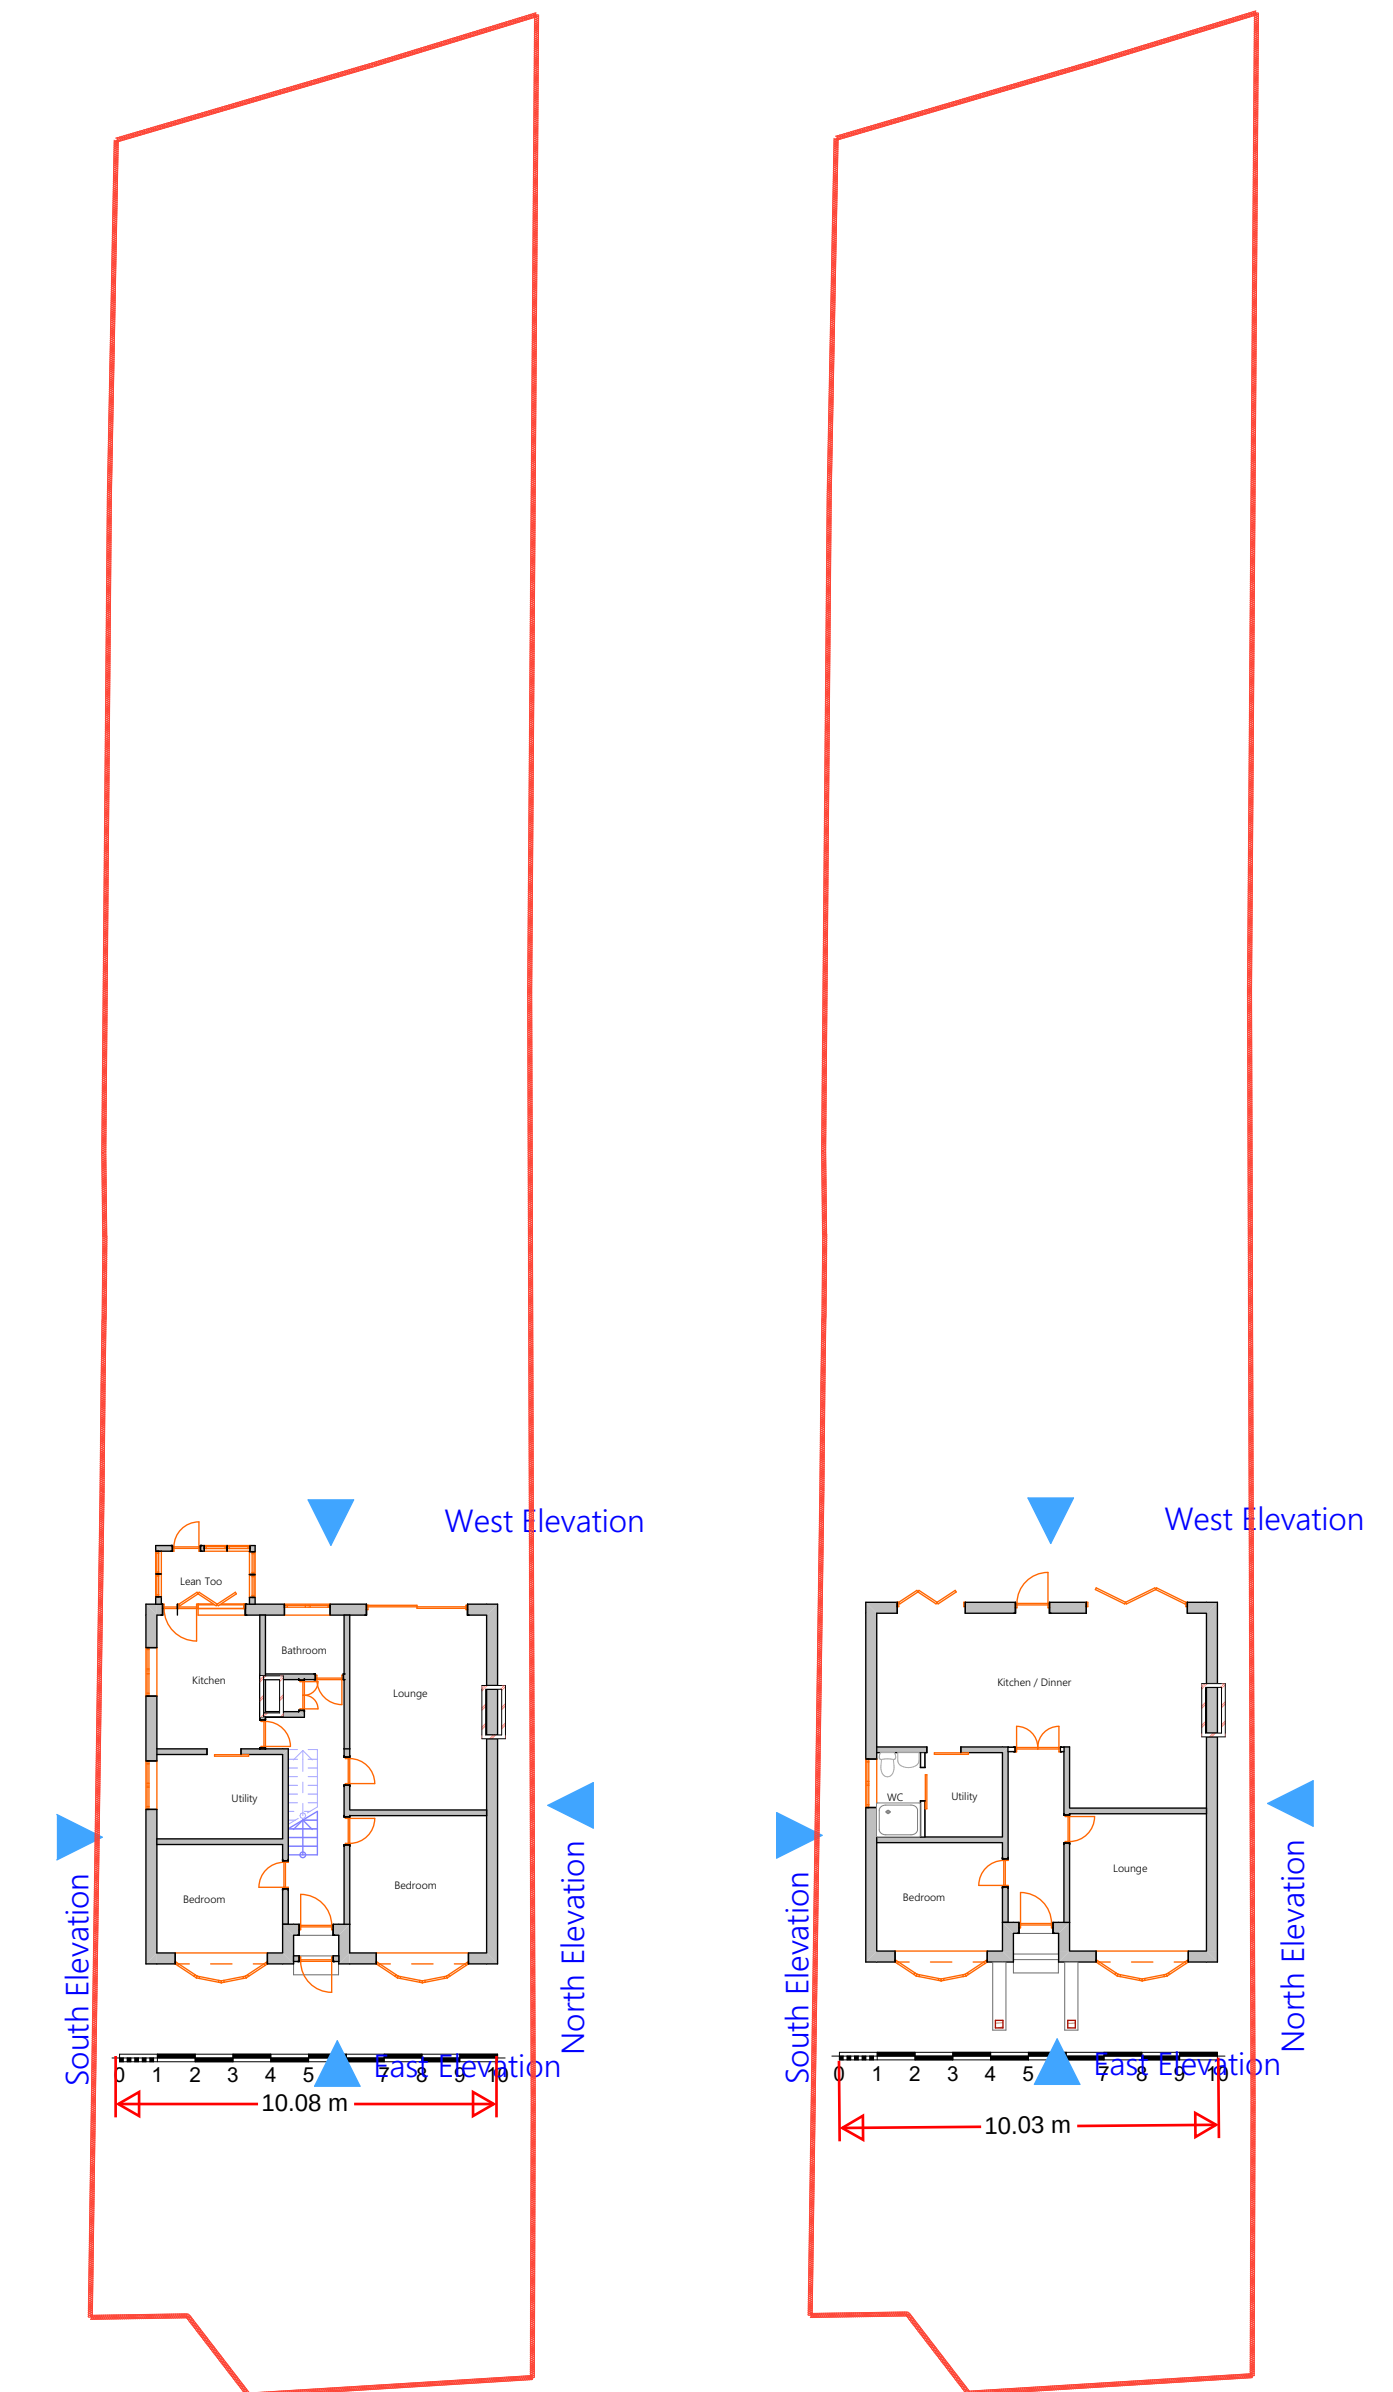

2 Site Plan Existing 1:200 3 Site Plan Proposed 1:200



8 Front 1:6.73



9 Front Left 1:6.73



10 Front Right 1:6.73



11 Rear 1:9.72

ARCHITECHNOLOGY. DESIGN

This document and its design content is copyright ©. It shall be read in conjunction with all other associated project information including models, specifications, schedules and related consultants documents. Do not scale from documents. All dimensions to be checked on site. Immediately report any discrepancies, errors or omissions on this document to the Originator. If in doubt ASK.

Scales @ A1
1:1250, 1:200, 1:100, 1:6.73, 1:9.72
Date
2024-05-20

Client Approval
A - Approved
B - Approved with Comments
C - Do Not Use

Layout Title
Site Plan

Architecttechnology.design
179 Edwin Road Rainham, Kent ME8 0AH
Tel: 07957 350204
info@architecttechnology.design

Project
21 Norah Lane - George Eghator - ME3 7EW - Loft

status
Planning Application V3

Site Address
21 Norah Lane Higham Kent ME3 7EW

Drawing Number	project	originator	zone	level	type	role	number	rev
Layout ID	01							01 - WIP