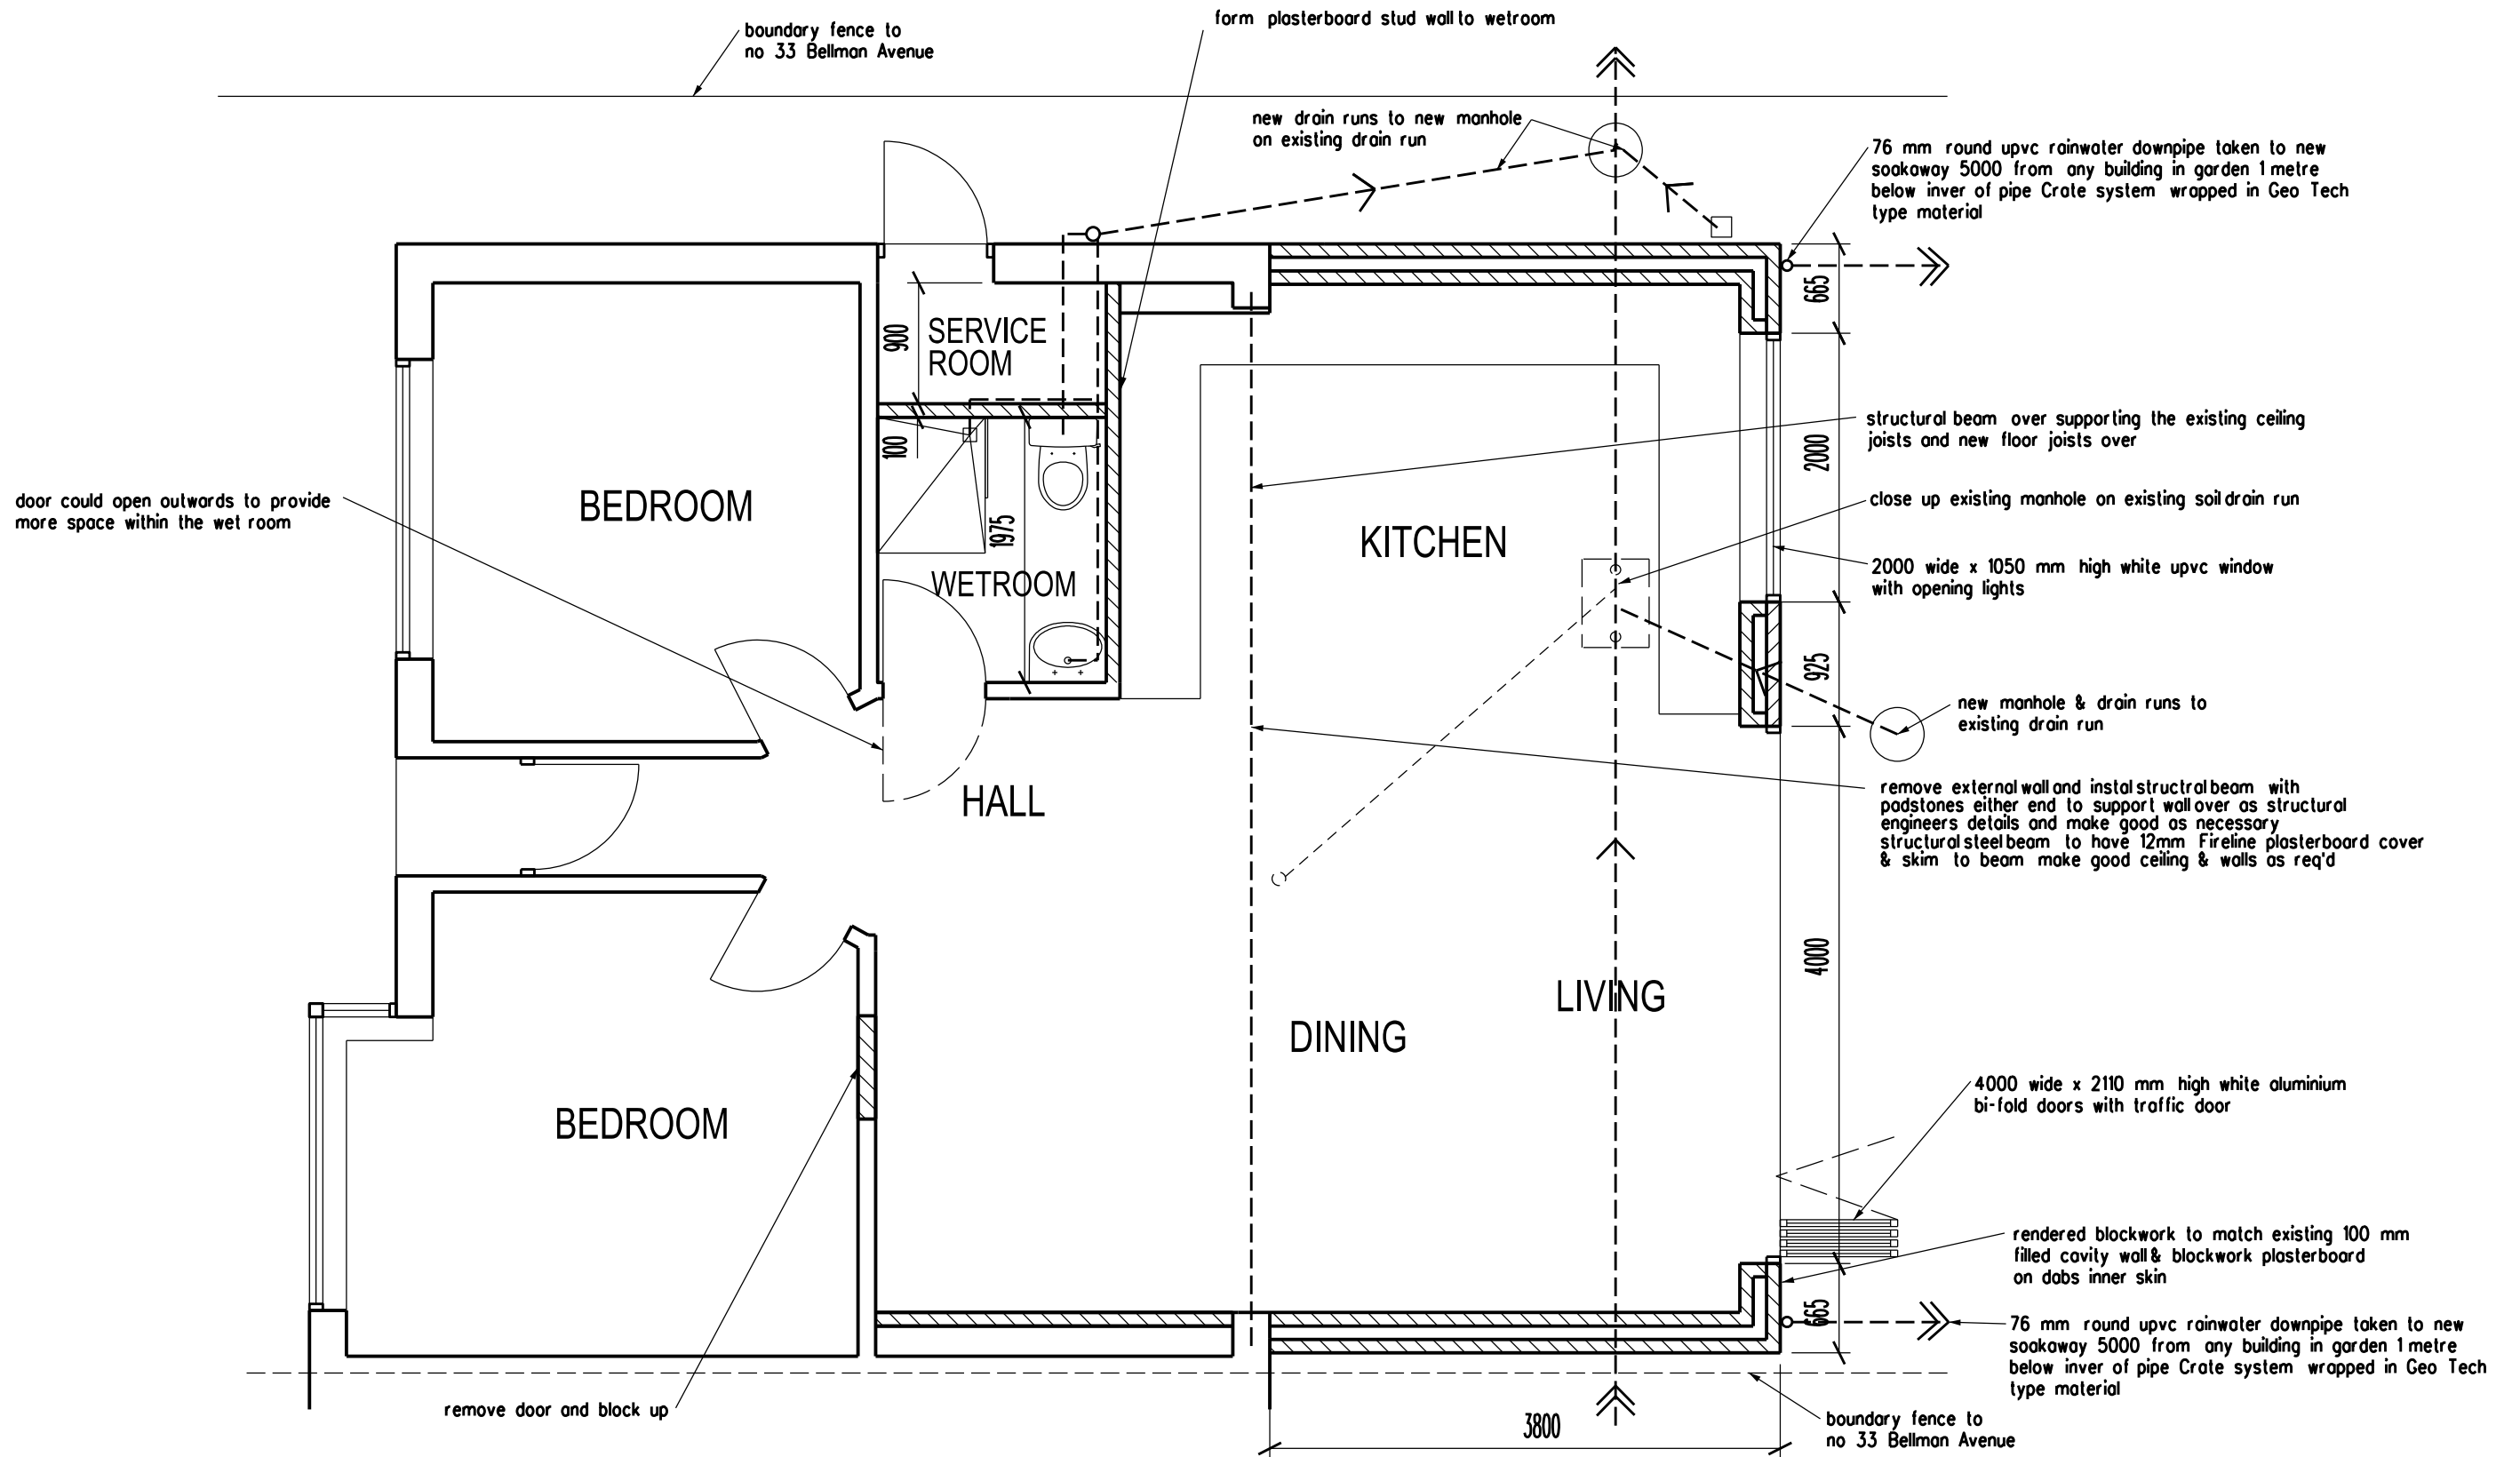


ARCHITECT
TAARCHITECTS
 11 JOYDENS WOOD ROAD BEXLEY
 KENT DA5 2HS Tel 07905 130591
 ta140256@googlemail.com

JOB
**PROPOSED GROUND FLOOR
 REAR EXTENSION
 AT 33 BELLMAN AVENUE
 GRAVESEND DA12 1RF**

REVISION	DATE
DRAWING PROPOSED GROUND FLOOR PLAN	
SCALE 1:50 AT A3	DATE JULY 2025
DRAWING NO. BT/13	