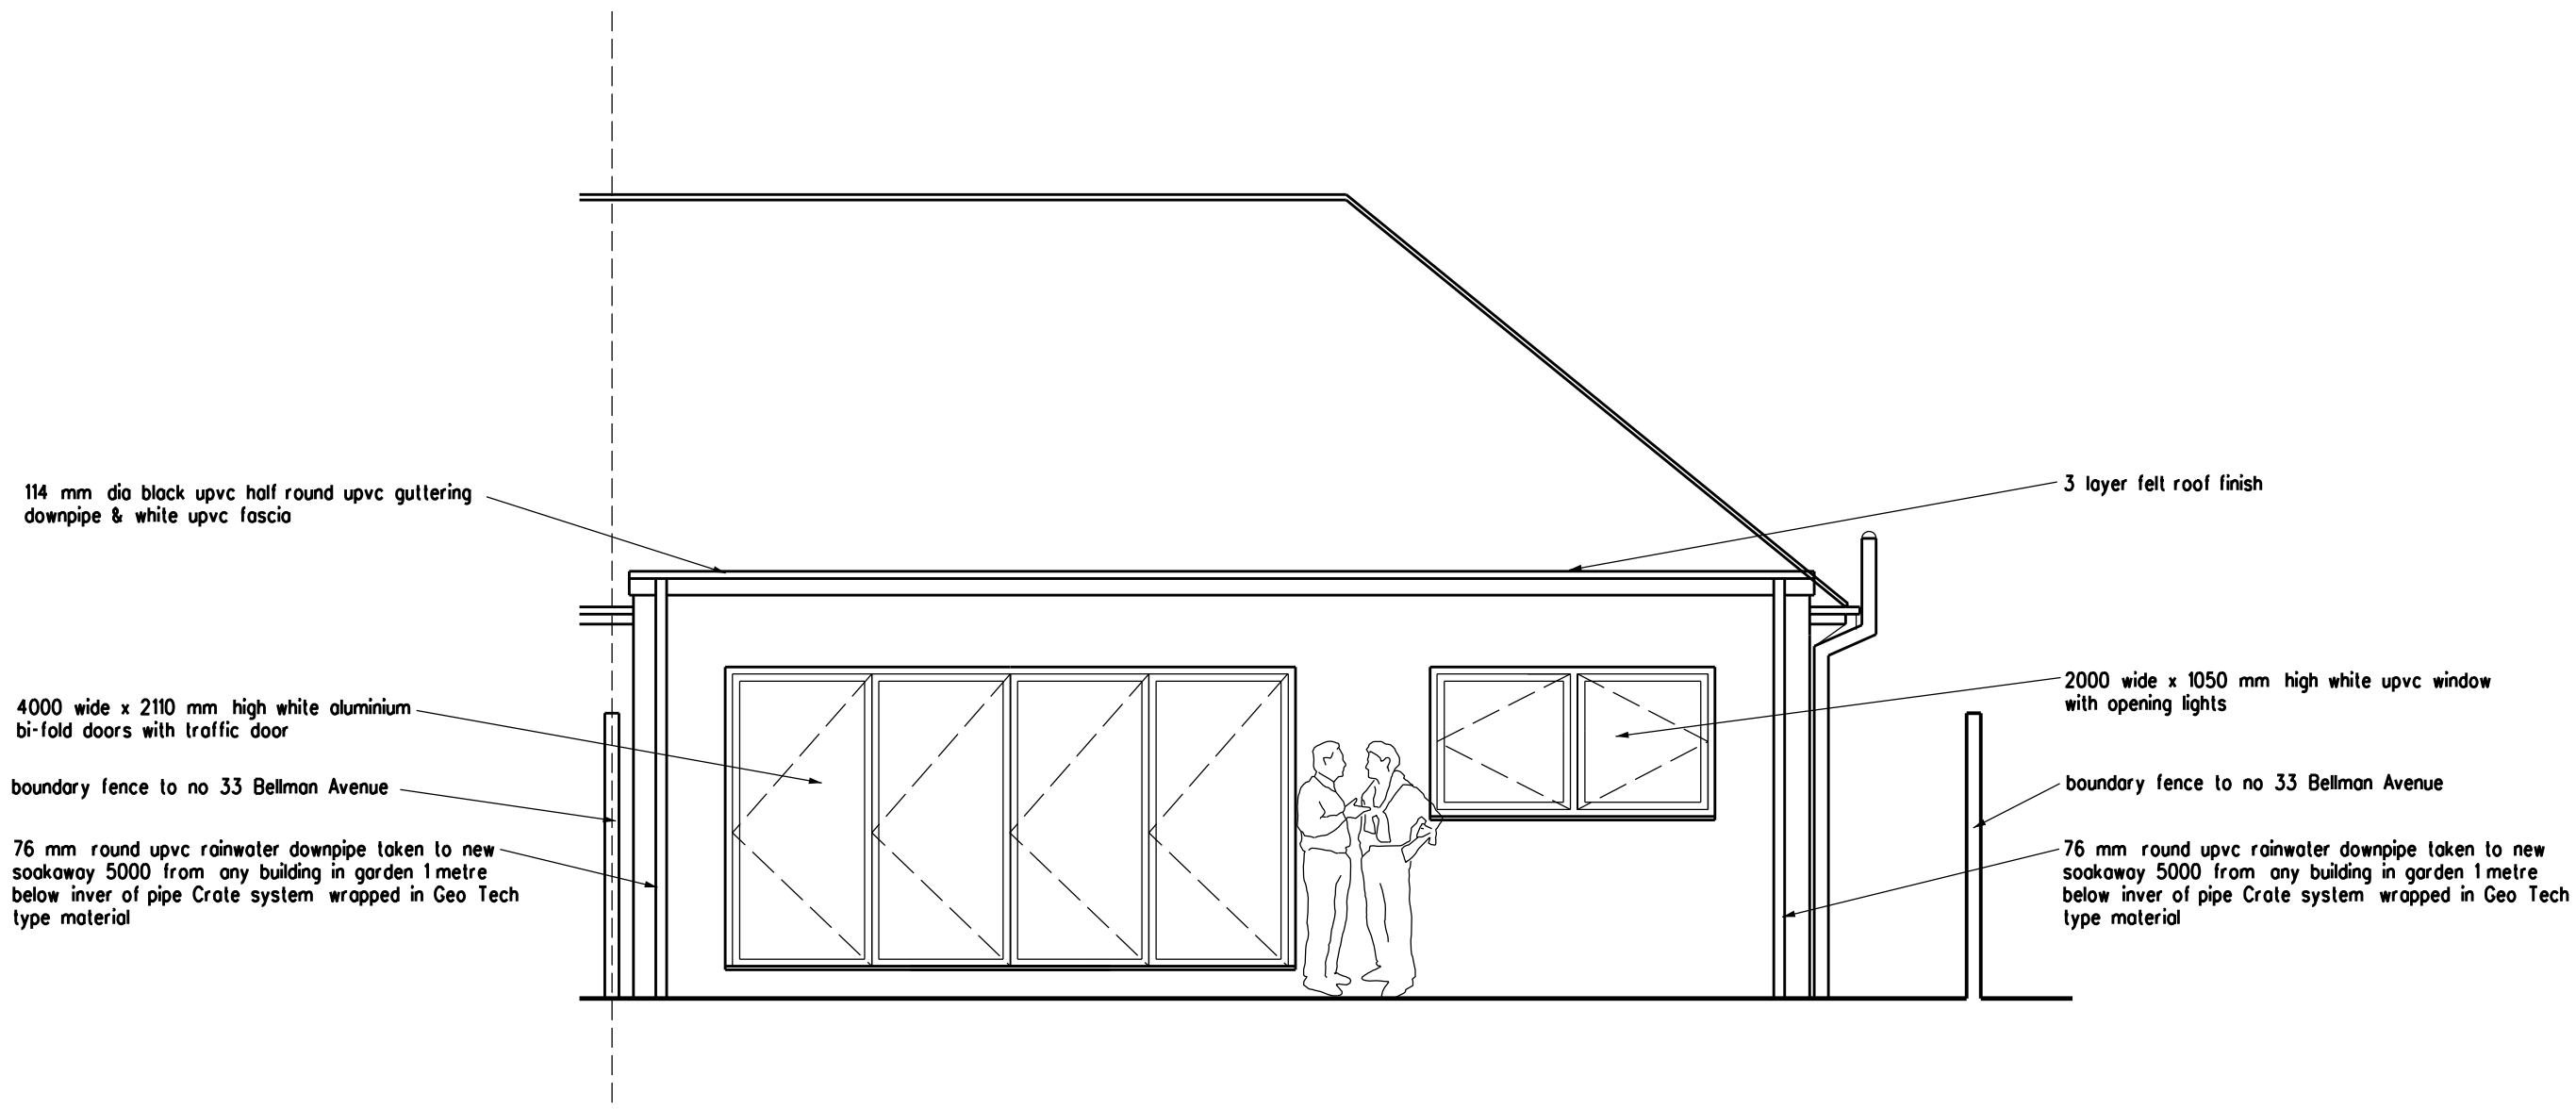


ARCHITECT
TAARCHITECTS
11 JOYDENS WOOD ROAD BEXLEY
KENT DA5 2HS Tel 07905 130591
ta140256@googlemail.com

JOB
PROPOSED GROUND FLOOR
REAR EXTENSION
AT 33 BELLMAN AVENUE
GRAVESEND DA12 1RF

REVISION		DATE
DRAWING	PROPOSED REAR ELEVATION	
SCALE	1:50 AT A3	DATE JULY 2025
DRAWING NO.	BT/14	