




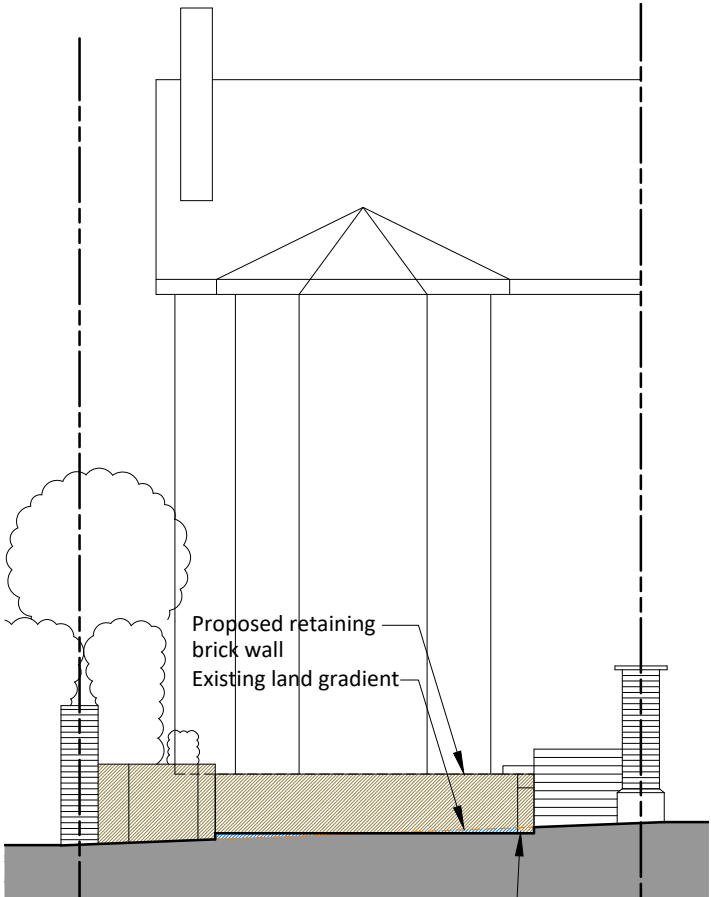


Proposed Front (South) Elevation
1:100

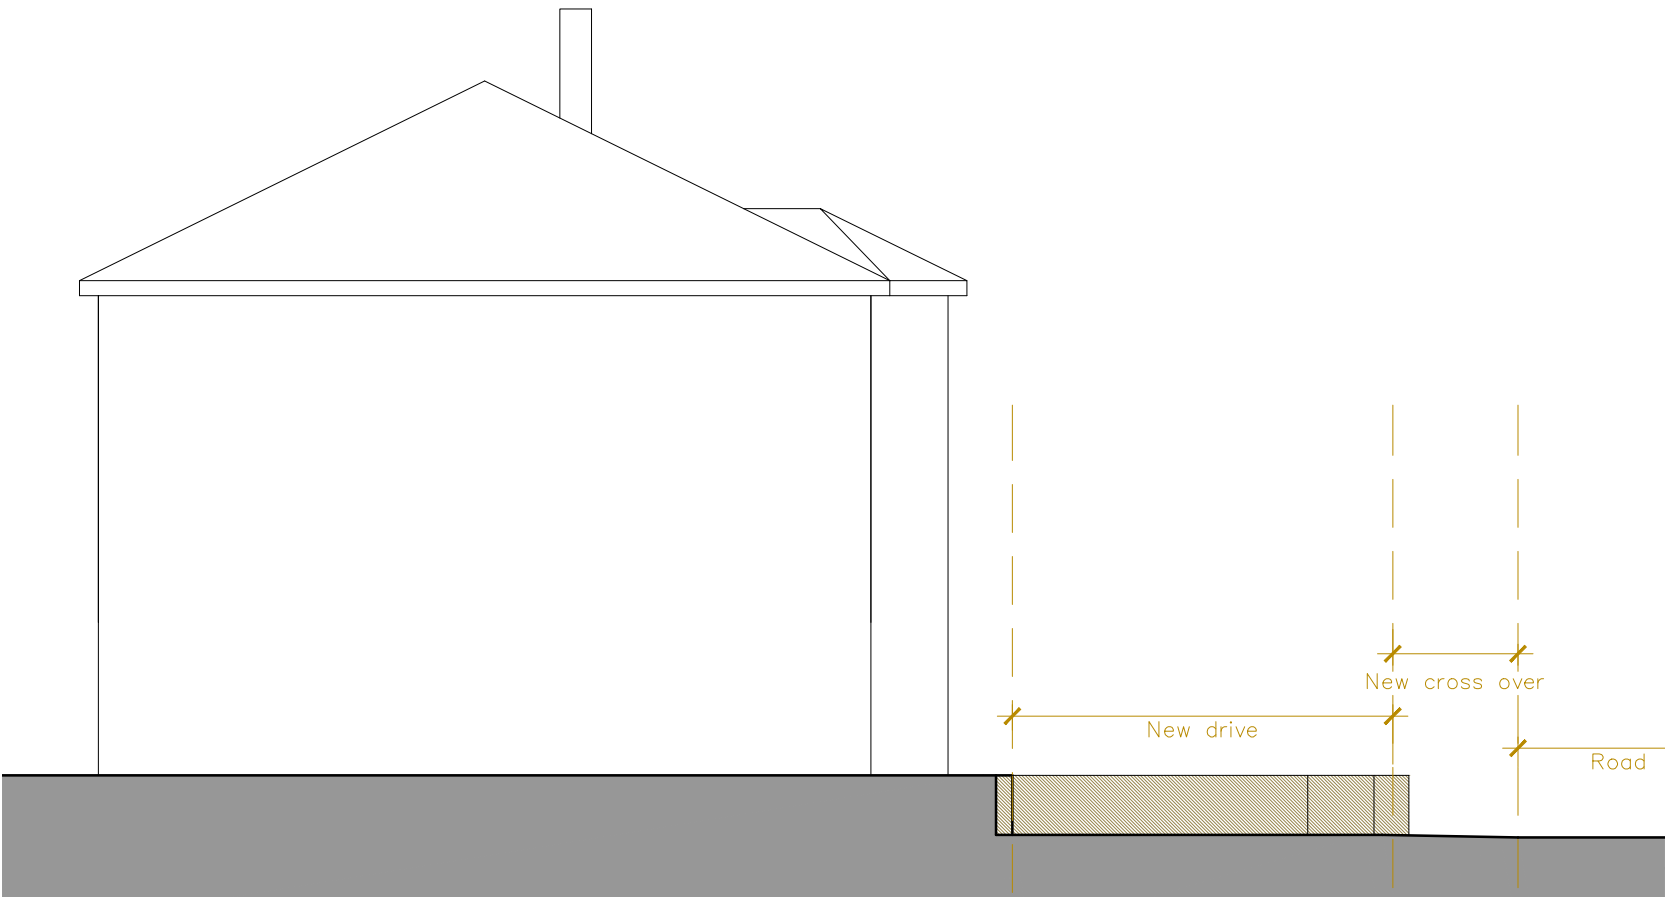

Proposed Side (West) Section A
1:100

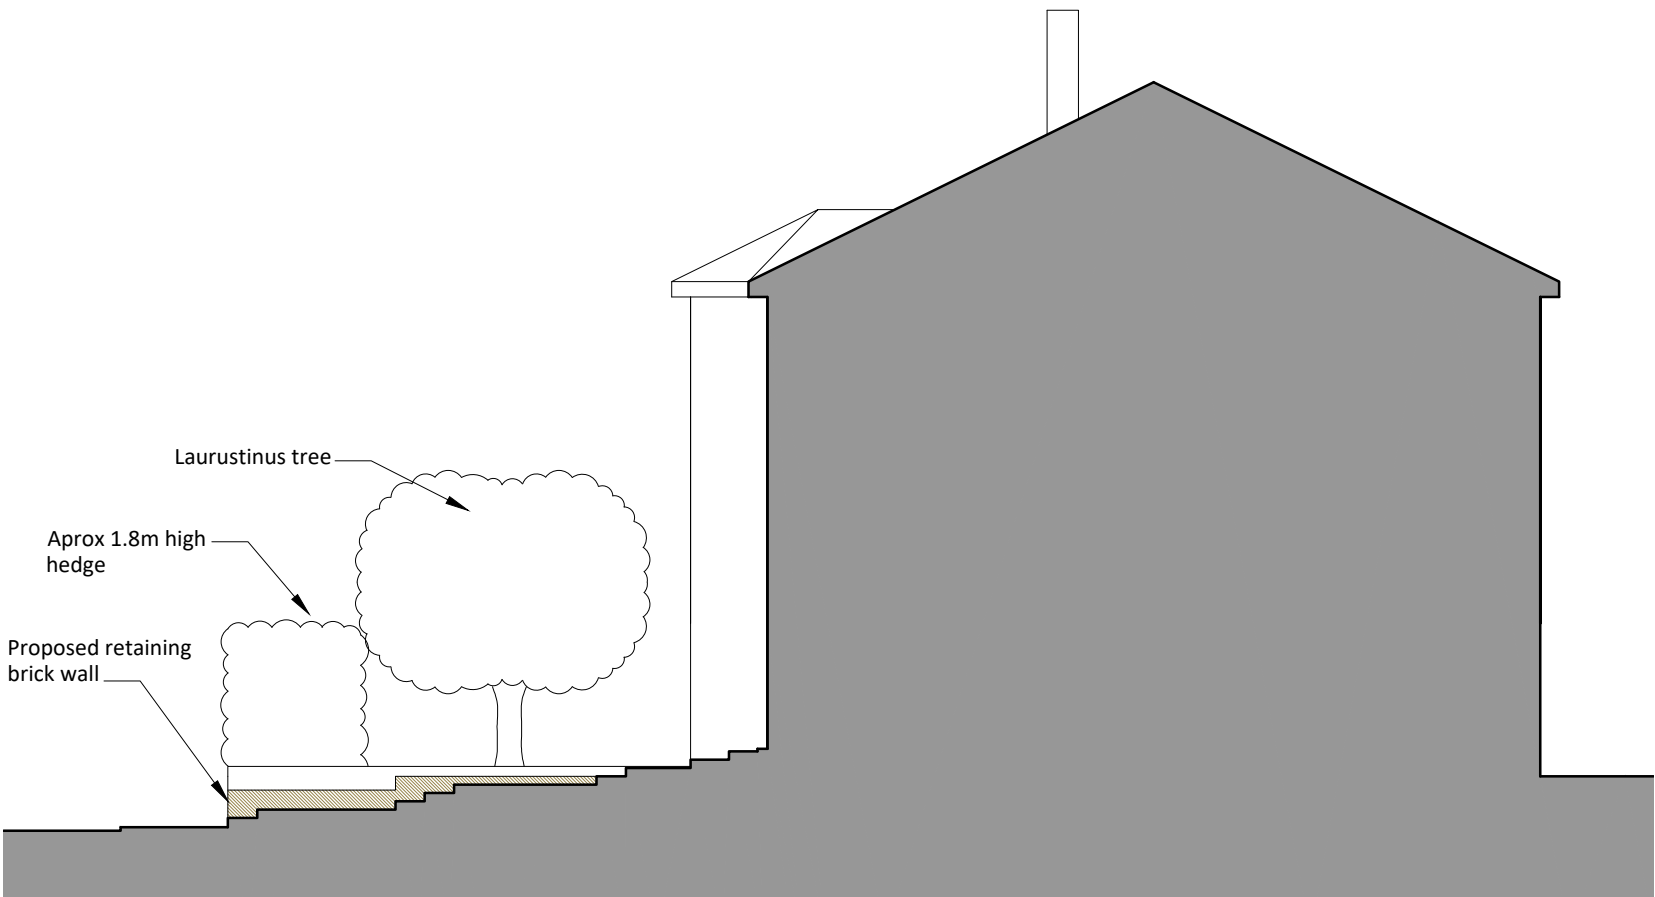

Proposed Side (East) Section B
1:100

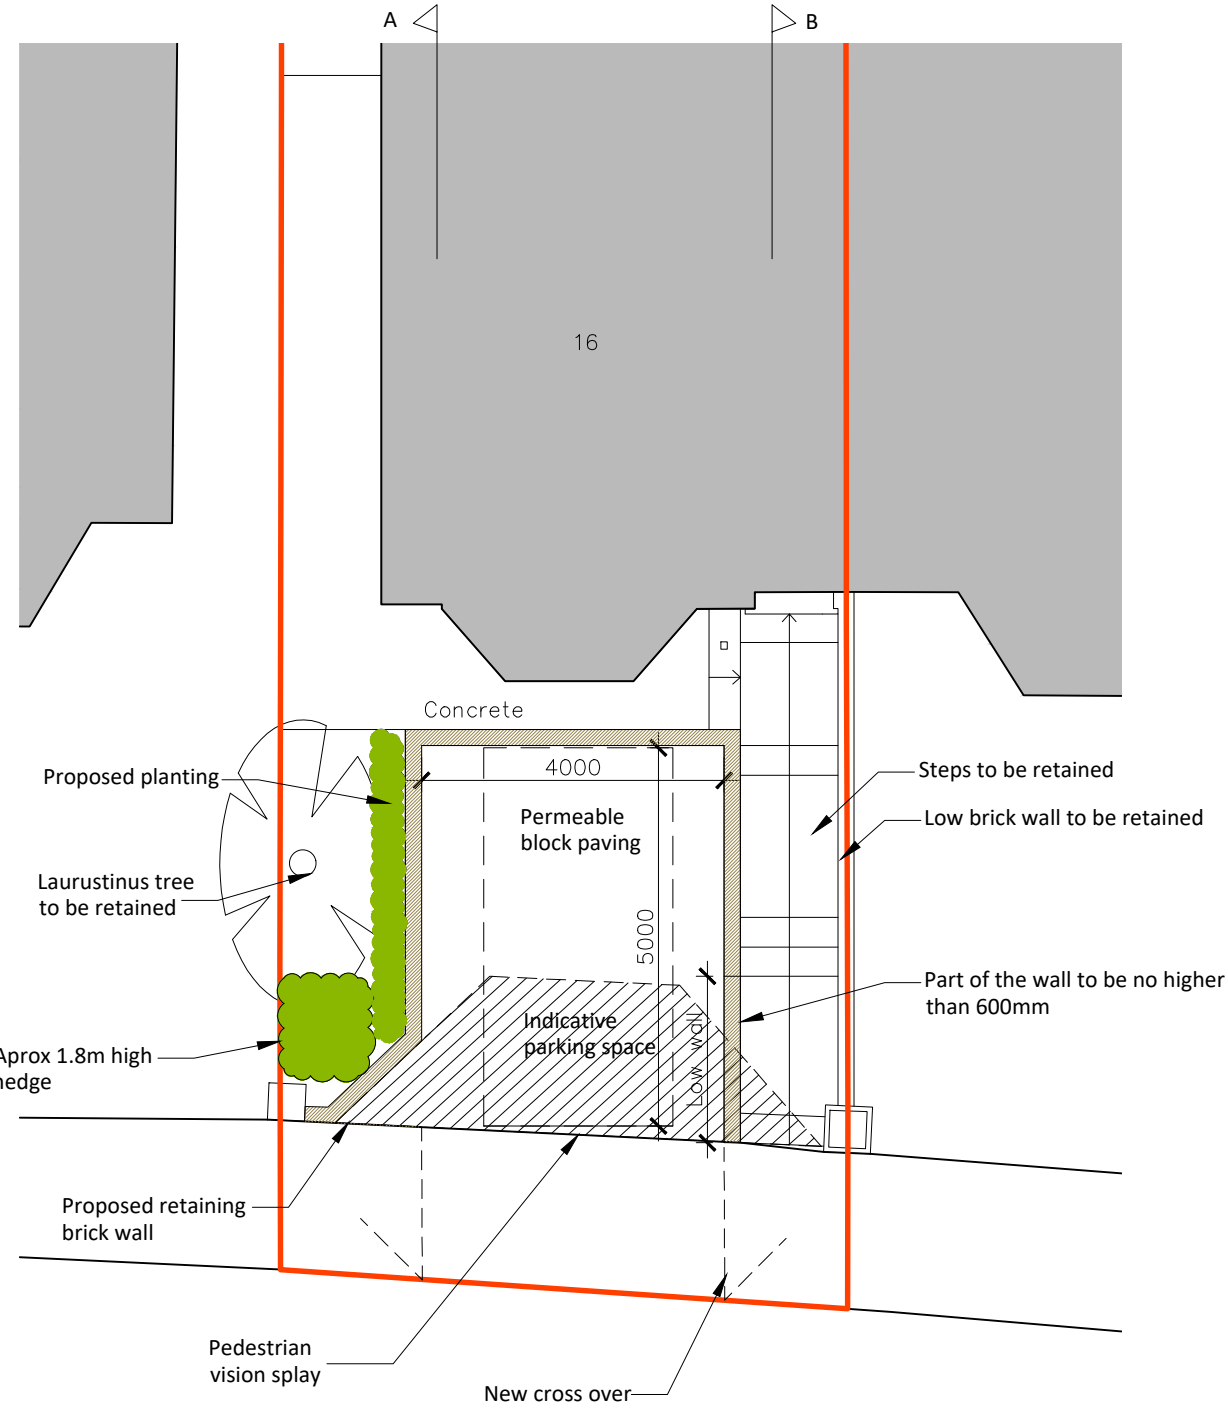

Proposed Site Plan
1:100



2 The Parade, Ash Road, Hertley
Longfield, Kent DA3 8BG
Tel: 01474 703705
www.gsplanning.uk
Email: office@gsplanning.uk

Project Title 16 Old Road West, Gravesend, DA11 0LJ	Job No 4413
Drawing Title Proposed Site Plan and Elevations/Sections	Drawing No 05
Date 23.05.2025	Revision A 08.07.2025
Drawn by MW	Checked by ON

Scale 1:100 @ A2	Note Rev A amended pedestrian vision splay
---------------------	---

