



PROPOSED ELEVATIONS

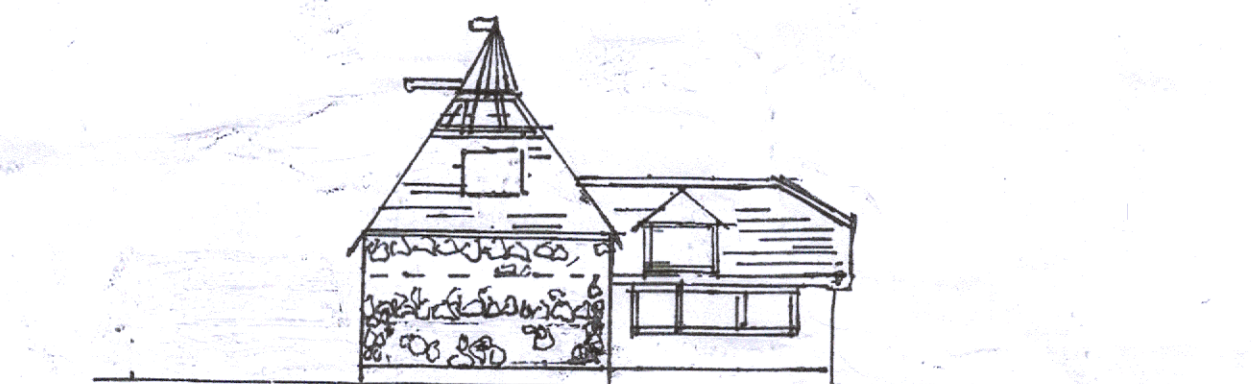


SOUTH ELEVATION



NORTH ELEVATION

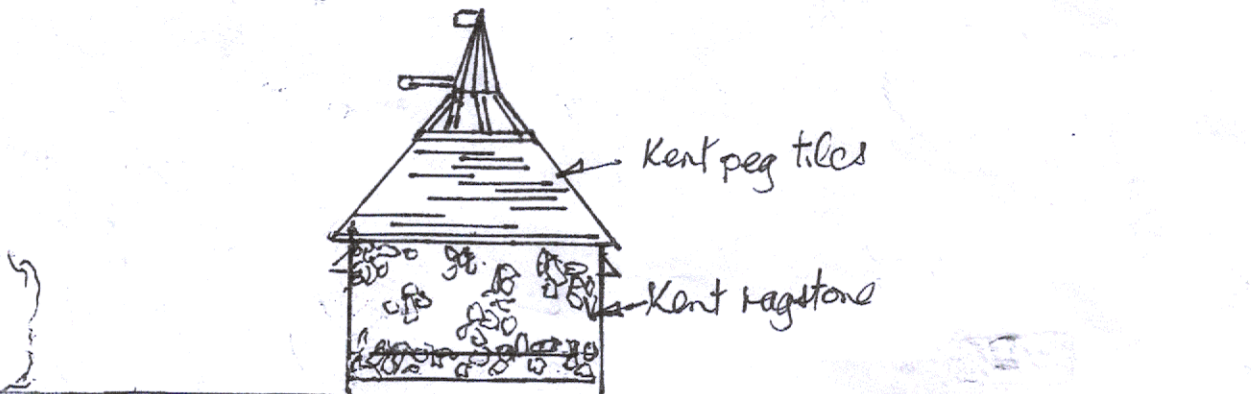


EAST ELEVATION

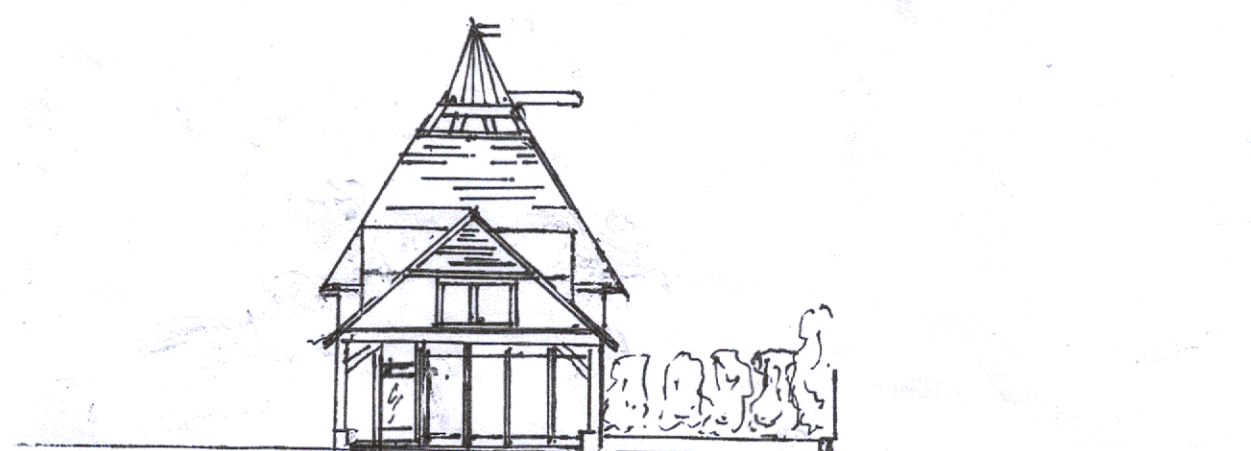

WEST ELEVATION (ROAD FRONTAGE)



Street Elevation (West) from Private Road

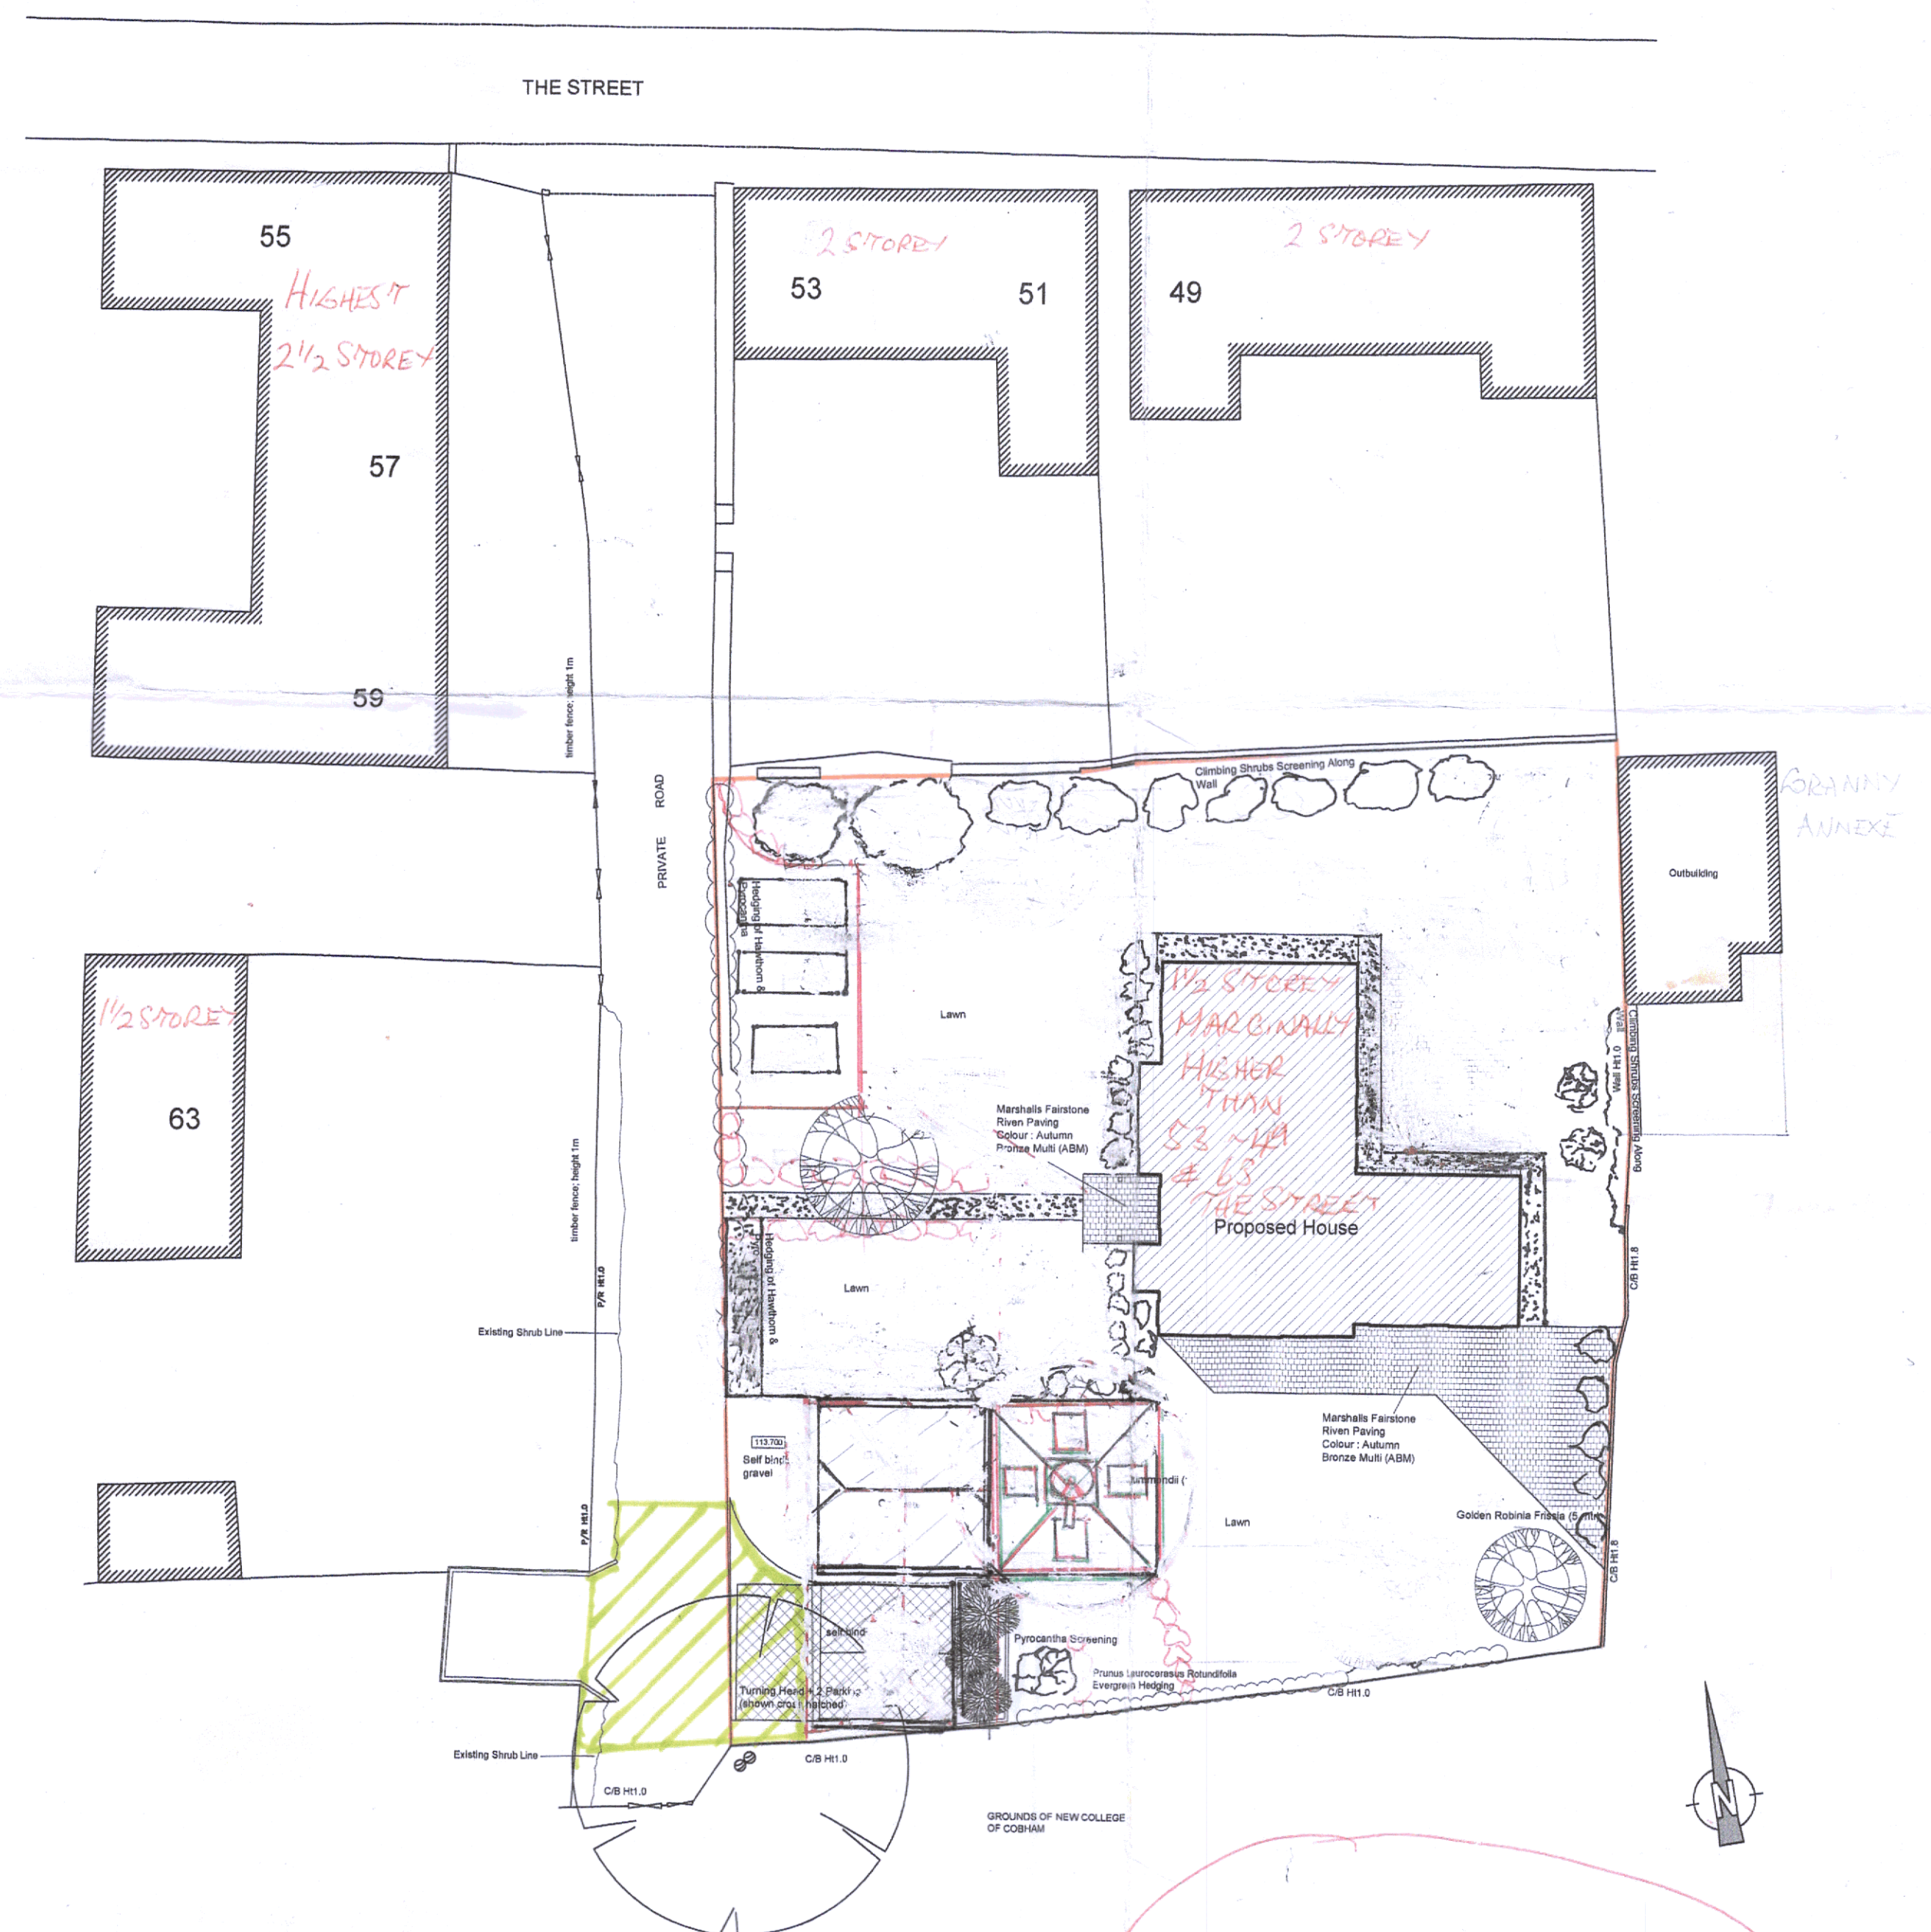

Site Layout Plan

Scale 1:200

SCALE 1:200

GRANTED 6/5/2009

APPLICATION 1 20090022

APPLICATION 3 (AMENDMENT) DEC 2011

APPLICATION 2 20100905 22 NOV 2010

Amendment 20110115 8/6/11

NOTES

Do not scale

Verify all dimensions on site before commencing any work or preparing any shop drawings

All building materials, components and workmanship to comply with the appropriate Public Health Acts, Building Regulations, British & European Standards and Codes of Practice and to the appropriate manufacturers recommendations.

For all specialist work see relevant drawings

All schemes to be set out completely including buildings, roads, drainage and levels prior to the commencement of works

Sites to be checked against Land Registry plans and any necessary Easements to be established

Any discrepancies, errors or omissions to be reported to the architect for further instructions before commencement of works

K		
J		
H		
G		
F		
E		
D		
C		
B		
A		
Date	Revisions	By

Project Title
Residential Development
Land Opposite 63 The Street
Cobham
Kent
53A THE STREET - Proposed Garage Extension
West Dwelling with Parking for Services

Mr A. Whiteford

Drawing Title
Site Layout Plan &
Site Section/Street Scene

Scale 1:100 @ A1	Date 12.07.25	Drawn By gwm / ab
Project No. 6W/1	Dwg. No. 2025/1	Rev. -