





Front Elevation.
(principal)

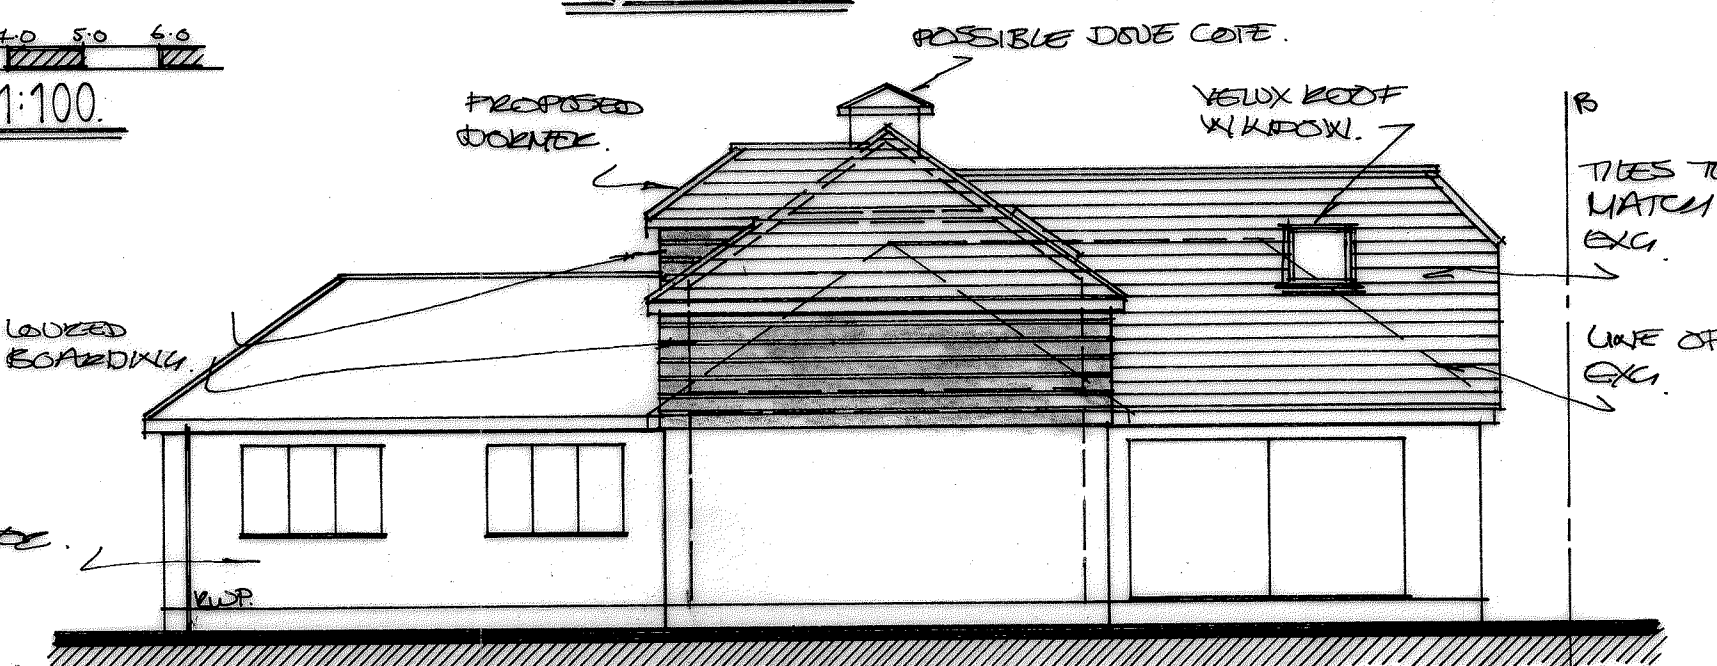

Rear Elevation.

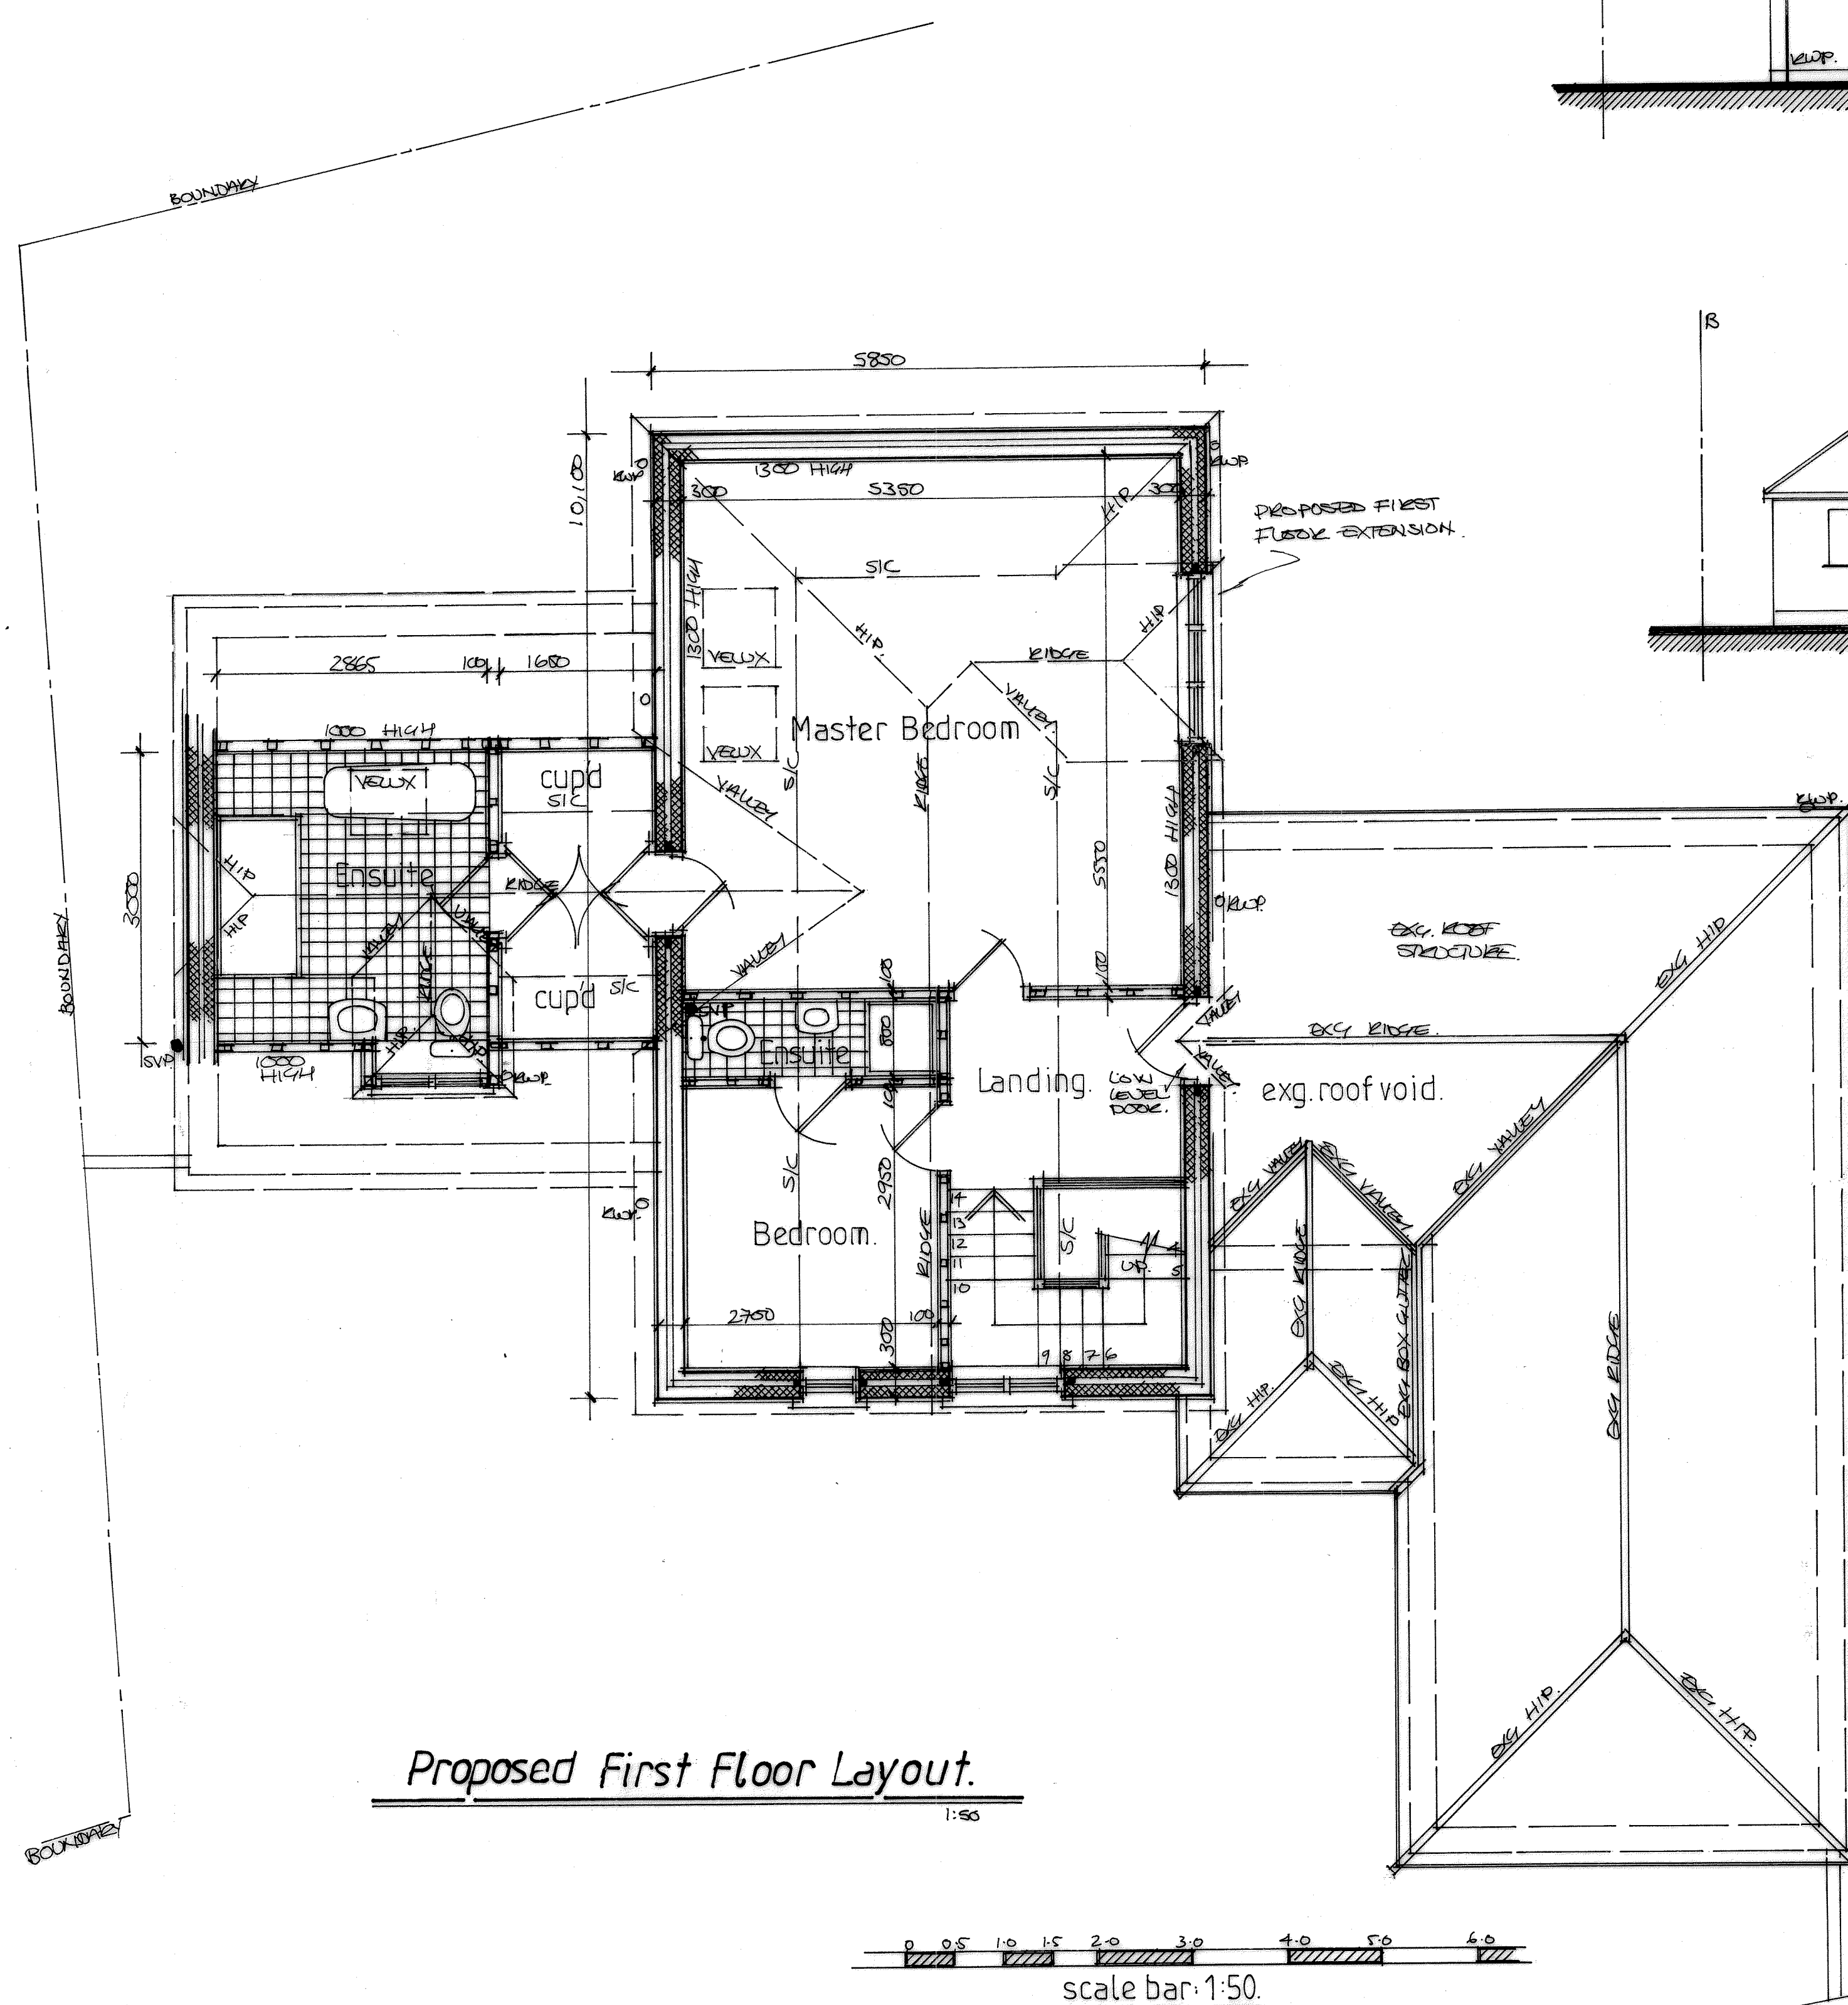

Proposed First Floor Layout.

scale bar: 1:50.

Project Ref:- 81166	Drawing Number:- 03.	Re
------------------------	-------------------------	----