



FLOOR PLANS

EXISTING FLOOR PLAN 1:50

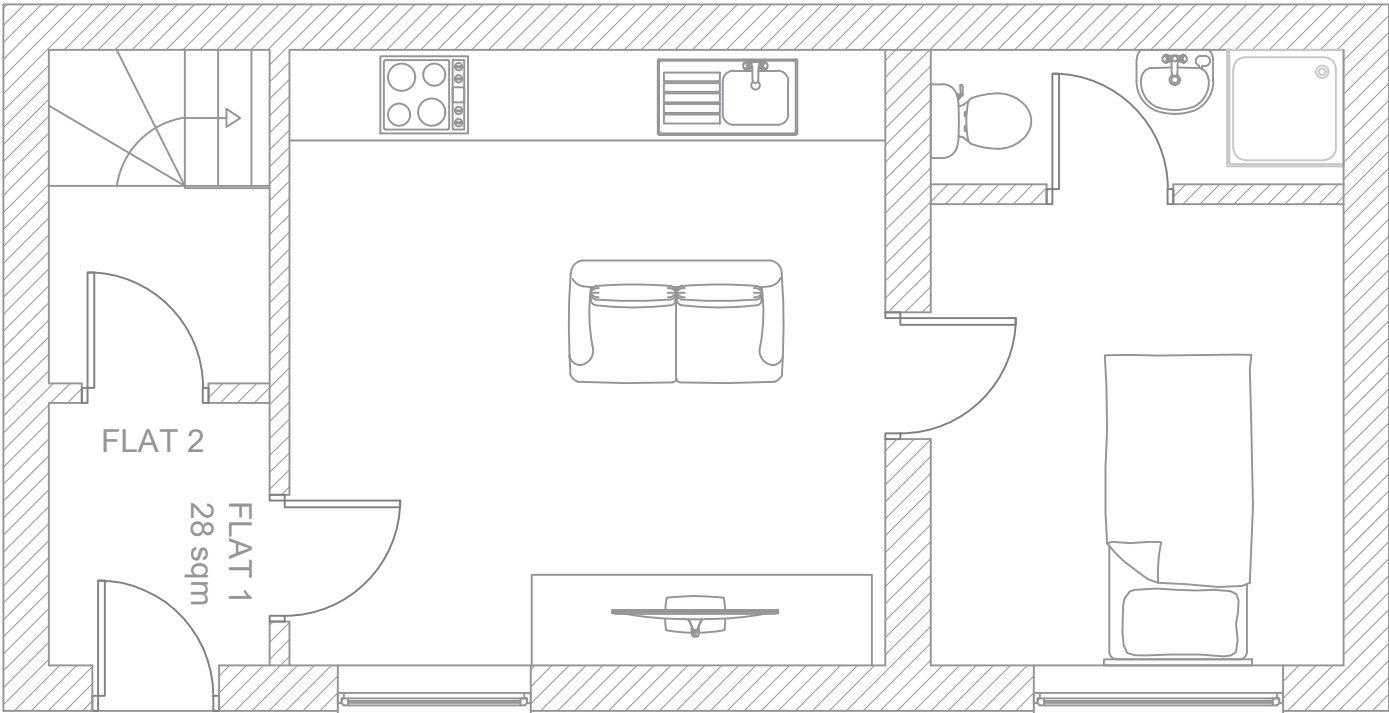


PROPOSED FLOOR PLAN 1:50

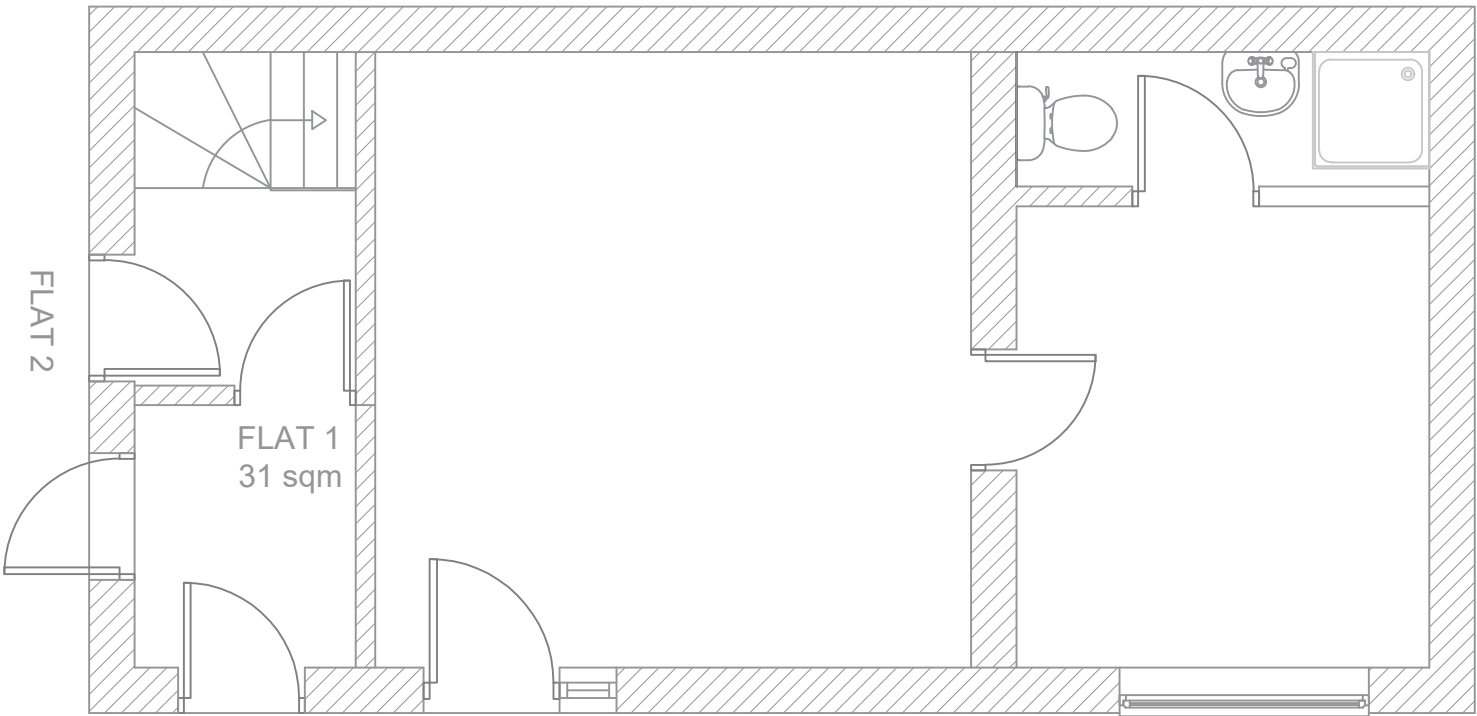

Notes:

- NOTES:
- Do not scale from this drawing.
 - All dimensions to be verified on site and is in mm.
 - Builder to verify all dimensions, heights and levels prior to commencement of work.
 - All documents shall be checked to ensure that they are compatible by the contractor before construction commences. In the event of apparent ambiguity or contradiction the engineer and/ or architect shall be notified immediately.
 - The contractor in preparing his estimate shall visit the site and acquaint himself with the problems involved.
 - The contractor shall issue all statutory notices to the local Authority during progress and completion of works.

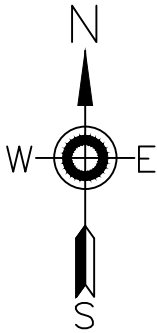

Scale Bar 1:50



REV:	DESCRIPTION:	BY:	DATE:
STATUS: PLANNING			

..\Barron Edwards Logo.png

39 Wrotham Rd,
Gravesend, Kent
DA11 0PN
01474 247 787
info@barronedwards.co.uk
www.barronedwards.co.uk

SITE:
56A Arthur Street DA11 0PR Gravesend, Kent
TITLE:
Existing & Proposed Floor Plans

SCALE AT A3: 1:50	DATE: 06/07/23	DRAWN: HE
PROJECT NO: AS-A	DRAWING NO: AS-A-P2	REVISION: A