



BLOCK PLAN 1:100

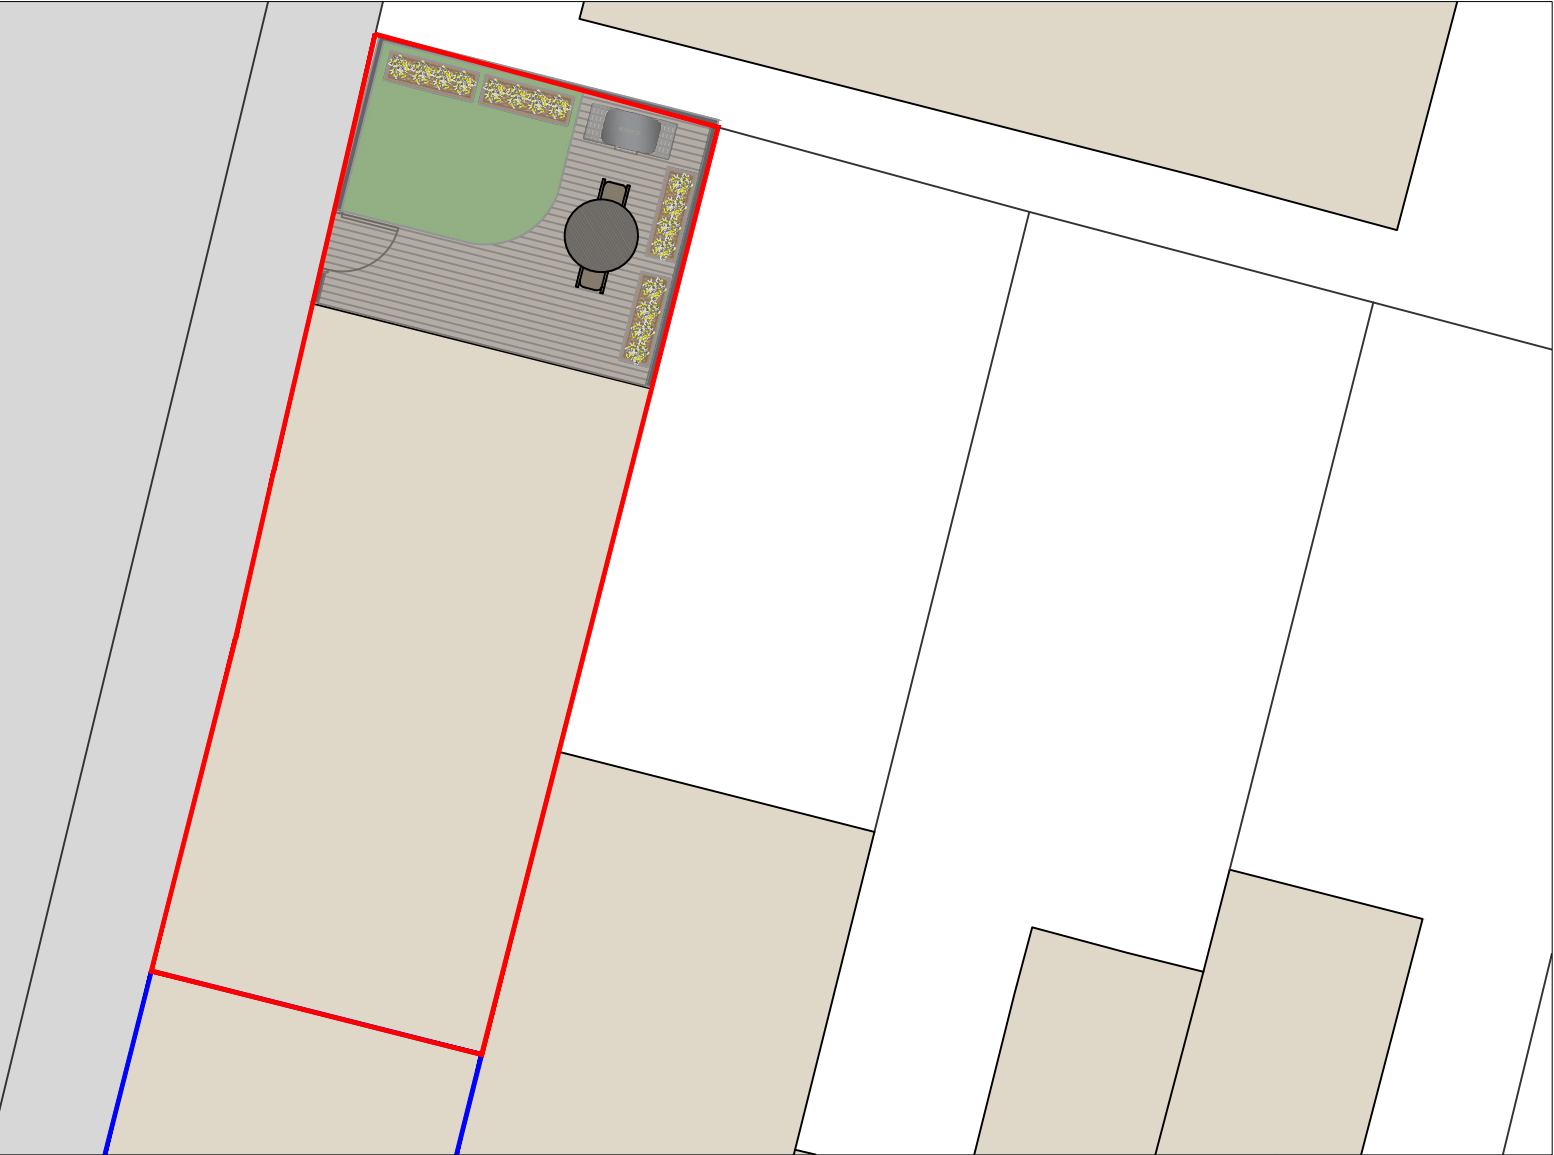


SITE PLAN 1:1250

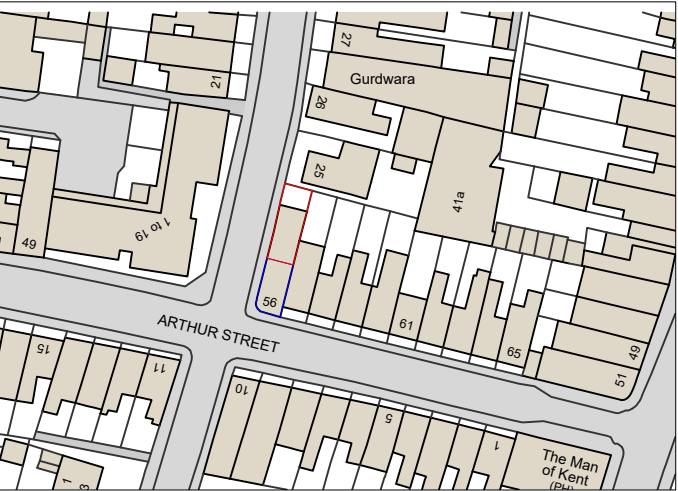

Notes:

- NOTES:
- Do not scale from this drawing.
 - All dimensions to be verified on site and is in mm.
 - Builder to verify all dimensions, heights and levels prior to commencement of work.
 - All documents shall be checked to ensure that they are compatible by the contractor before construction commences. In the event of apparent ambiguity or contradiction the engineer and/ or architect shall be notified immediately.
 - The contractor in preparing his estimate shall visit the site and acquaint himself with the problems involved.
 - The contractor shall issue all statutory notices to the local Authority during progress and completion of works.

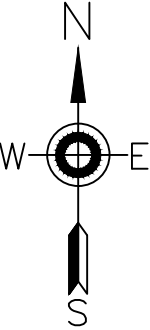

REV:	DESCRIPTION:	BY:	DATE:
STATUS: PLANNING			


..Barron Edwards Logo.png

39 Wrotham Rd,
Gravesend, Kent
DA11 0PN
01474 247 787
info@barronedwards.co.uk
www.barronedwards.co.uk

SITE:	56A Arthur Street DA11 0PR Gravesend, Kent
TITLE:	Site Plan

SCALE AT AS: 1:100 & 1:1250	DATE: 06/07/23	DRAWN: HE
PROJECT NO: AS-A	DRAWING NO: AS-A-P1	REVISION: A

Scale Bar 1:1250

 

Scale Bar 1:100

