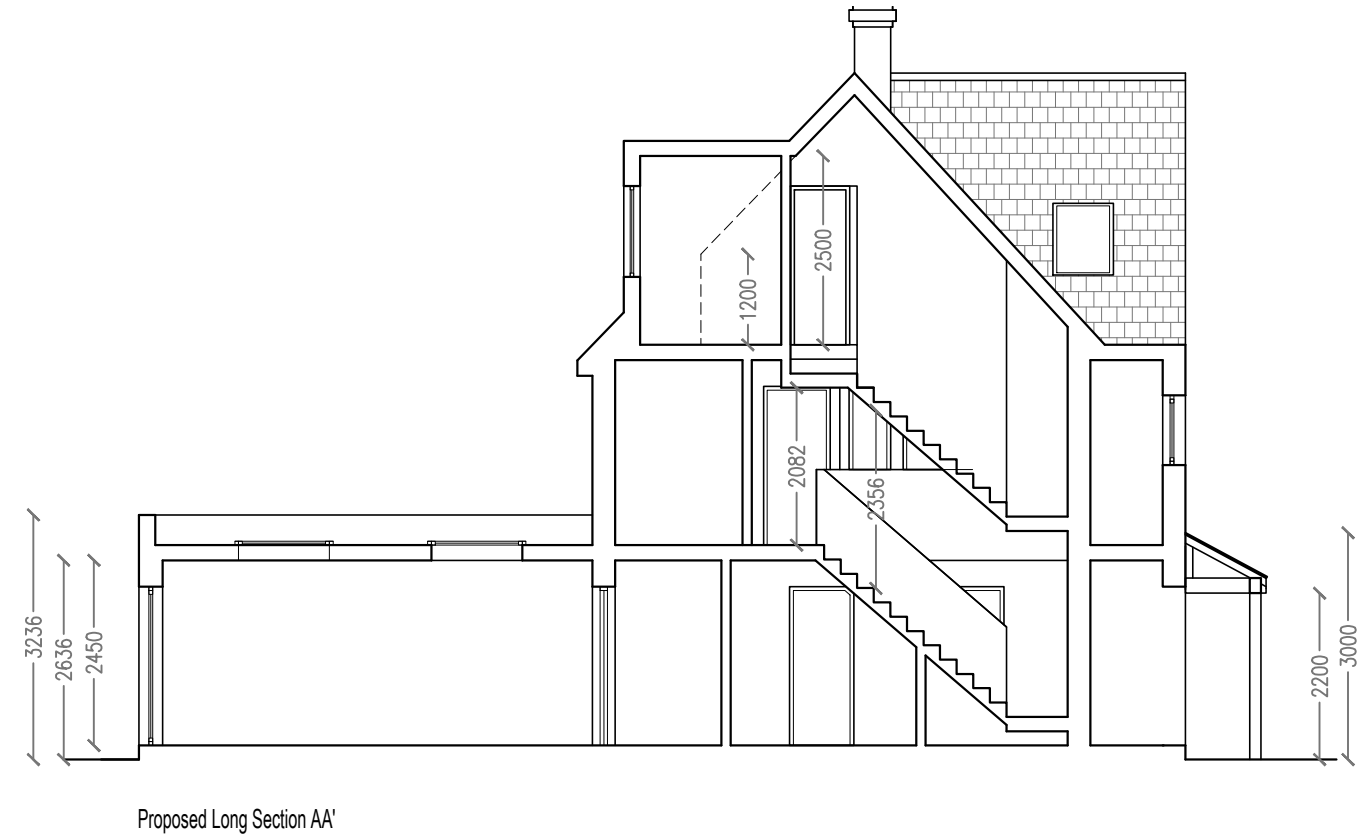
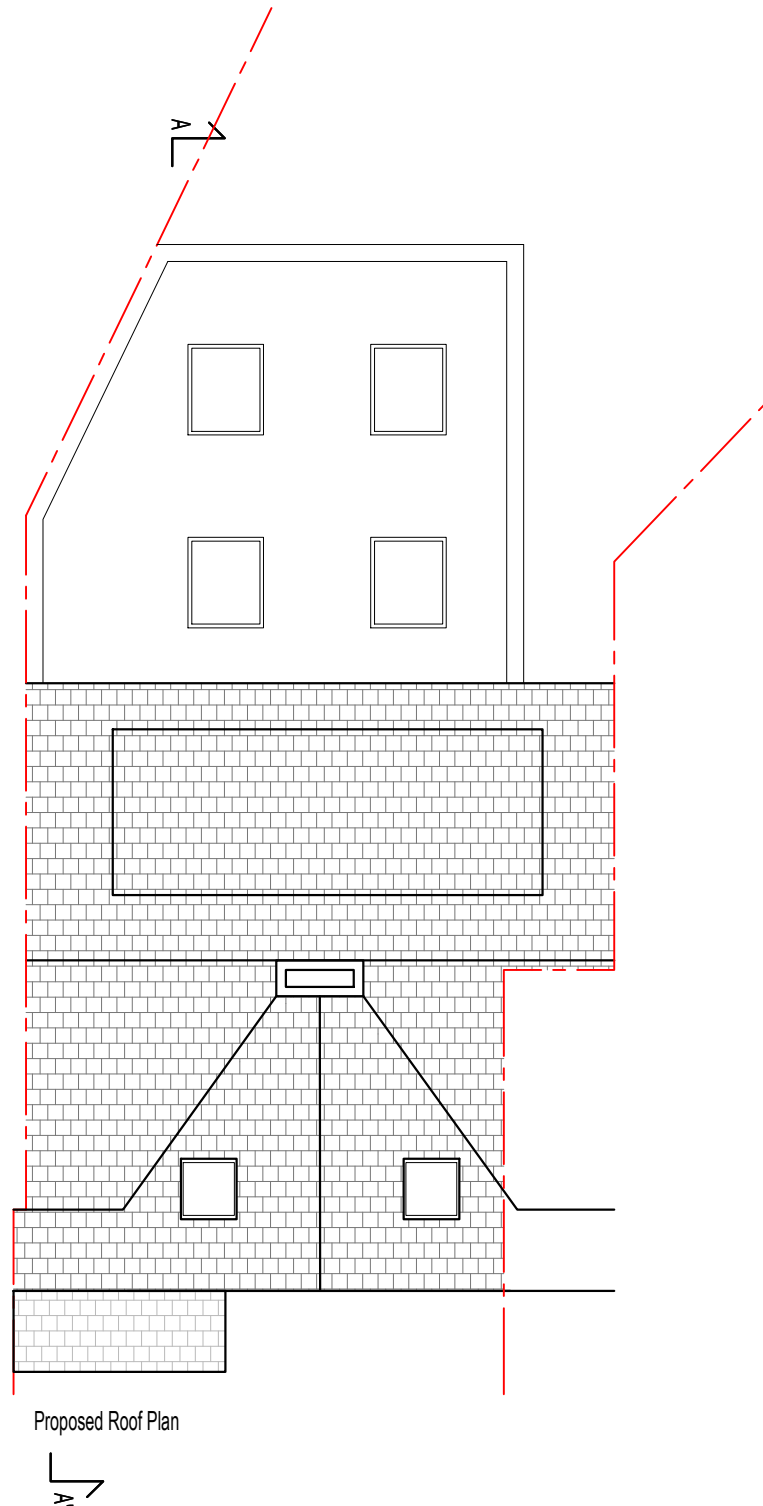
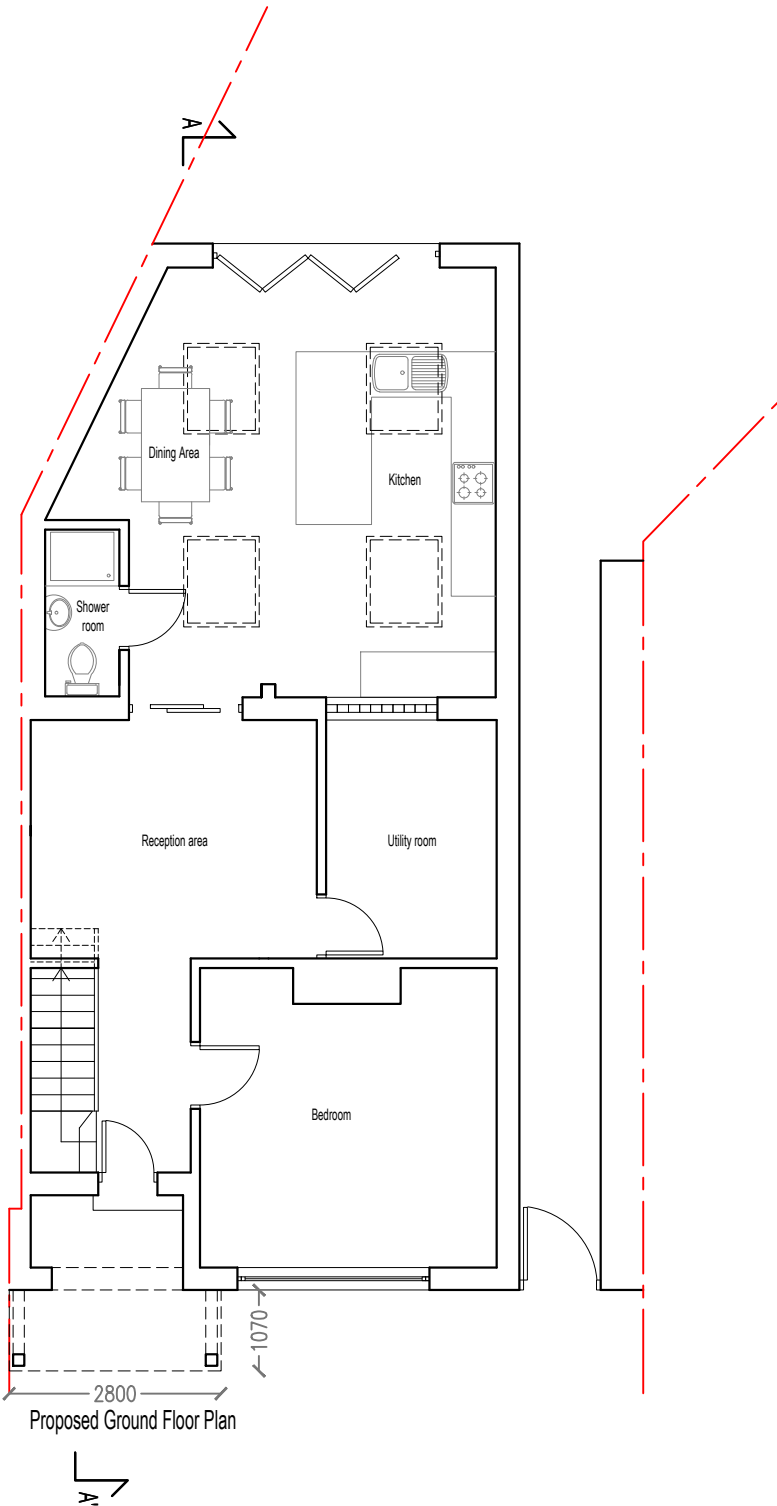
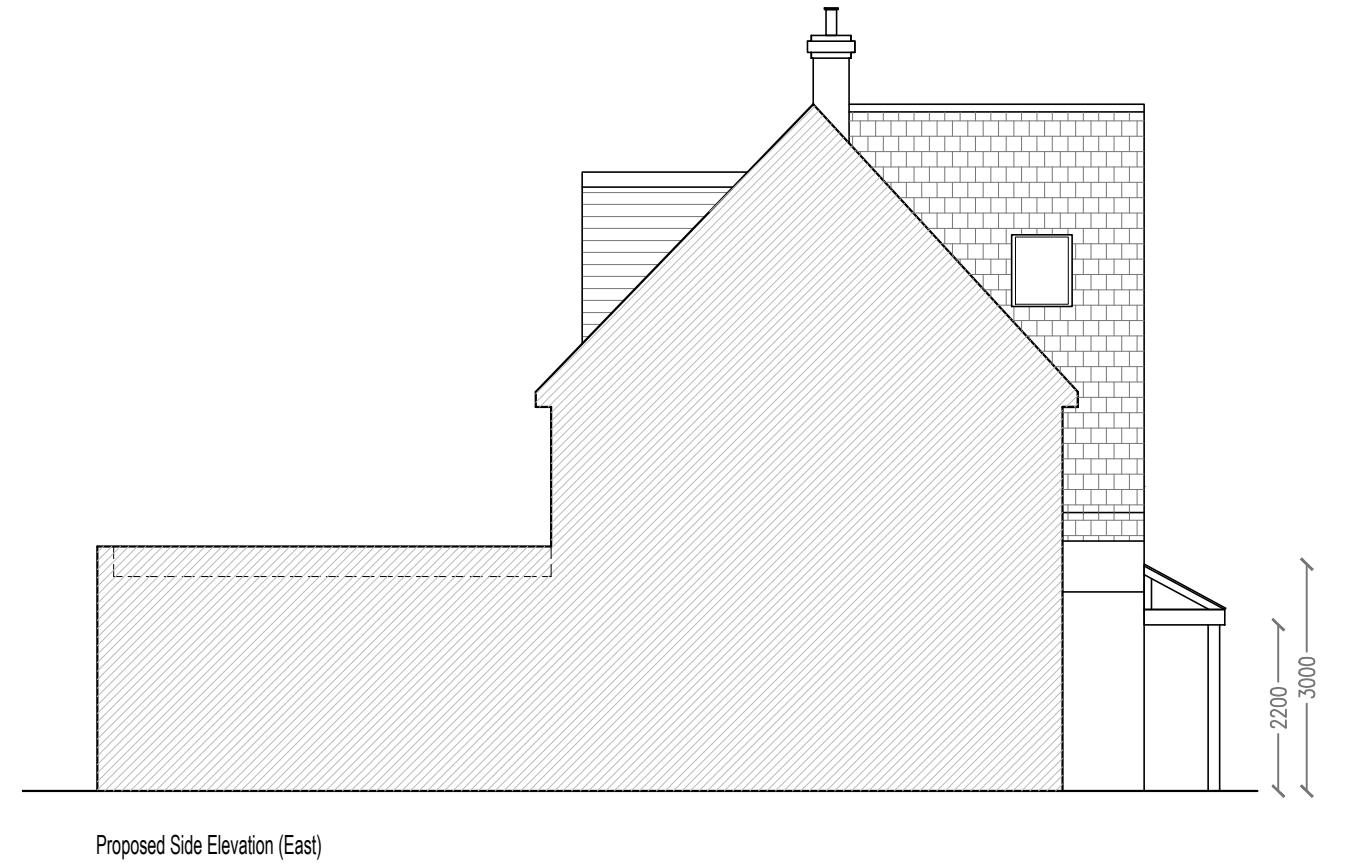
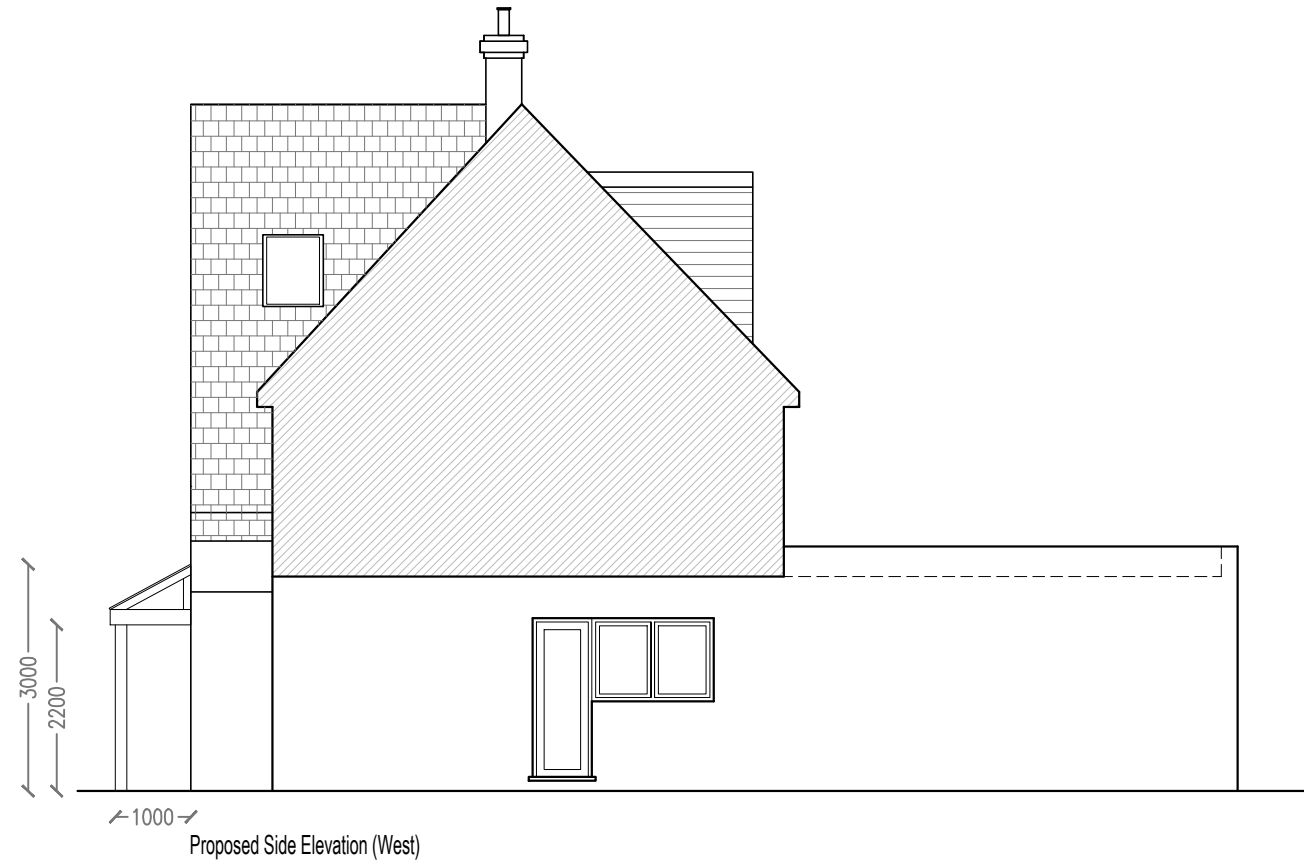


Kappa Planning Ltd
19 brookmead way, orpington,
kent, BR5 2BQ
tel: 01689 638553
www.kappa-planning.co.uk

CLIENT
Mr&Mrs Vilciu

PROJECT
2 Lanes Avenue, Gravesend, Kent, DA11 7HR

JOB TITLE
PROPOSED PORCH

DRAWING
PROPOSED FLOOR PLANS, ELEVATIONS AND SECTION

DRAWN BY
LS

CHECKED BY
GP

REVISION

DATE
30.06.25

SCALE
1:100 @ A2

RELEASE
03

PROJECT
No
306

DRAWING
No
03