



EXISTING ELEVATIONS


REAR VIEW

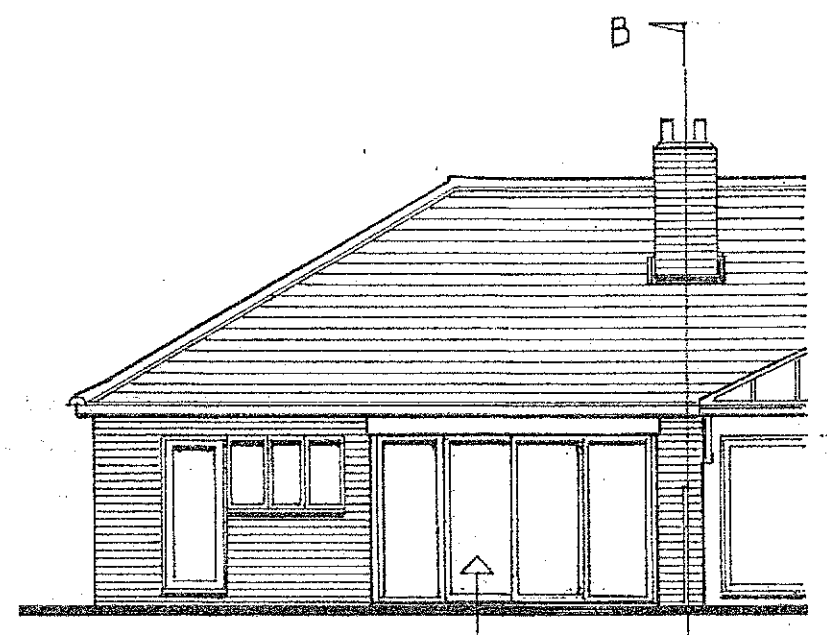

SIDE VIEW from A

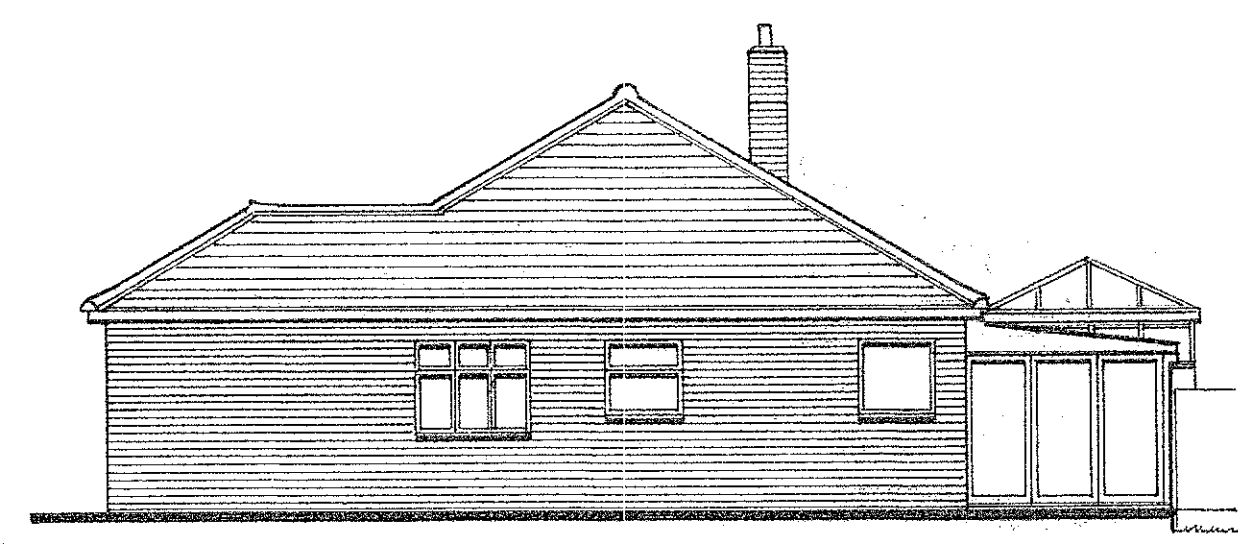


SIDE VIEW from B - B

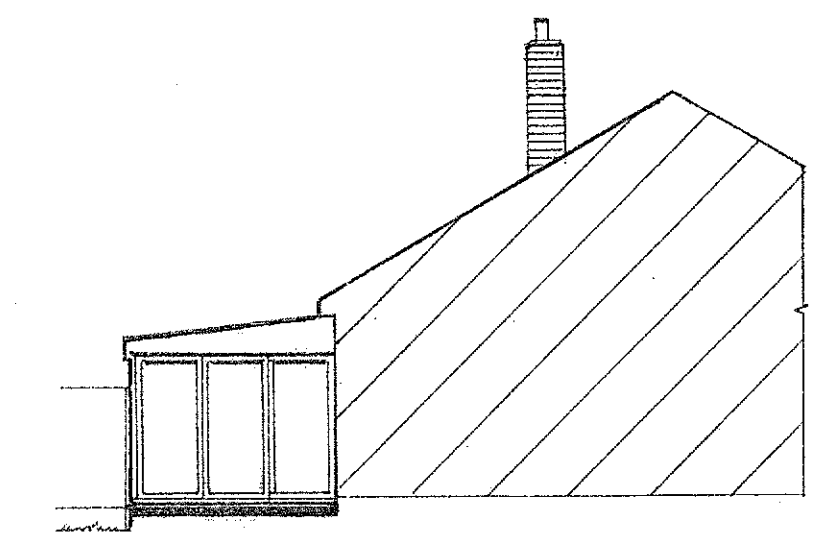


Existing conservatory to be demolished


EXISTING FLOOR PLAN

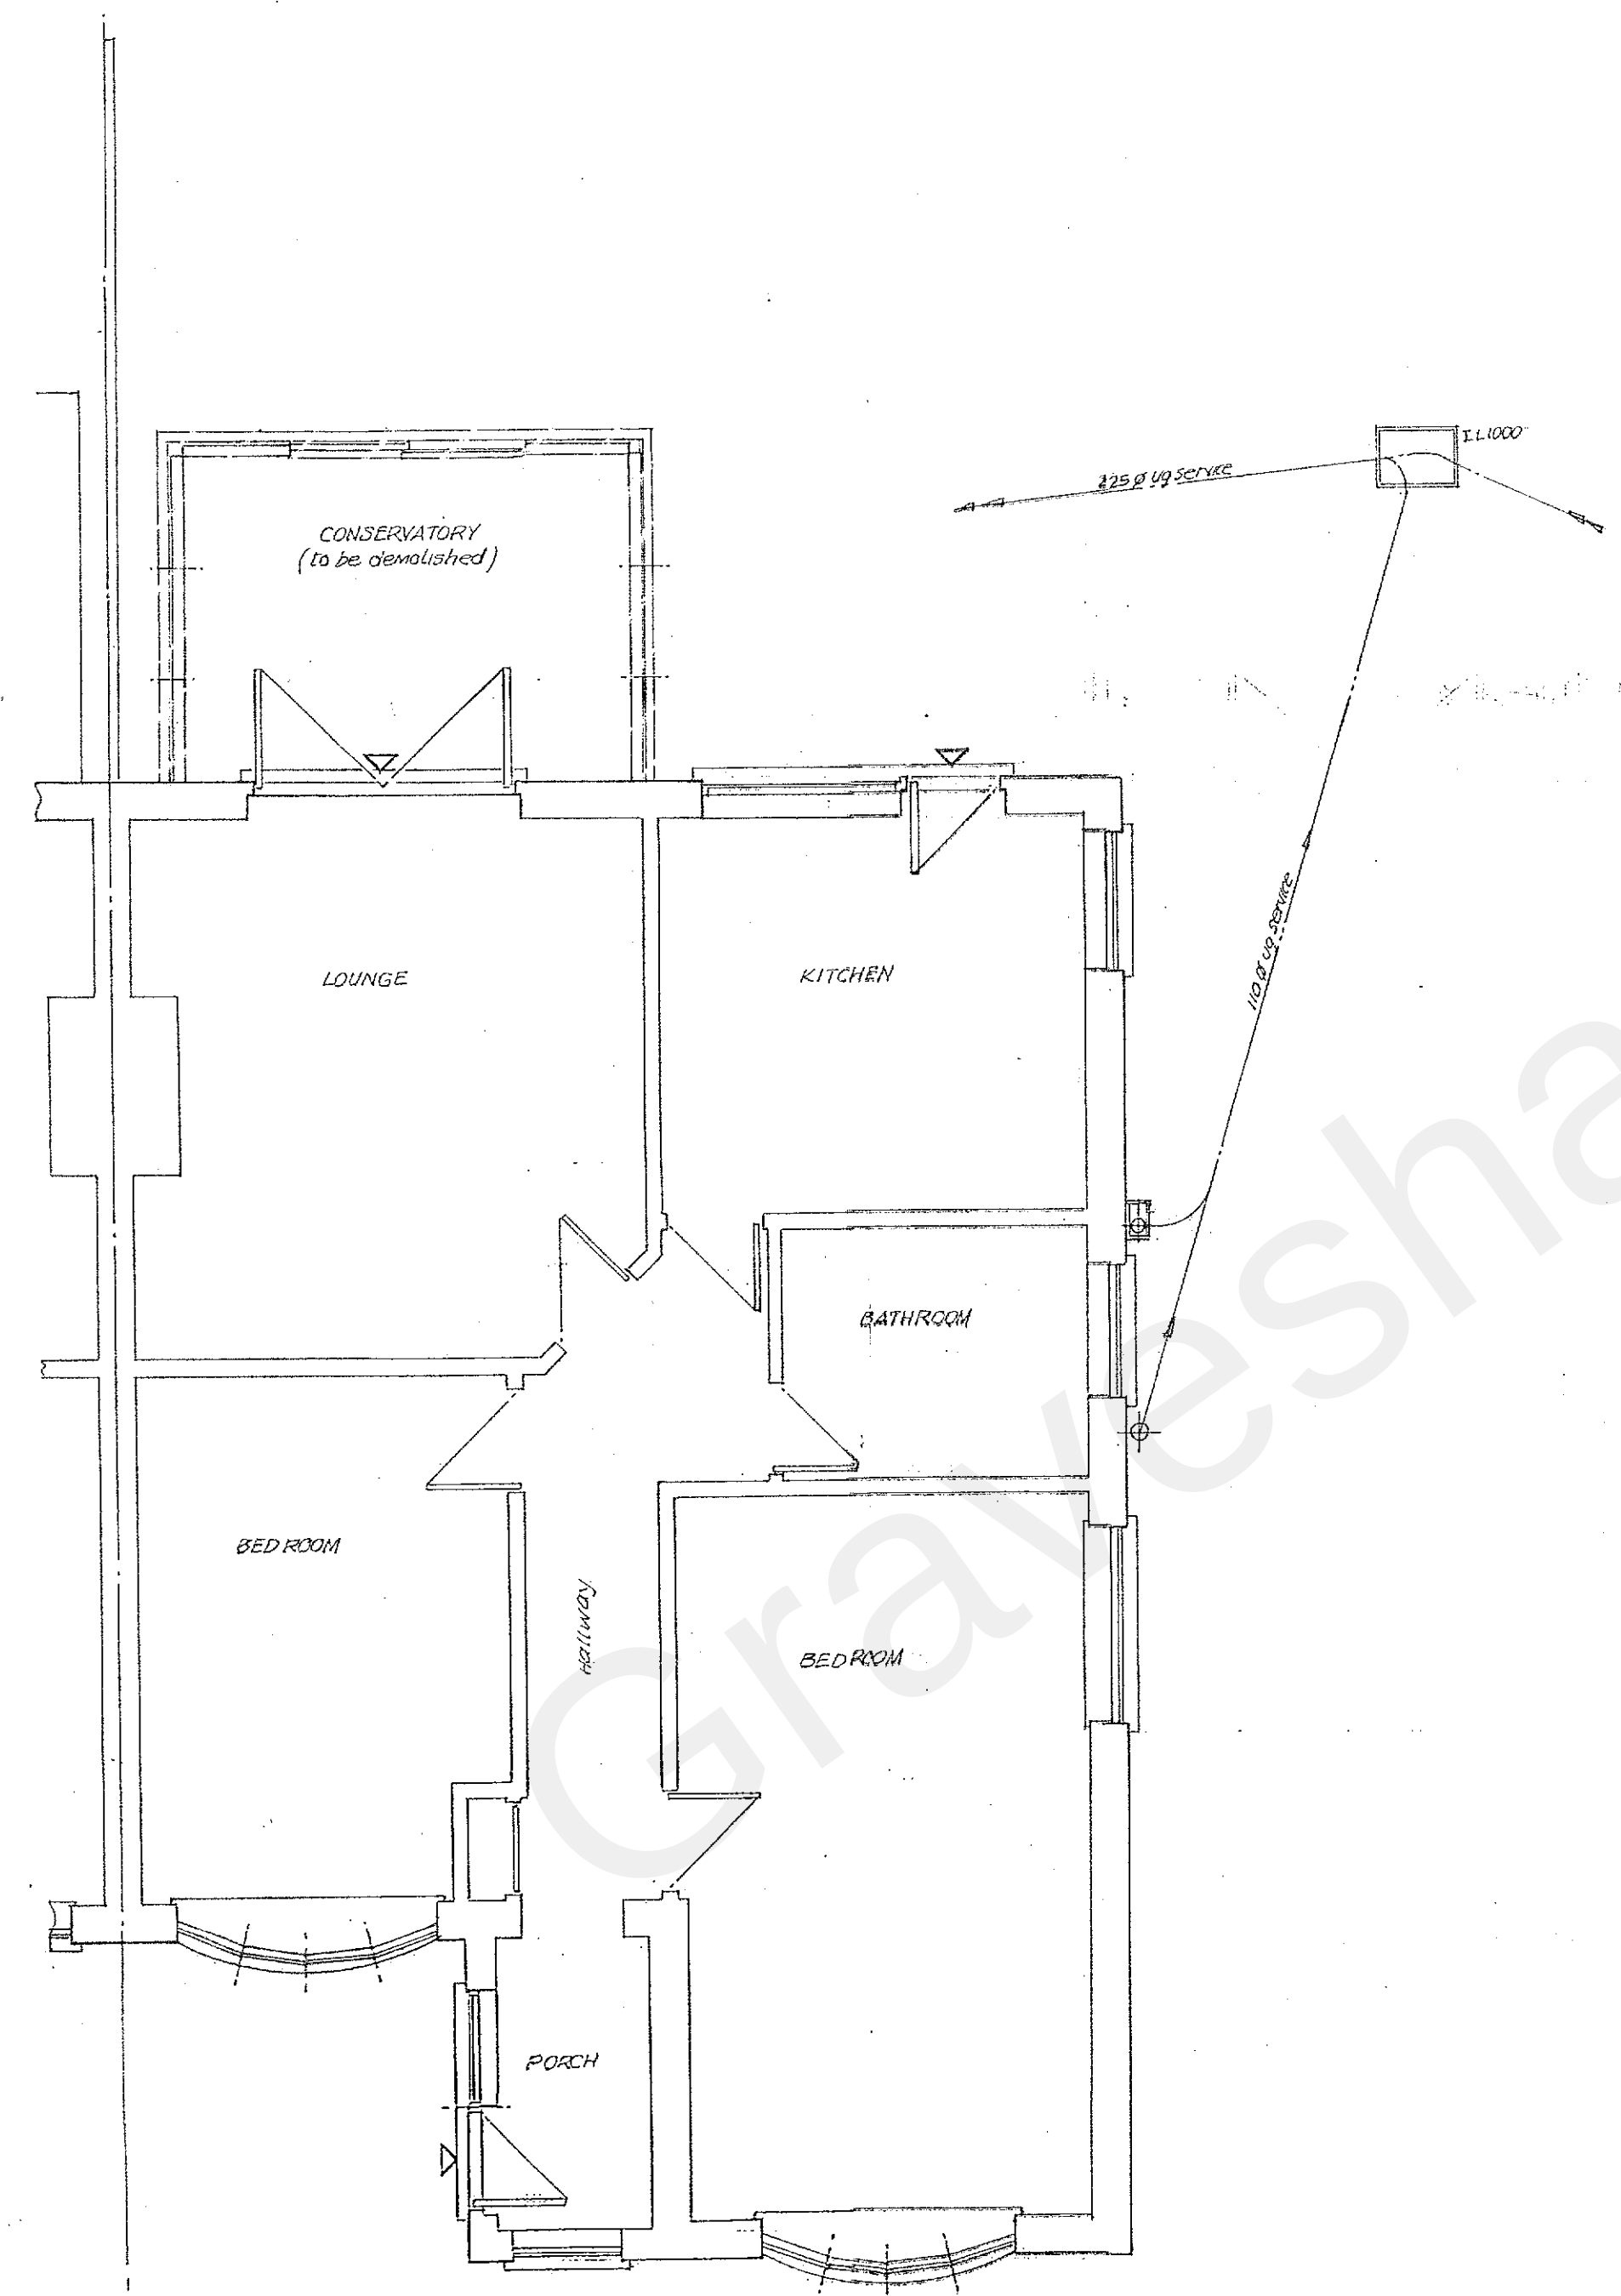

PROPOSED FLOOR PLAN

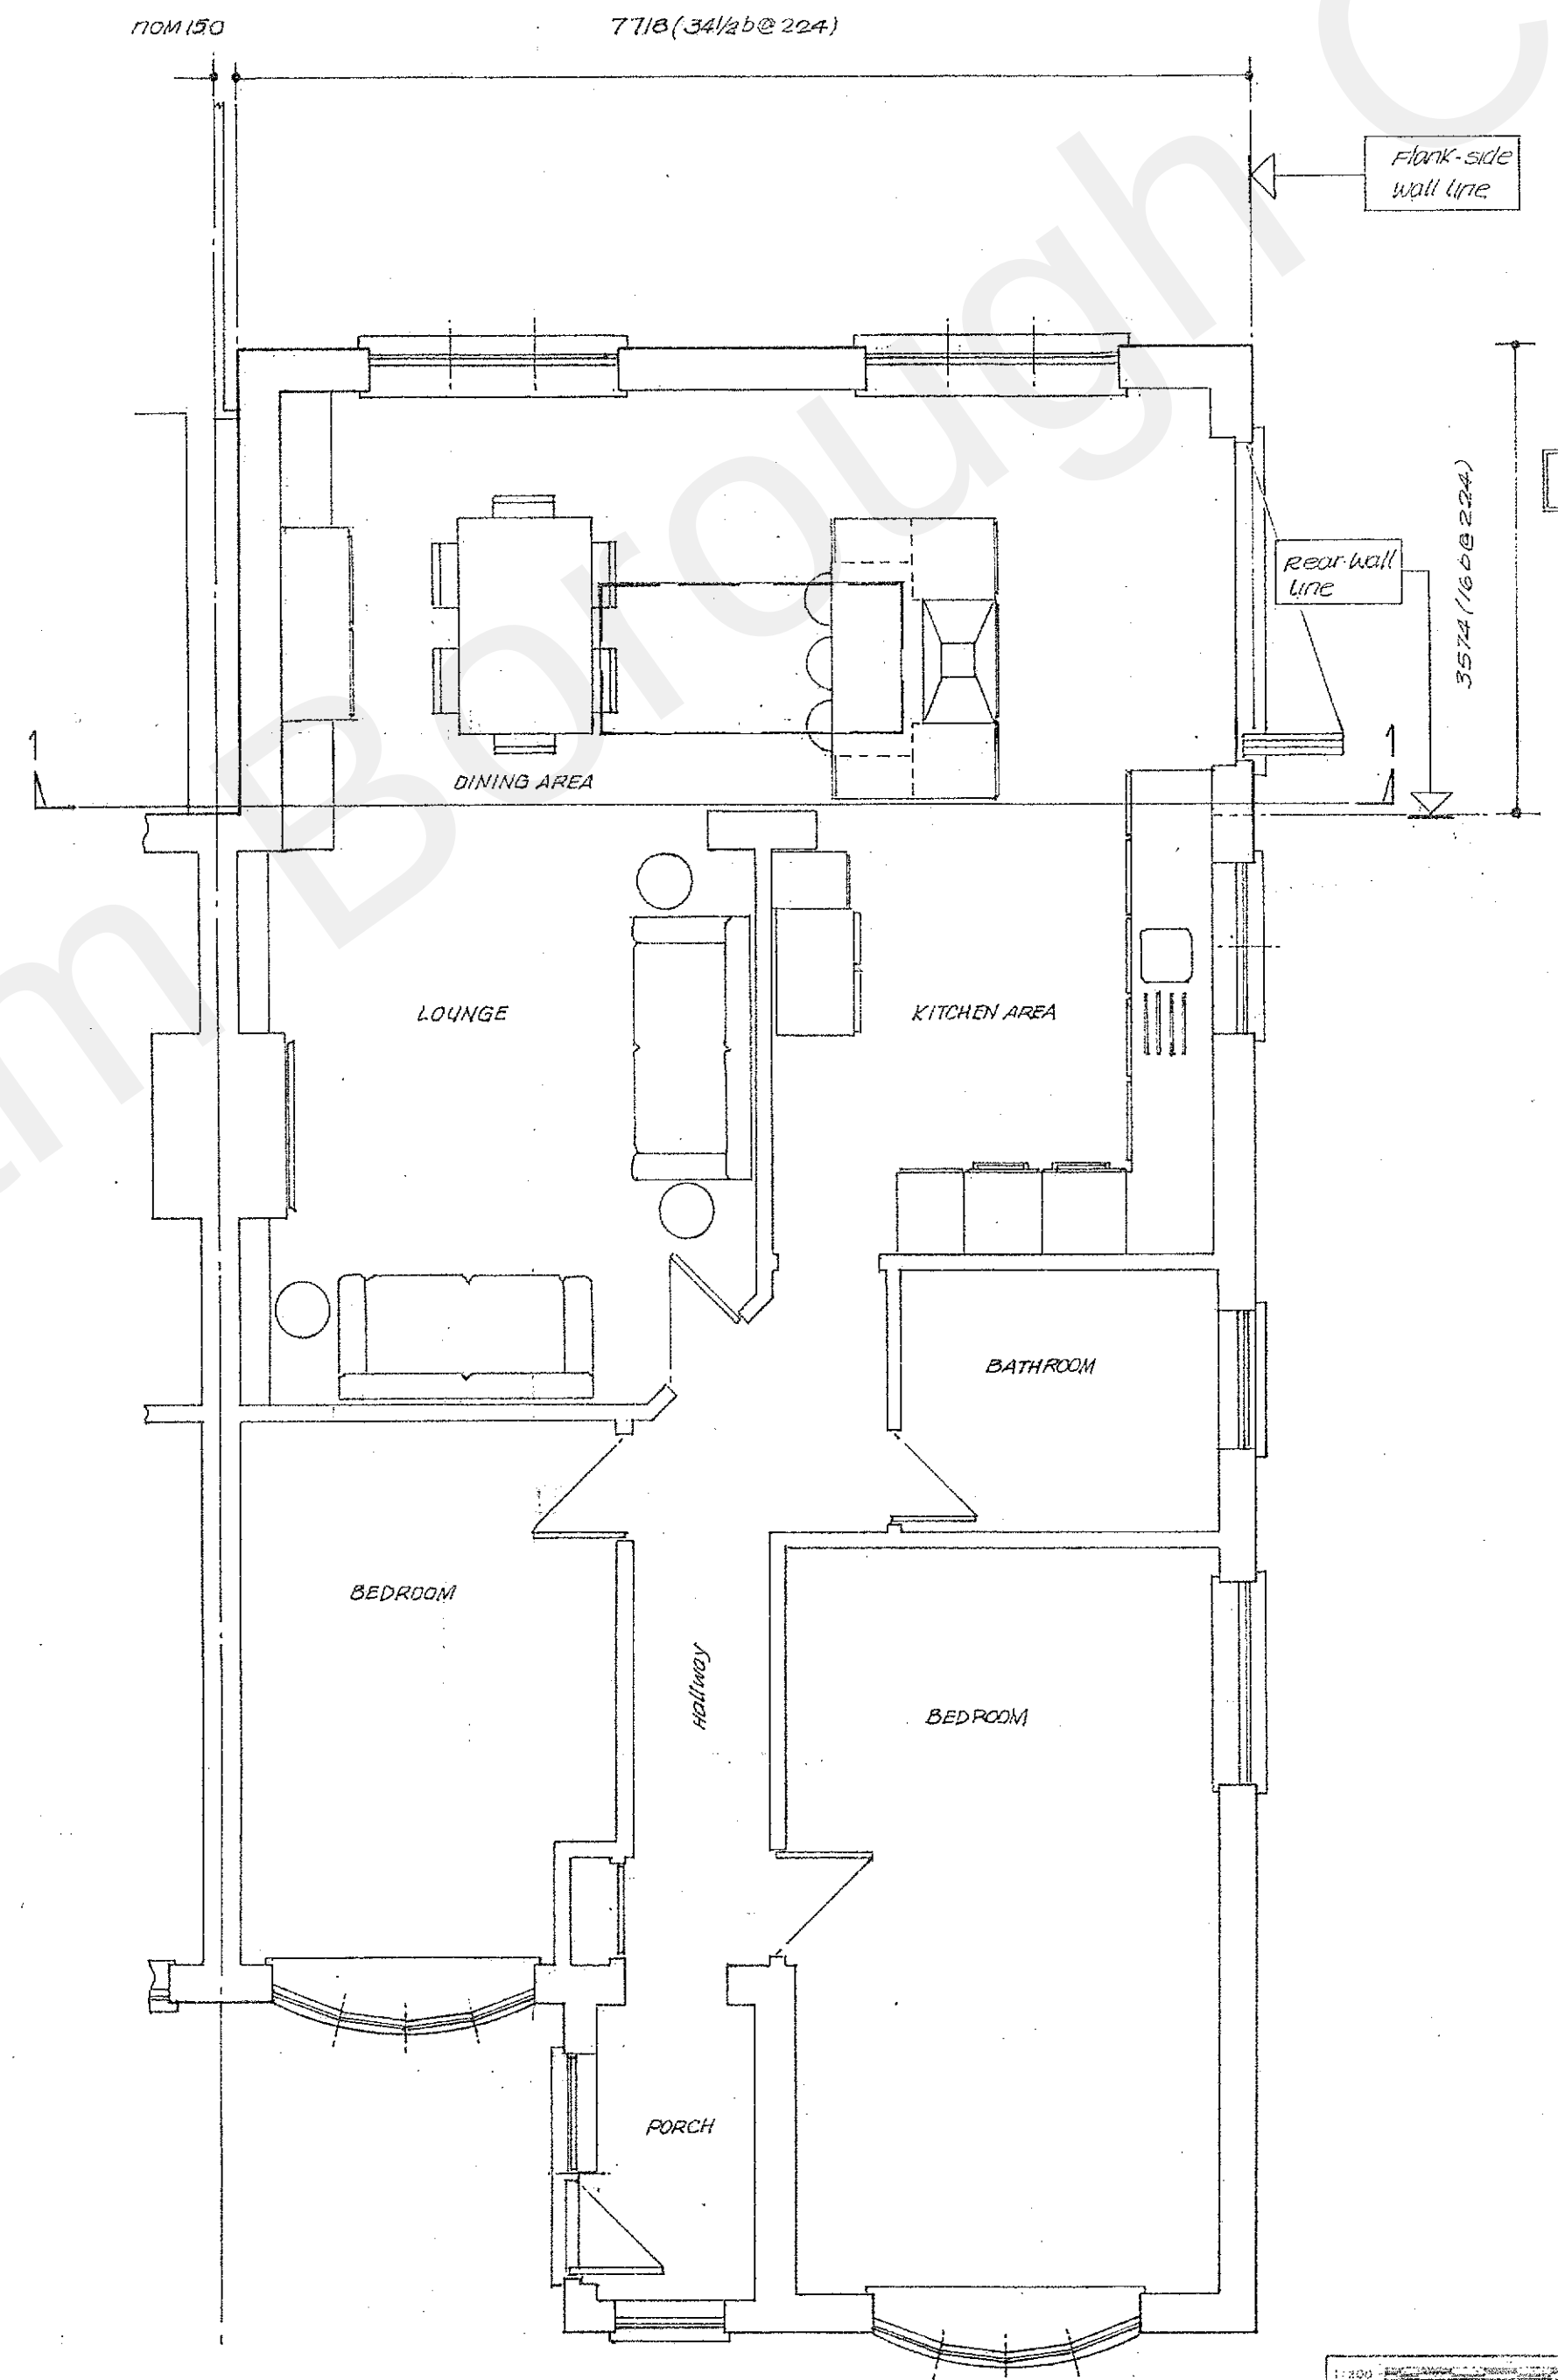

SECTION 1 - 1

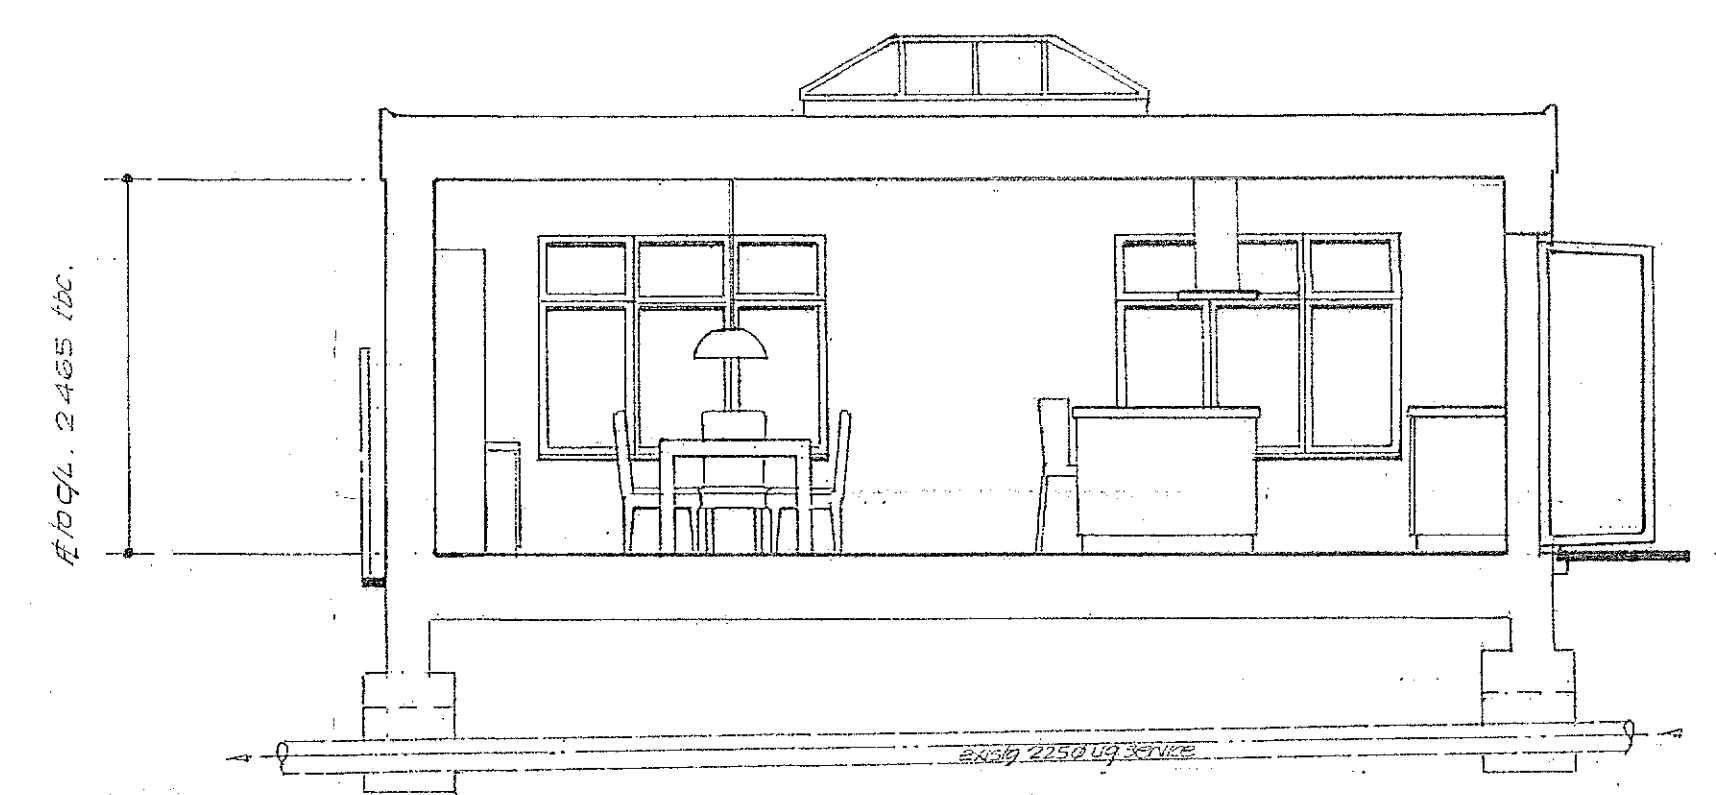

RECEIVED
06 DEC 2021

20211508

application site address: 11 HIGH VIEW HIGHAM ROCHESTER KENT ME3 7HR	client: MR & MRS. C. HIGGINS
project ref: BDS2119	project title: Existing ELEVATIONS and existing/prop. FLOOR PLANS
date: DECEMBER 2021	project title: Proposed - SINGLE STOREY REAR EXTENSION
drawn by: S. Saccides	revisions / notes: SCANNED