


	B1 - Existing Concrete Roof Tile		B5 - Existing UPVC Window		B7 - Existing Garage Door		B10 - Proposed Brick to match existing
	B2 - Existing Glazed Roof		B6 - Existing UPVC Door		B8 - Proposed Roof Tile to match existing		B11 - Aluminium or Composite Window
	B3 - Existing Brick				B9 - Proposed Glazed Roof		B12 - Glazed Aluminium doors

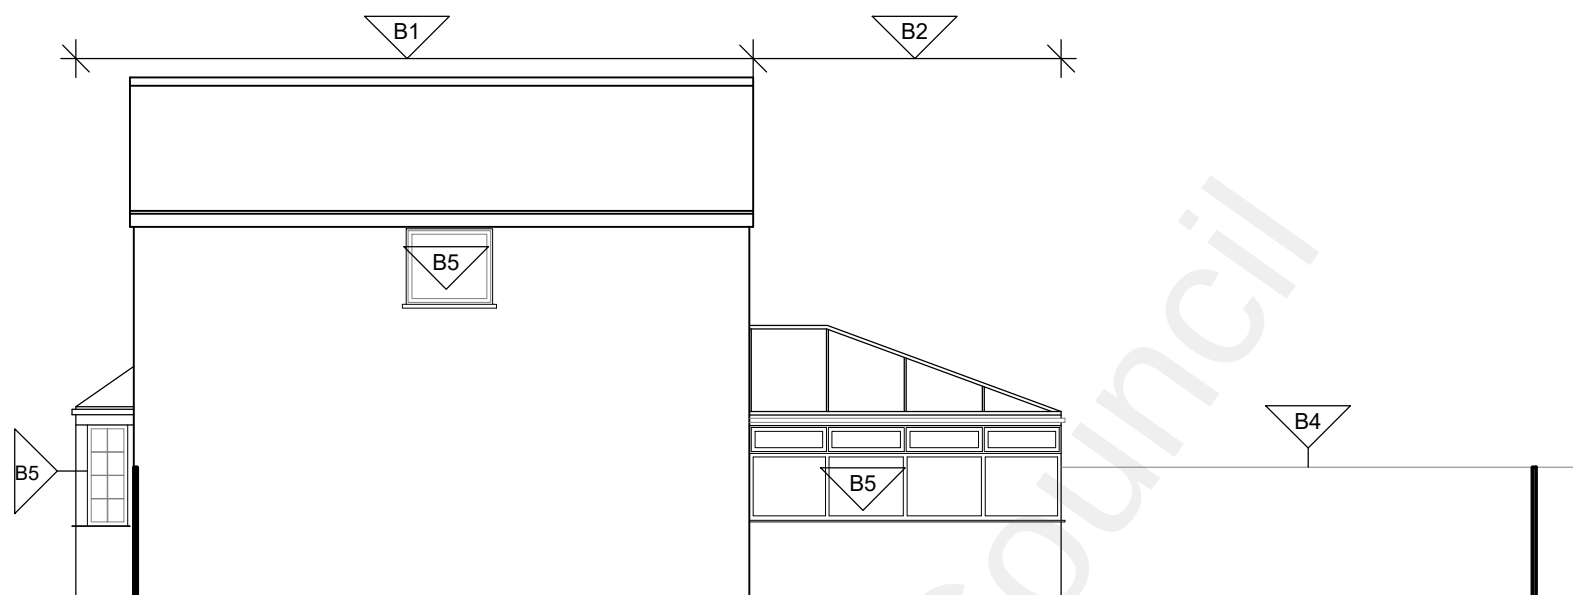


1

PL121

EXISTING WEST ELEVATION

1:100

A horizontal number line with tick marks at 0, 1, 2, 3, 4, and 5m.

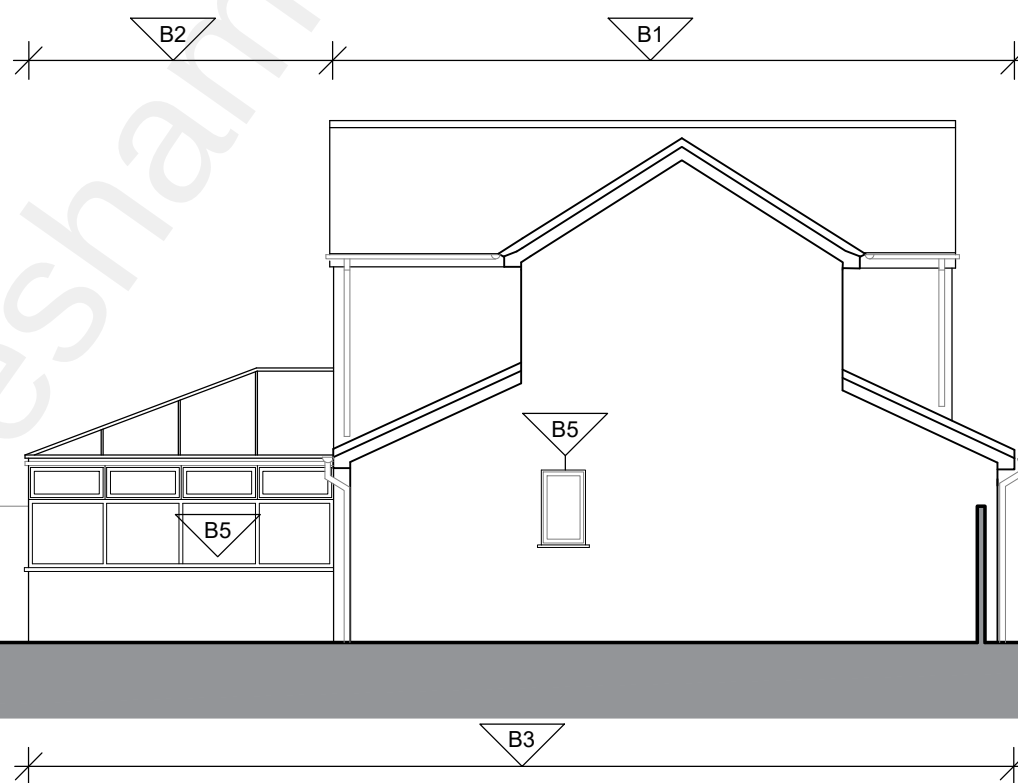

2

PL121

EXISTING EAST ELEVATION

1:100

0 1 2 3 4 5m

Client
Mrs. D Hiscock

Rev.	Date	By	Notes
------	------	----	-------

Copyright belongs to Clay Architecture Ltd. All dimensions are to be verified by the contractor before commencing works.

T: 01634 573 017
www.clayarchitecture.com
E: design@clayarchitects.com

Title
Existing
East and West Elevation
Drawing No. 5268/PL/121

Scale 1:100 @ A3 size
Date 22/09/21
Drawn GEN Authorised /
Revision /

clay architecture

FOR PLANNING

ISSUE DATE: 17/01/22