



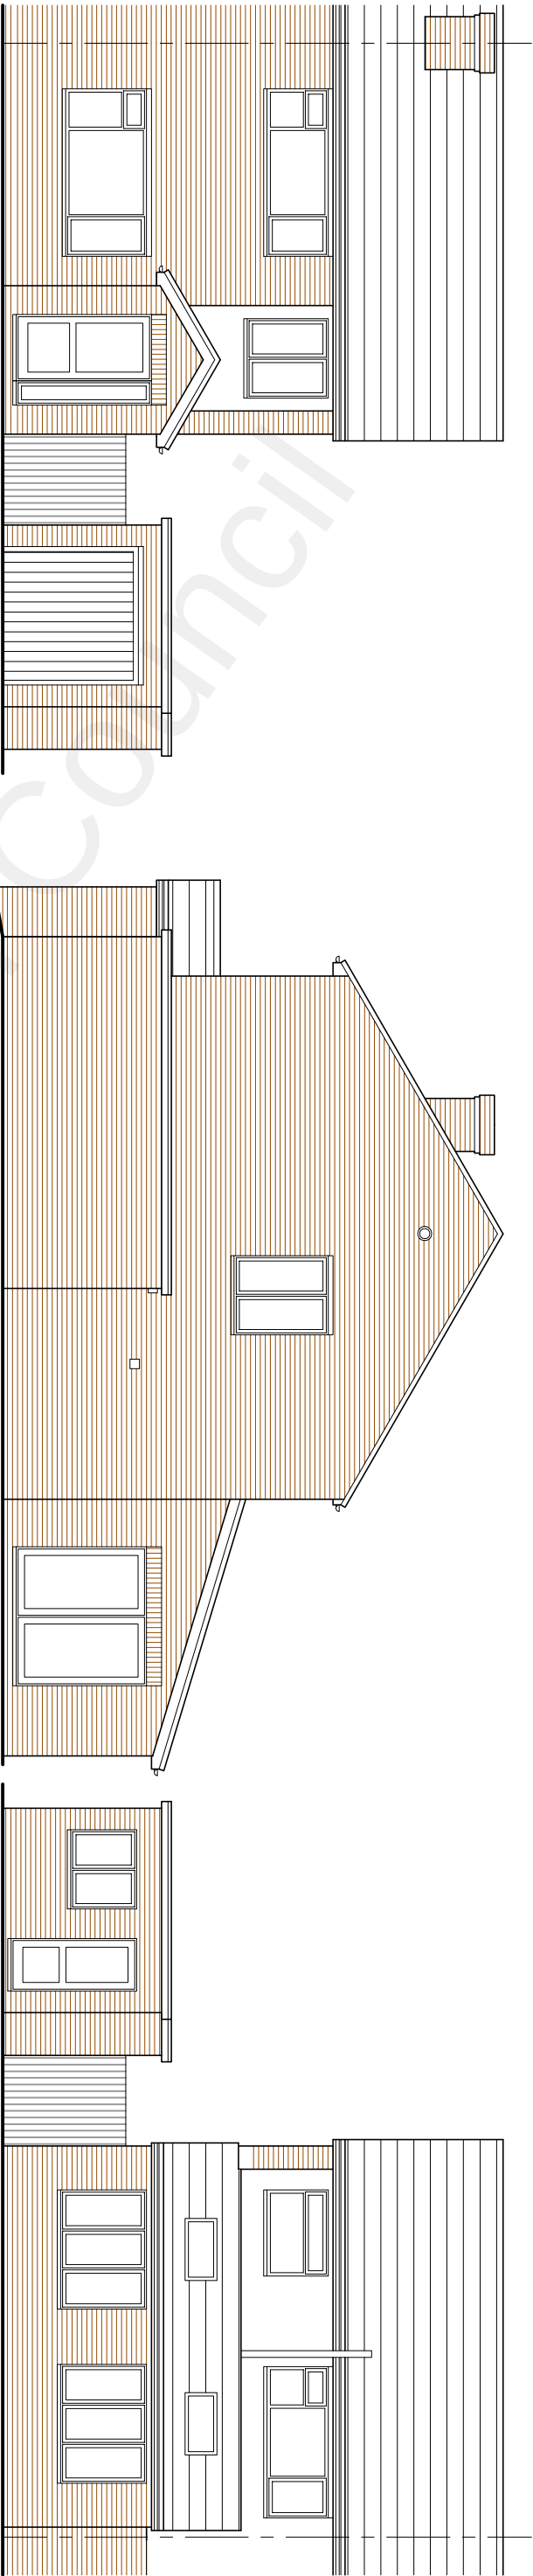


FRONT ELEVATION

SIDE ELEVATION


REAR ELEVATION

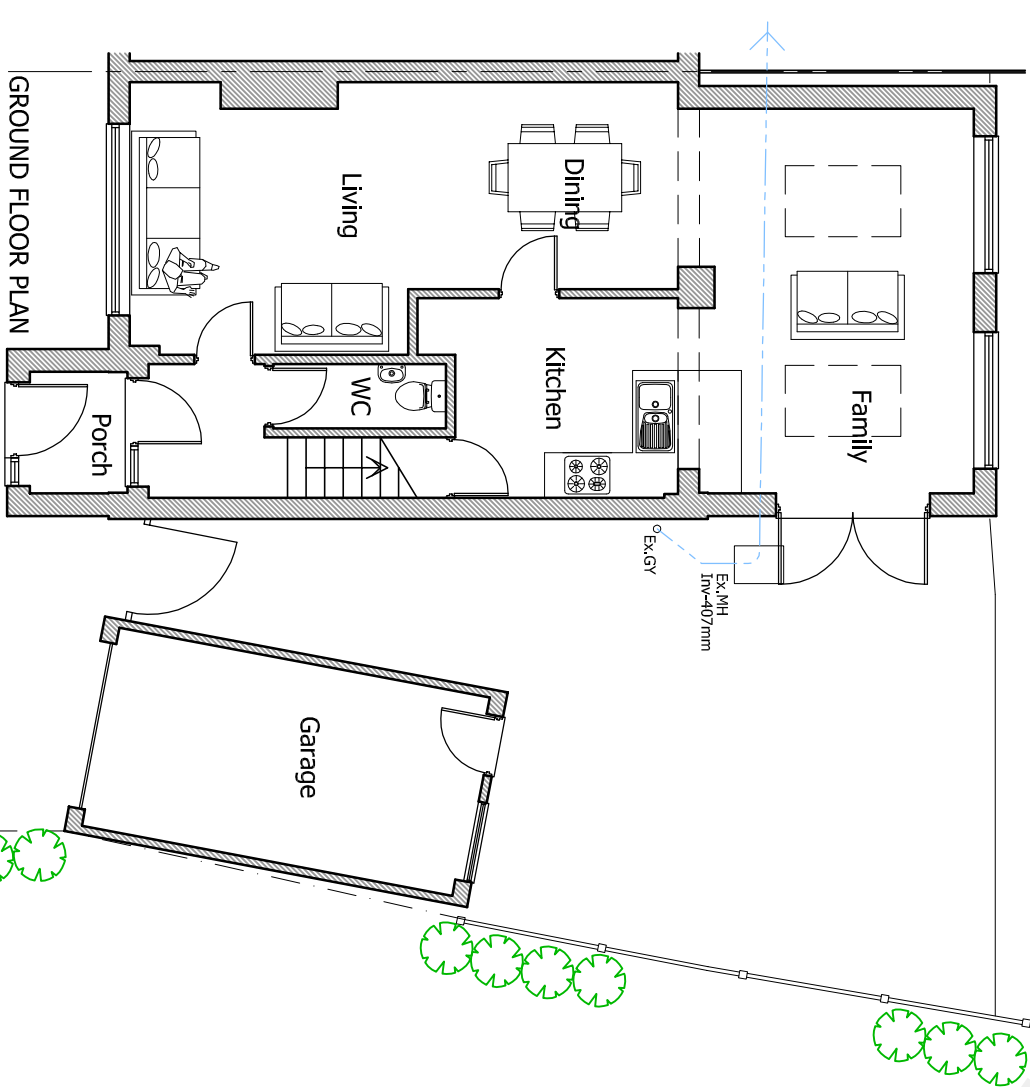


GROUND FLOOR PLAN

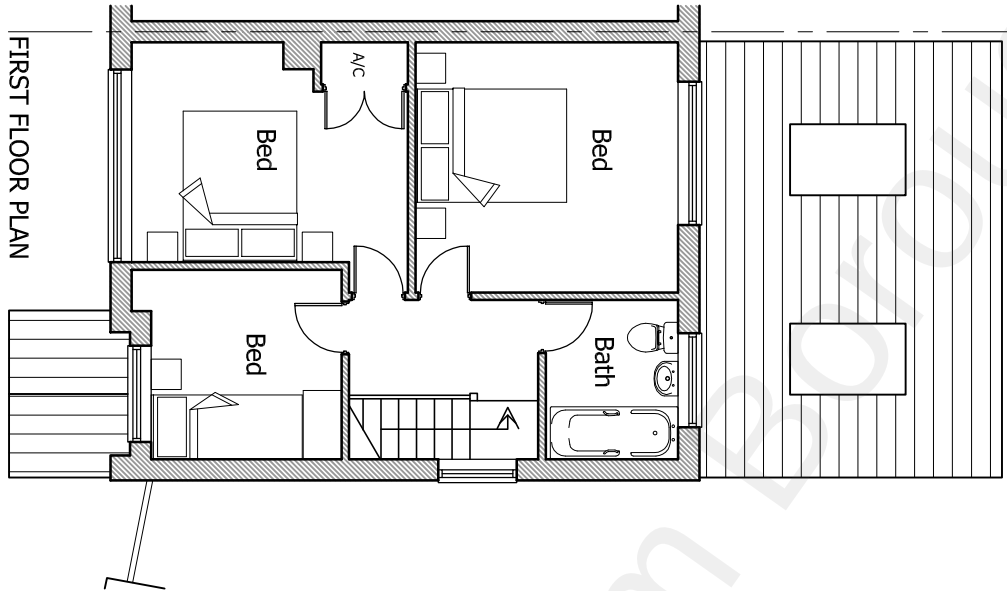

FIRST FLOOR PLAN

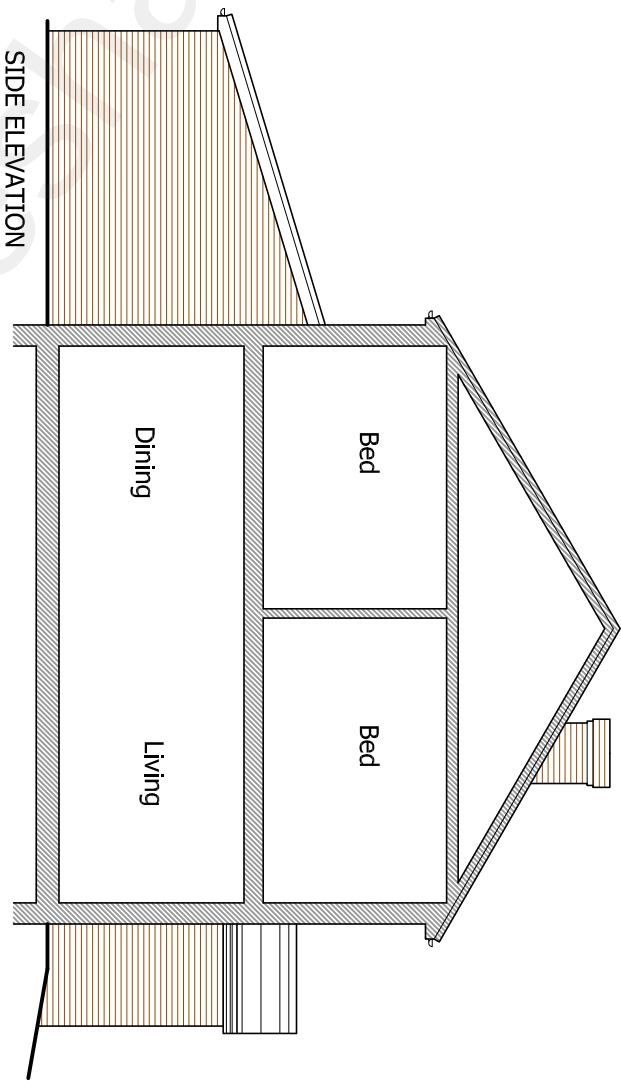

SIDE ELEVATION

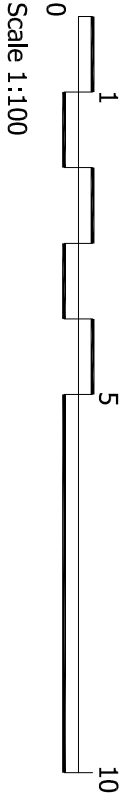

Please note:
Drawings can be scaled for planning purposes only. All dimensions to be checked on site. Drainage and services are to be checked and located prior to commencement of work
All work to be carried out in accordance with the building Regs. 2000 or any subsequent amendments and to the satisfaction of the local building control inspector
Proprietary components must be installed in strict accordance with the manufacturers instructions and details. Contractors are responsible for verifying component suitability for intended purpose.
Proposals are subject to structural engineers designs and approval.

KEY TO HATCHING / LINE TYPES:	
	EXISTING BUILDING
	PROPOSED BUILDING
Ex.IC	EXISTING INSPECTION CHAMBER
Ex.MH	EXISTING MANHOLE
N/C	PROPOSED FOUL INSPECTION CHAMBER
NS/C	PROPOSED STORM INSPECTION CHAMBER
N/MH	PROPOSED FOUL MANHOLE
	EXISTING DRAINAGE
	PROPOSED STORM DRAIN
	PROPOSED FOUL DRAIN
	EXISTING DRAINAGE TO BE REMOVED
	DEMOLITIONS

client		Job No.
Mr & Mrs Green		2021_66
project		
Alterations at Glasdale, Norwood Lane Meopham, DA13 0YE		
drawing title		Revision
Existing Plans & Elevations PLANNING DRAWINGS		B
scale	dwg No.	date
1:100 @ A3	2166-PL01	Nov 2021
MRW Design Ltd 8 Wilberforce Road, Coxheath Maidstone, Kent, ME17 4HA 07763463754 matthew@mrw-design.co.uk		