




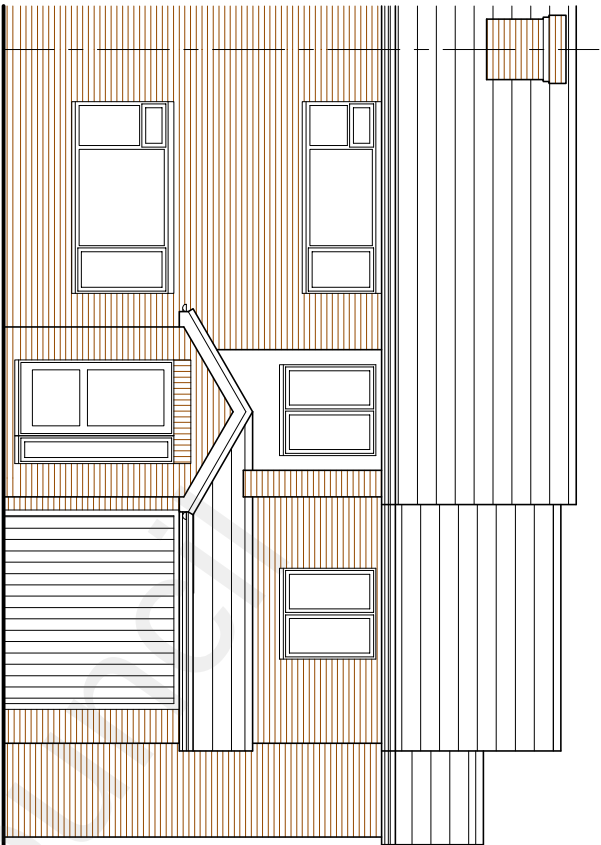




FRONT ELEVATION

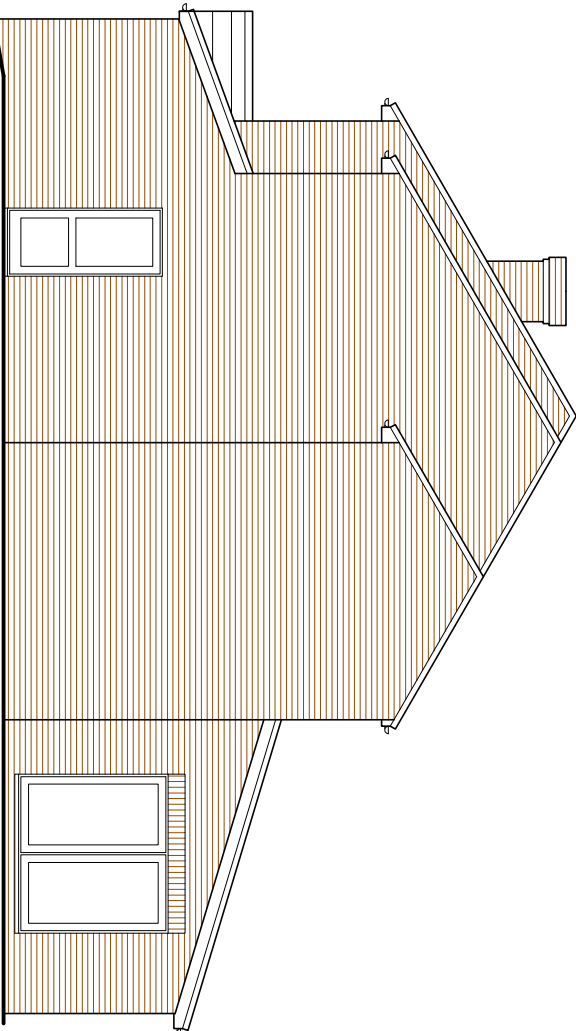


SIDE ELEVATION

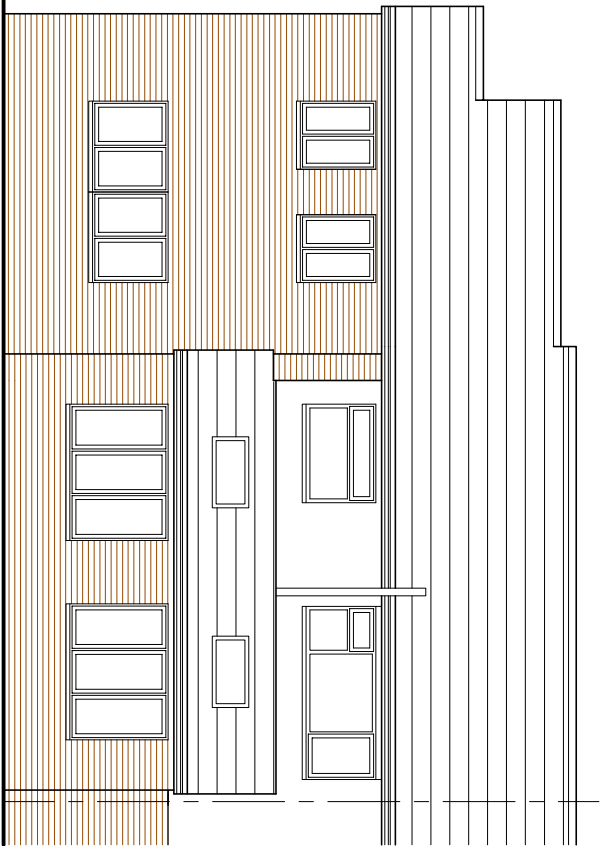

REAR ELEVATION

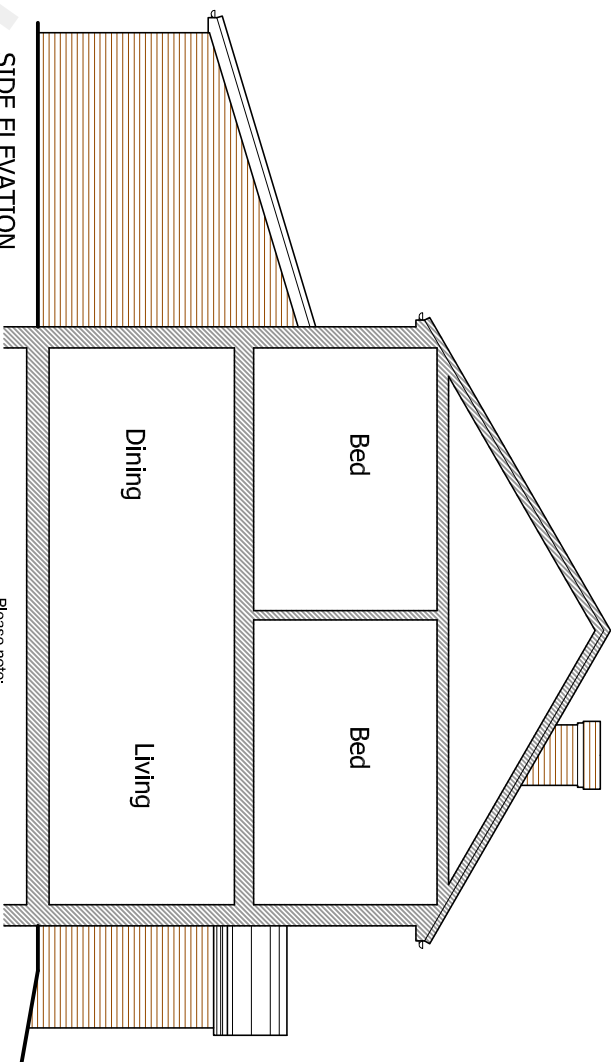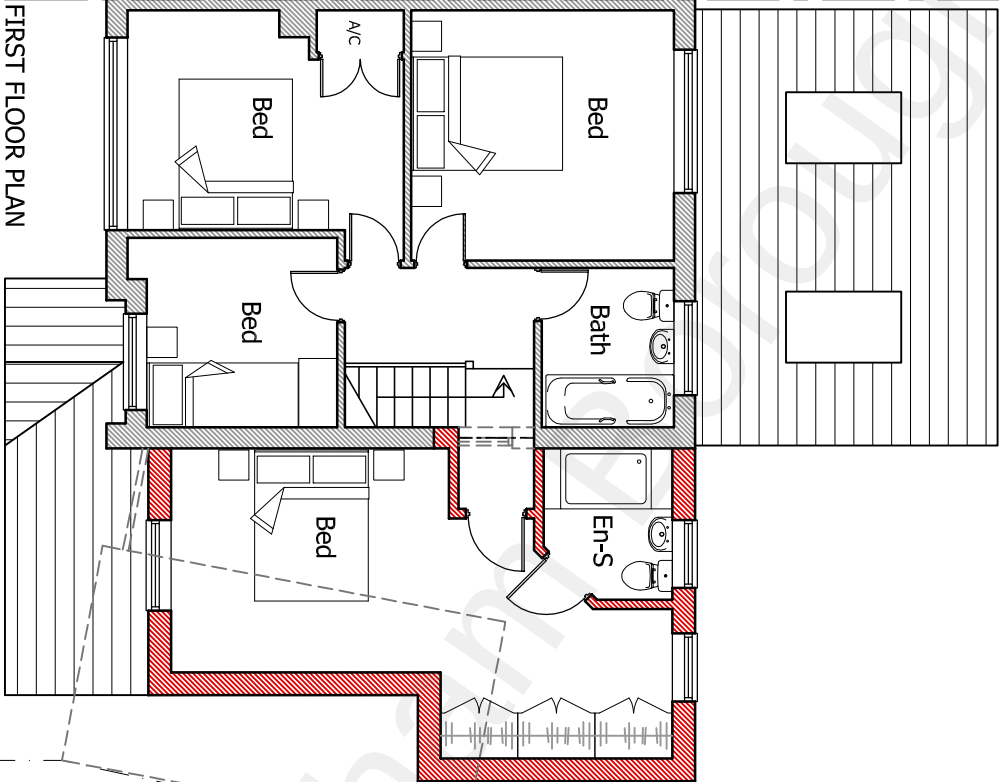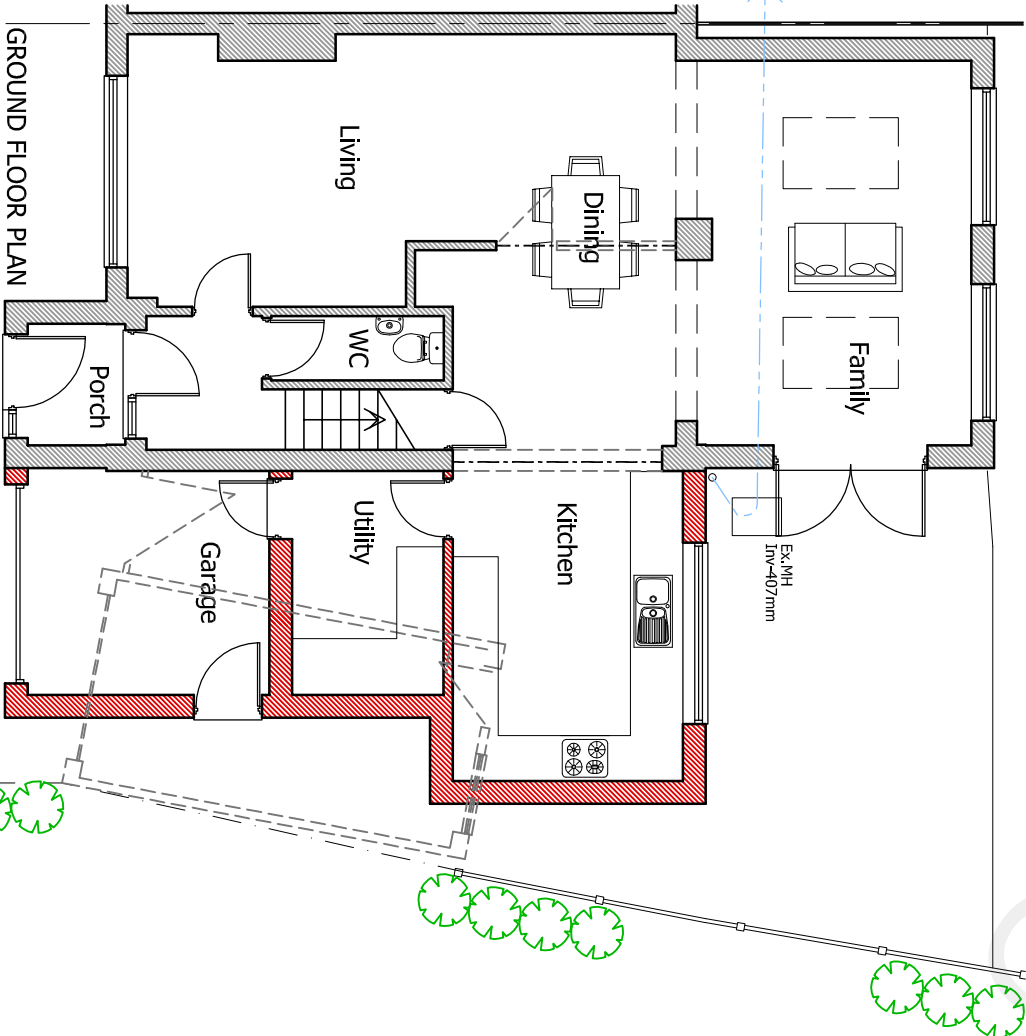

SIDE ELEVATION

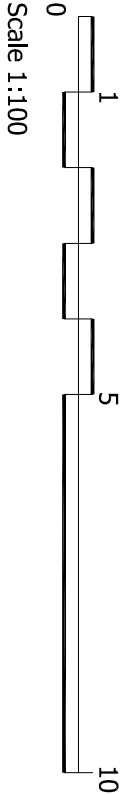

Scale 1:100



- KEY TO HATCHING / LINE TYPES:
- EXISTING BUILDING
 - PROPOSED BUILDING

- Ex.JC EXISTING INSPECTION CHAMBER
- Ex.MH EXISTING MANHOLE
- N/C PROPOSED FOUL INSPECTION CHAMBER
- NS/C PROPOSED STORM INSPECTION CHAMBER
- NFMH PROPOSED FOUL MANHOLE

- EXISTING DRAINAGE
- PROPOSED FOUL DRAIN
- PROPOSED STORM DRAIN
- EXISTING DRAINAGE TO BE REMOVED
- DEMOLITIONS

Please note:
Drawings can be scaled for planning purposes only. All dimensions to be checked on site. Drainage and services are to be checked and located prior to commencement of work.

All work to be carried out in accordance with the building Regs. 2000 or any subsequent amendments and to the satisfaction of the local building control inspector.

Proprietary components must be installed in strict accordance with the manufacturers instructions and details. Contractors are responsible for verifying component suitability for intended purpose.

Proposals are subject to structural engineers designs and approval.

B. 13.01.22 Revised to clients comments
A. 12.01.22 Revised to clients comments

client: Mr & Mrs Green Job No. 2021_66

project: Alterations at
Glasdale, Norwood Lane
Meopham, DA13 0YE

drawing title: Proposed Plans & Elevations
PLANNING DRAWINGS

Revision

B

scale: 1:100 @ A3 dwg No. 2166-PL02 date: Dec 2021

MRW Design Ltd
8 Wilberforce Road, Coxheath
Maidstone, Kent, ME17 4HA
07763463754
matthew@mrw-design.co.uk

