




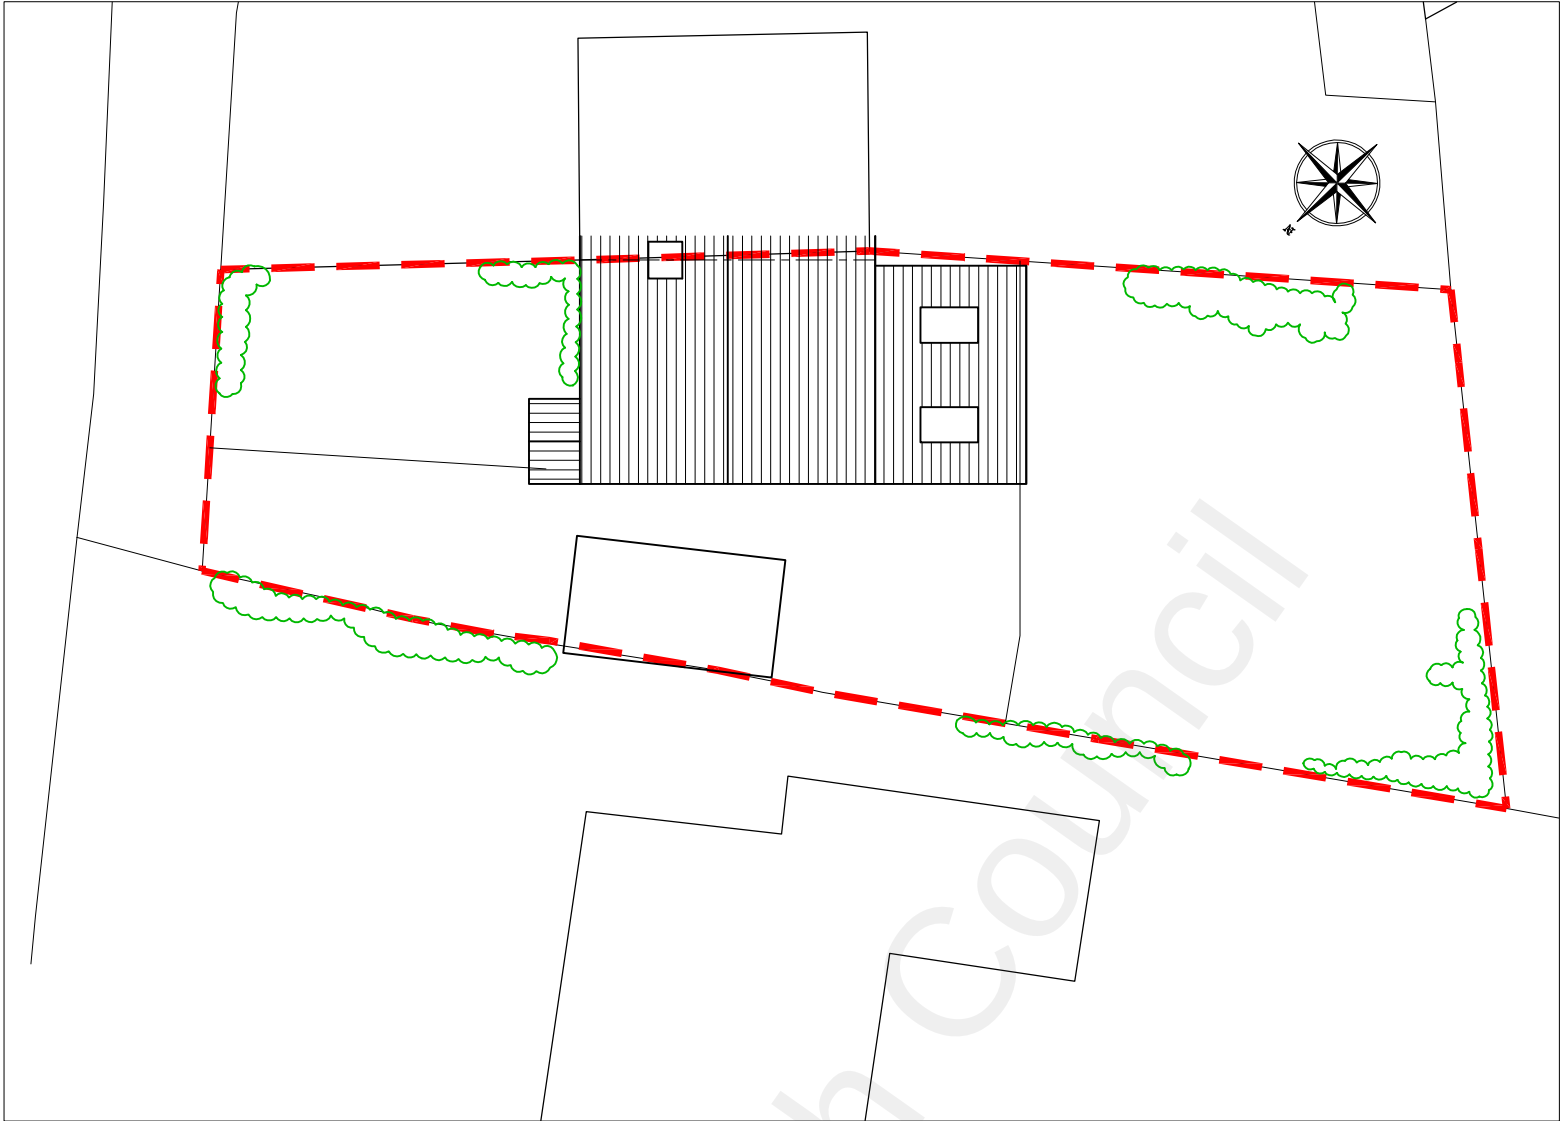

EXISTING SITE LAYOUT PLAN
Scale 1:200 @ A3

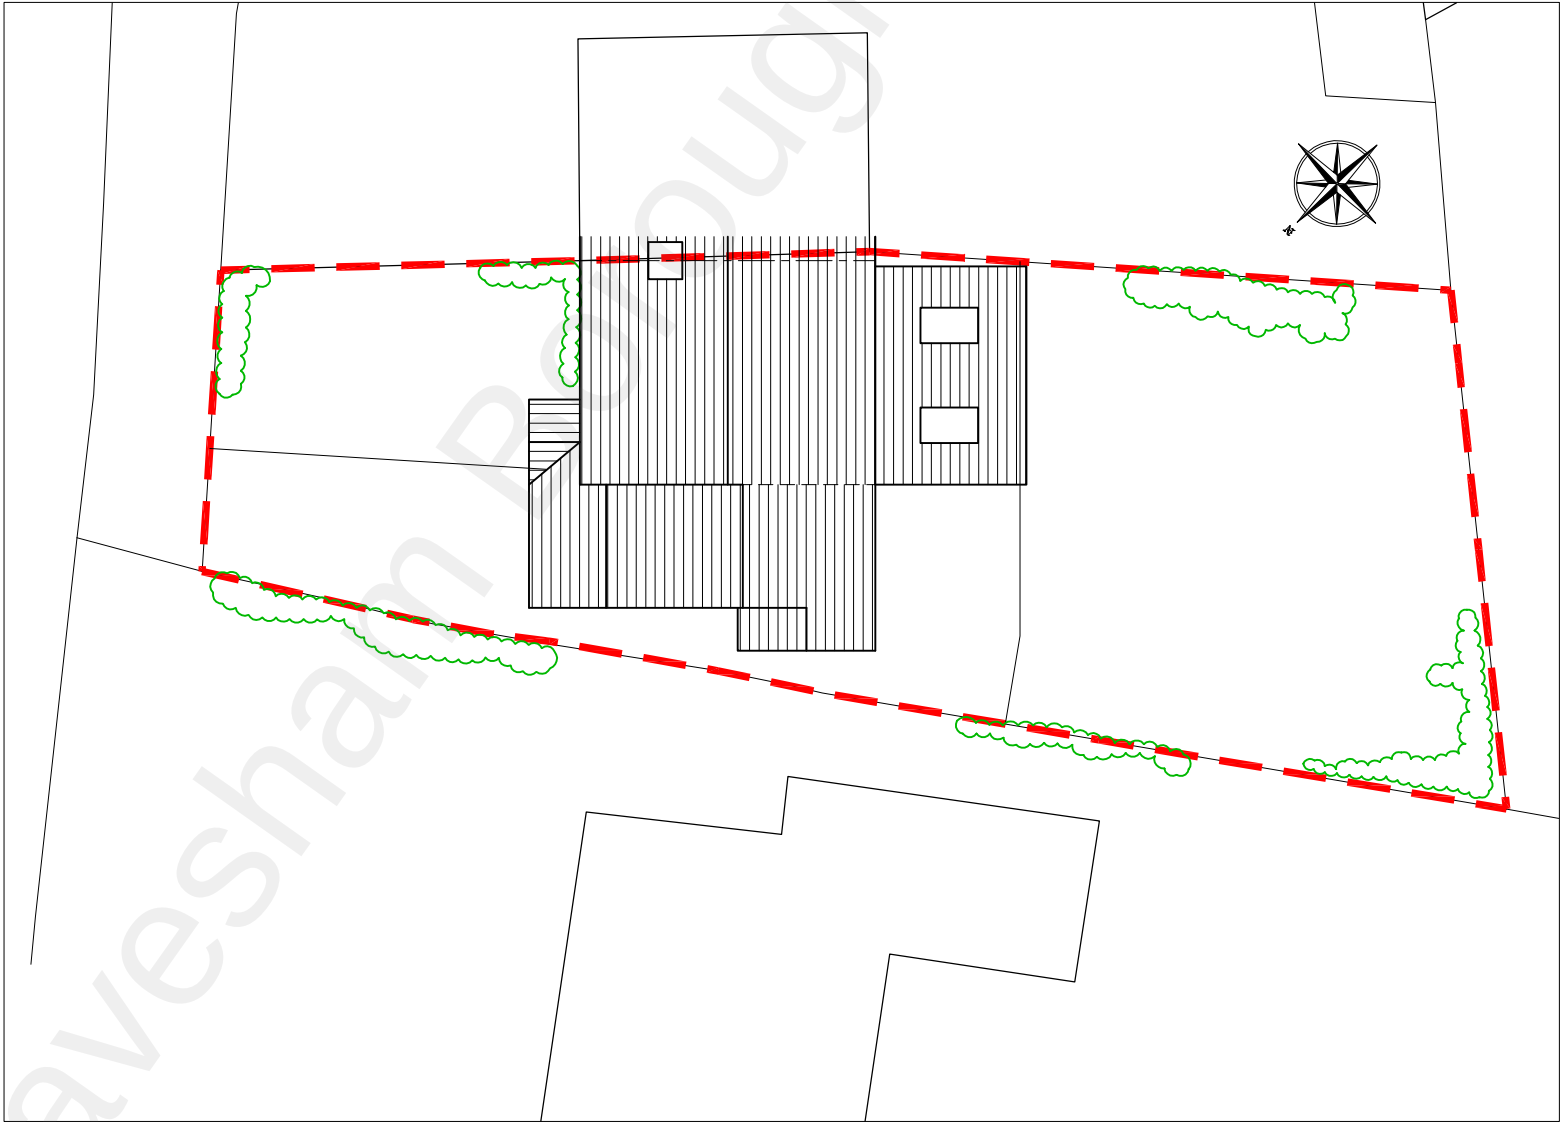

PROPOSED SITE LAYOUT PLAN
Scale 1:200 @ A3

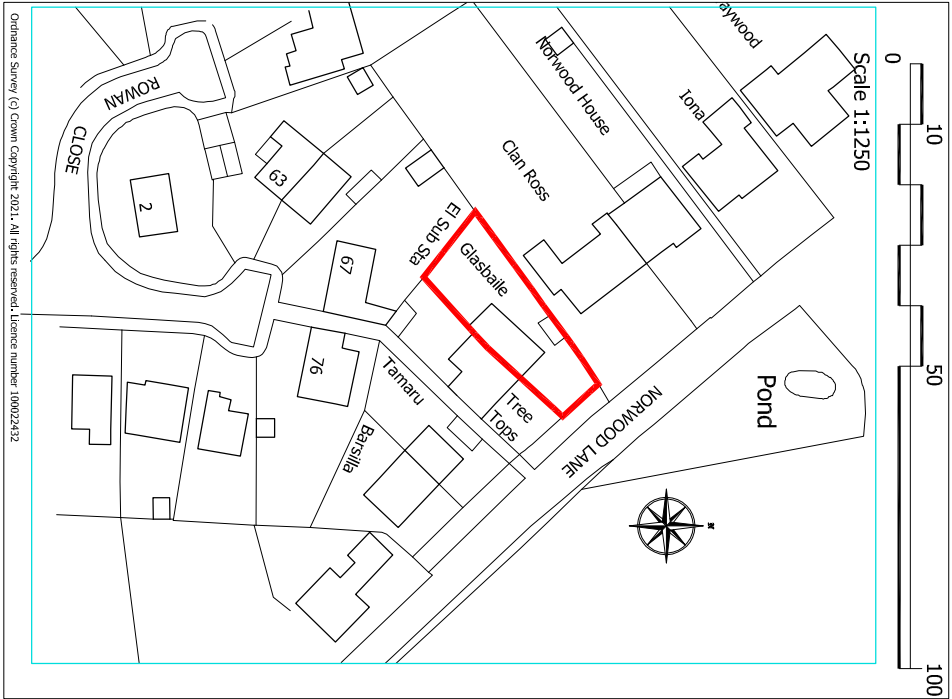

SITE LOCATION PLAN
Scale 1:1250 @ A3

A. 13.01.22 Revised to clients comments			
client	Mr & Mrs Green		Job No.
project	Alterations at Glasballe, Norwood Lane Meopham, DA13 0YE		
drawing title	Site Plans		
PLANNING DRAWINGS			
Scale	dwg No.	Revision	
As Noted @ A3	2166-PL03	A	
		date	
Dec 2021			
MRW Design Ltd 8 Wilberforce Road, Coxheath Maidstone, Kent, ME17 4HA 07763463754 matthew@mrw-design.co.uk			

