


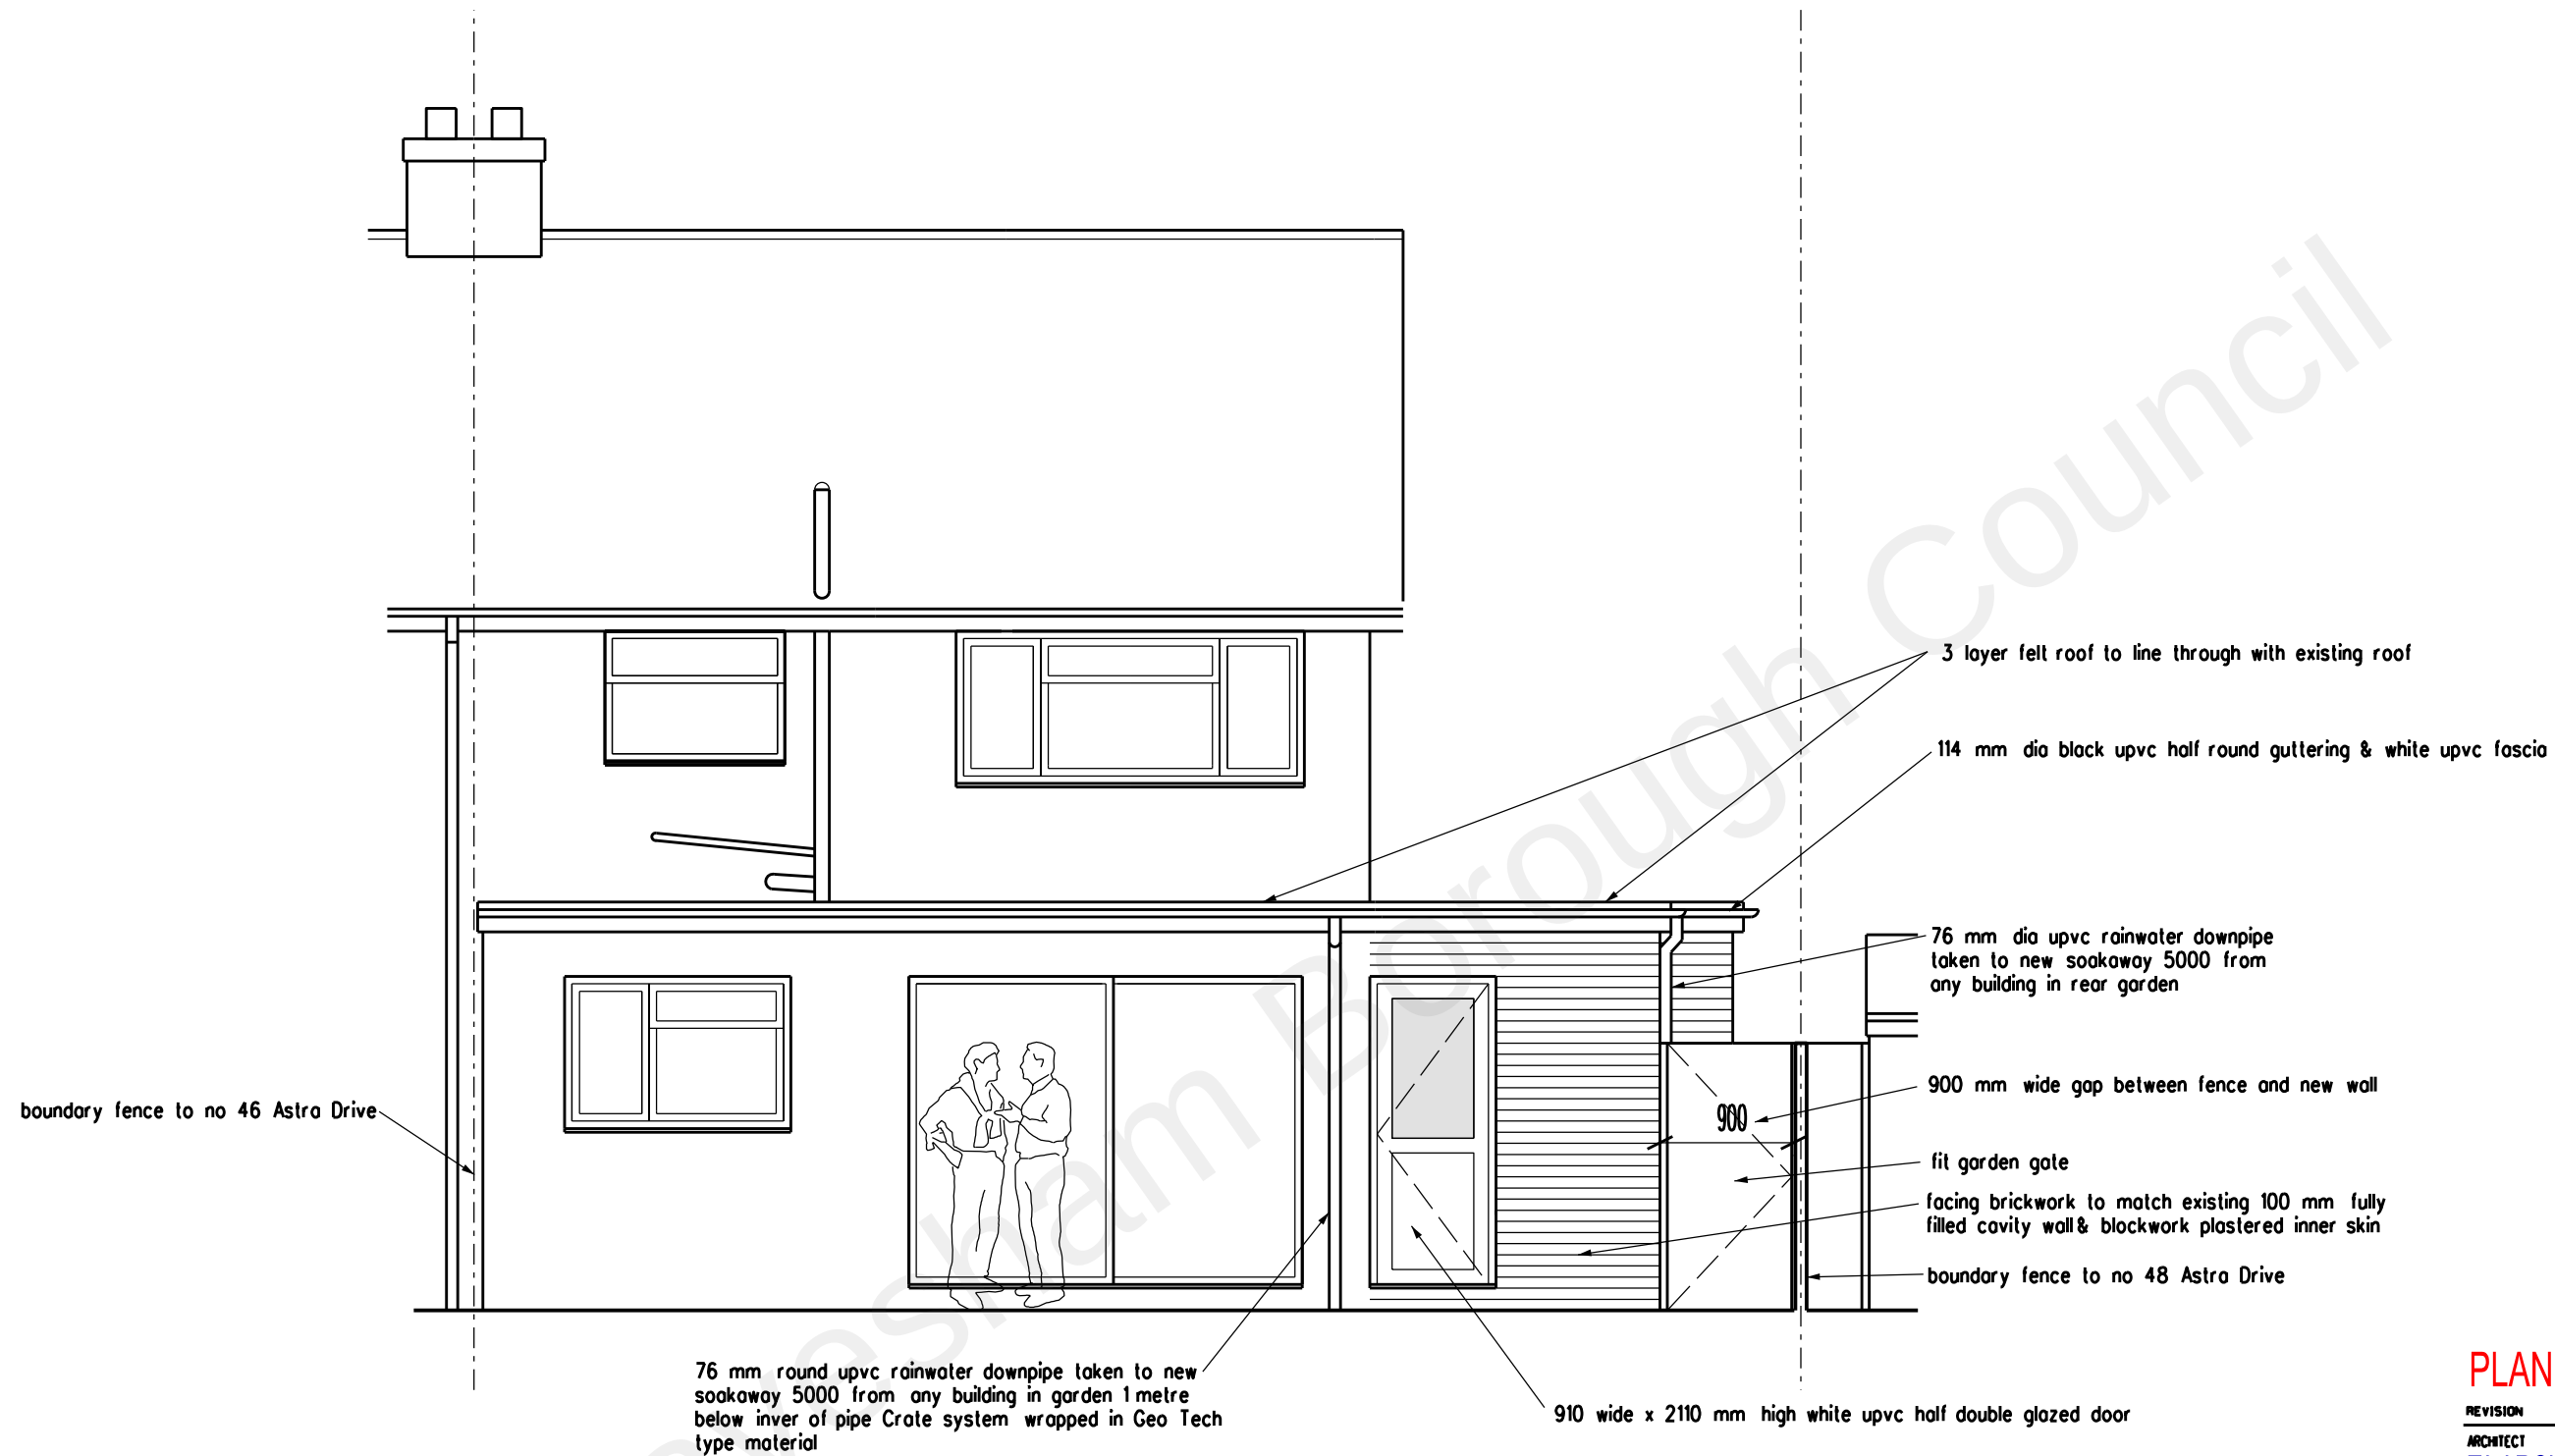

PLANNING APPLICATION

REVISION DATE

ARCHITECT
TA ARCHITECTS
11 JOYDENS WOOD ROAD BEXLEY
KENT DA5 2HS Tel 07905 130591
ta140256@googlemail.com

JOB
PROPOSED GROUND FLOOR
SIDE EXTENSION
AT 48 ASTRA DRIVE
GRAVESEND DA12 4PY

DRAWING
PROPOSED REAR ELEVATION

SCALE DATE
1:50 AT A3 JUNE 2021

DRAWING NO.
BD/04