


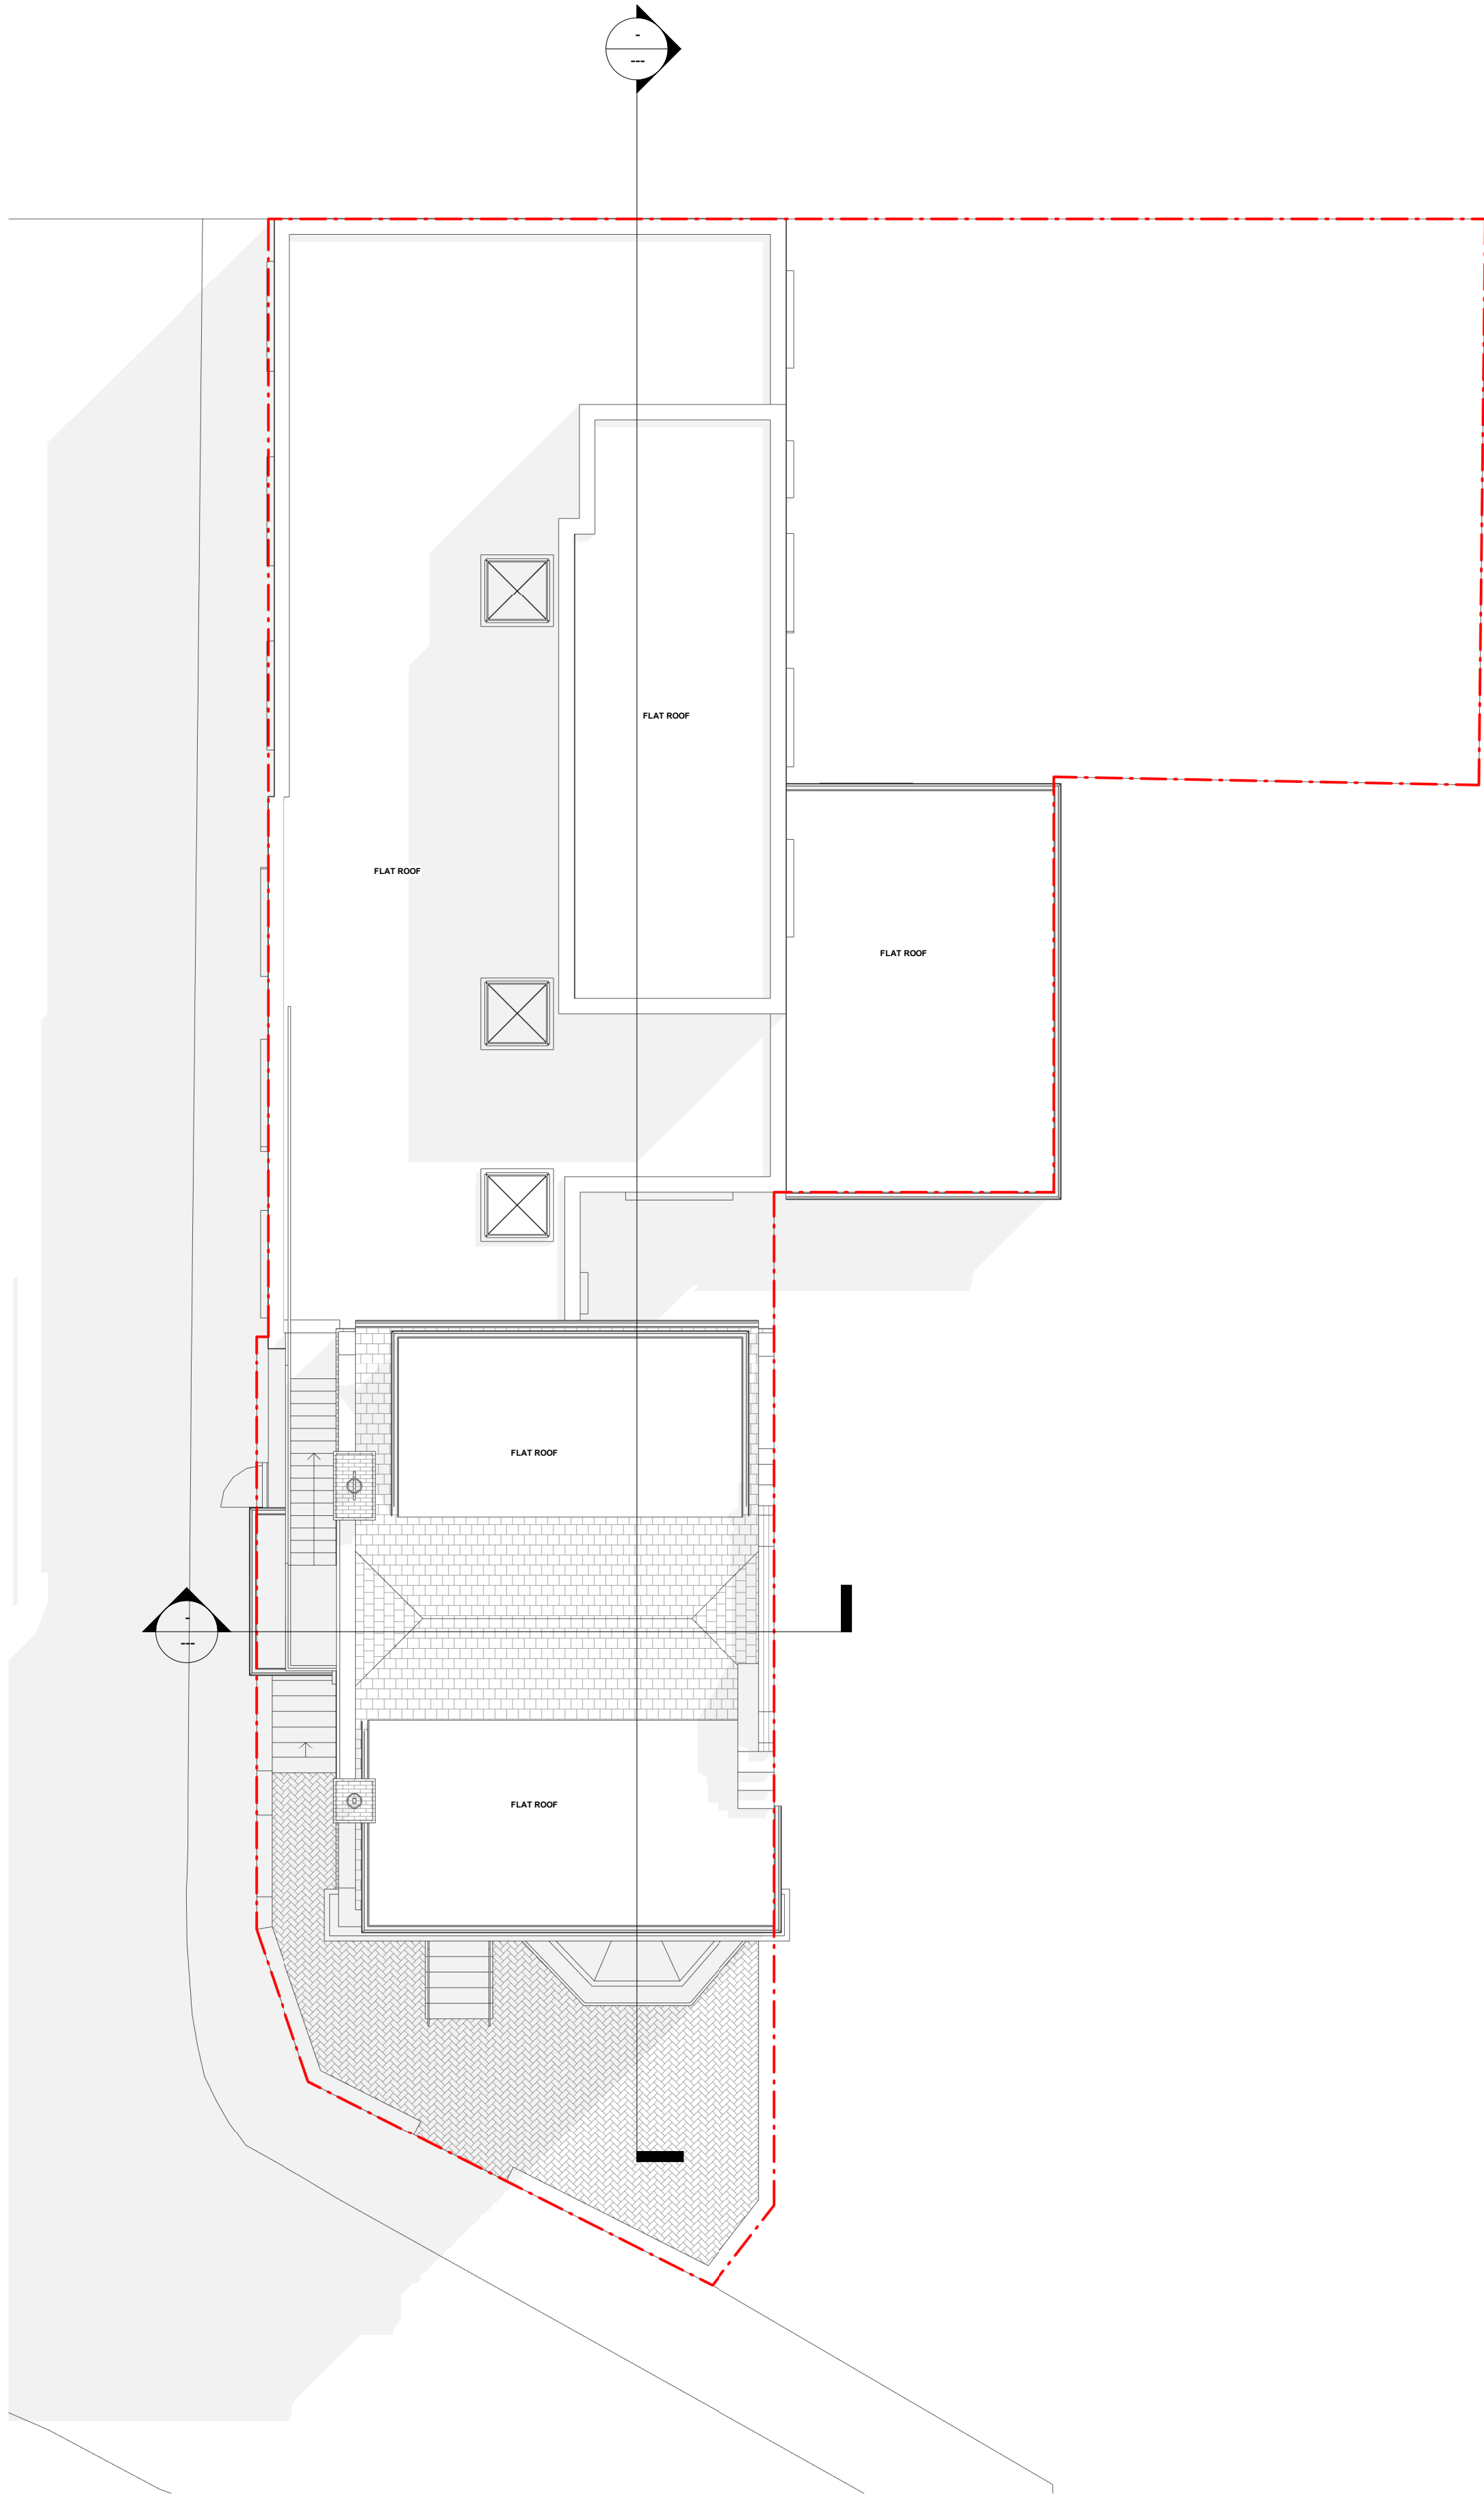

1 Proposed Roof
1 : 100

- KEY**
- RED OUTLINE: PROPOSED WINDOWS
 - GREEN: uPVC SASH WINDOWS
 - BLUE: TIMBER SASH WINDOWS
 - GREY: STONE WINDOW SILL
- ANY WINDOWS NOT HIGHLIGHTED WILL BE RETAINED (NO ALTERATION)

EXISTING WALL

BOUNDARY LINE

FLOOR TO CEILING HEIGHT

PROJECT

External Alterations: Addition of Windows, Replacement of Existing Windows with Timber Sash or uPVC Sash, Removal of Blue Panel Below Windows and Refilling with Like-to-Like Brick

ADDRESS

7 Wrotham Rd, Gravesend, DA11 0PD

CLIENT NAME

J. Johal

PROJECT STATUS

Planning

SHEET N.

PL 03 - 7 WR

DRAWING TITLE

Proposed Roof Plan

DESIGNED BY:

GOPLANS

DRAWN BY:

SD

CHECKED BY:

GOPLANS

DATE:

23/10/2024

SCALE

As Indicated @ A1

All dimensions to be cross-checked on site prior to completing drawings for a party wall process, ordering and/or structural purposes

goplans

