



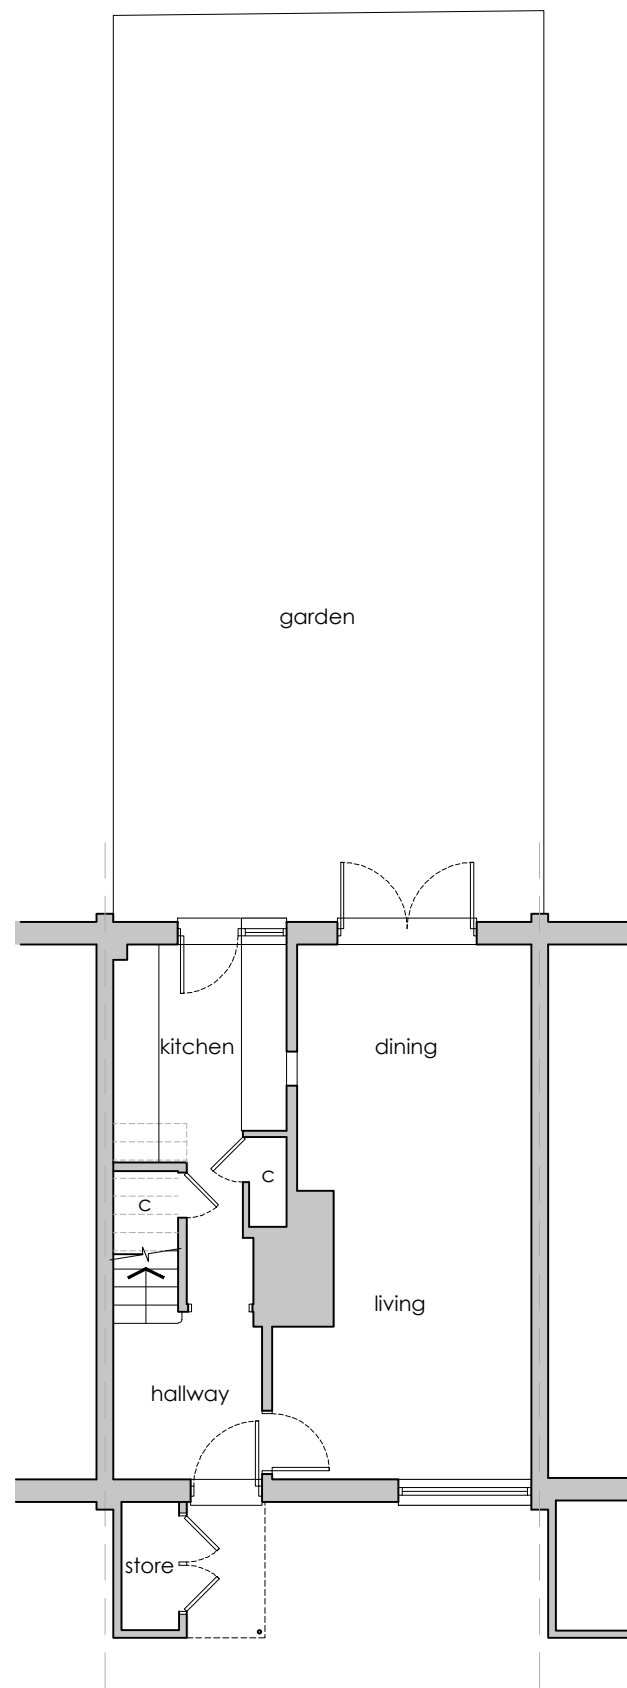

Ground floor

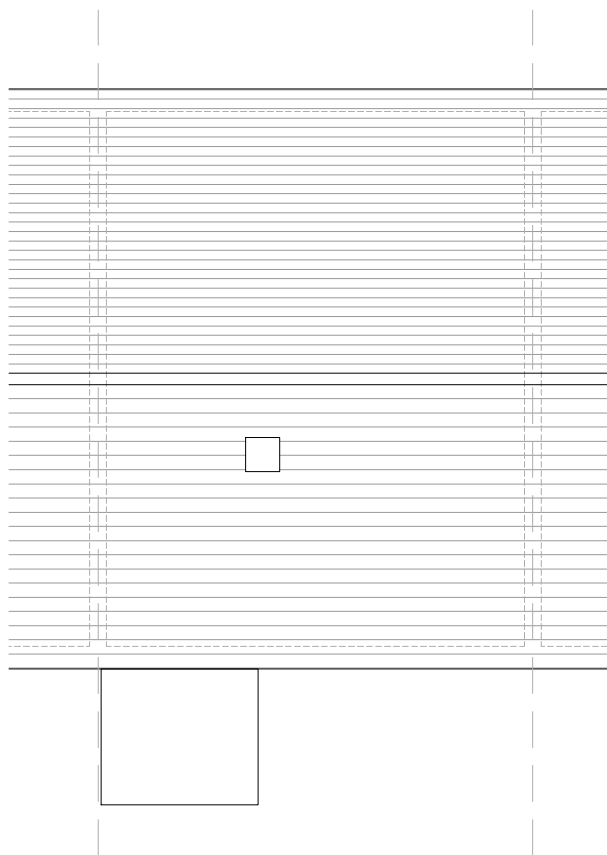


Roof



Front elevation



Rear elevation

 

client details		
Becky and Charlie		
project details		
39 Admers Wood, Vigo, DA13 0SP		
drawing title		
Existing plans and elevations		
date	scale	drawn by
Nov'24	1:100@A3	NS
project no.	drawing no.	revision
125	002	