

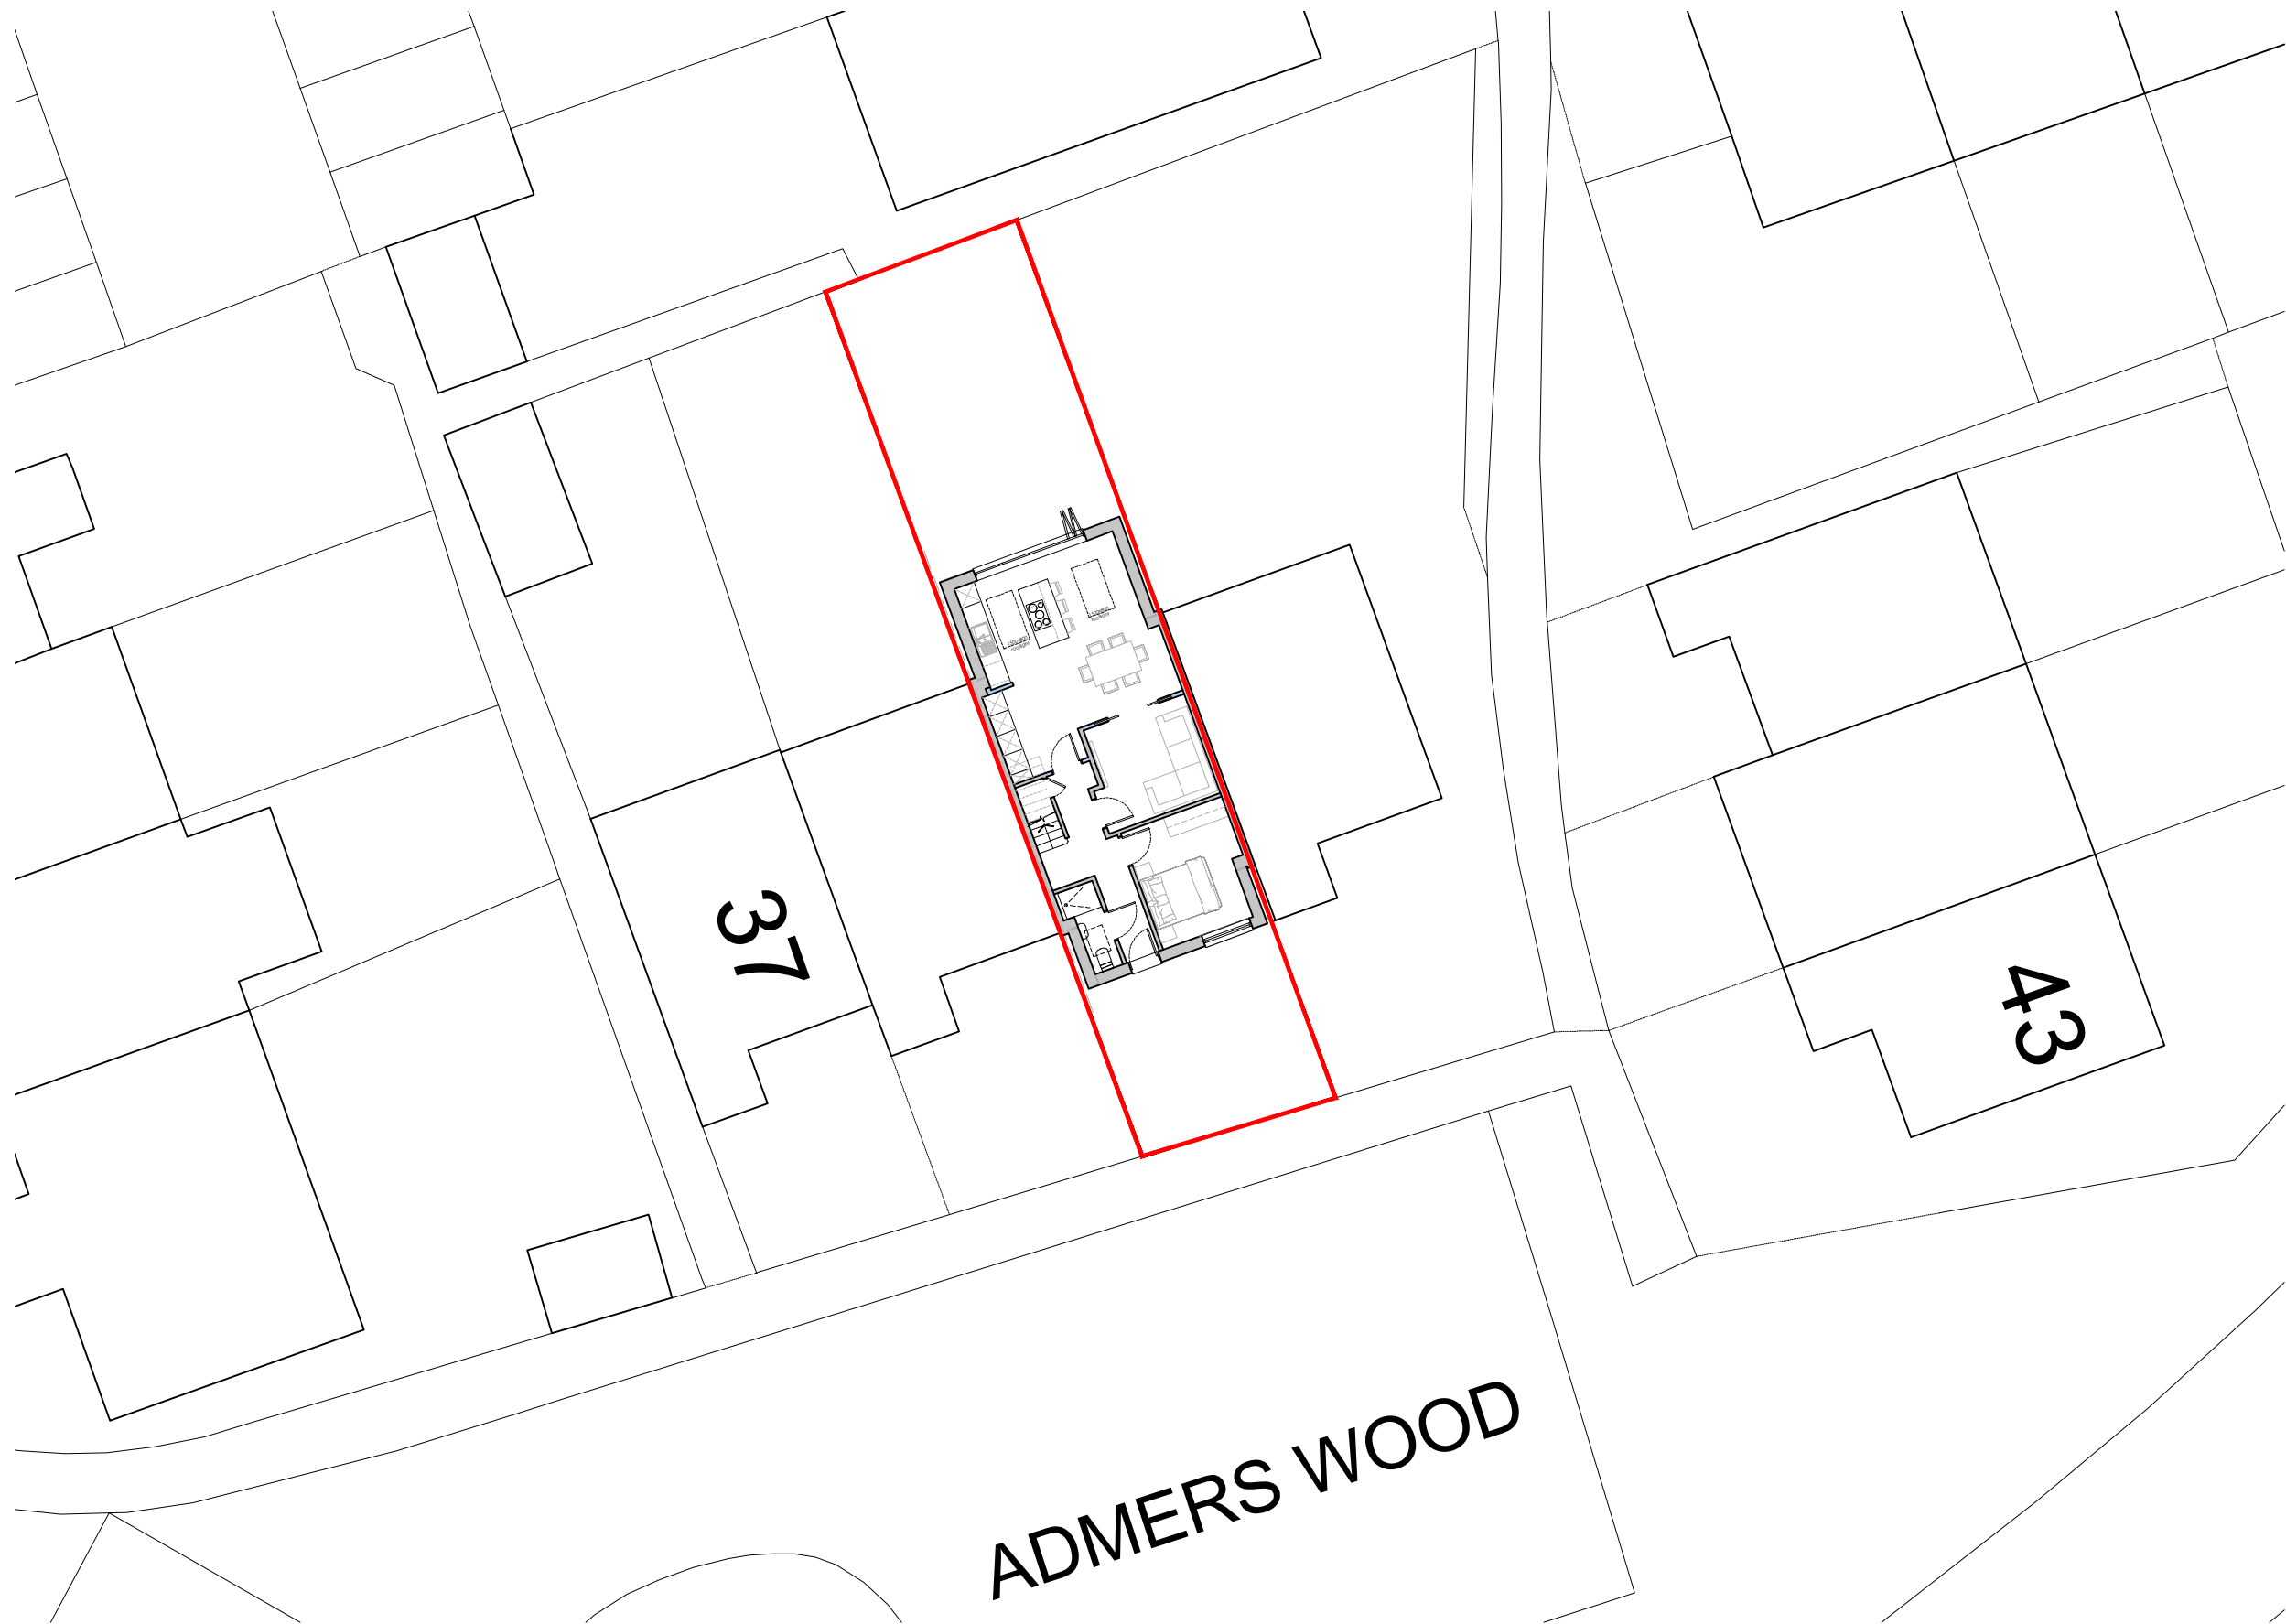


 

Proposed site plan

ADMERS WOOD

 

client details  
Becky and Charlie

project details  
39 Admers Wood, Vigo, DA13 0SP

drawing title  
Proposed site plan

date  
Nov'24

scale  
1:200@A3

drawn by  
NS

| project no. | drawing no. | revision |
|-------------|-------------|----------|
| 125         | 005         |          |