




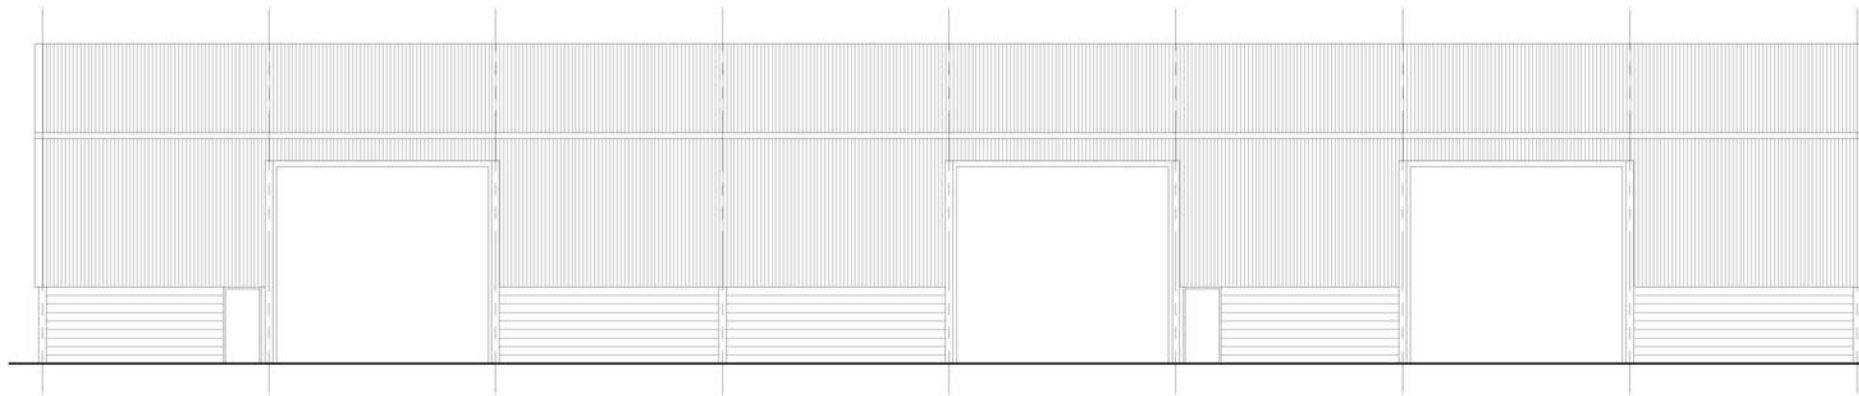



Elevation A

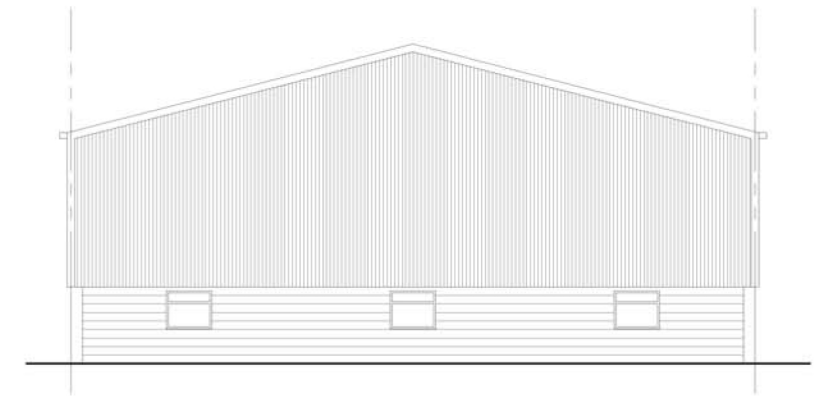

Elevation B

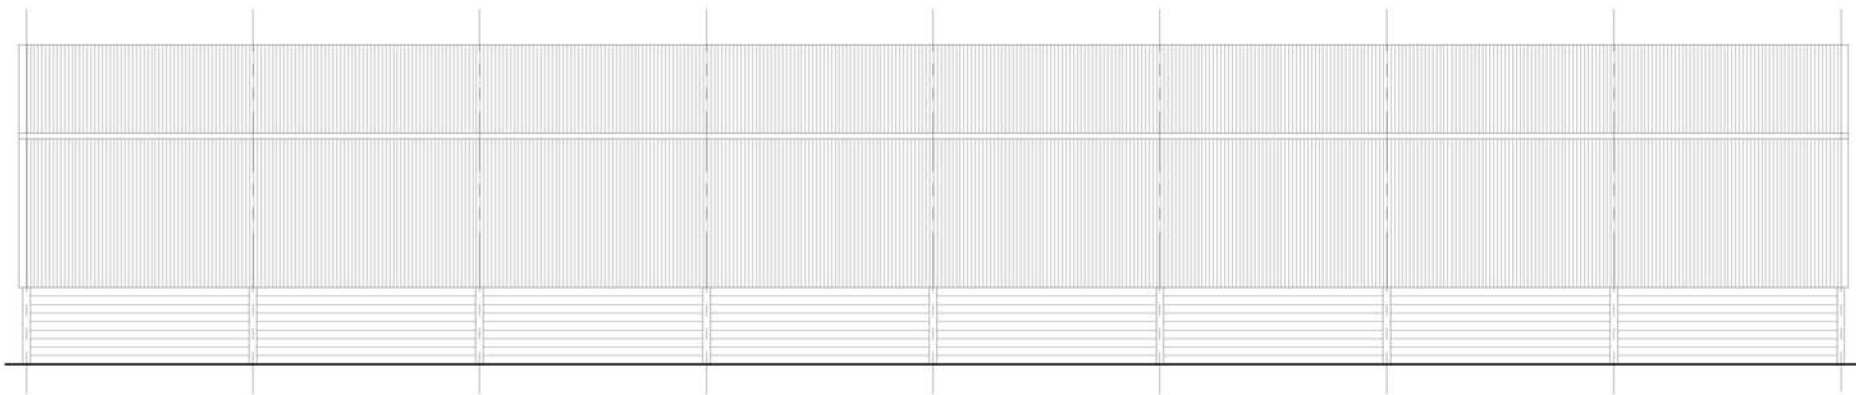


Elevation C

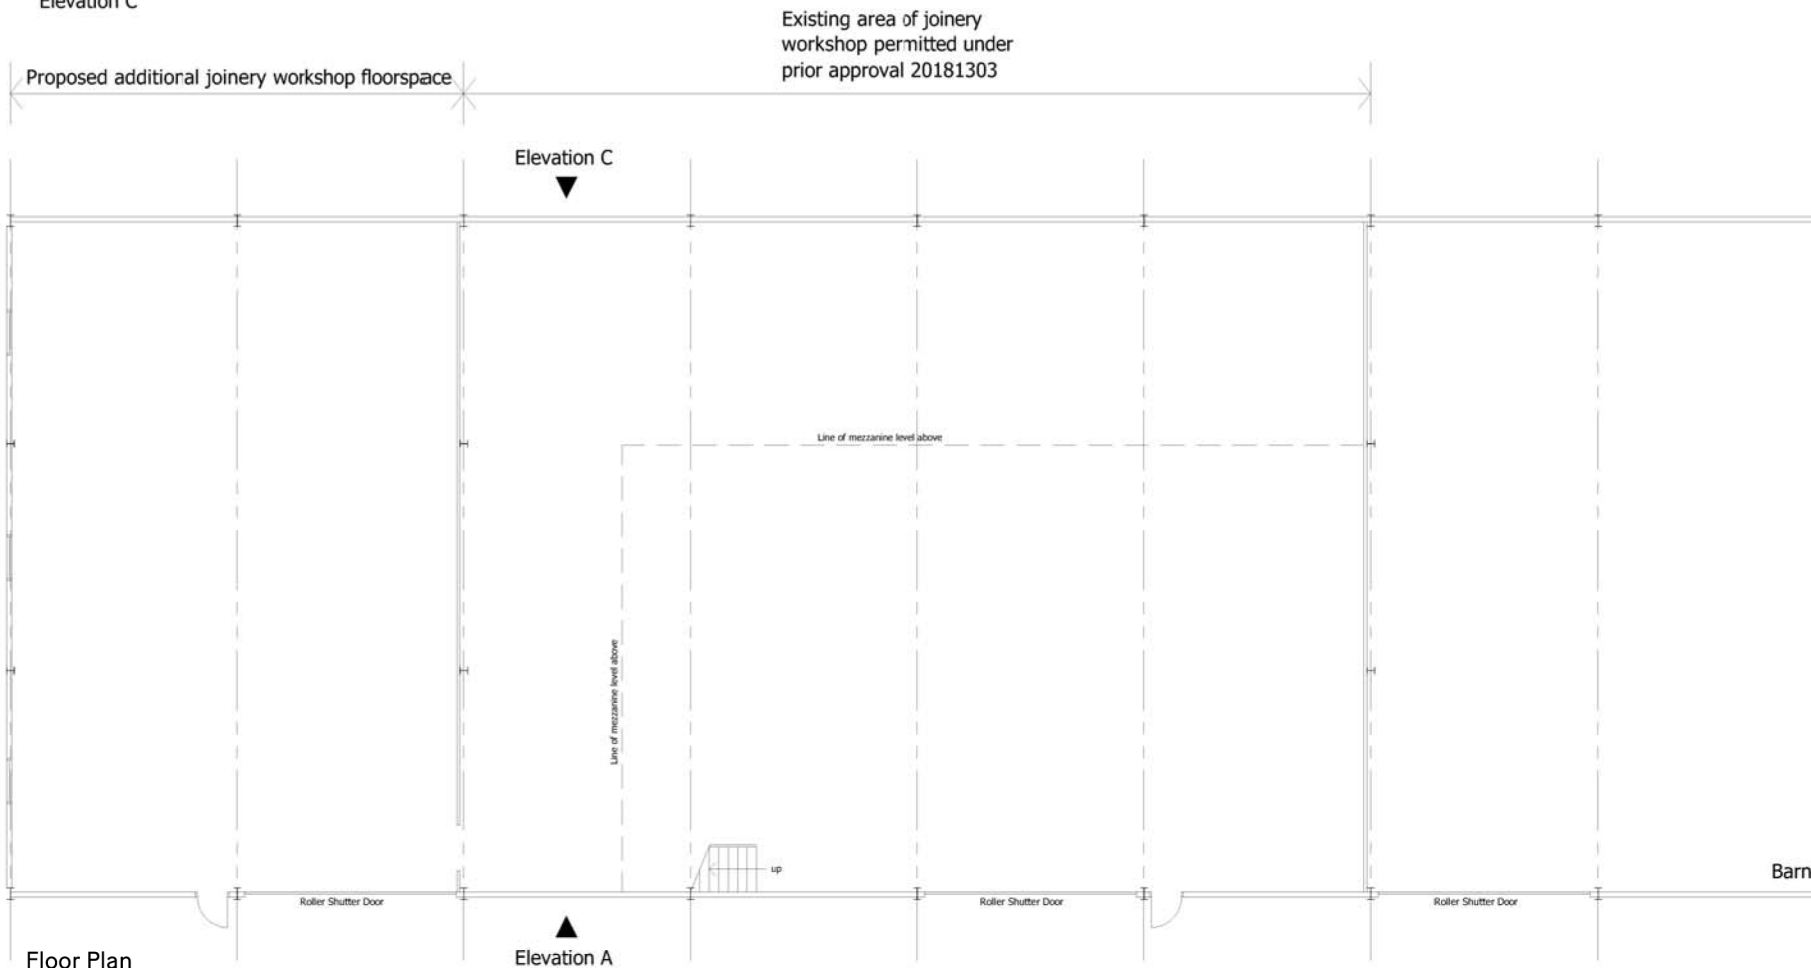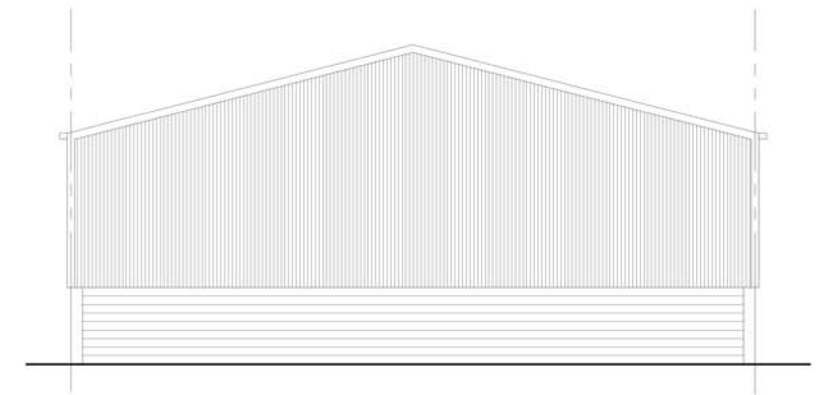

Floor Plan

Elevation A

 

www.lee-evans.co.uk | office@lee-evans.co.uk | 01227 784444

PROJECT
New Industrial Units, Shorne, Gavesend

CLIENT
Hobbs Parker

DATE
22/05/2026

DRAWING TITLE
Existing Barn 02 Elevations and Floor Plan

DRN + CKD
DJ DJ

ISSUE STATUS
PLANNING

SCALE
1:200 @ A1

DRAWING NUMBER
9446-A-L-(01)-0005

REVISION
P01