




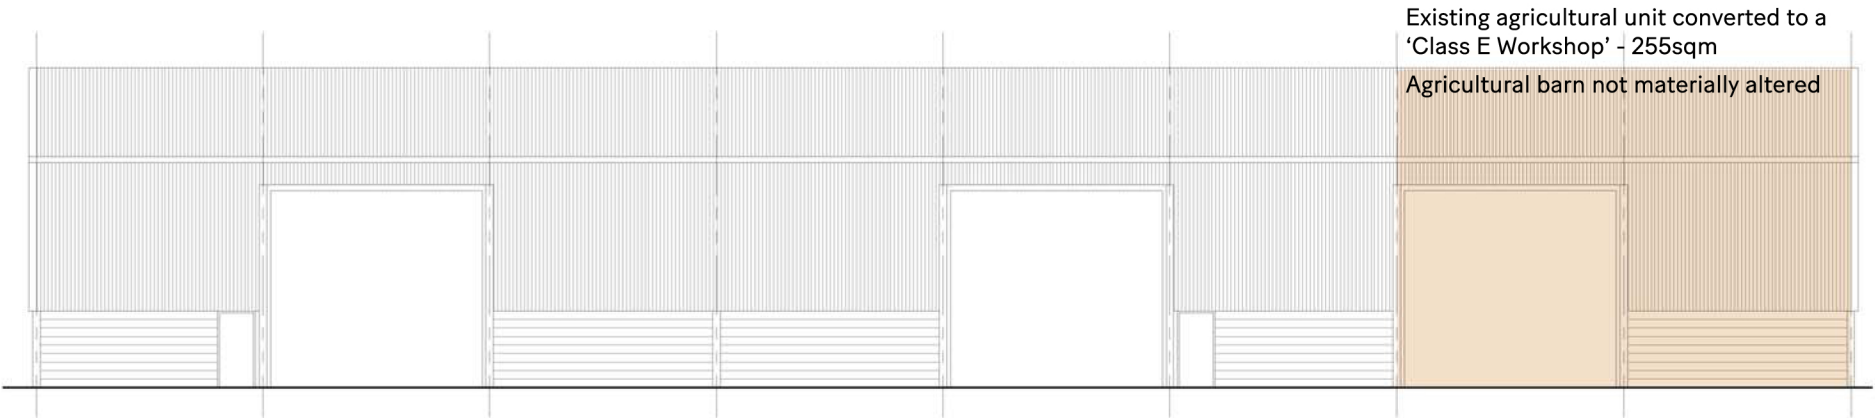


Elevation A

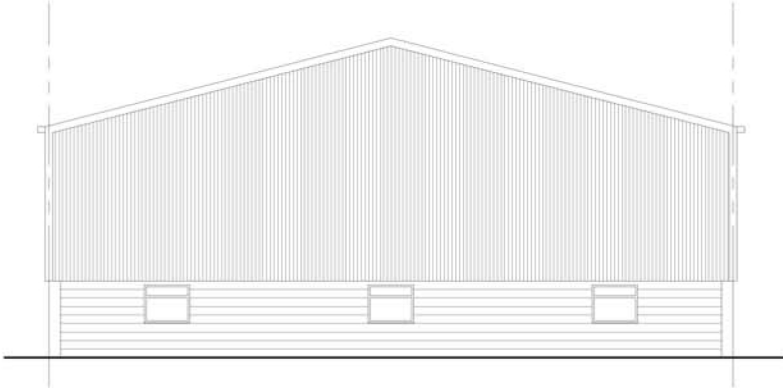


Elevation B

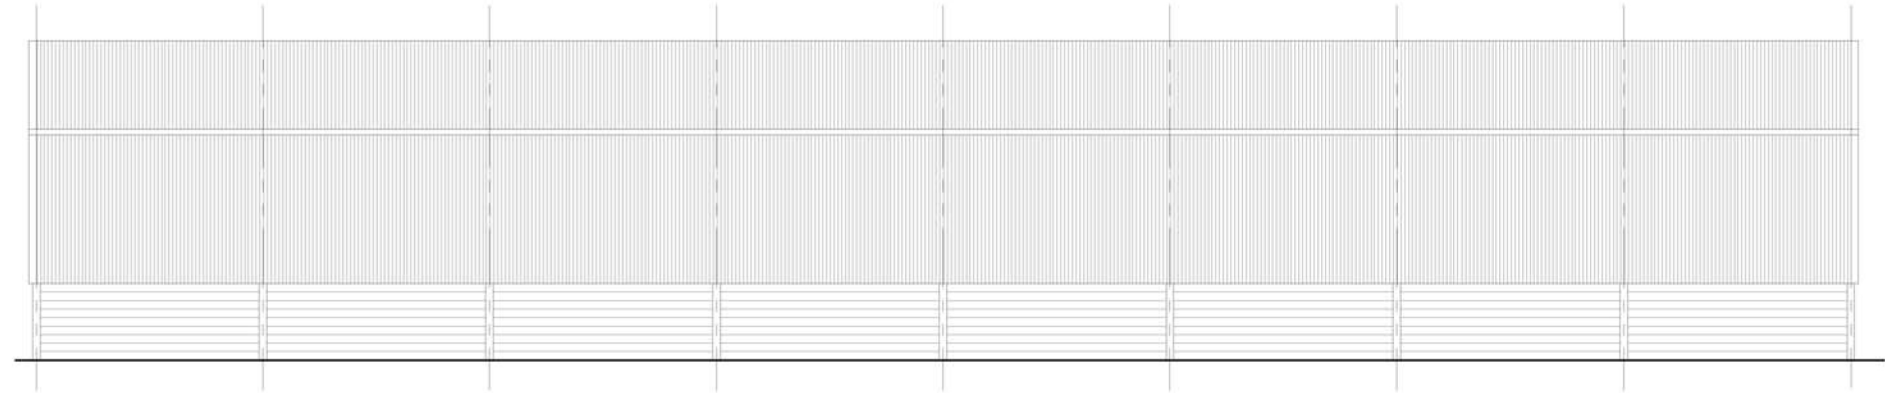


Elevation C

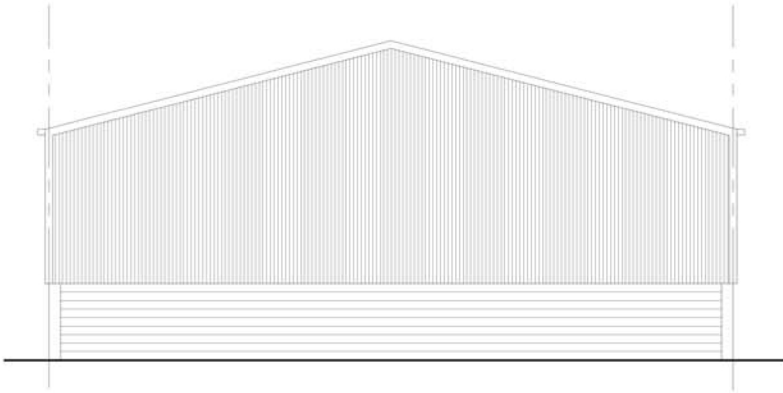

Elevation D

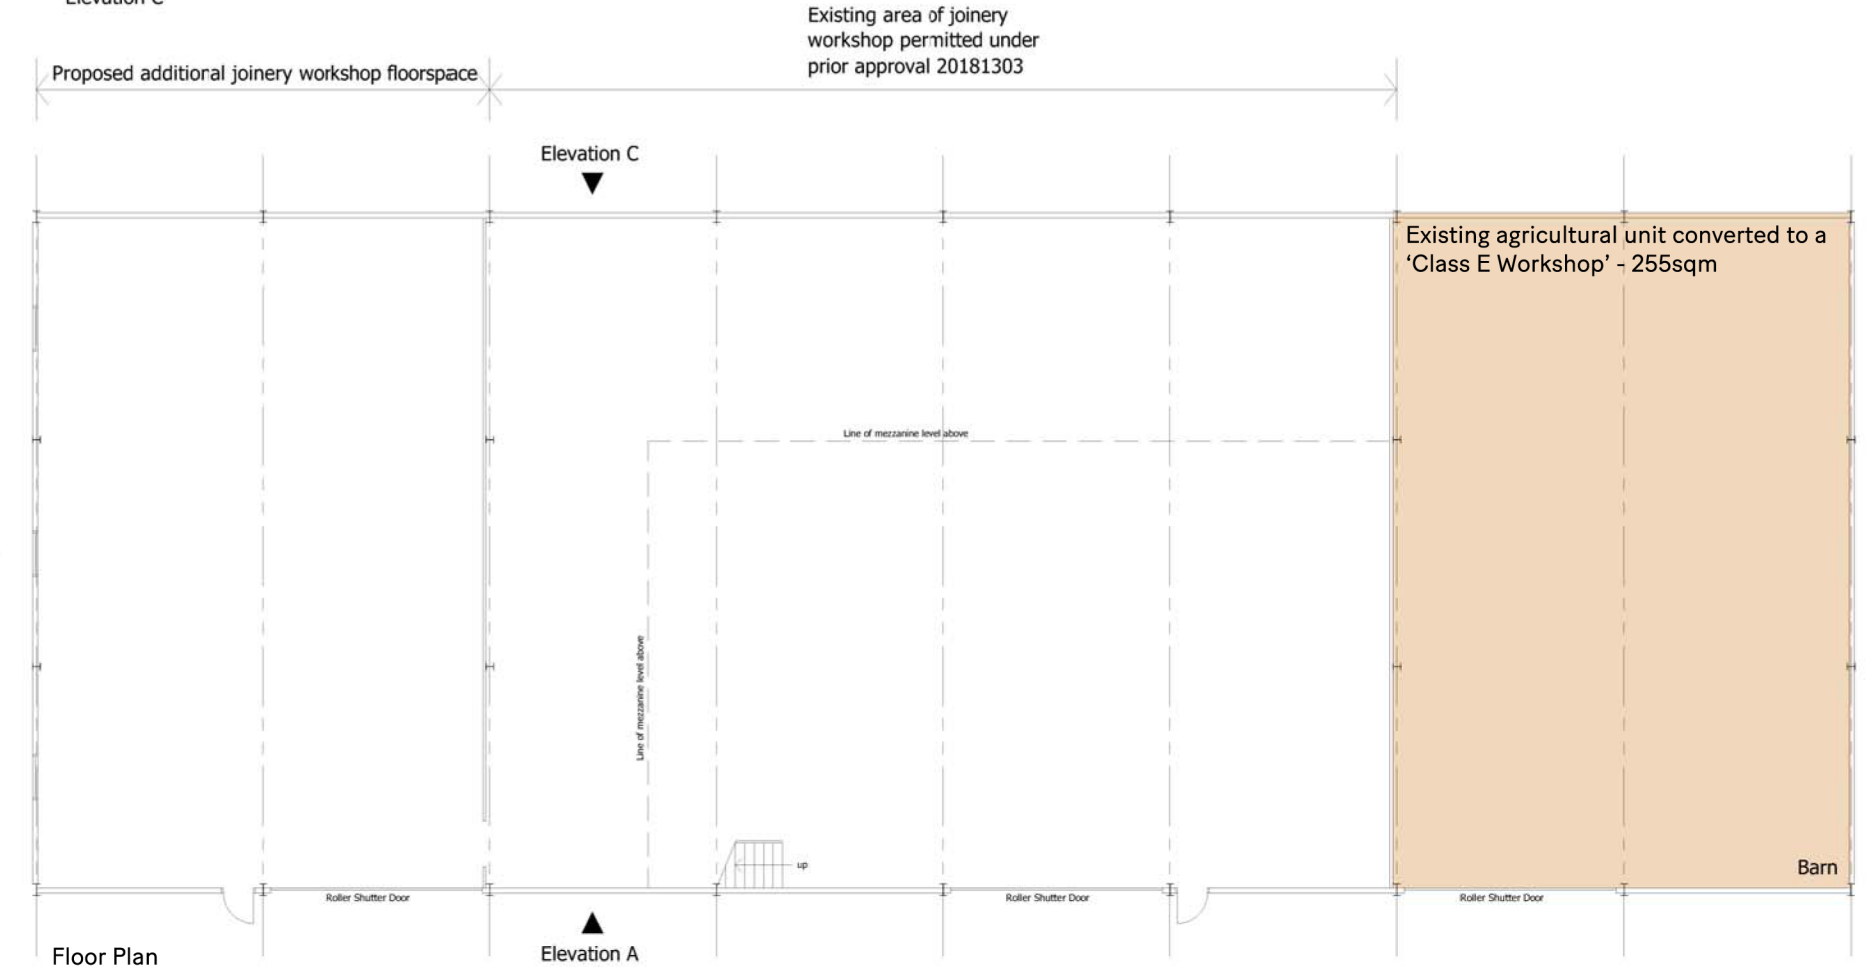

Floor Plan

 

L

E

P

Architecture
Heritage
Planning
Interiors

www.lee-evans.co.uk | office@lee-evans.co.uk | 01227 784444

PROJECT

New Industrial Units, Shorne, Gavesend

CLIENT

Hobbs Parker

DATE

22/05/2026

DRAWING TITLE

Proposed Barn 02 Elevations and Floor Plan

DRN + CKD

DJ DJ

ISSUE STATUS

PLANNING

SCALE

1:200 @ A1

DRAWING NUMBER

9446-A-L-(03)-0004

REVISION

P01