



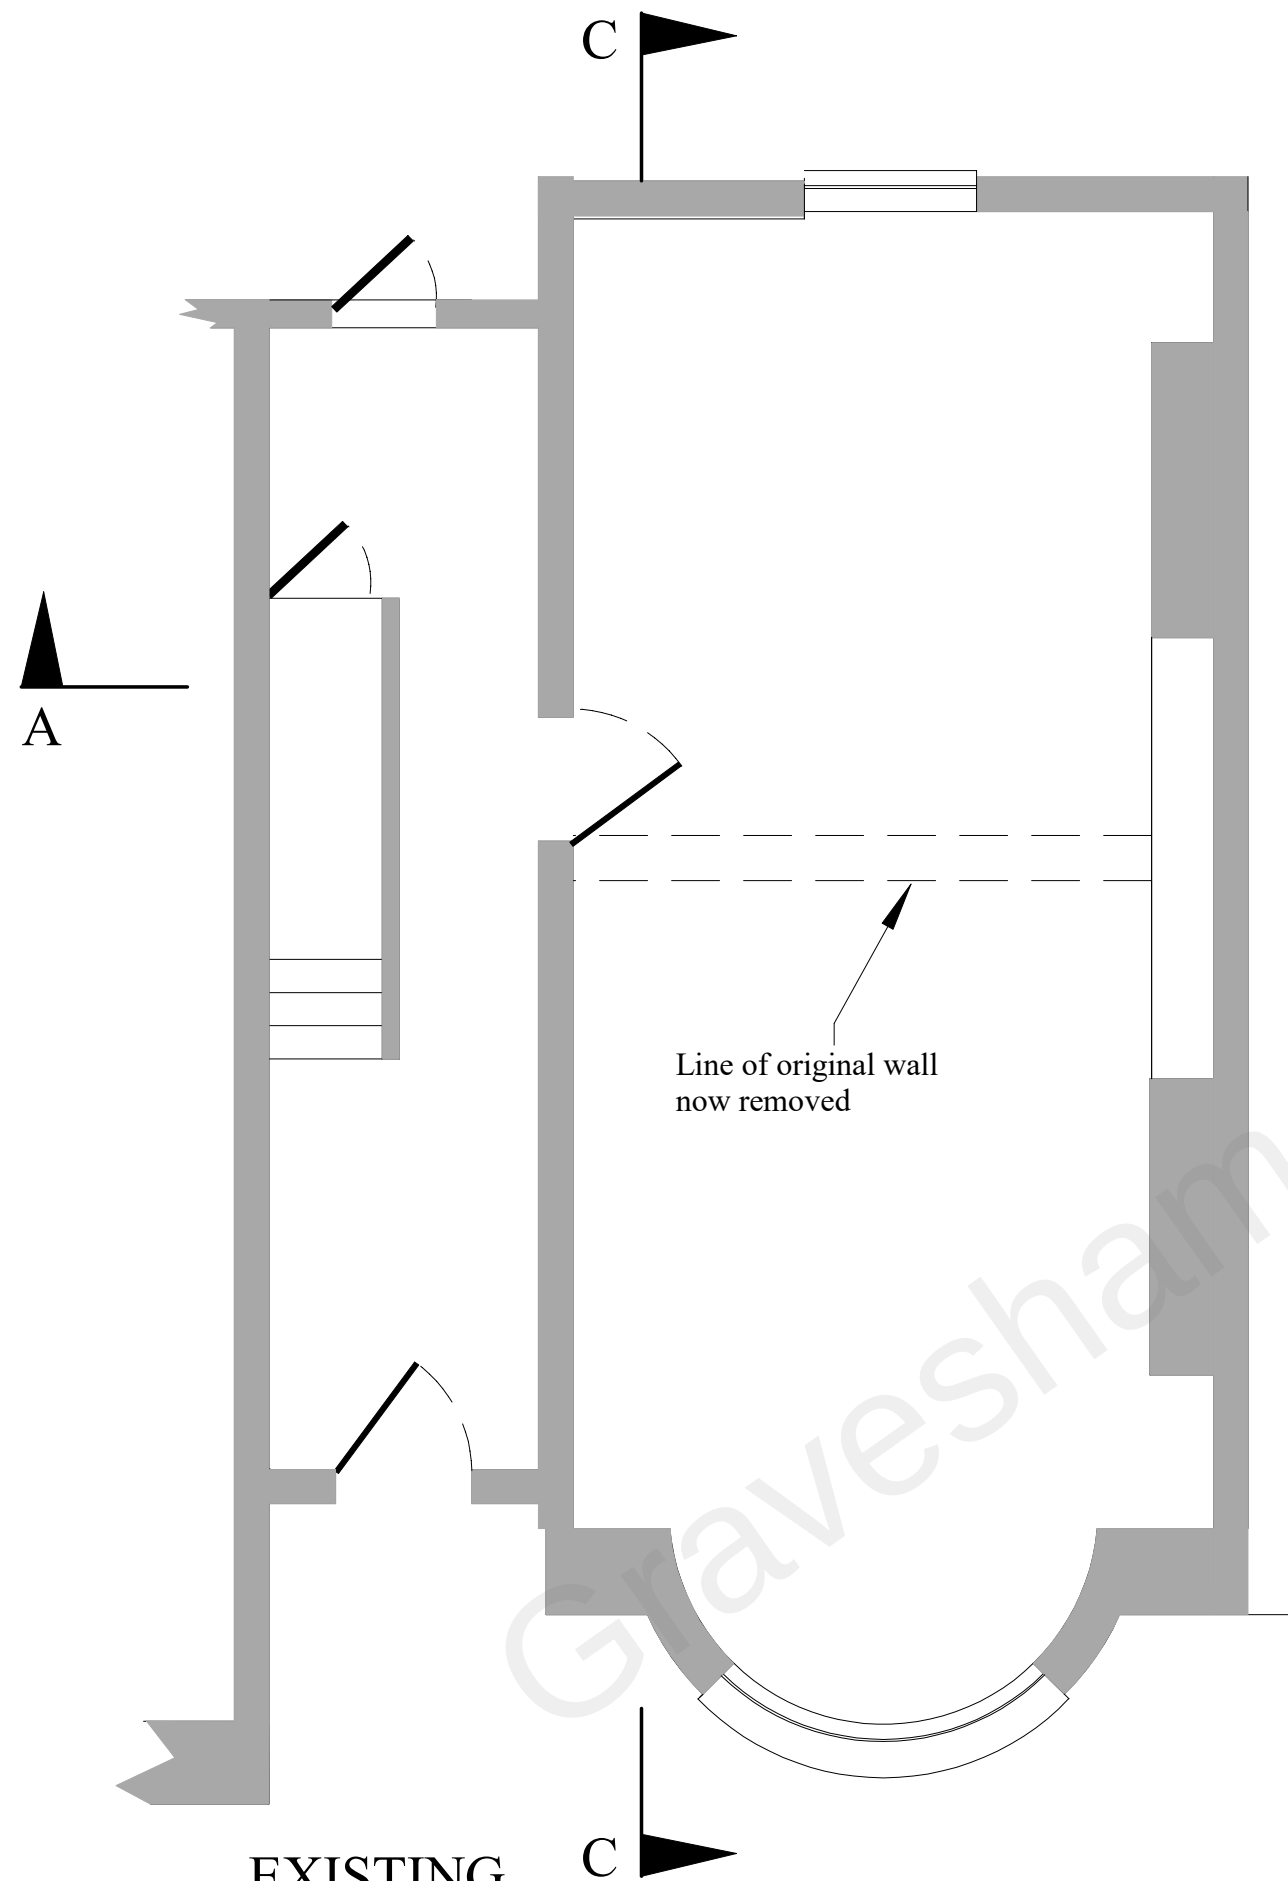

EXISTING

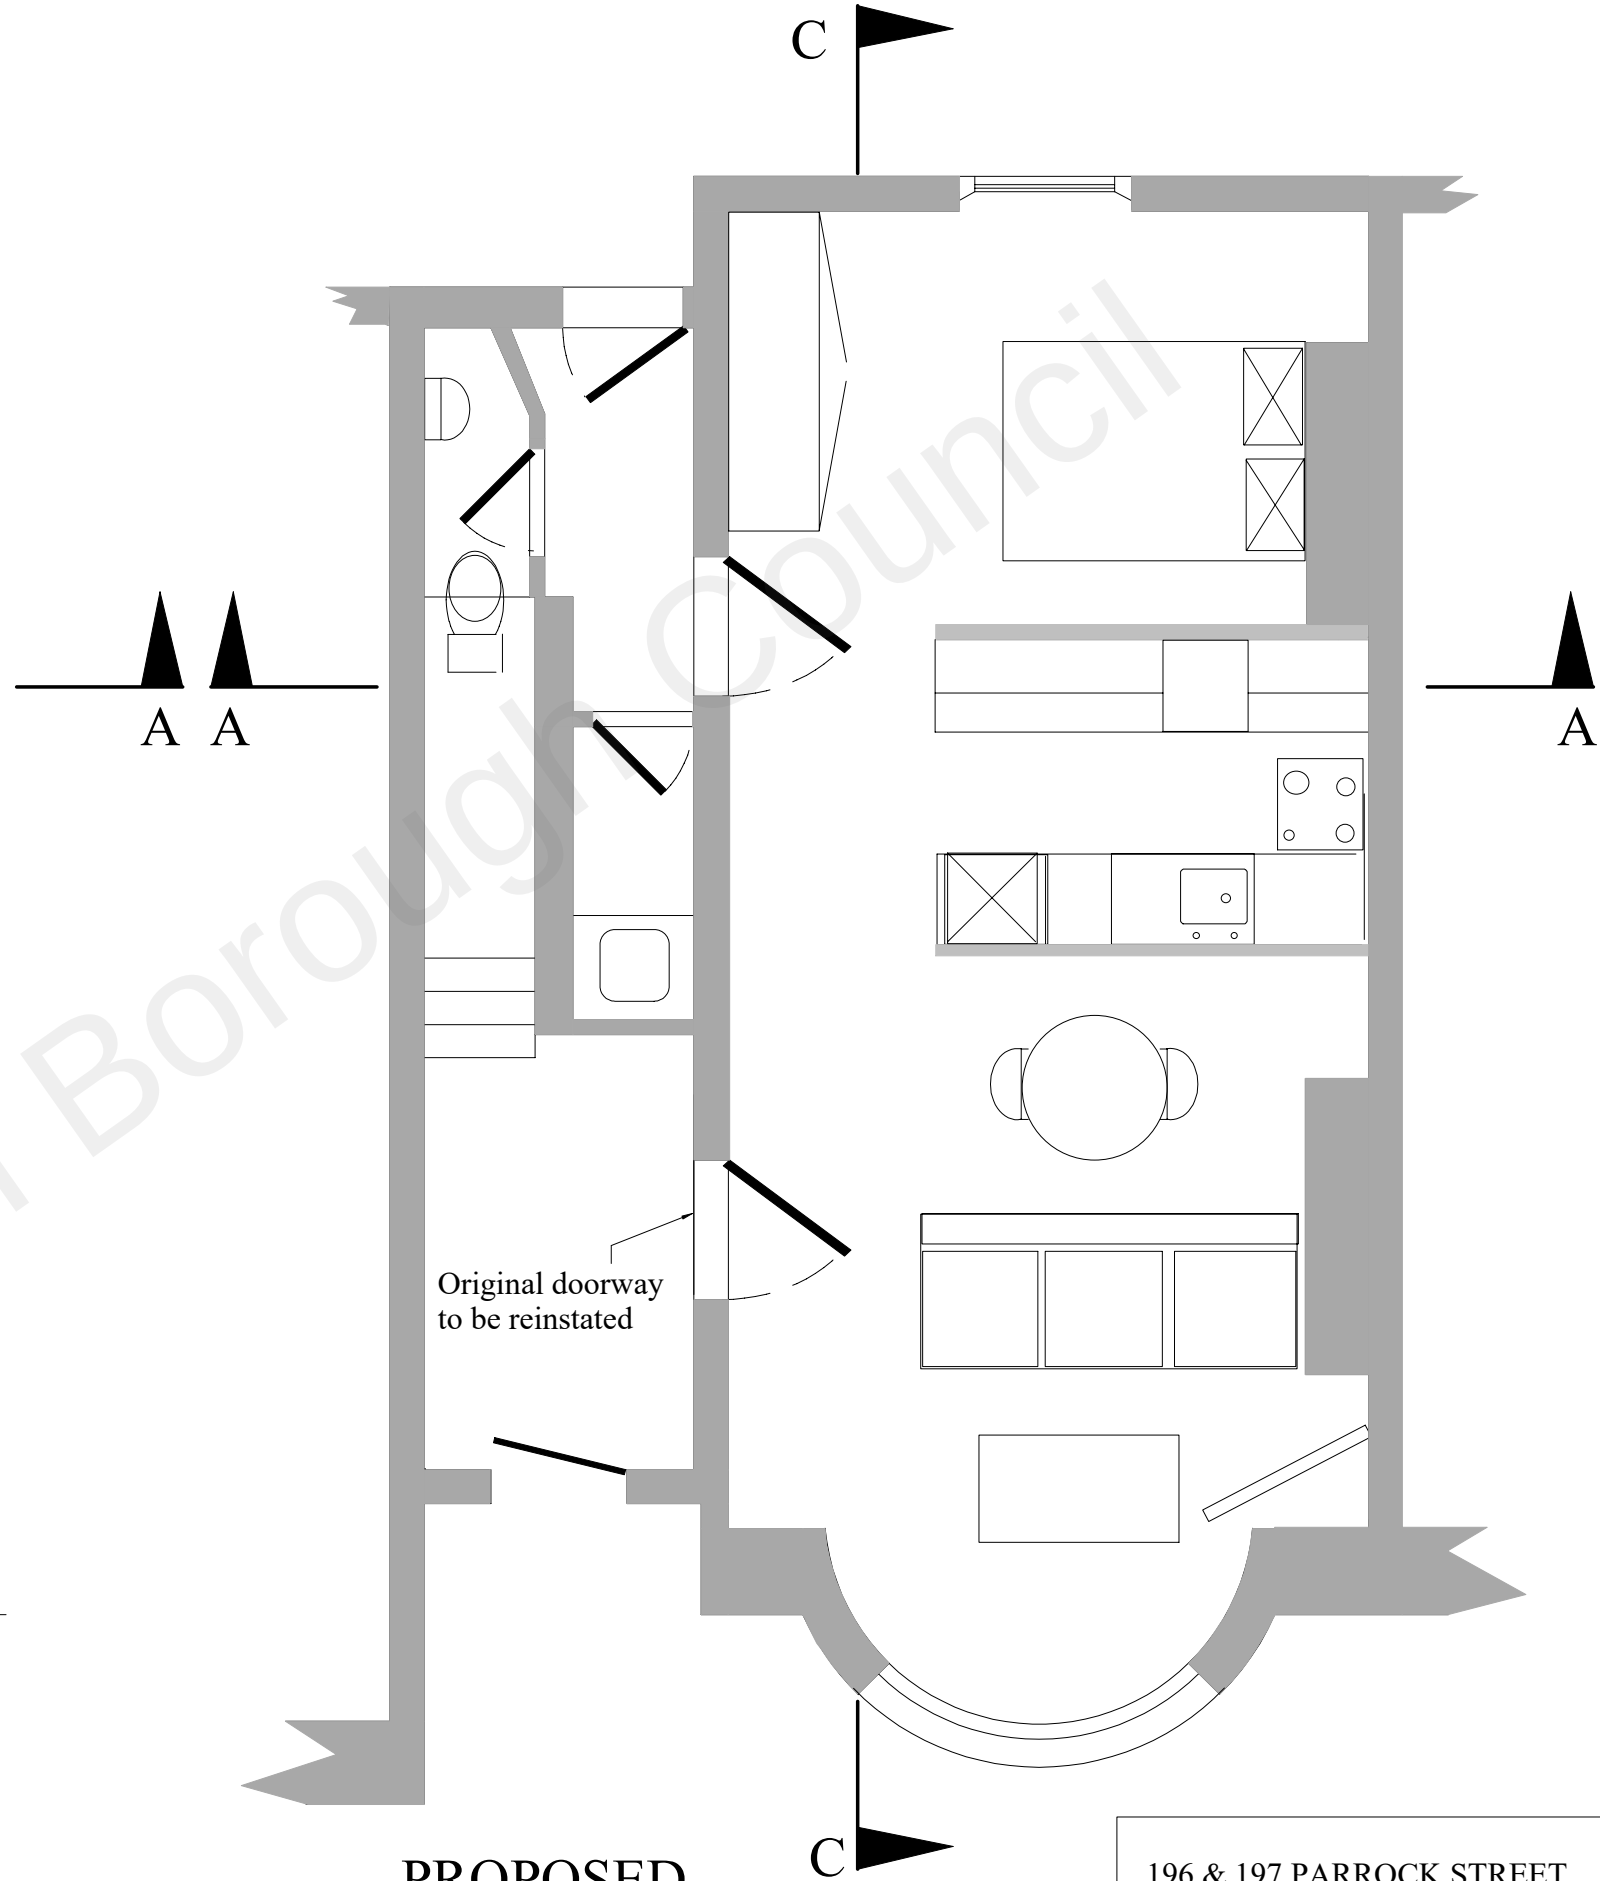

PROPOSED

196 & 197 PARROCK STREET
GROUND FLOOR PLANS
EXISTING AND PROPOSED

Scale 1:50@A3

Drawing Number	Revision	Date
PS 012	0	01/06/2022