

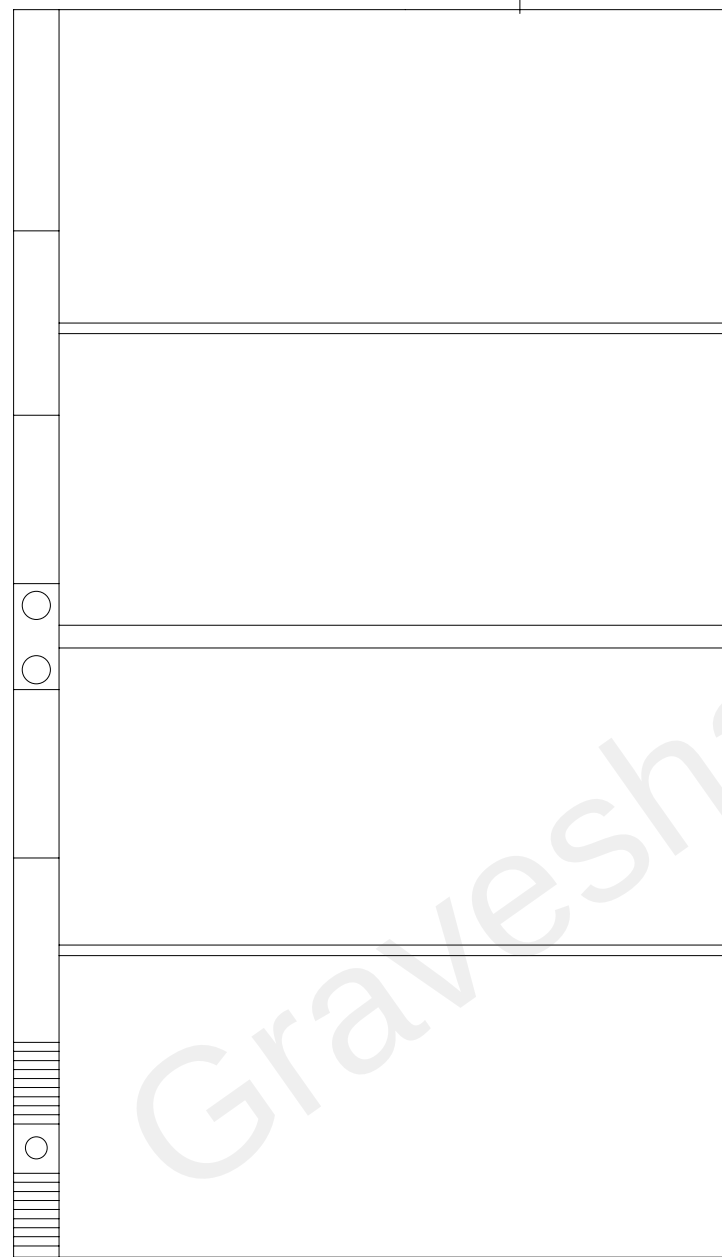
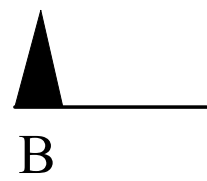
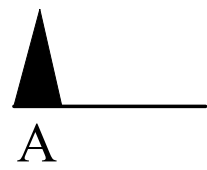
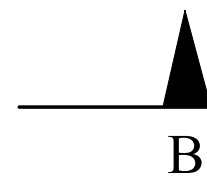
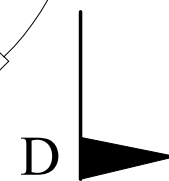
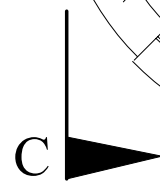


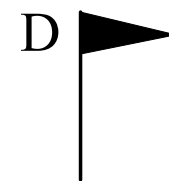

3m

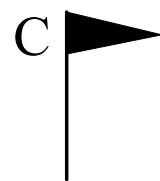

196 & 197 PARROCK STREET
Roof Plan Existing and Proposed

Scale 1:50@A3

Dwg No.
PS 029

Revision
0

Date
01/06/2022