
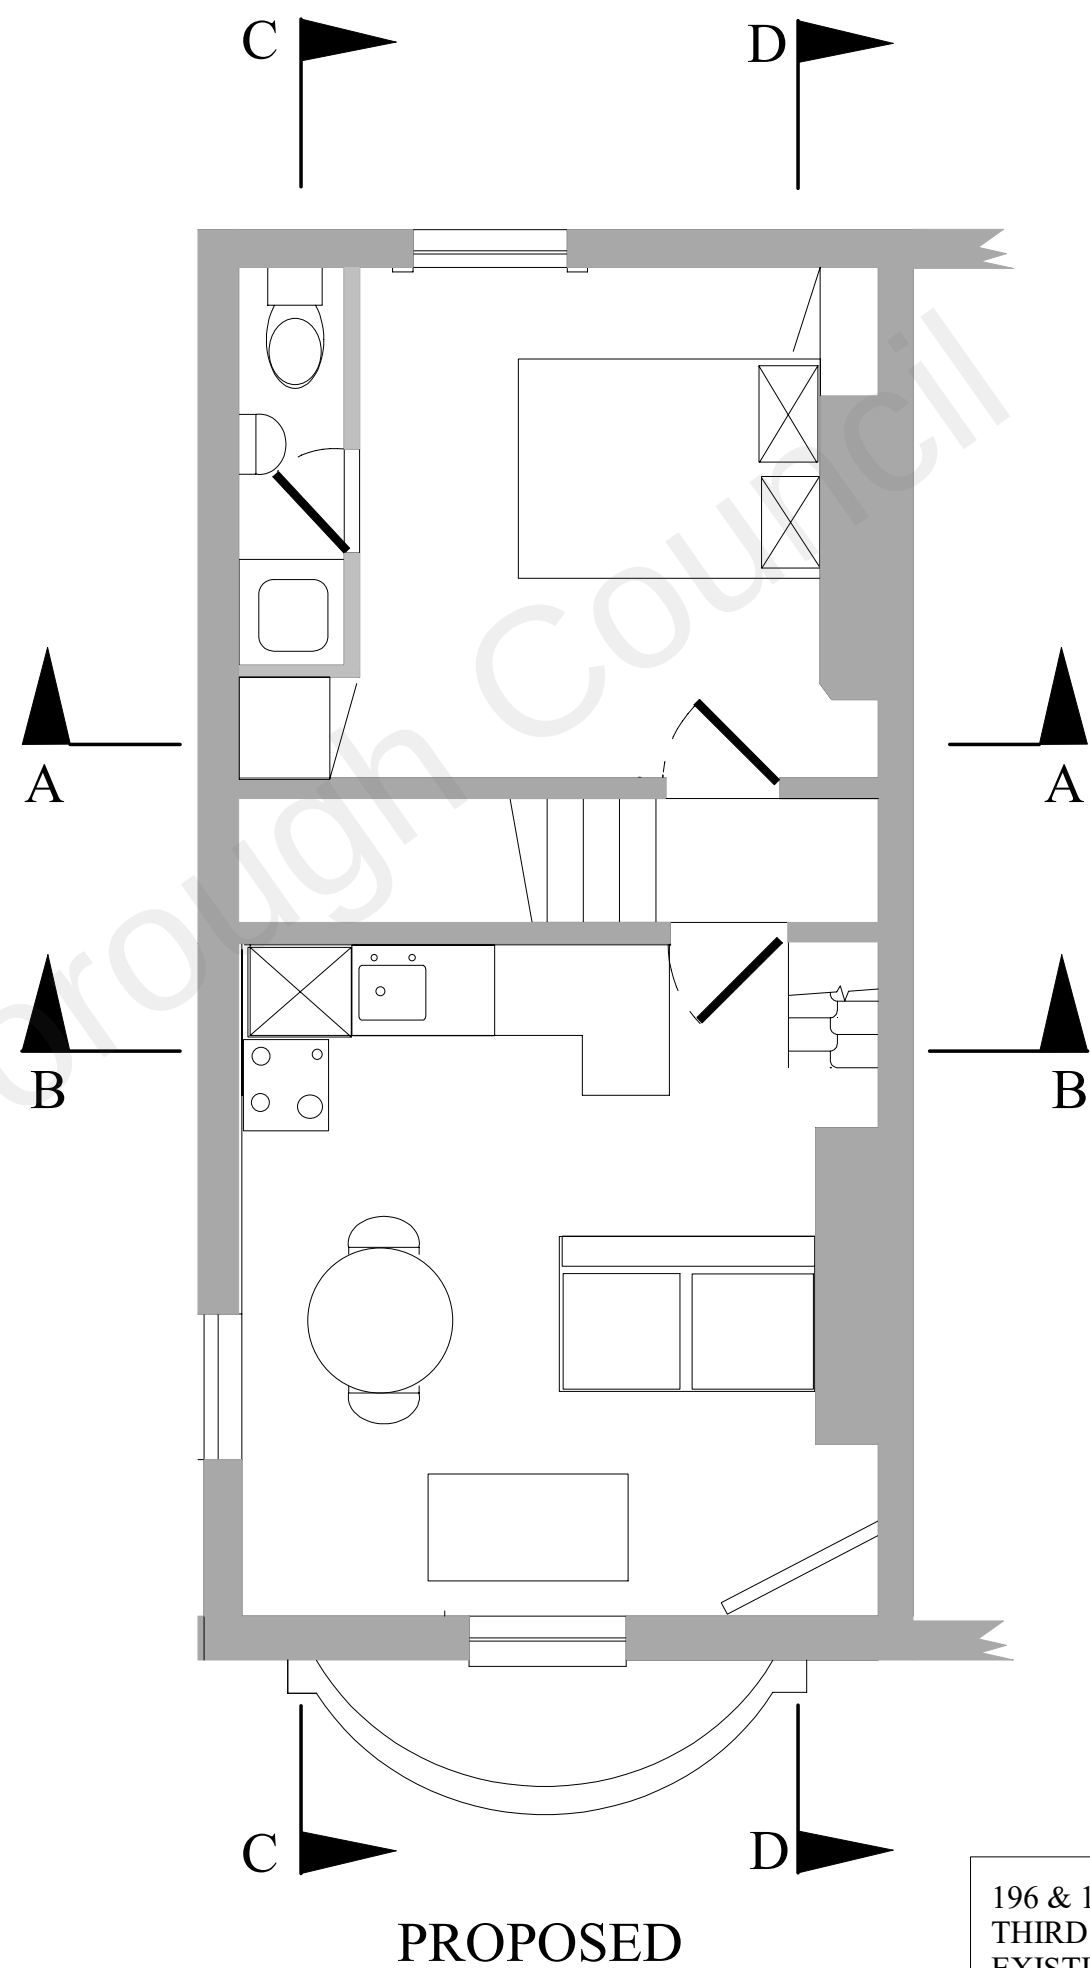


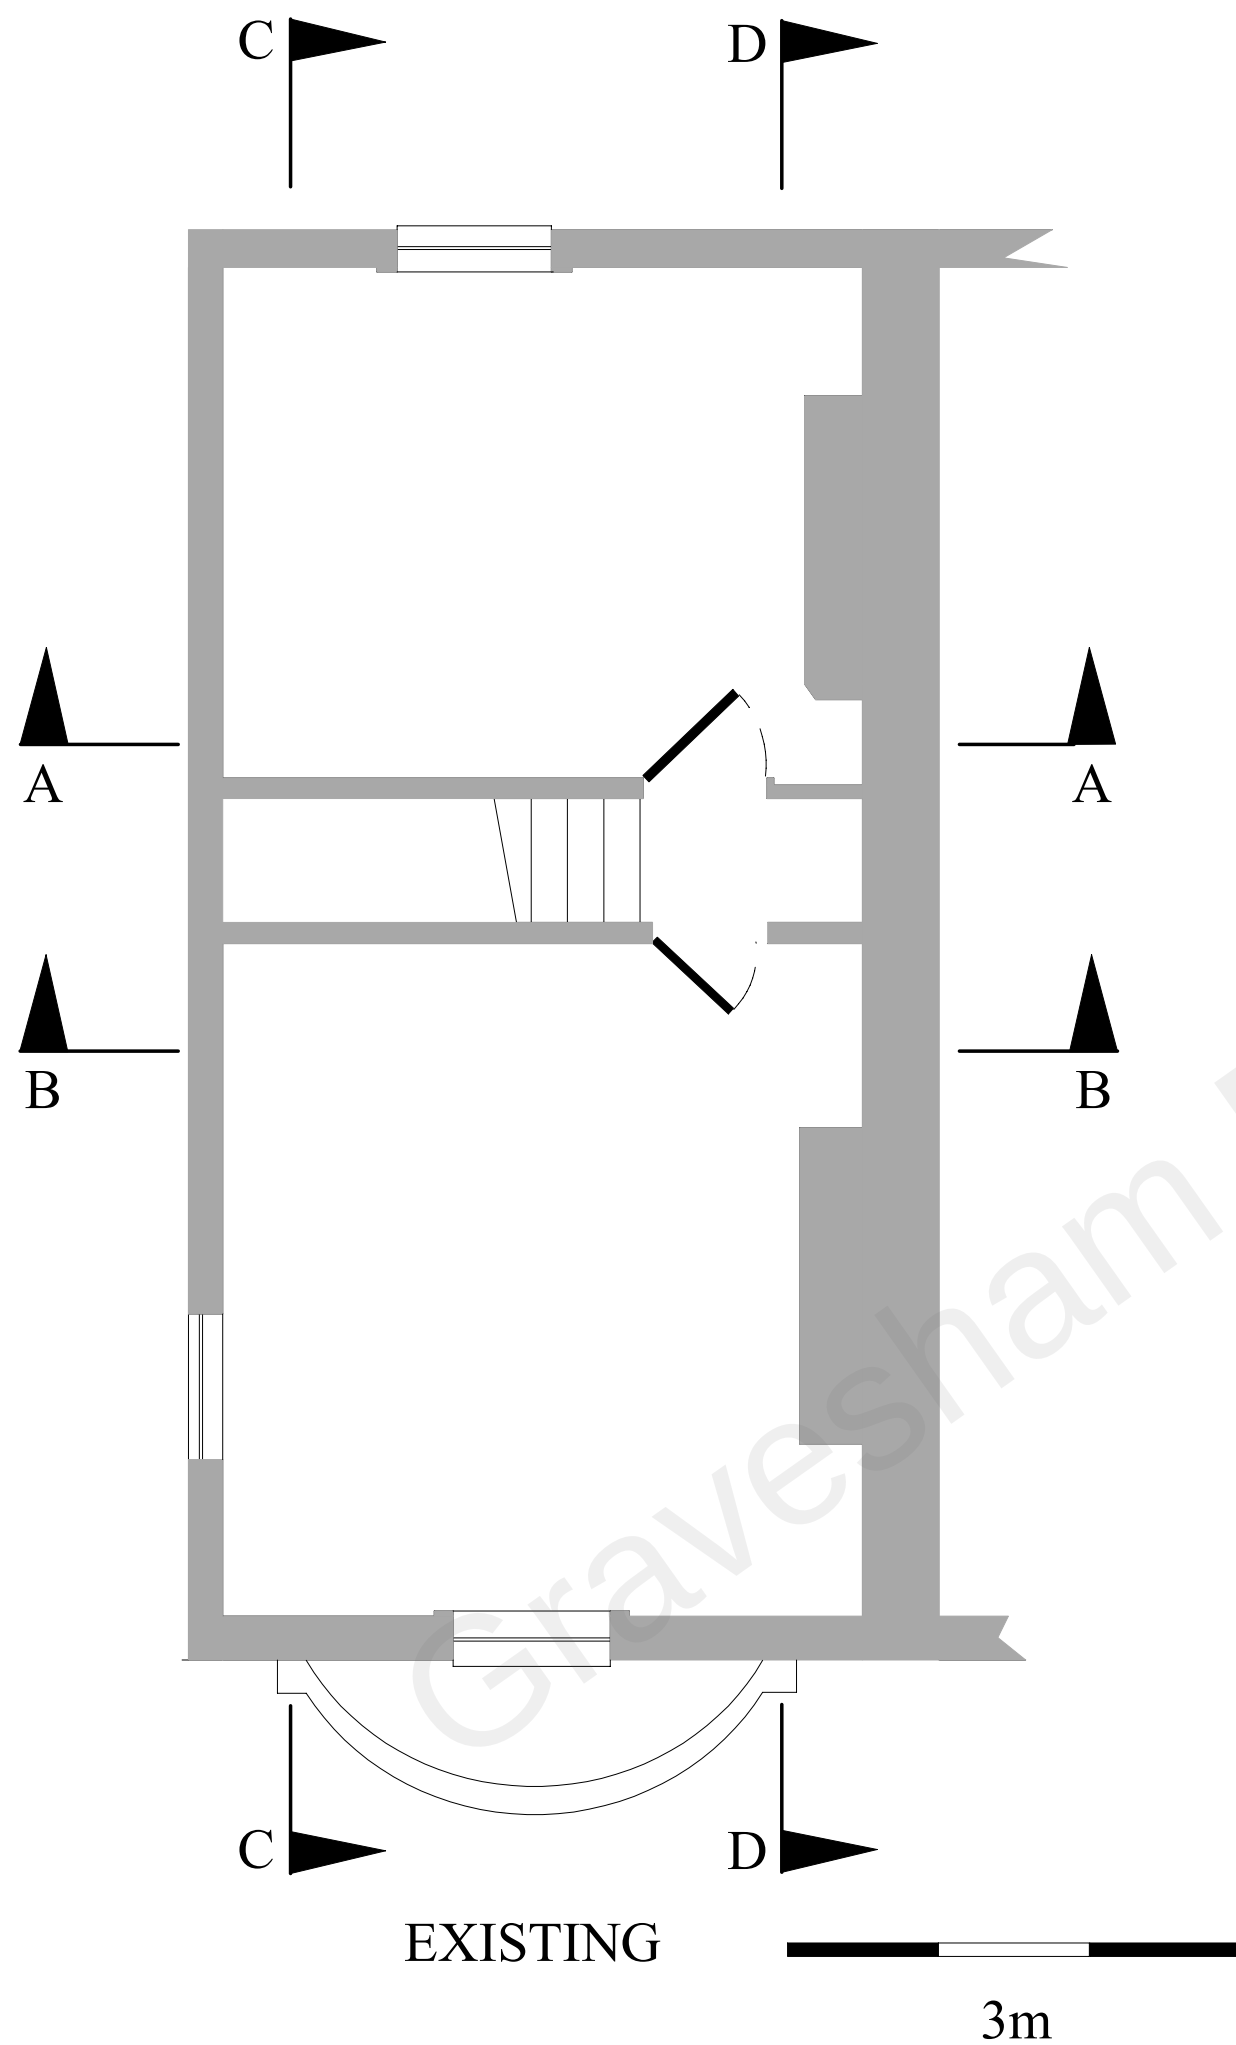

196 & 197 PARROCK STREET
THIRD FLOOR PLAN
EXISTING AND PROPOSED
Scale 1:50@A3
Drawing Number PS 019
Revision 0
Date 01/06/22