


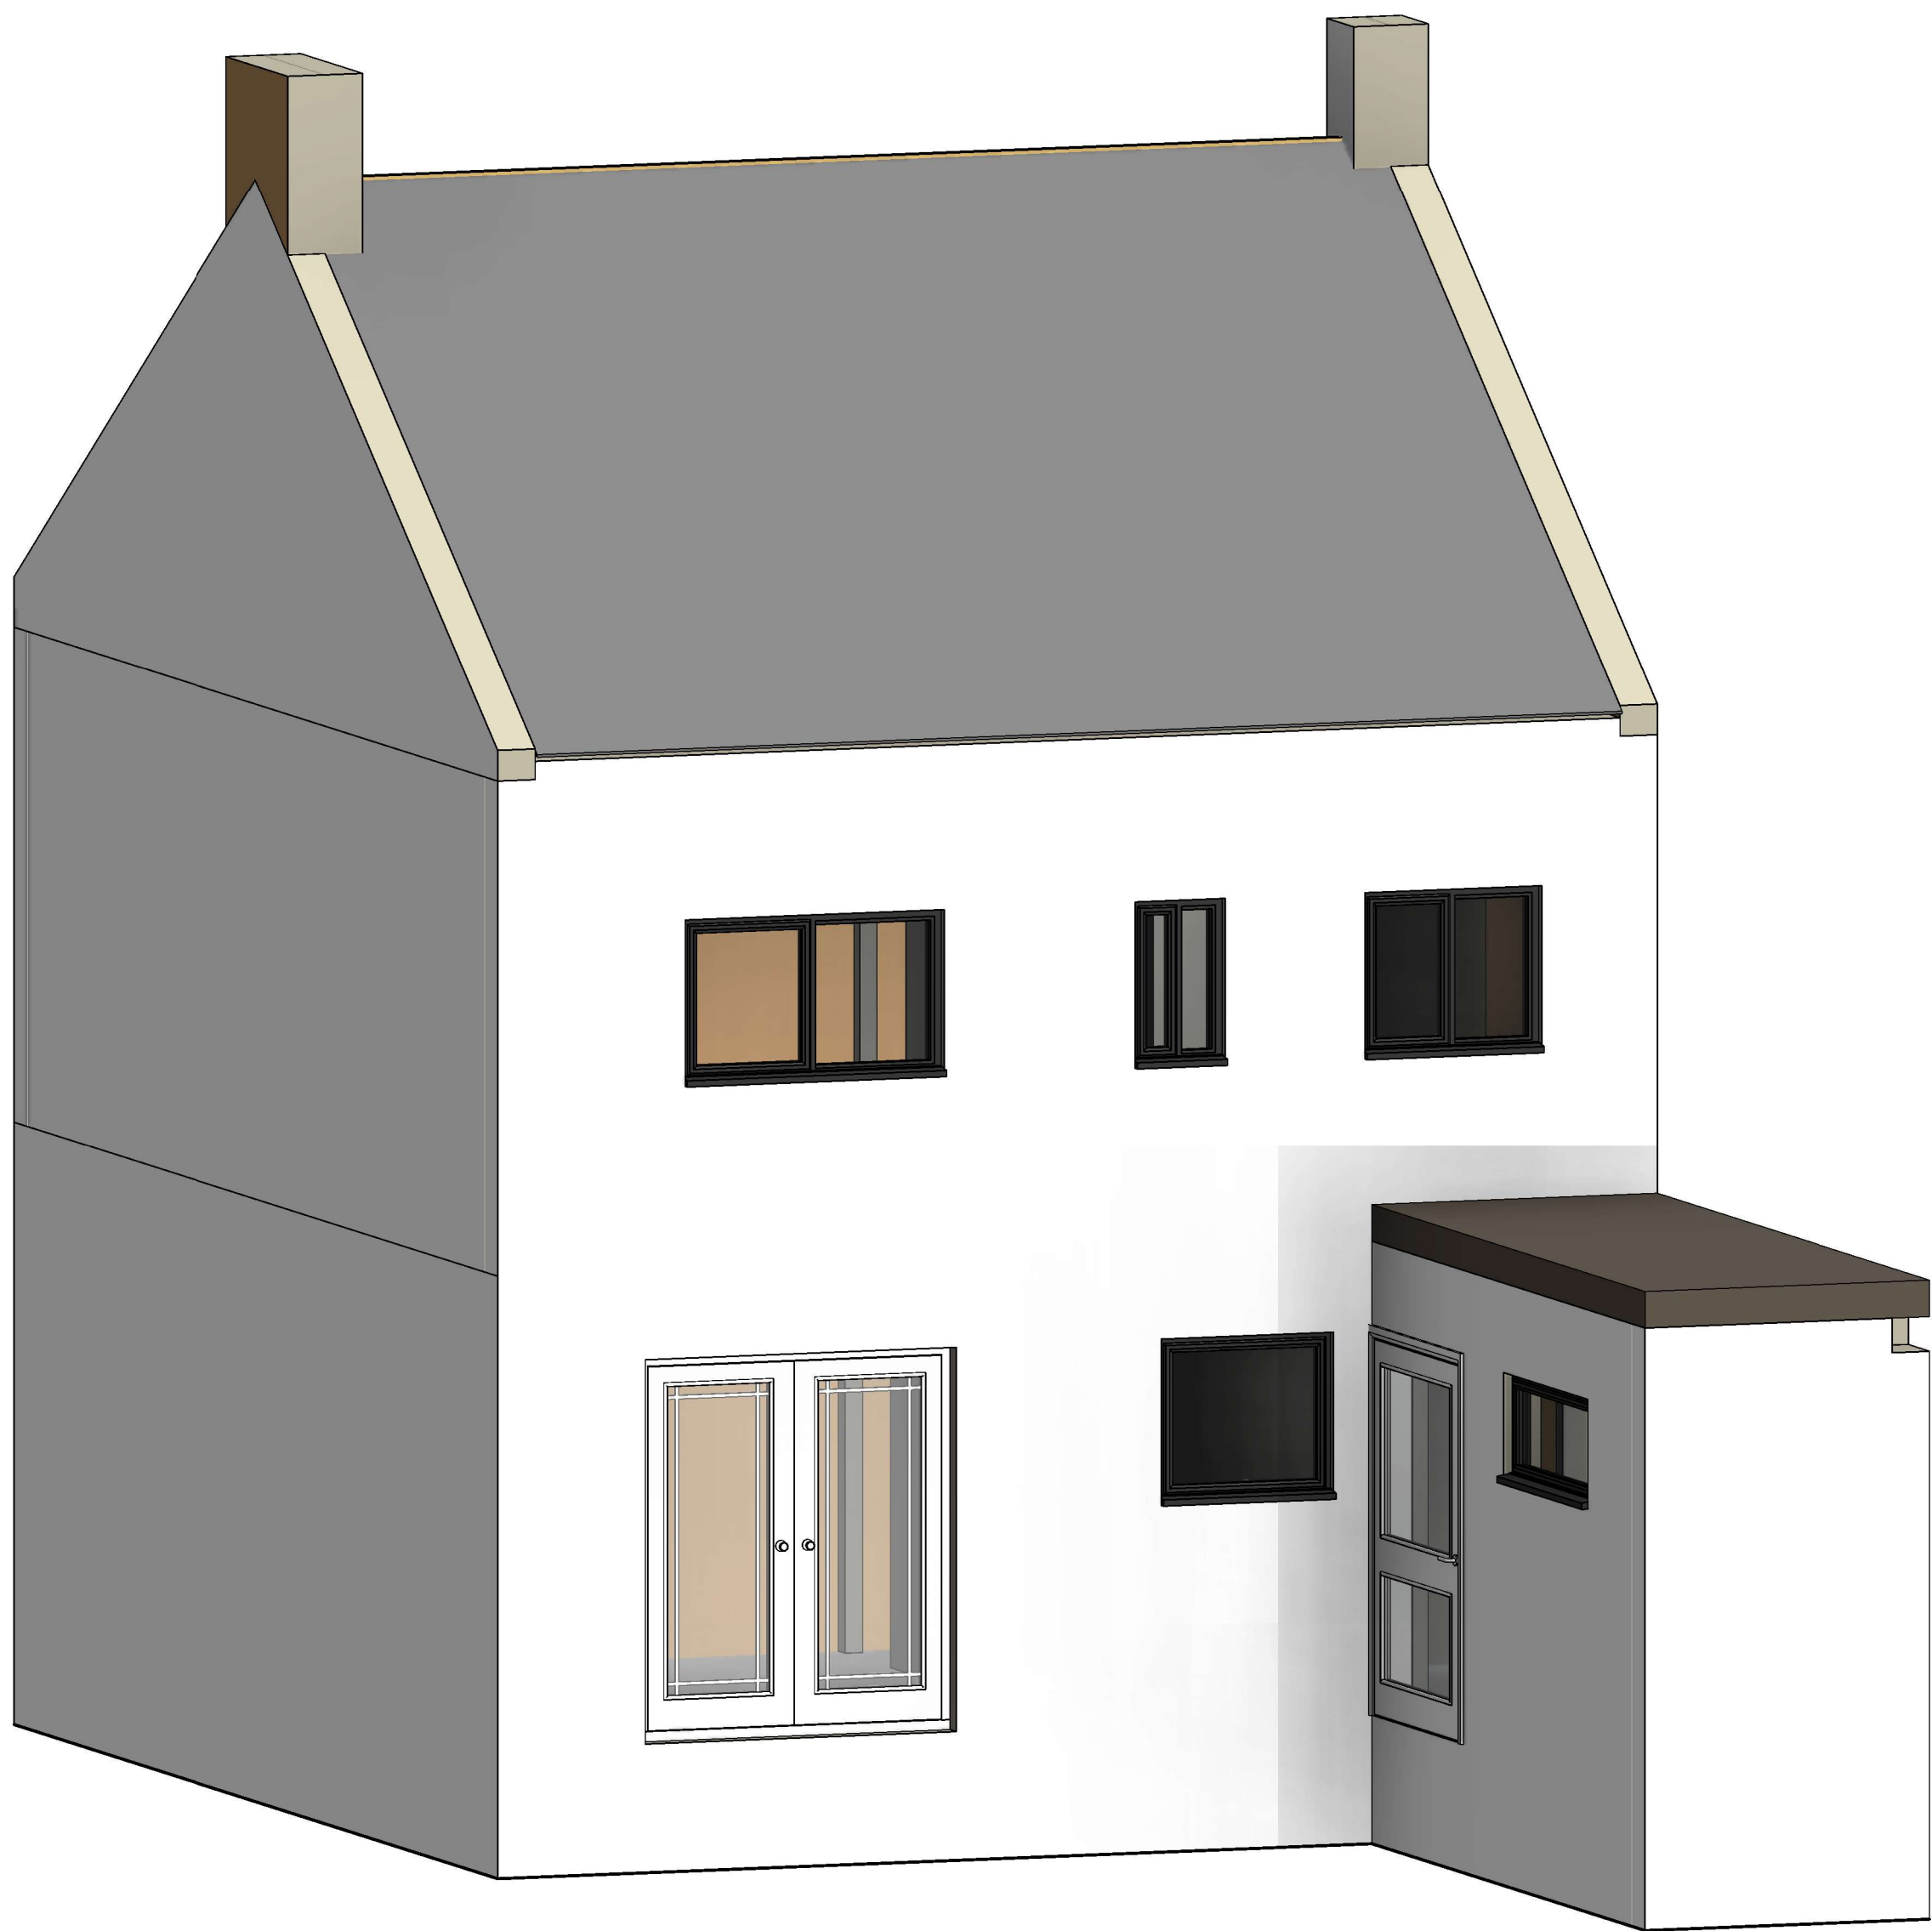

3D VIEW EXISTING REAR FACADE



3D VIEW PROPOSED REAR FACADE

CONSTRUCTION ISSUE

[illegible]

NOTES:

1. DO NOT SCALE FROM THIS DRAWING. ONLY WRITTEN DIMENSIONS SHALL BE USED.
2. THIS DRAWING IS TO BE READ IN CONJUNCTION WITH ALL RELEVANT STRUCTURAL ENGINEERING DRAWINGS AND DETAILS, THE SPECIFICATION FOR THE WORKS AND ALL RELEVANT ARCHITECTS DRAWINGS AND ANY OTHER SPECIALISTS DRAWINGS.
3. THIS DOCUMENT HAS BEEN PREPARED IN ACCORDANCE WITH THE SCOPE OF APPOINTMENT WITH THE CLIENT AND IS SUBJECT TO THE TERMS OF THAT APPOINTMENT AND SHOULD ONLY BE USED FOR THE PURPOSE FOR WHICH IT WAS INTENDED.
4. THIS DRAWING IS TO BE READ IN CONJUNCTION WITH ALL GENERAL NOTES DRAWING 2301-MDE-A-PA-ZZ-DR-00005.
5. ALL DIMENSIONS TO BE CHECKED AND CONFIRMED ON SITE.

MADE
ENGINEERING

Telephone: +44 (0)7727048829
info@made-engineering.co.uk

PROJECT
5 PARK AVENUE,
GRAVESEND
DA12 1NS

CLIENT
MR KEIRAN DALY

TITLE
FRONT ELEVATIONS - 3D ISOMETRICS
EXISTING & PROPOSED

DISCIPLINE				SCALE @ A1
ARCHITECTURAL				AS NOTED
MODE REF	DRAWN	DESIGNED	CHECKED	APPROVED
2301	D.H	D.H	R.W	R.W
DRAWING No				ISSUE
2301-MDE-A-PA-ZZ-DR-02001				C03