


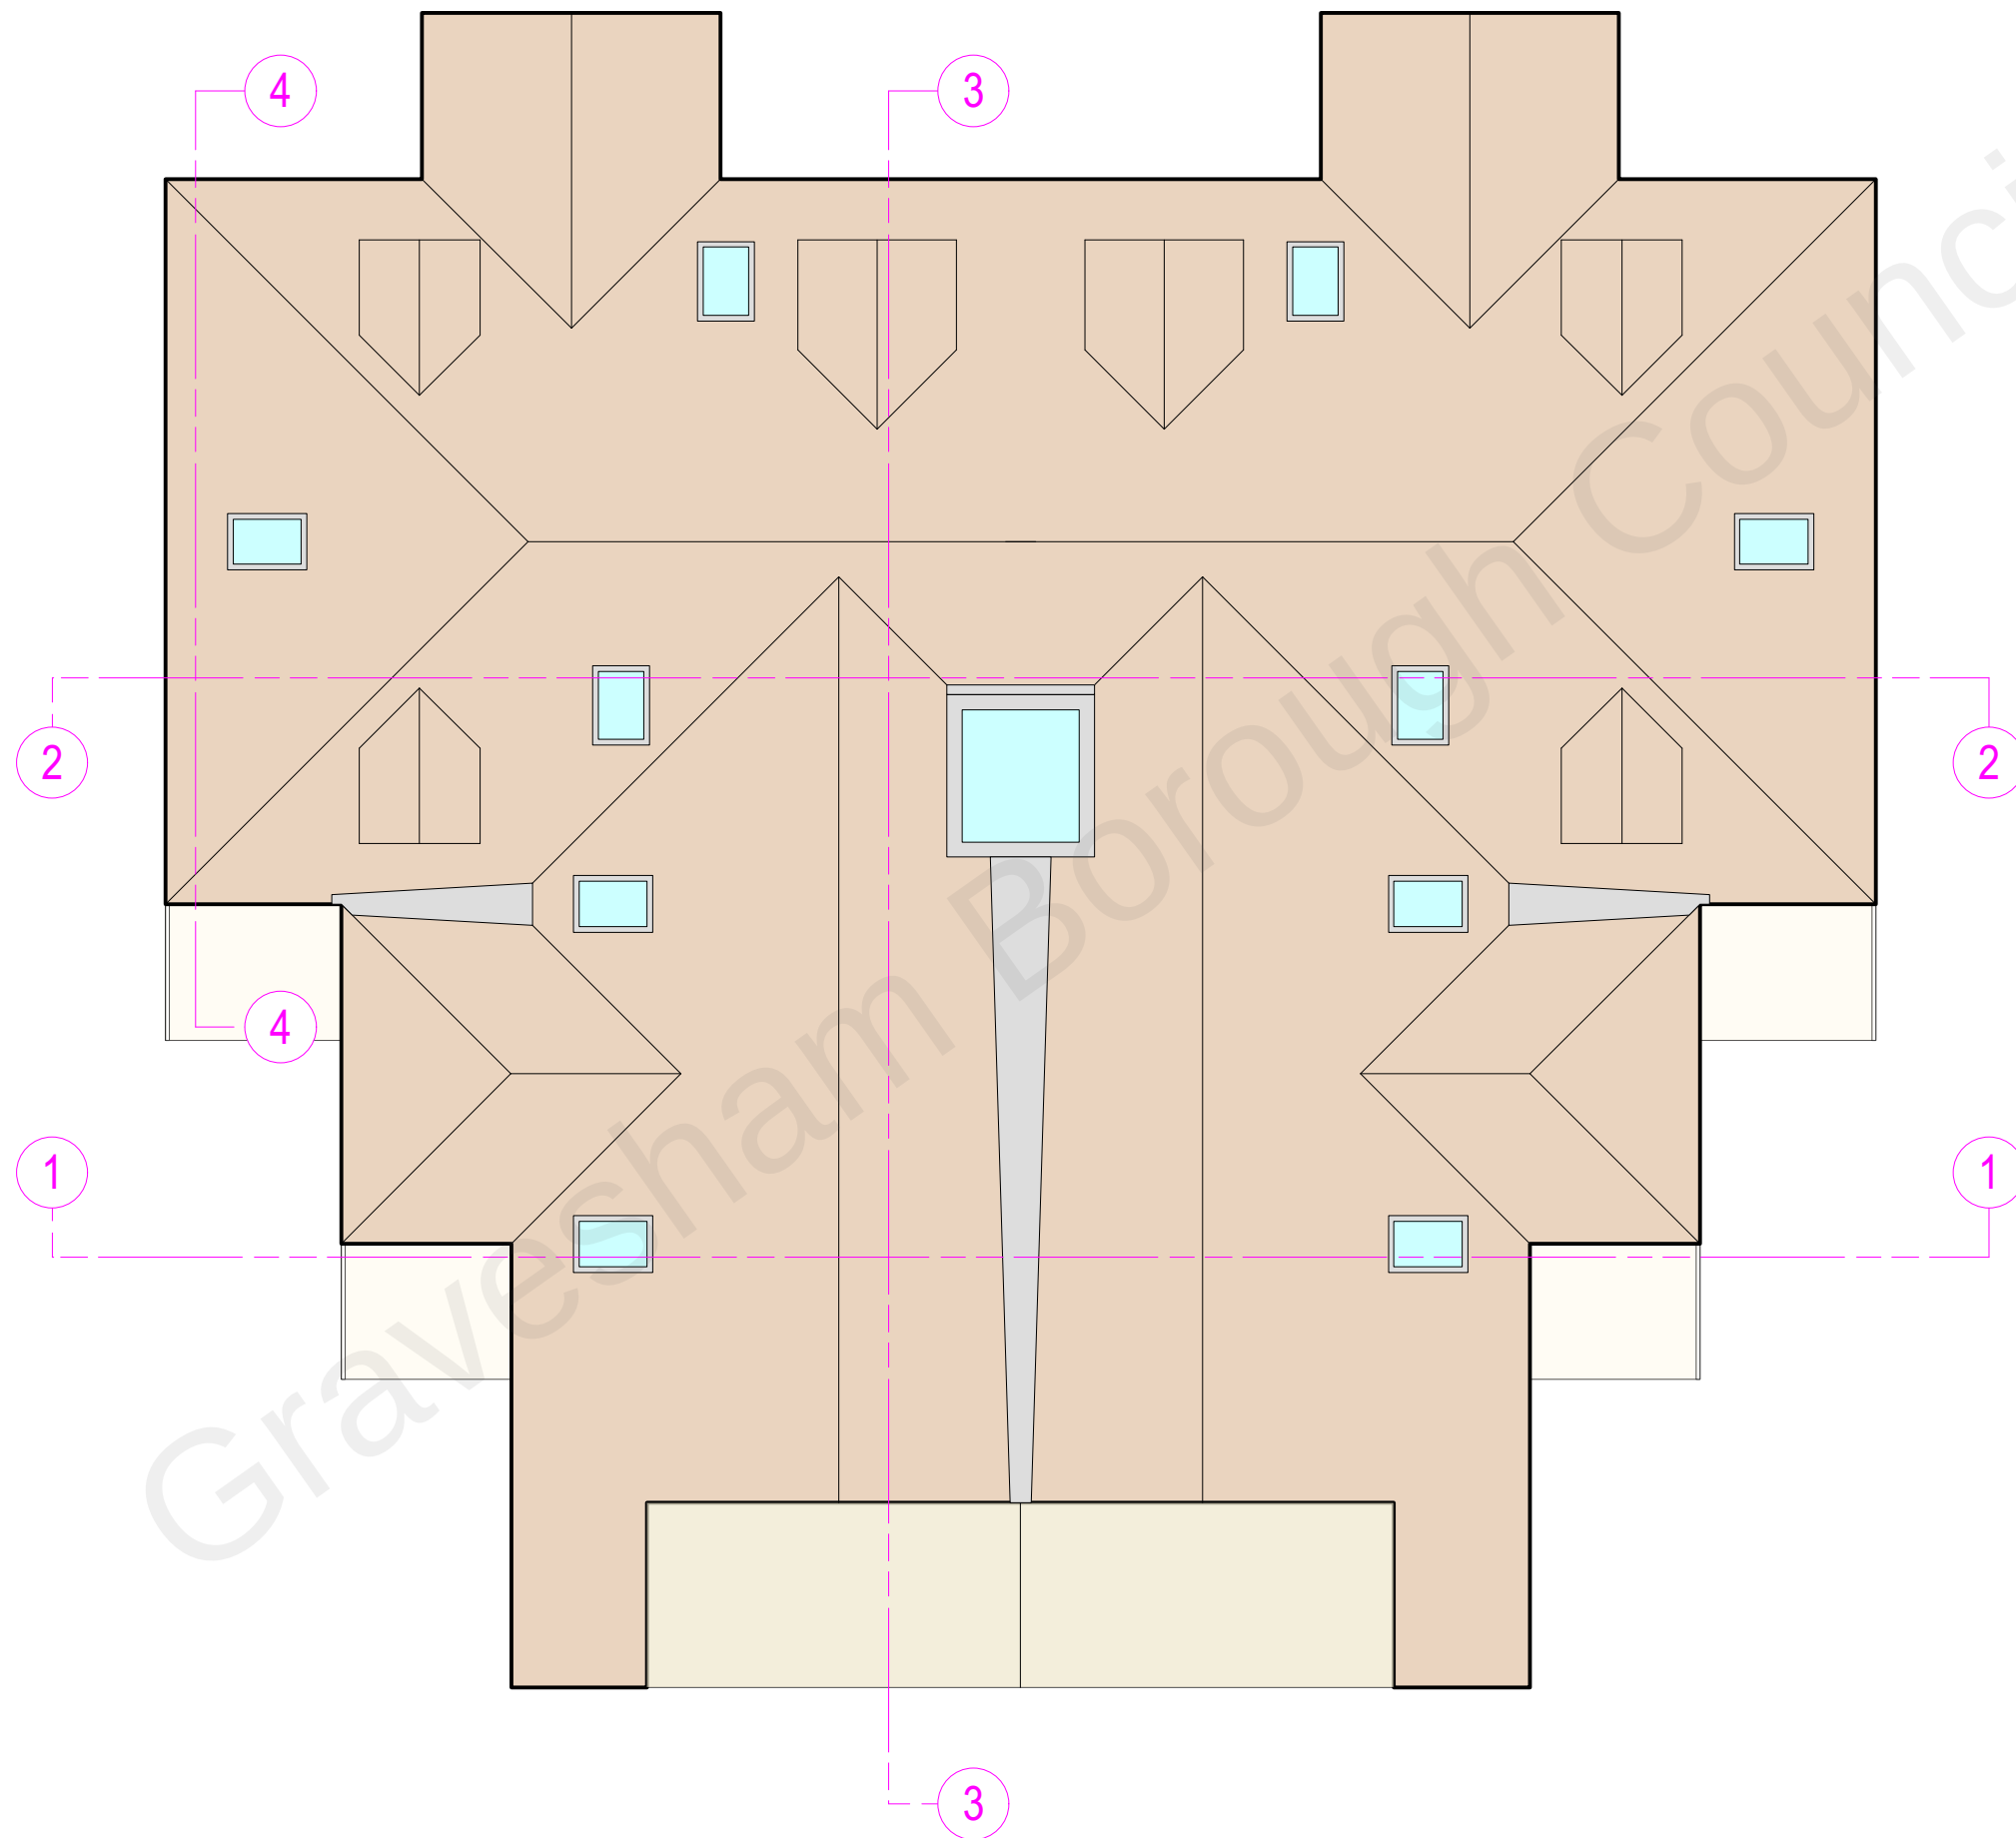

-  rooflights
-  tiled pitched roofs
-  roof terrace

0 5

 scale (m)
 1-100 on A3 size reproduction

Client:	Wakes		
job:	Milton Mount Hall Gravesend DA12 1NQ		
title:	proposed roof plan		
scale:	1-100 @ A3	date July 2021	dwn. GB
drawing number;	21-18-07 rev.-		