



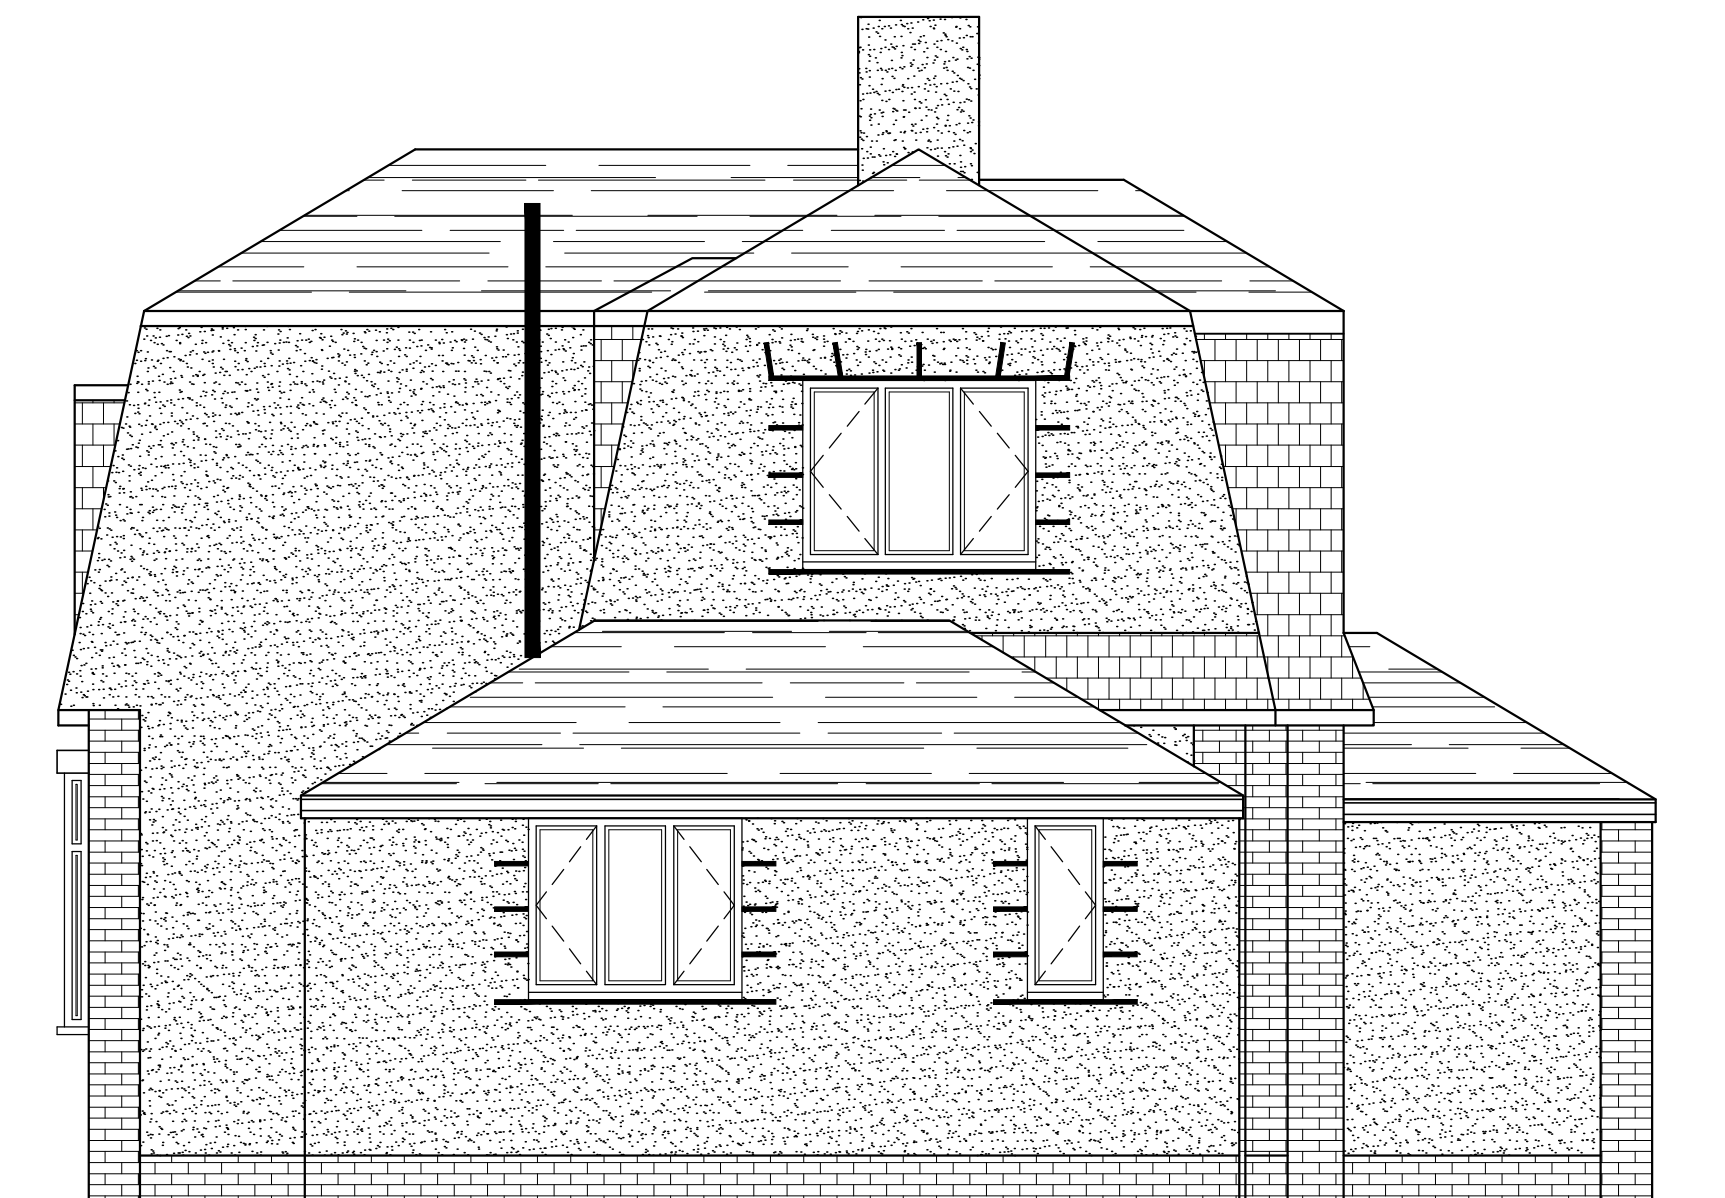

EXISTING SIDE ELEVATION A
SCALE 1:50




EXISTING FRONT ELEVATION
SCALE 1:50

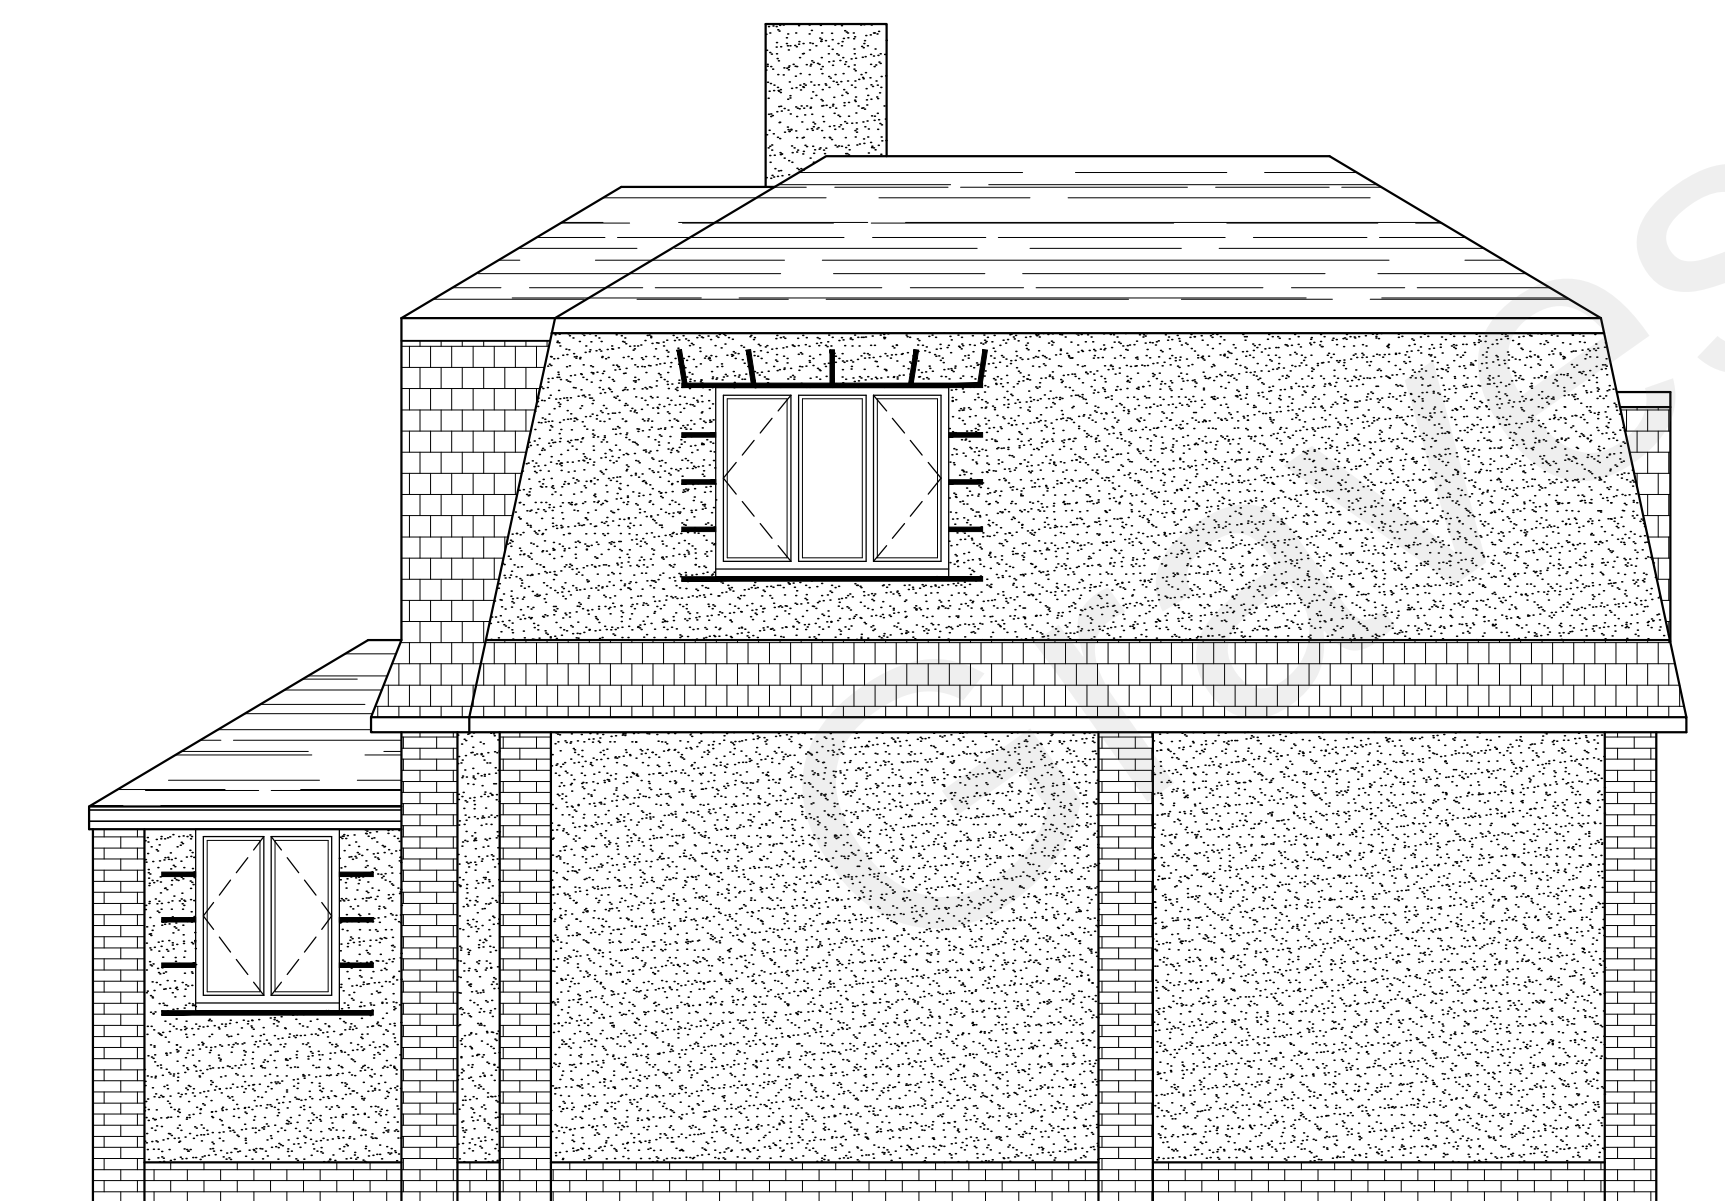


EXISTING SIDE ELEVATION B
SCALE 1:50



EXISTING REAR ELEVATION
SCALE 1:50

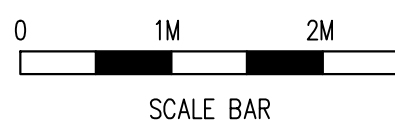

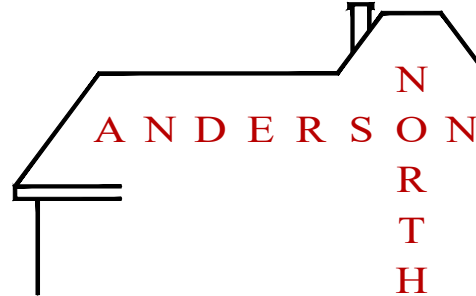B	23/02/22			PLANNING AMENDMENTS
Rev	Date	By	CHKD	Revisions
Client				
MR & MRS JUSTIN WEST				
Job Title				
PART SINGLE/PART TWO STOREY REAR EXTENSION, FIRST FLOOR SIDE EXTENSION, INTERNAL ALTERATIONS & ADJUSTMENT TO REAR GARDEN RETAINING WALL AT 119 DOWNS ROAD ISTEAD RISE GRAVESEND KENT DA13 9HD				
ARCHITECTURAL CONSULTANTS				
				
ANDERSON NORTH LIMITED 43 Lambourne Drive Kings Hill, West Malling Kent ME19 4FN Tel: 01732 522 455 Mob: 07957 627 440				
Scale		Date		
AS SHOWN @ A1		22/04/21		
Drawing Title				
EXISTING ELEVATIONS				
Drawing No.				Rev.
119-DOWNS-ROAD-02				B