




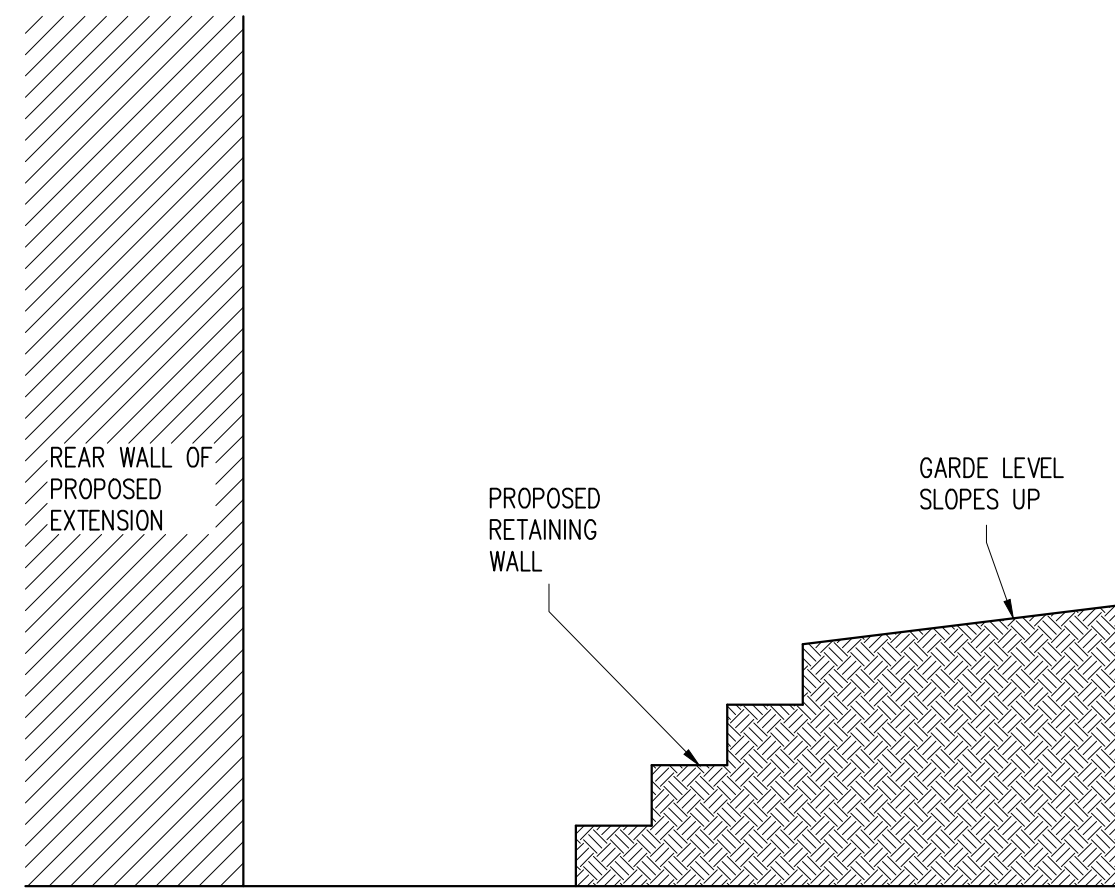


PROPOSED SECTION THROUGH GARDEN/TERRACED PLANTING
SCALE 1:50

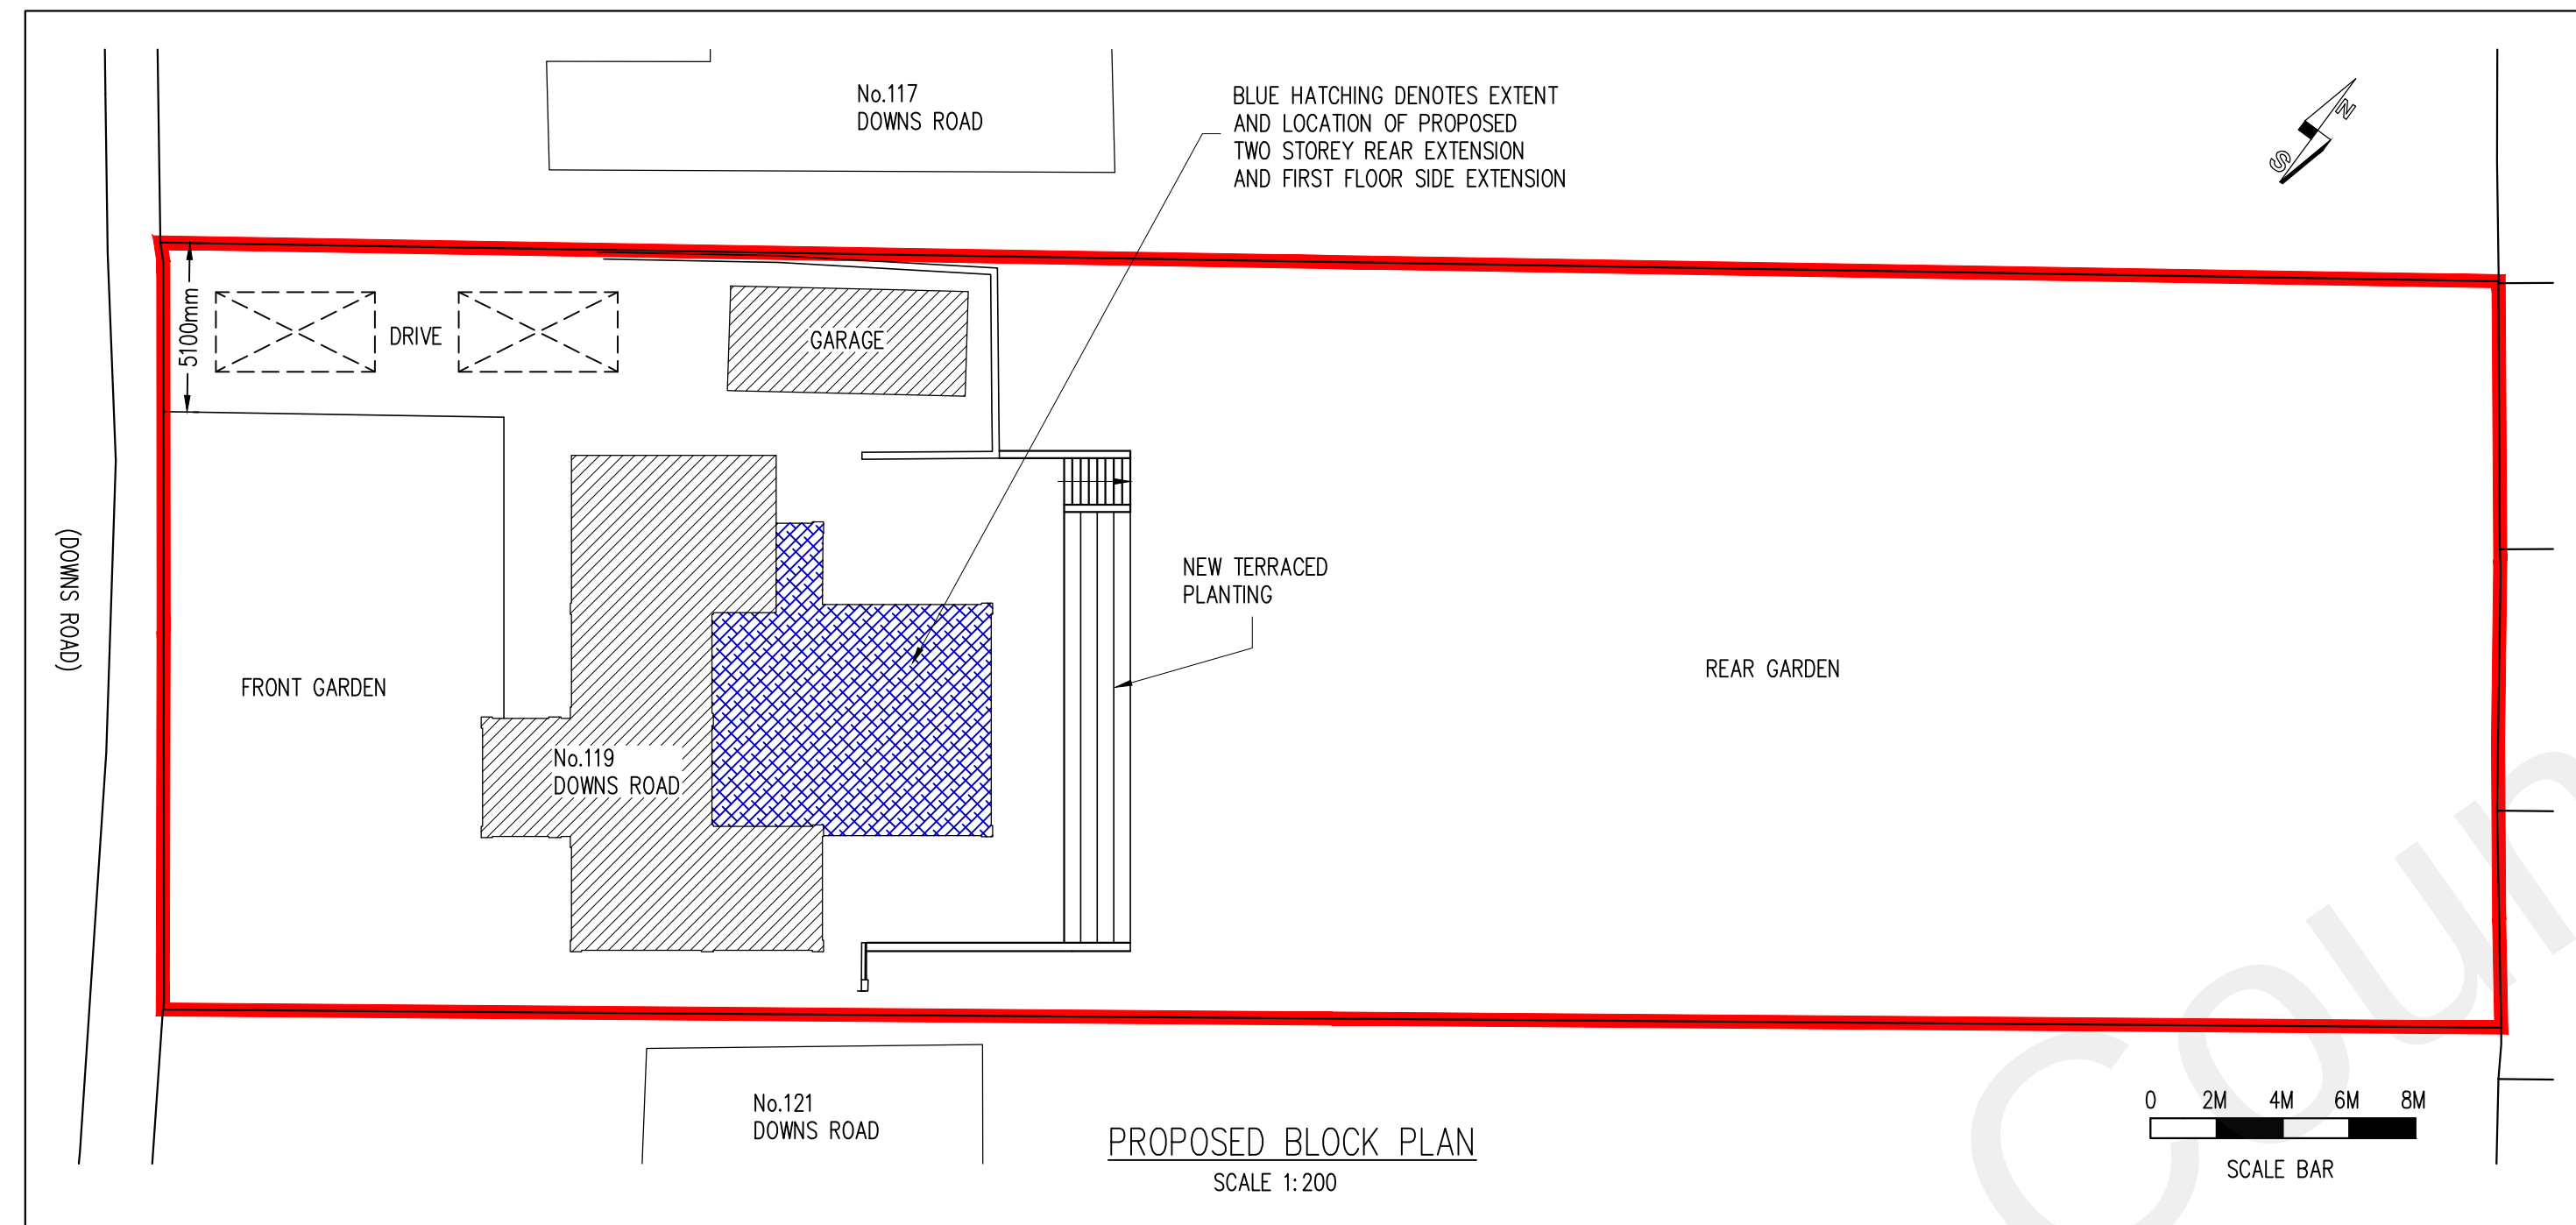


PROPOSED BLOCK PLAN
SCALE 1:200

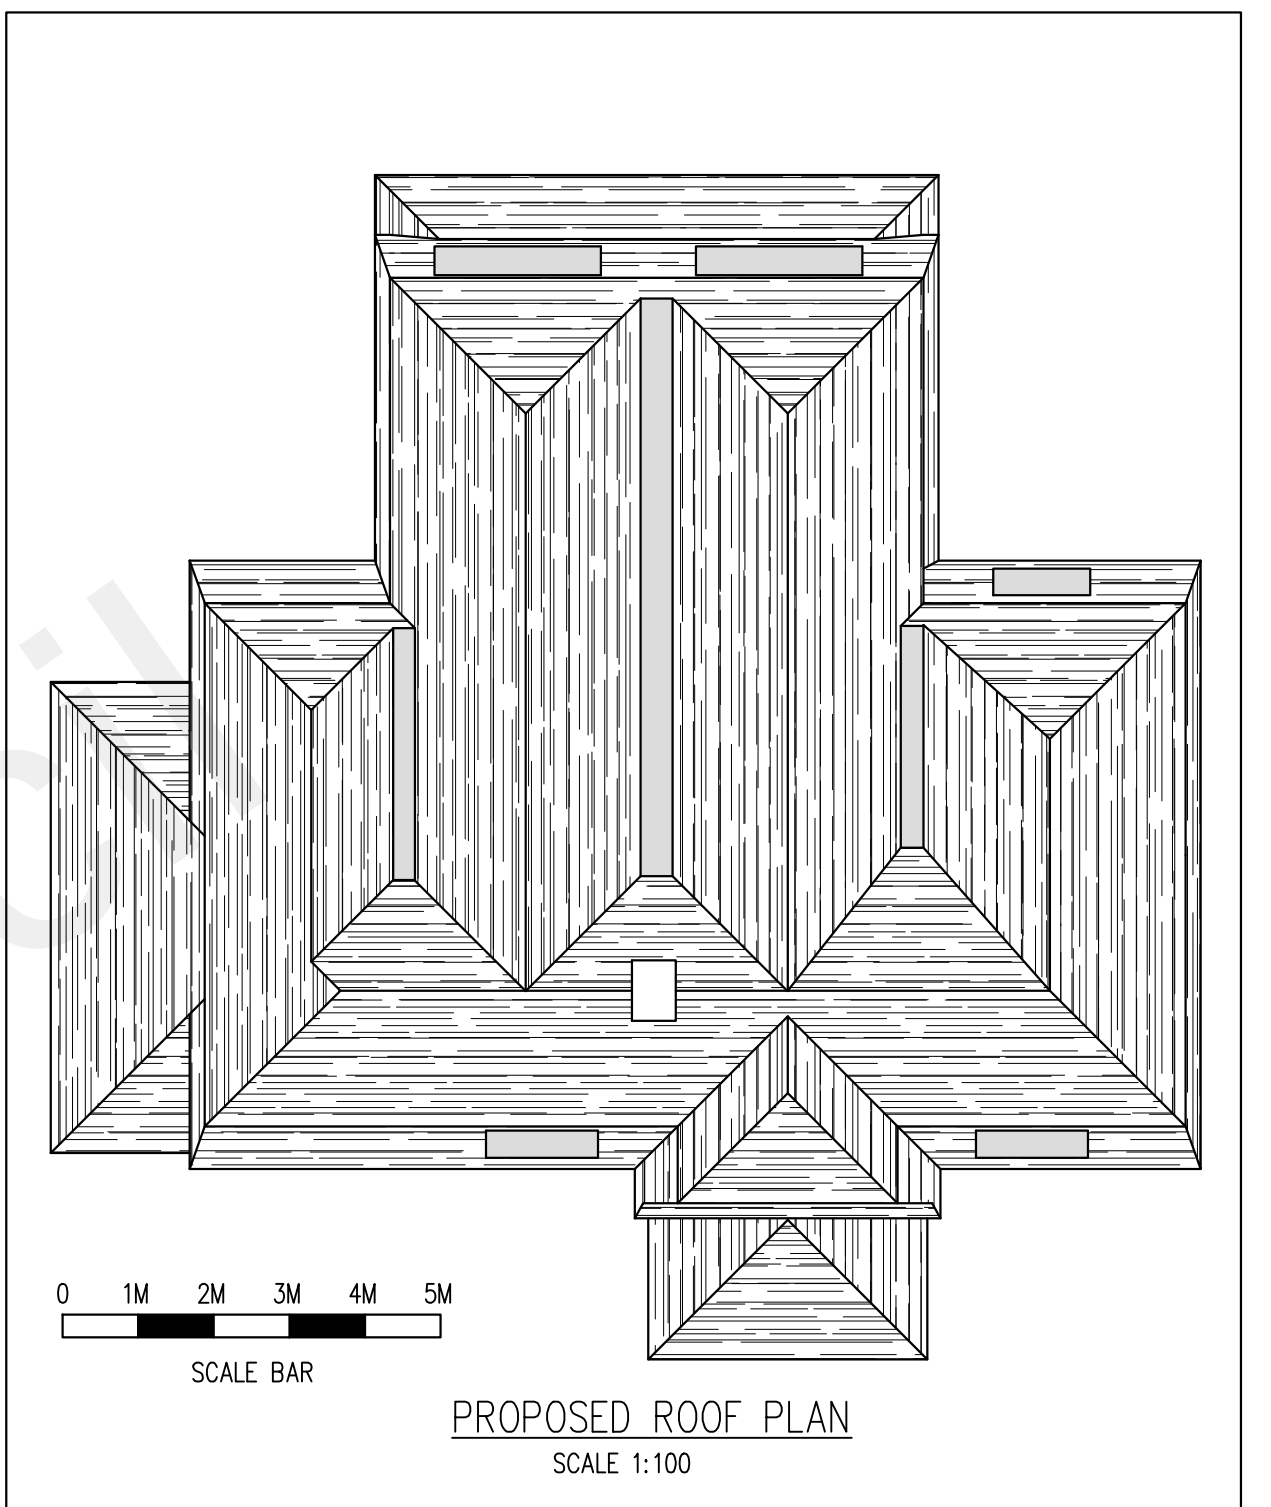


PROPOSED ROOF PLAN
SCALE 1:100

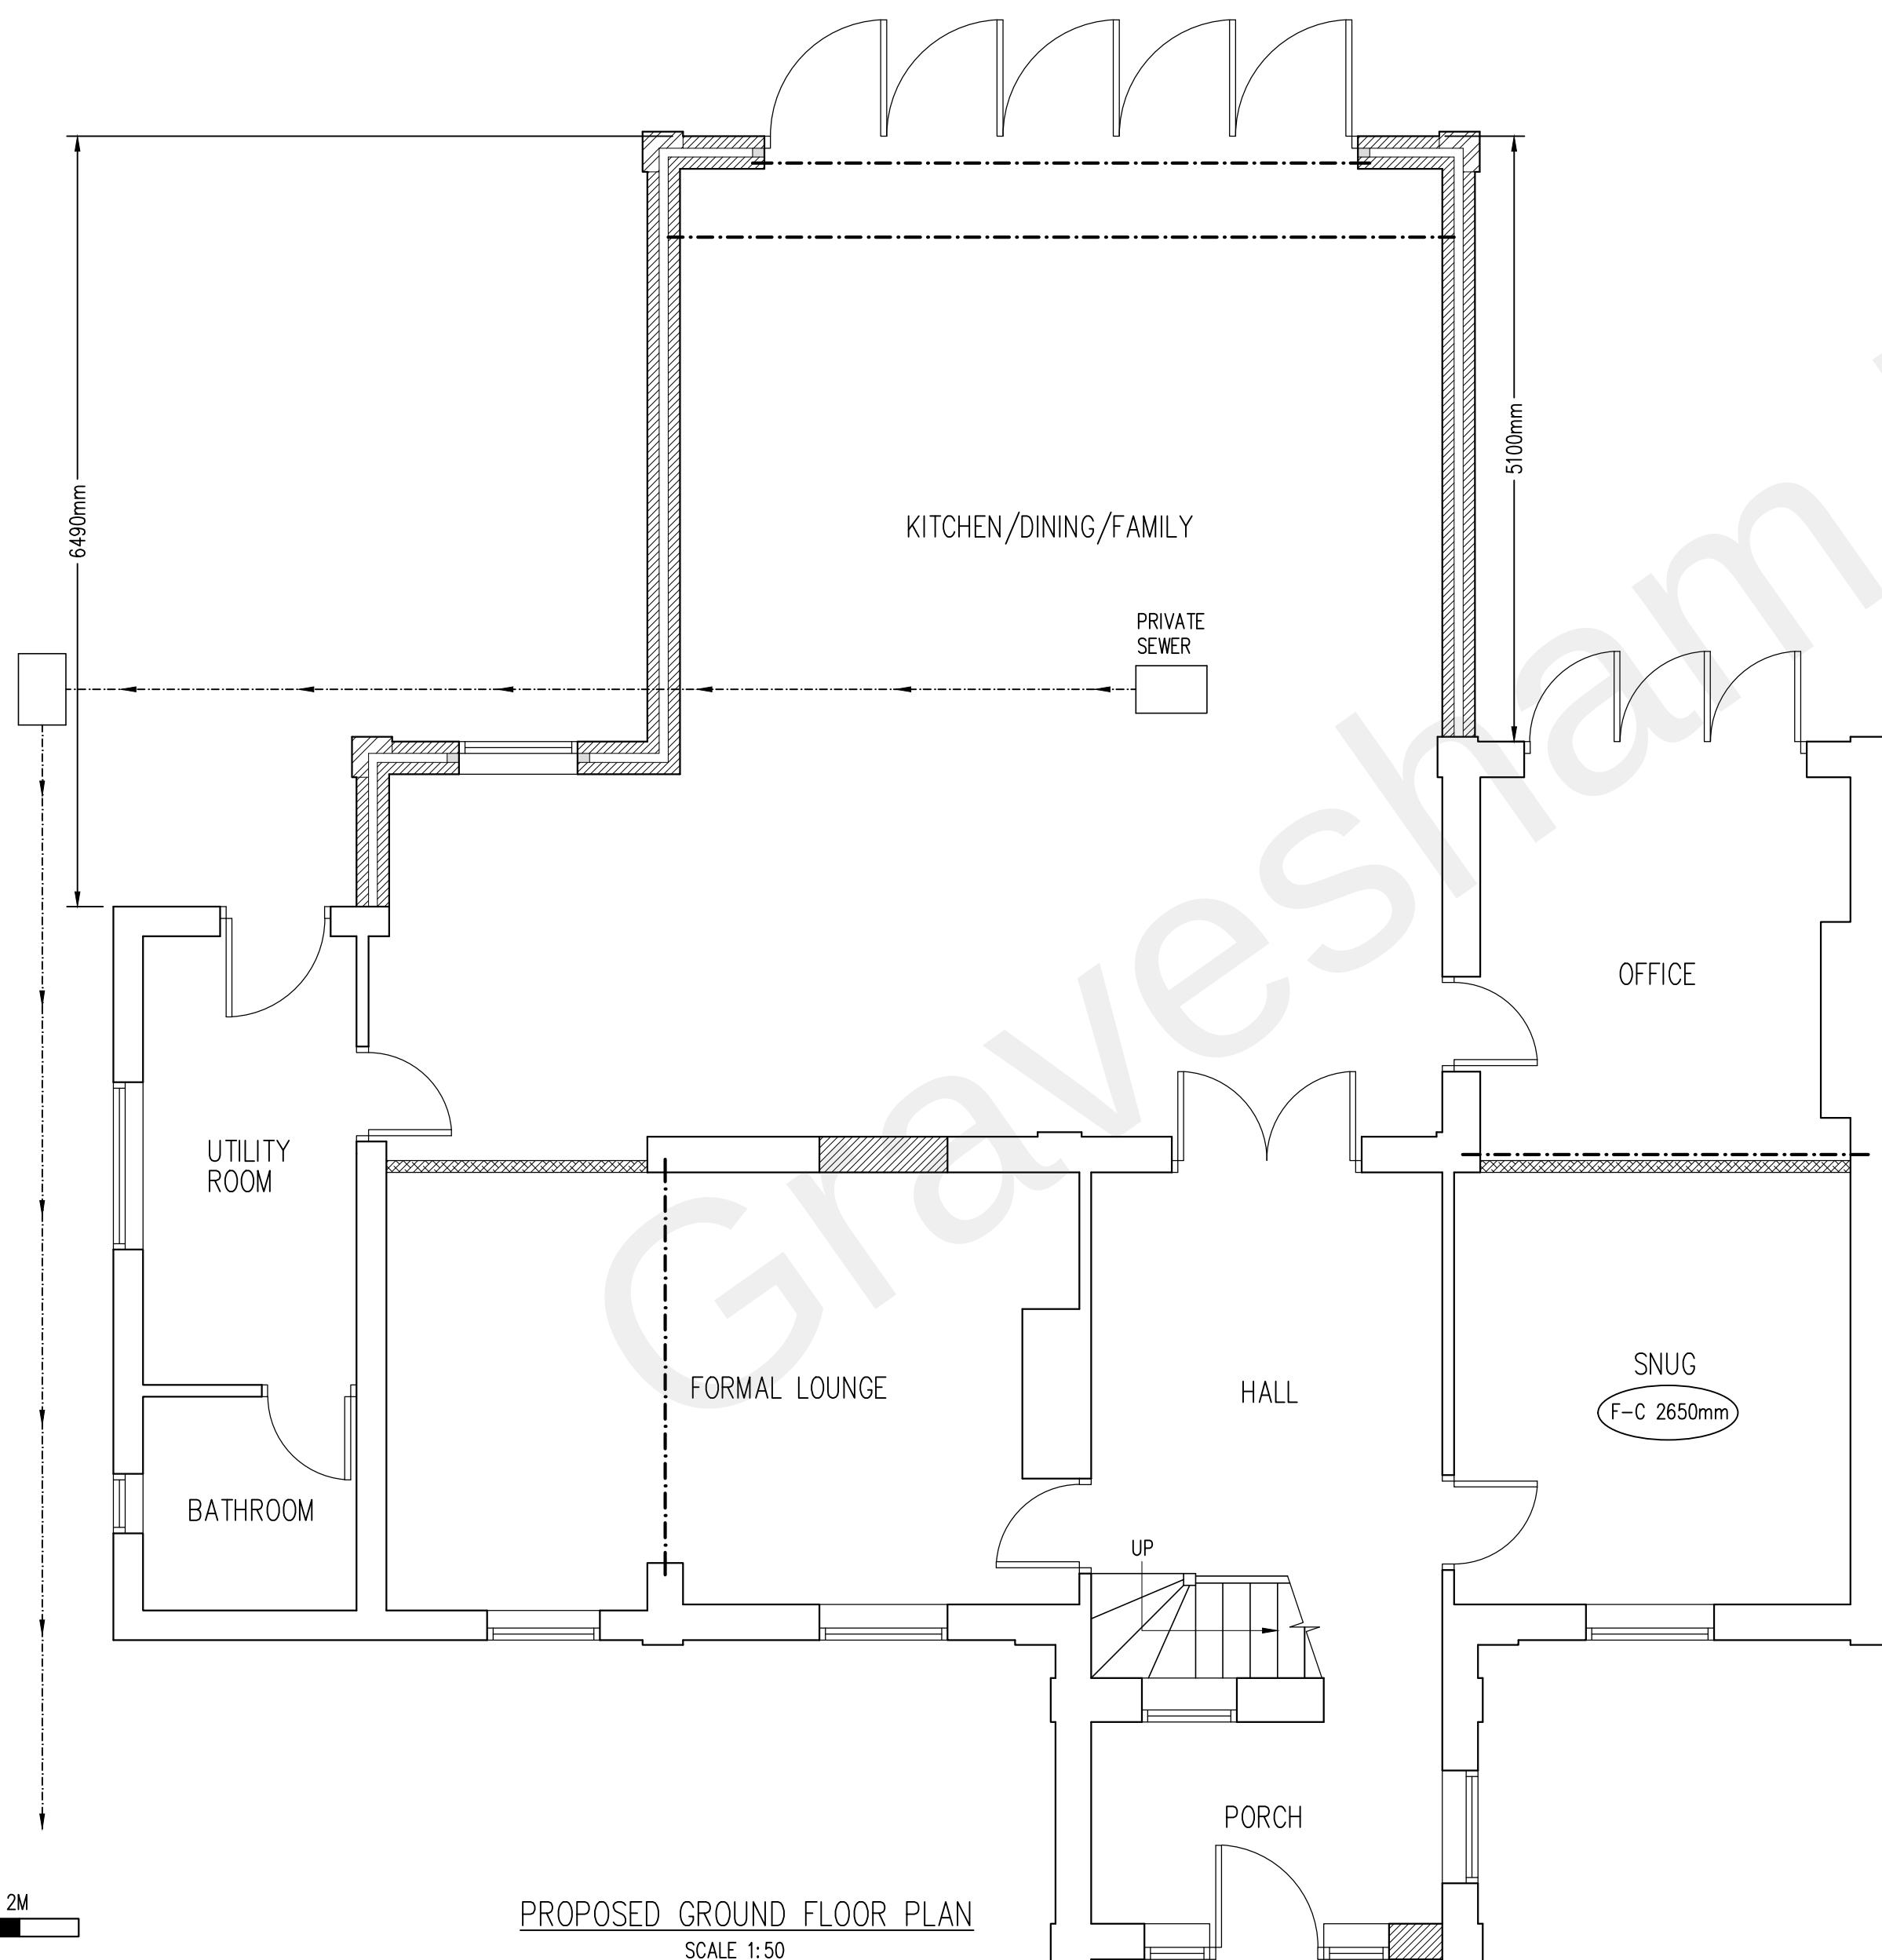

PROPOSED GROUND FLOOR PLAN
SCALE 1:50

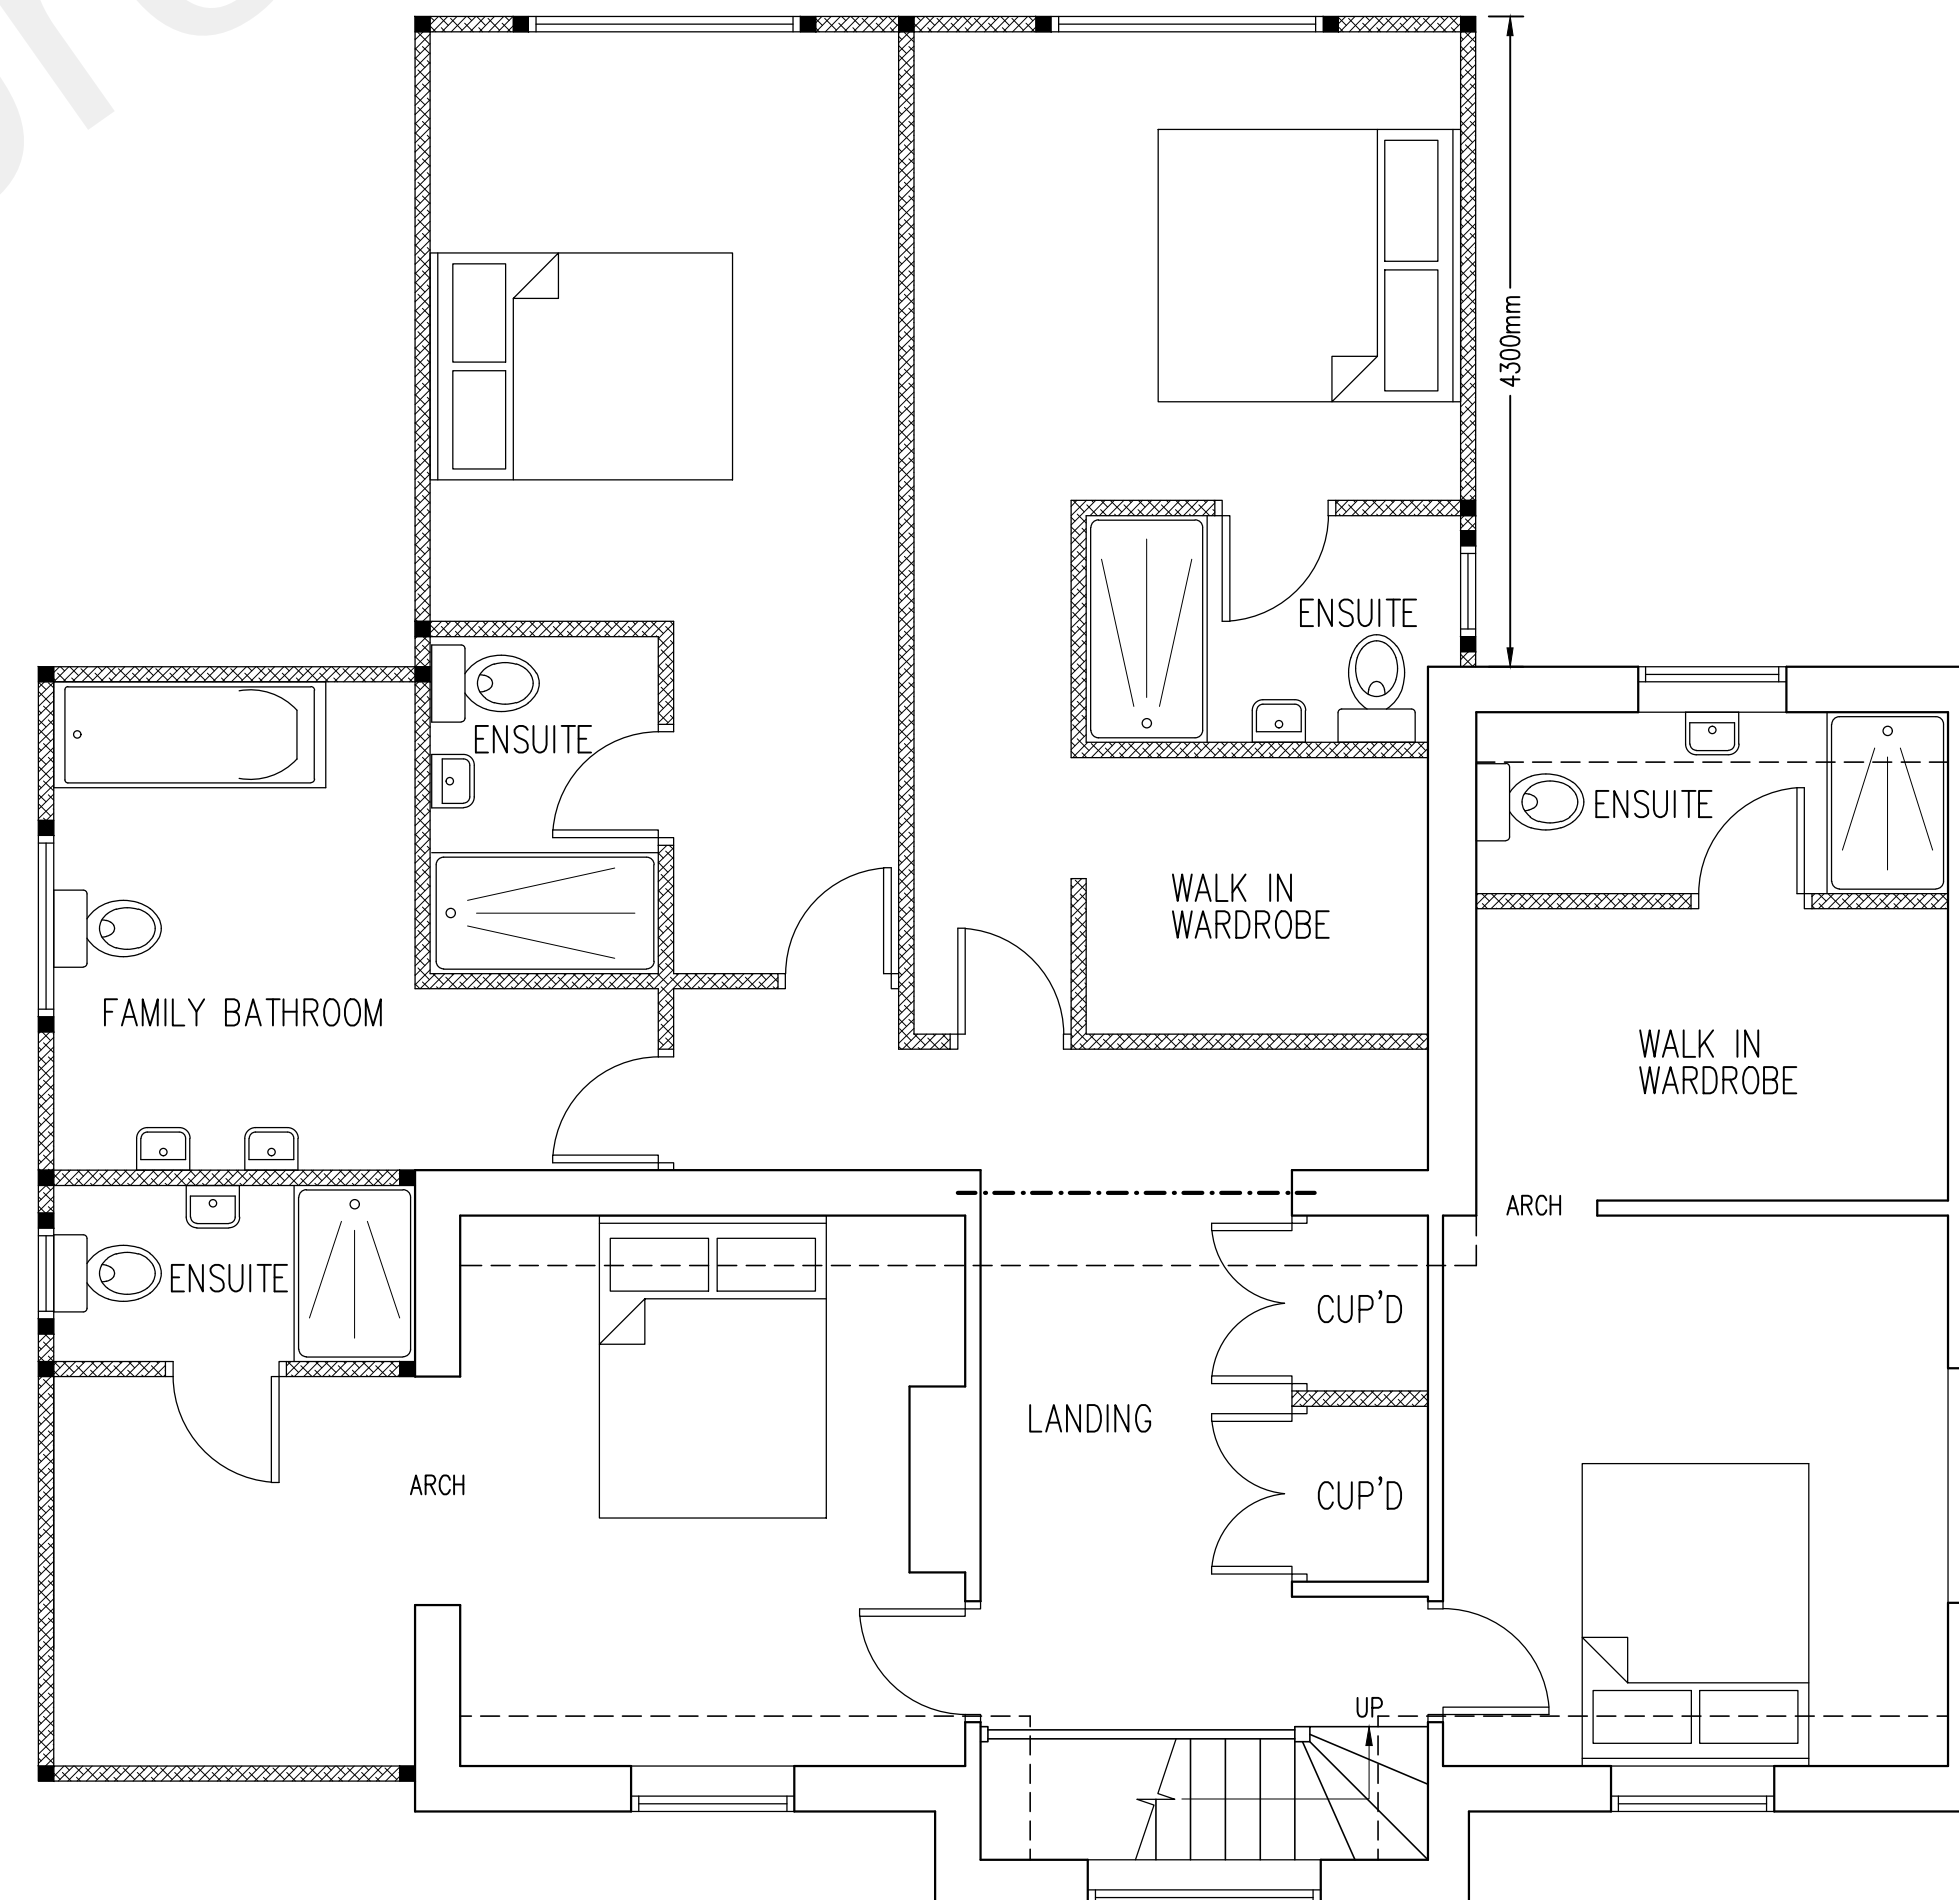

PROPOSED FIRST FLOOR PLAN
SCALE 1:50

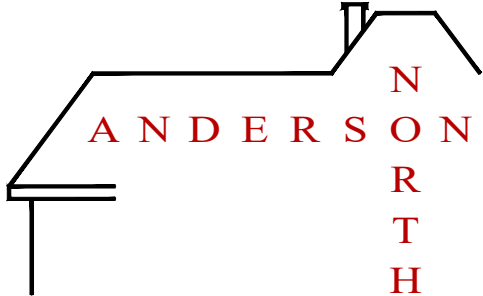C	23/02/22				PLANNING AMENDMENTS
B	09/02/22				PLANNING AMENDMENTS
Rev	Date	By	Chkd	Revisions	
Client					
MR & MRS JUSTIN WEST					
Job Title					
PART SINGLE/PART TWO STOREY REAR EXTENSION, FIRST FLOOR SIDE EXTENSION, INTERNAL ALTERATIONS & ADJUSTMENT TO REAR GARDEN RETAINING WALL AT 119 DOWNS ROAD ISTEAD RISE GRAVESEND KENT DA13 9HD					
ARCHITECTURAL CONSULTANTS					
					
ANDERSON NORTH LIMITED 43 Lambourne Drive Kings Hill, West Malling Kent ME19 4FN Tel: 01732 522 455 Mob: 07957 627 440					
Scale		Date			
AS SHOWN @ A1		22/04/21			
Drawing Title					
PROPOSED FLOOR PLANS BLOCK PLAN & ROOF PLAN					
Drawing No.				Rev.	
119-DOWNS-ROAD-03				C	