
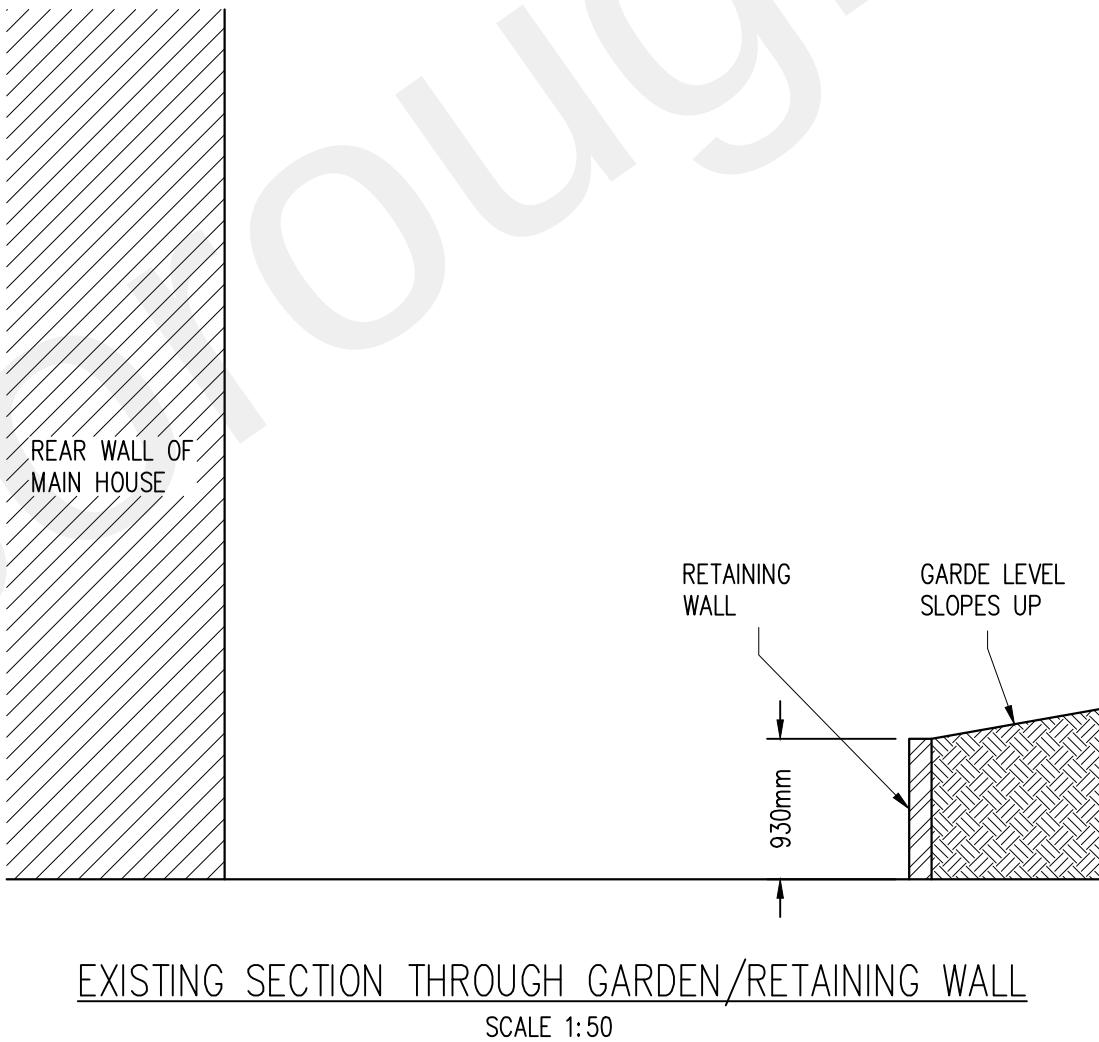
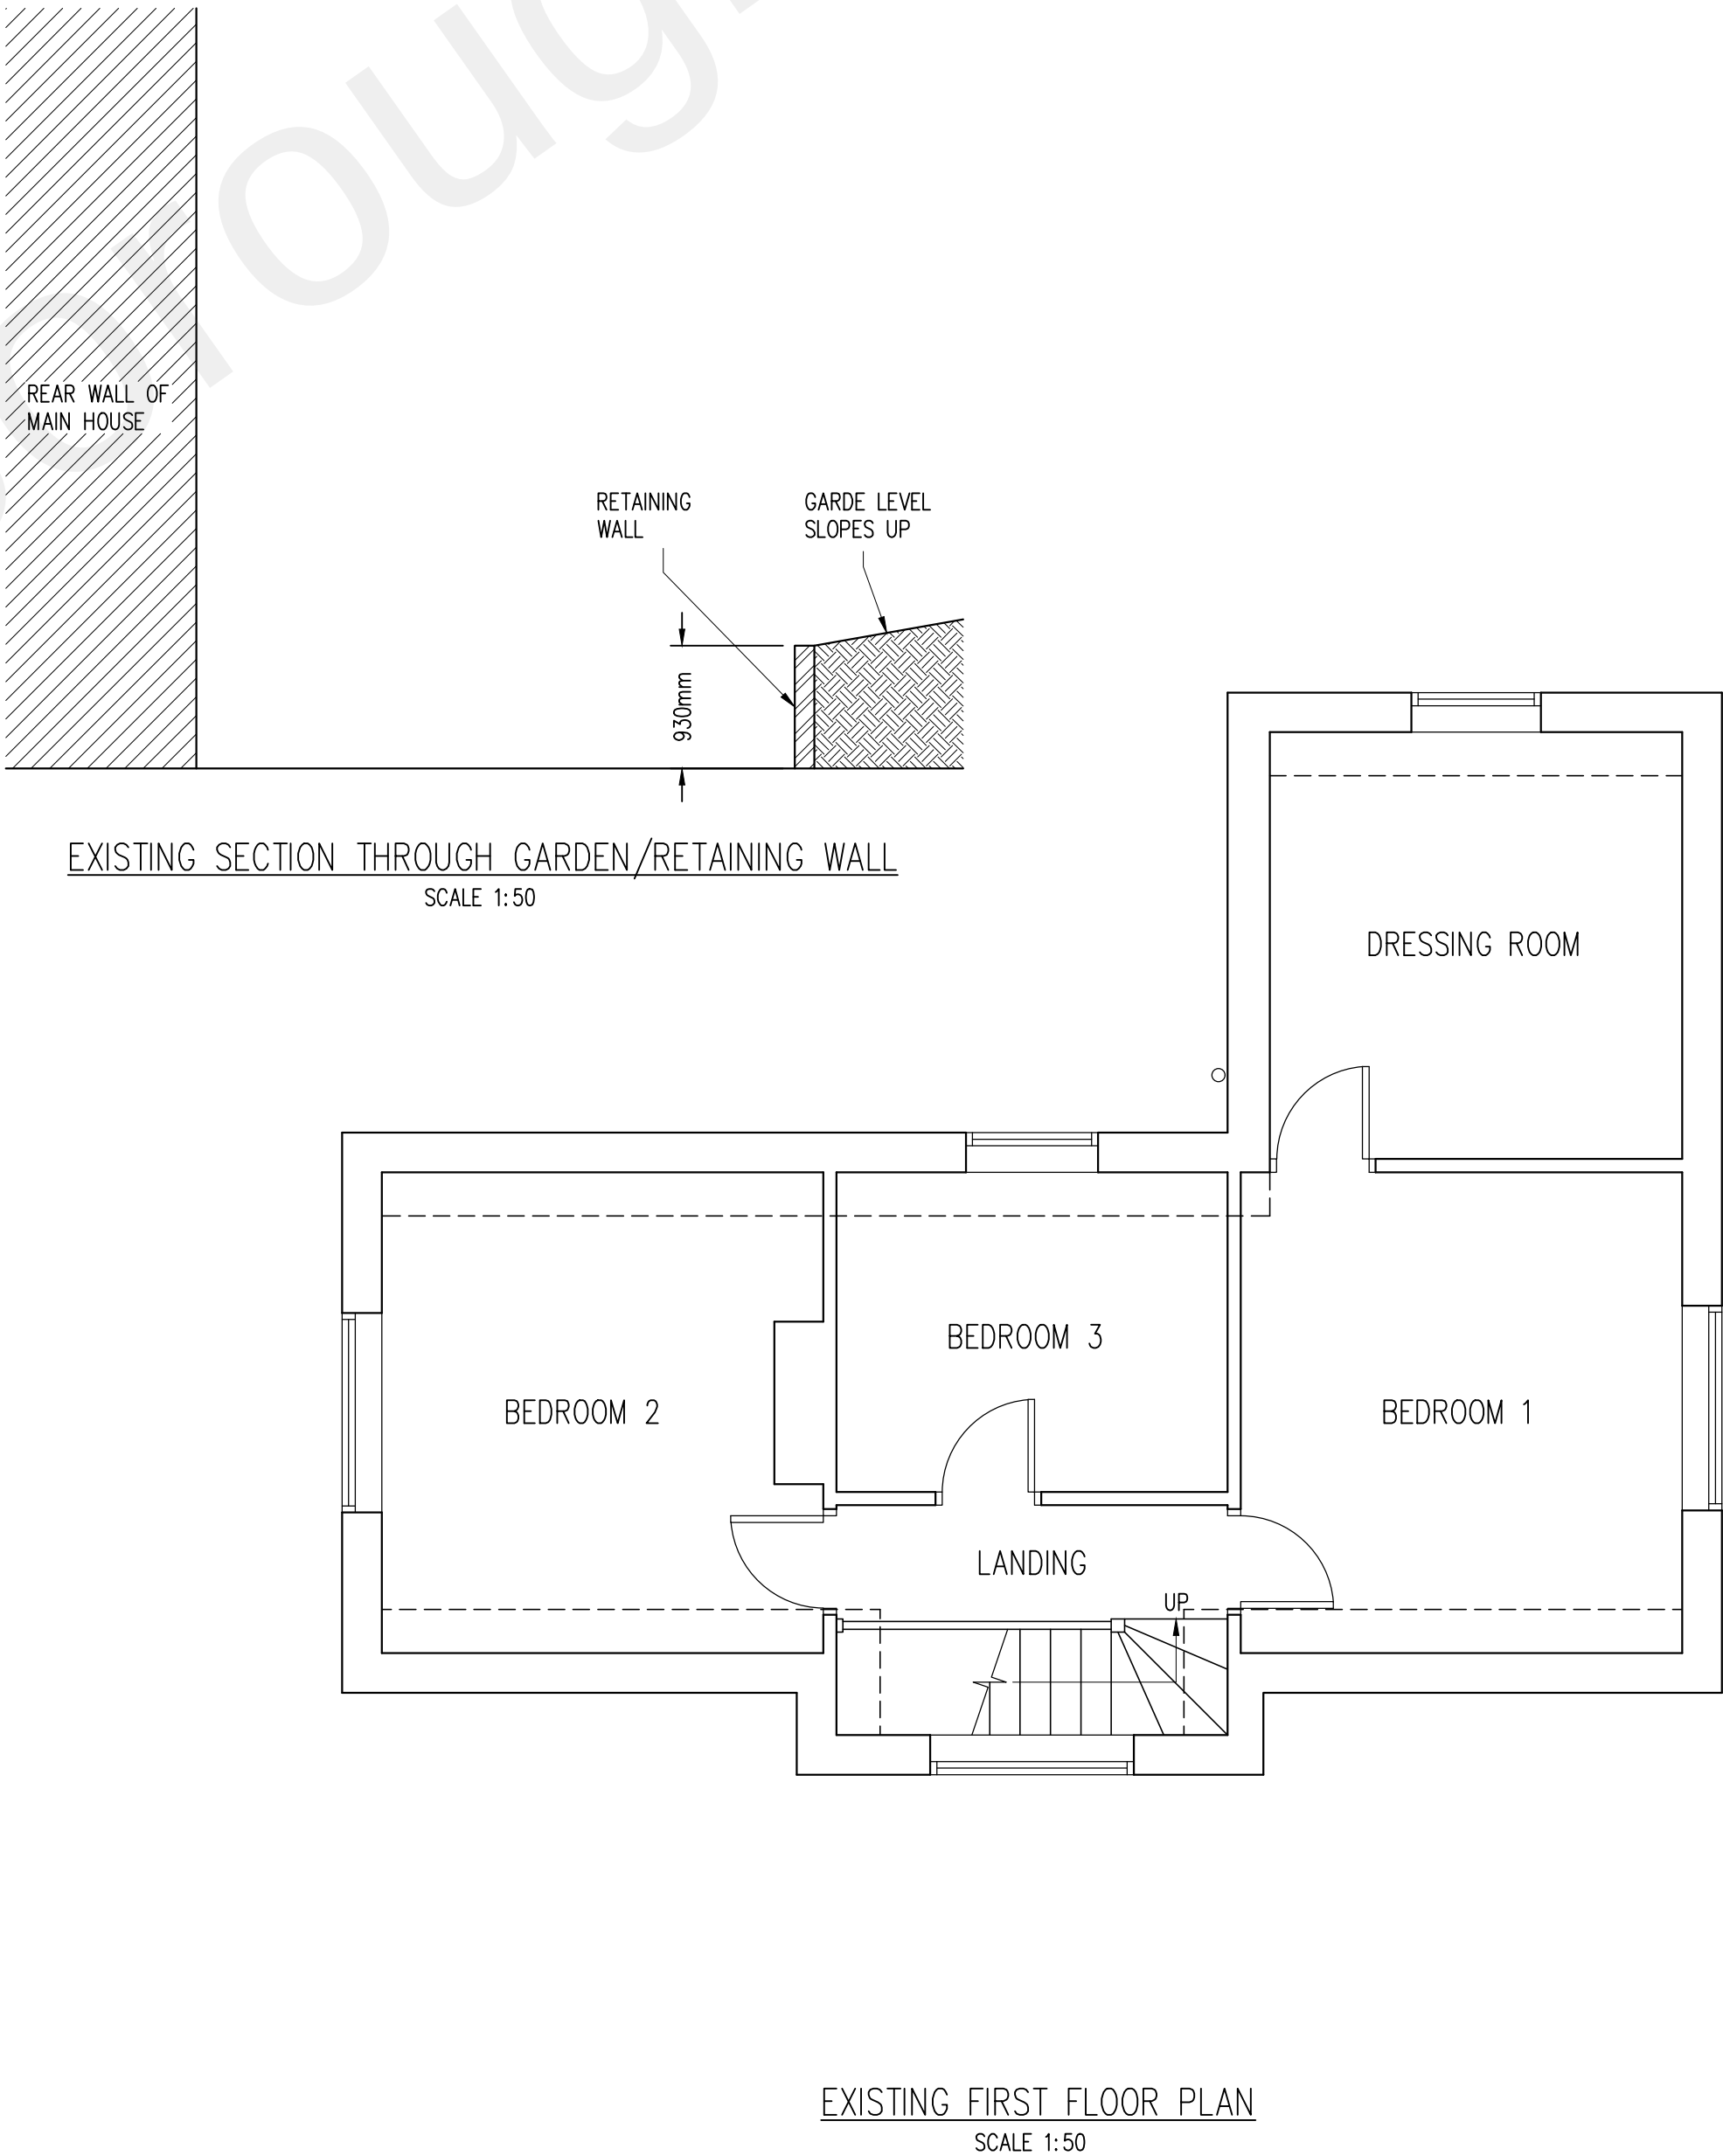
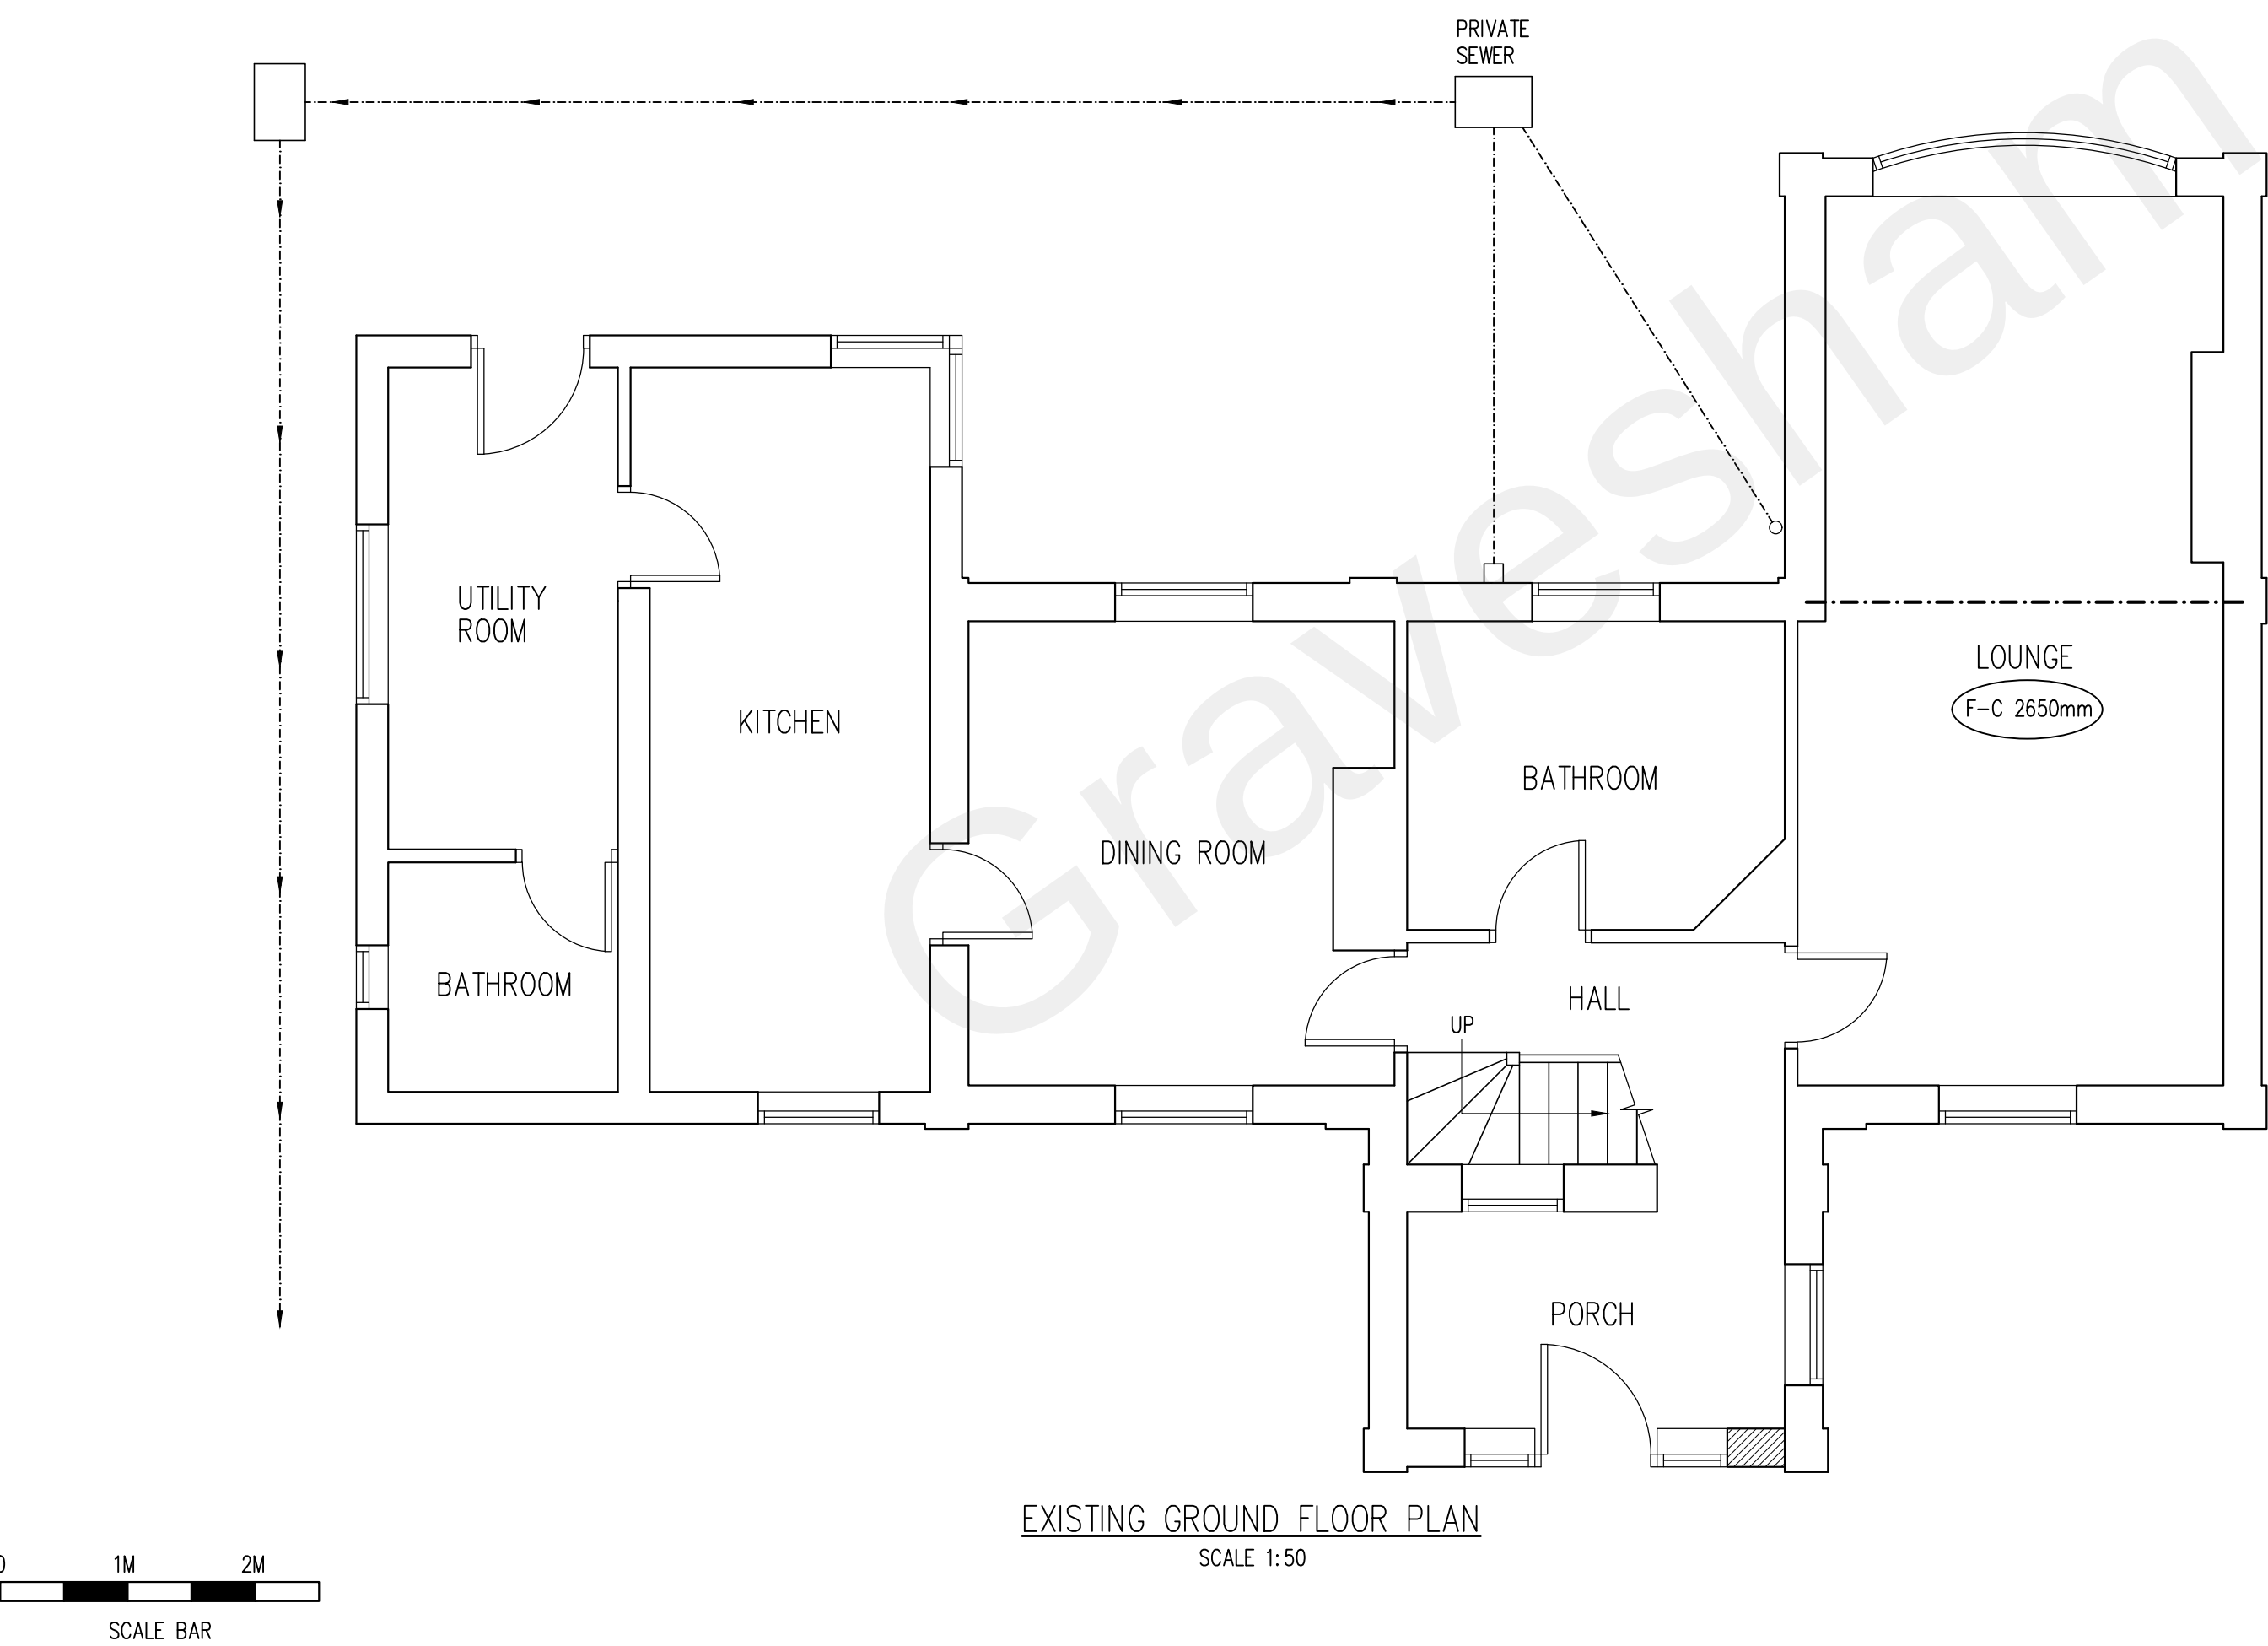
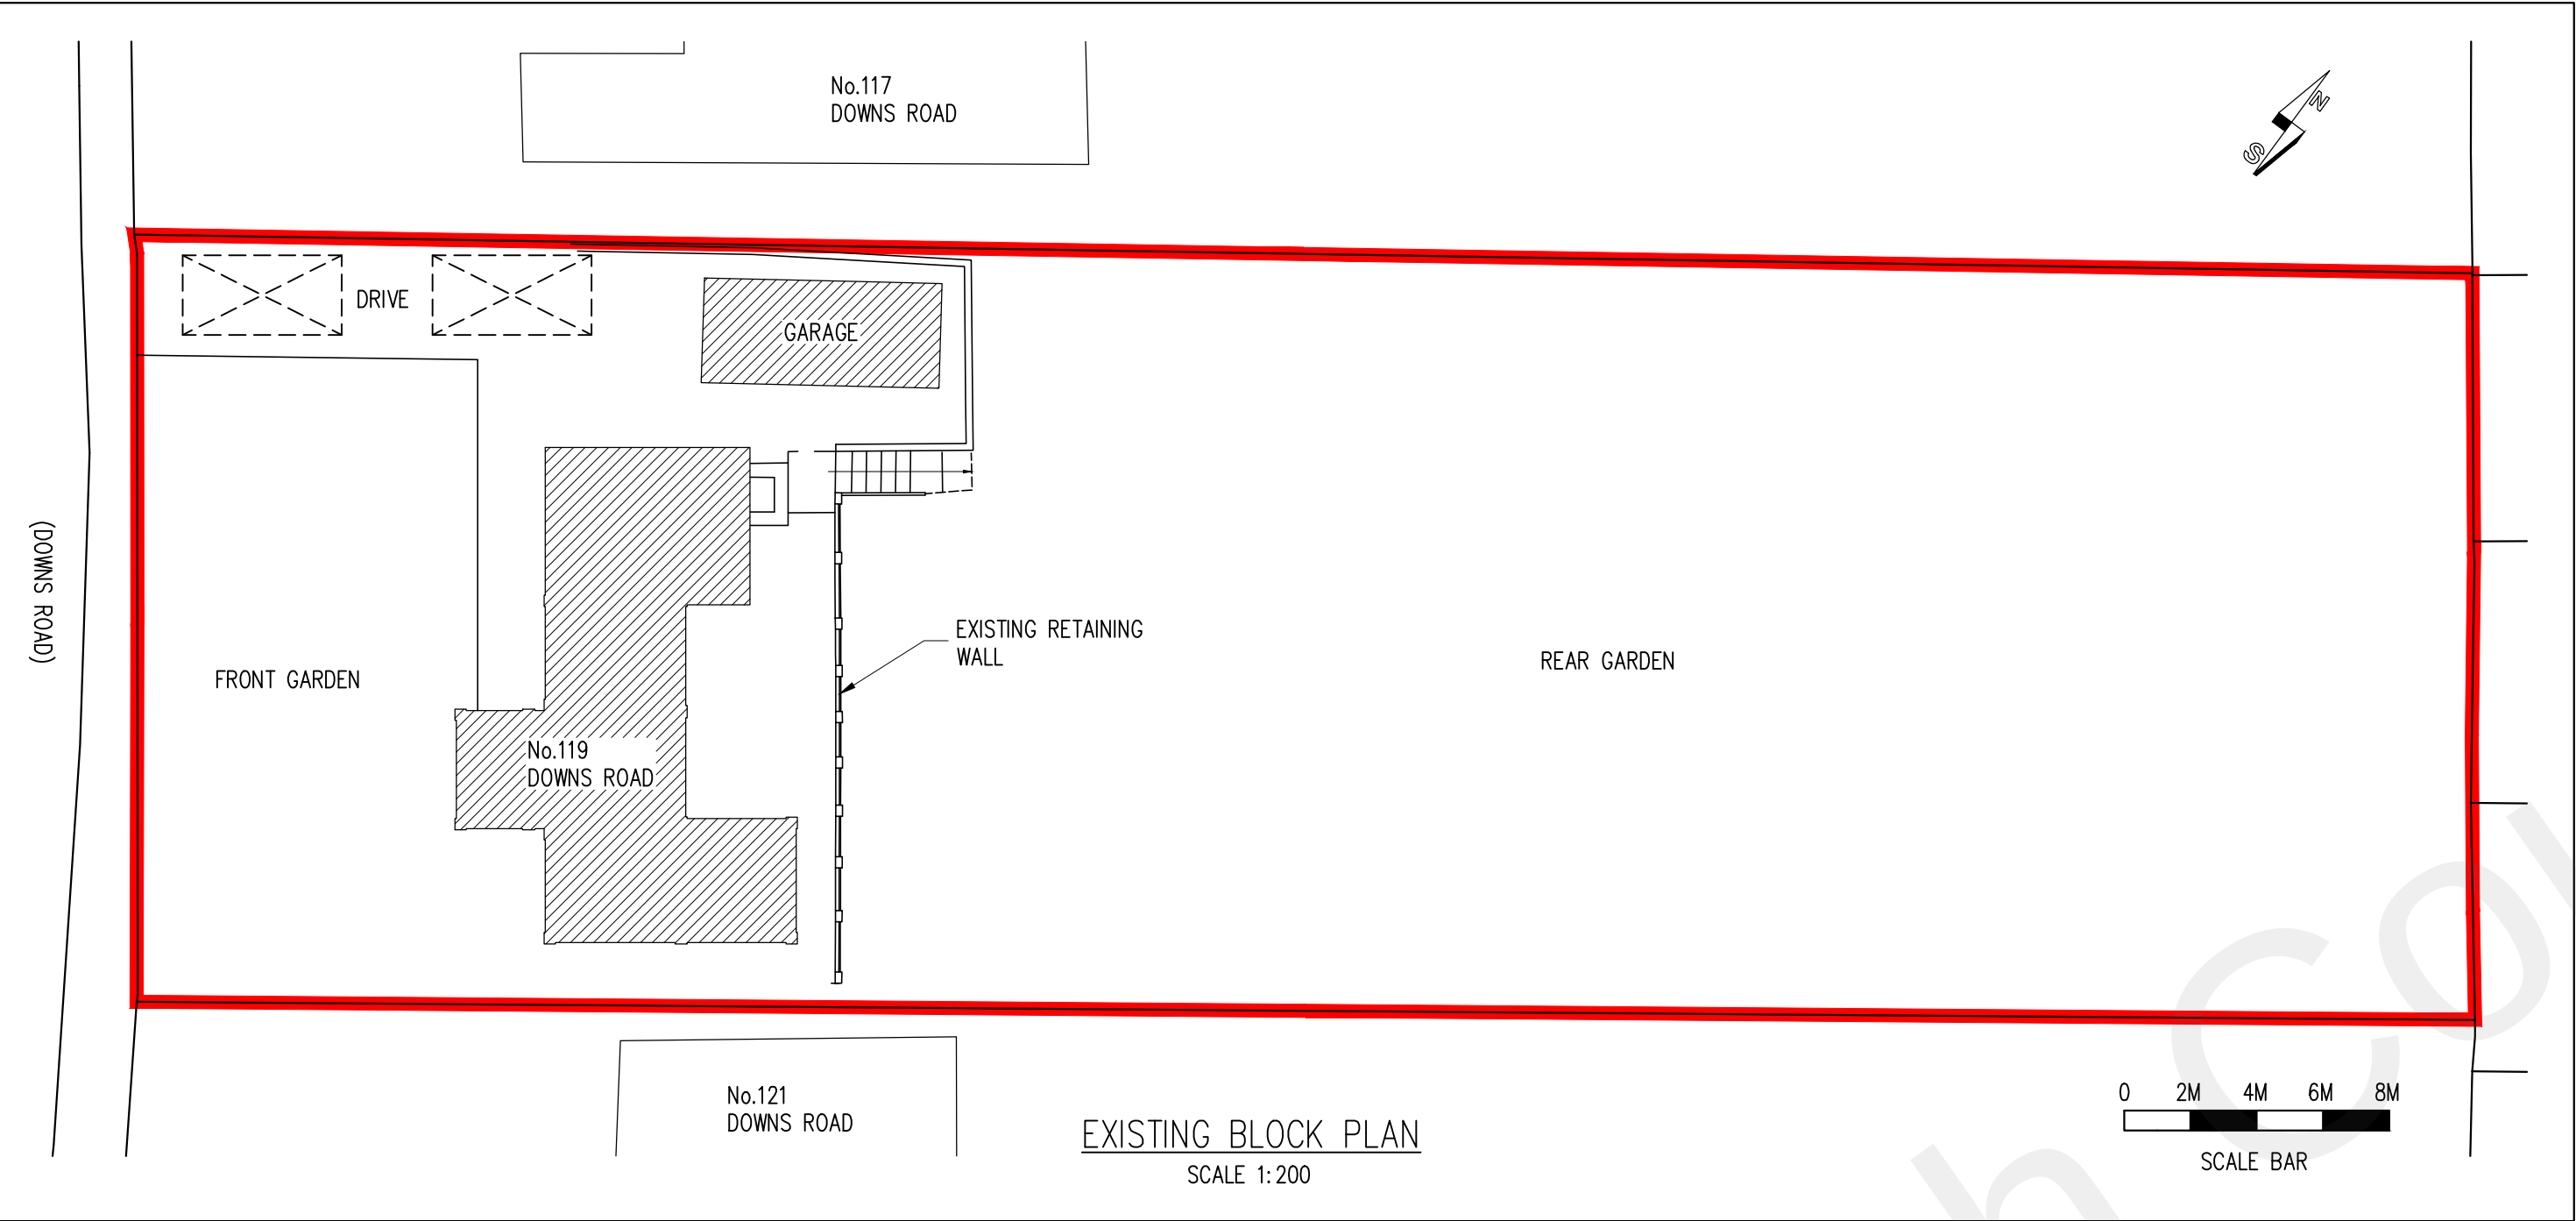
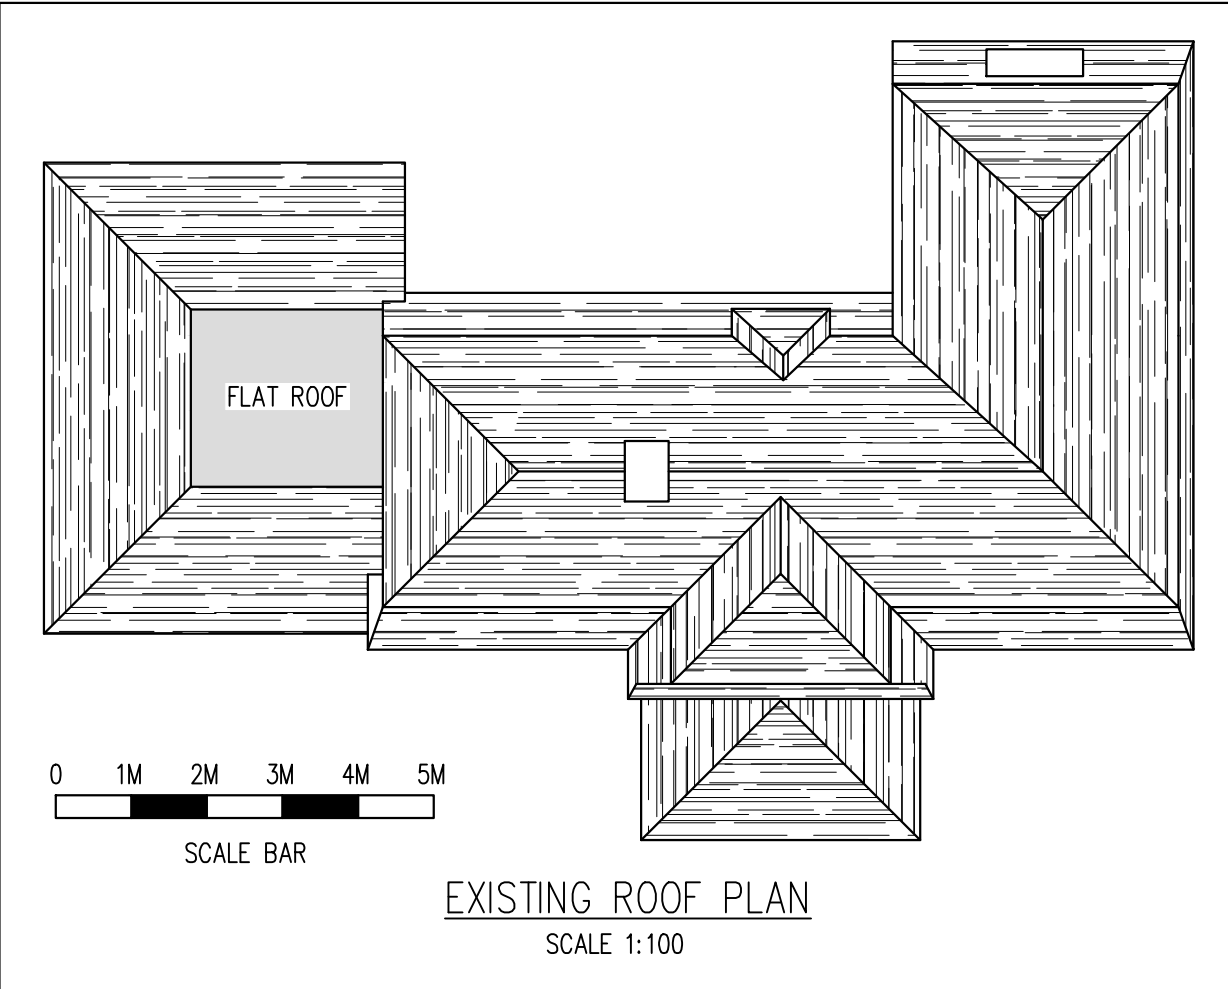


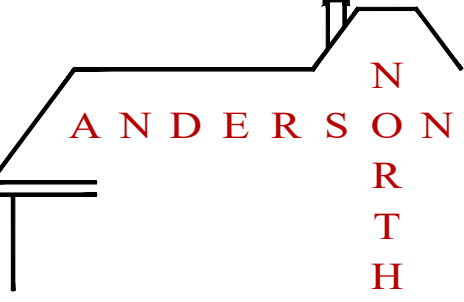

B 23/02/22				PLANNING AMENDMENTS	
Rev	Date	By	Chd	Revisions	
Client MR & MRS JUSTIN WEST					
Job Title PART SINGLE/PART TWO STOREY REAR EXTENSION, FIRST FLOOR SIDE EXTENSION, INTERNAL ALTERATIONS & ADJUSTMENT TO REAR GARDEN RETAINING WALL AT 119 DOWNS ROAD, ISTEAD RISE, GRAVESEND KENT DA13 9HD					
ARCHITECTURAL CONSULTANTS  ANDERSON NORTH LIMITED 43 Lambourne Drive Kings Hill, West Malling Kent ME19 4FN Tel: 01732 522 455 Mob: 07957 627 440					
Scale AS SHOWN @ A1			Date 22/04/21		
Drawing Title EXISTING FLOOR PLANS BLOCK PLAN & ROOF PLAN					
Drawing No. 119-DOWNS-ROAD-01				Rev. B	