



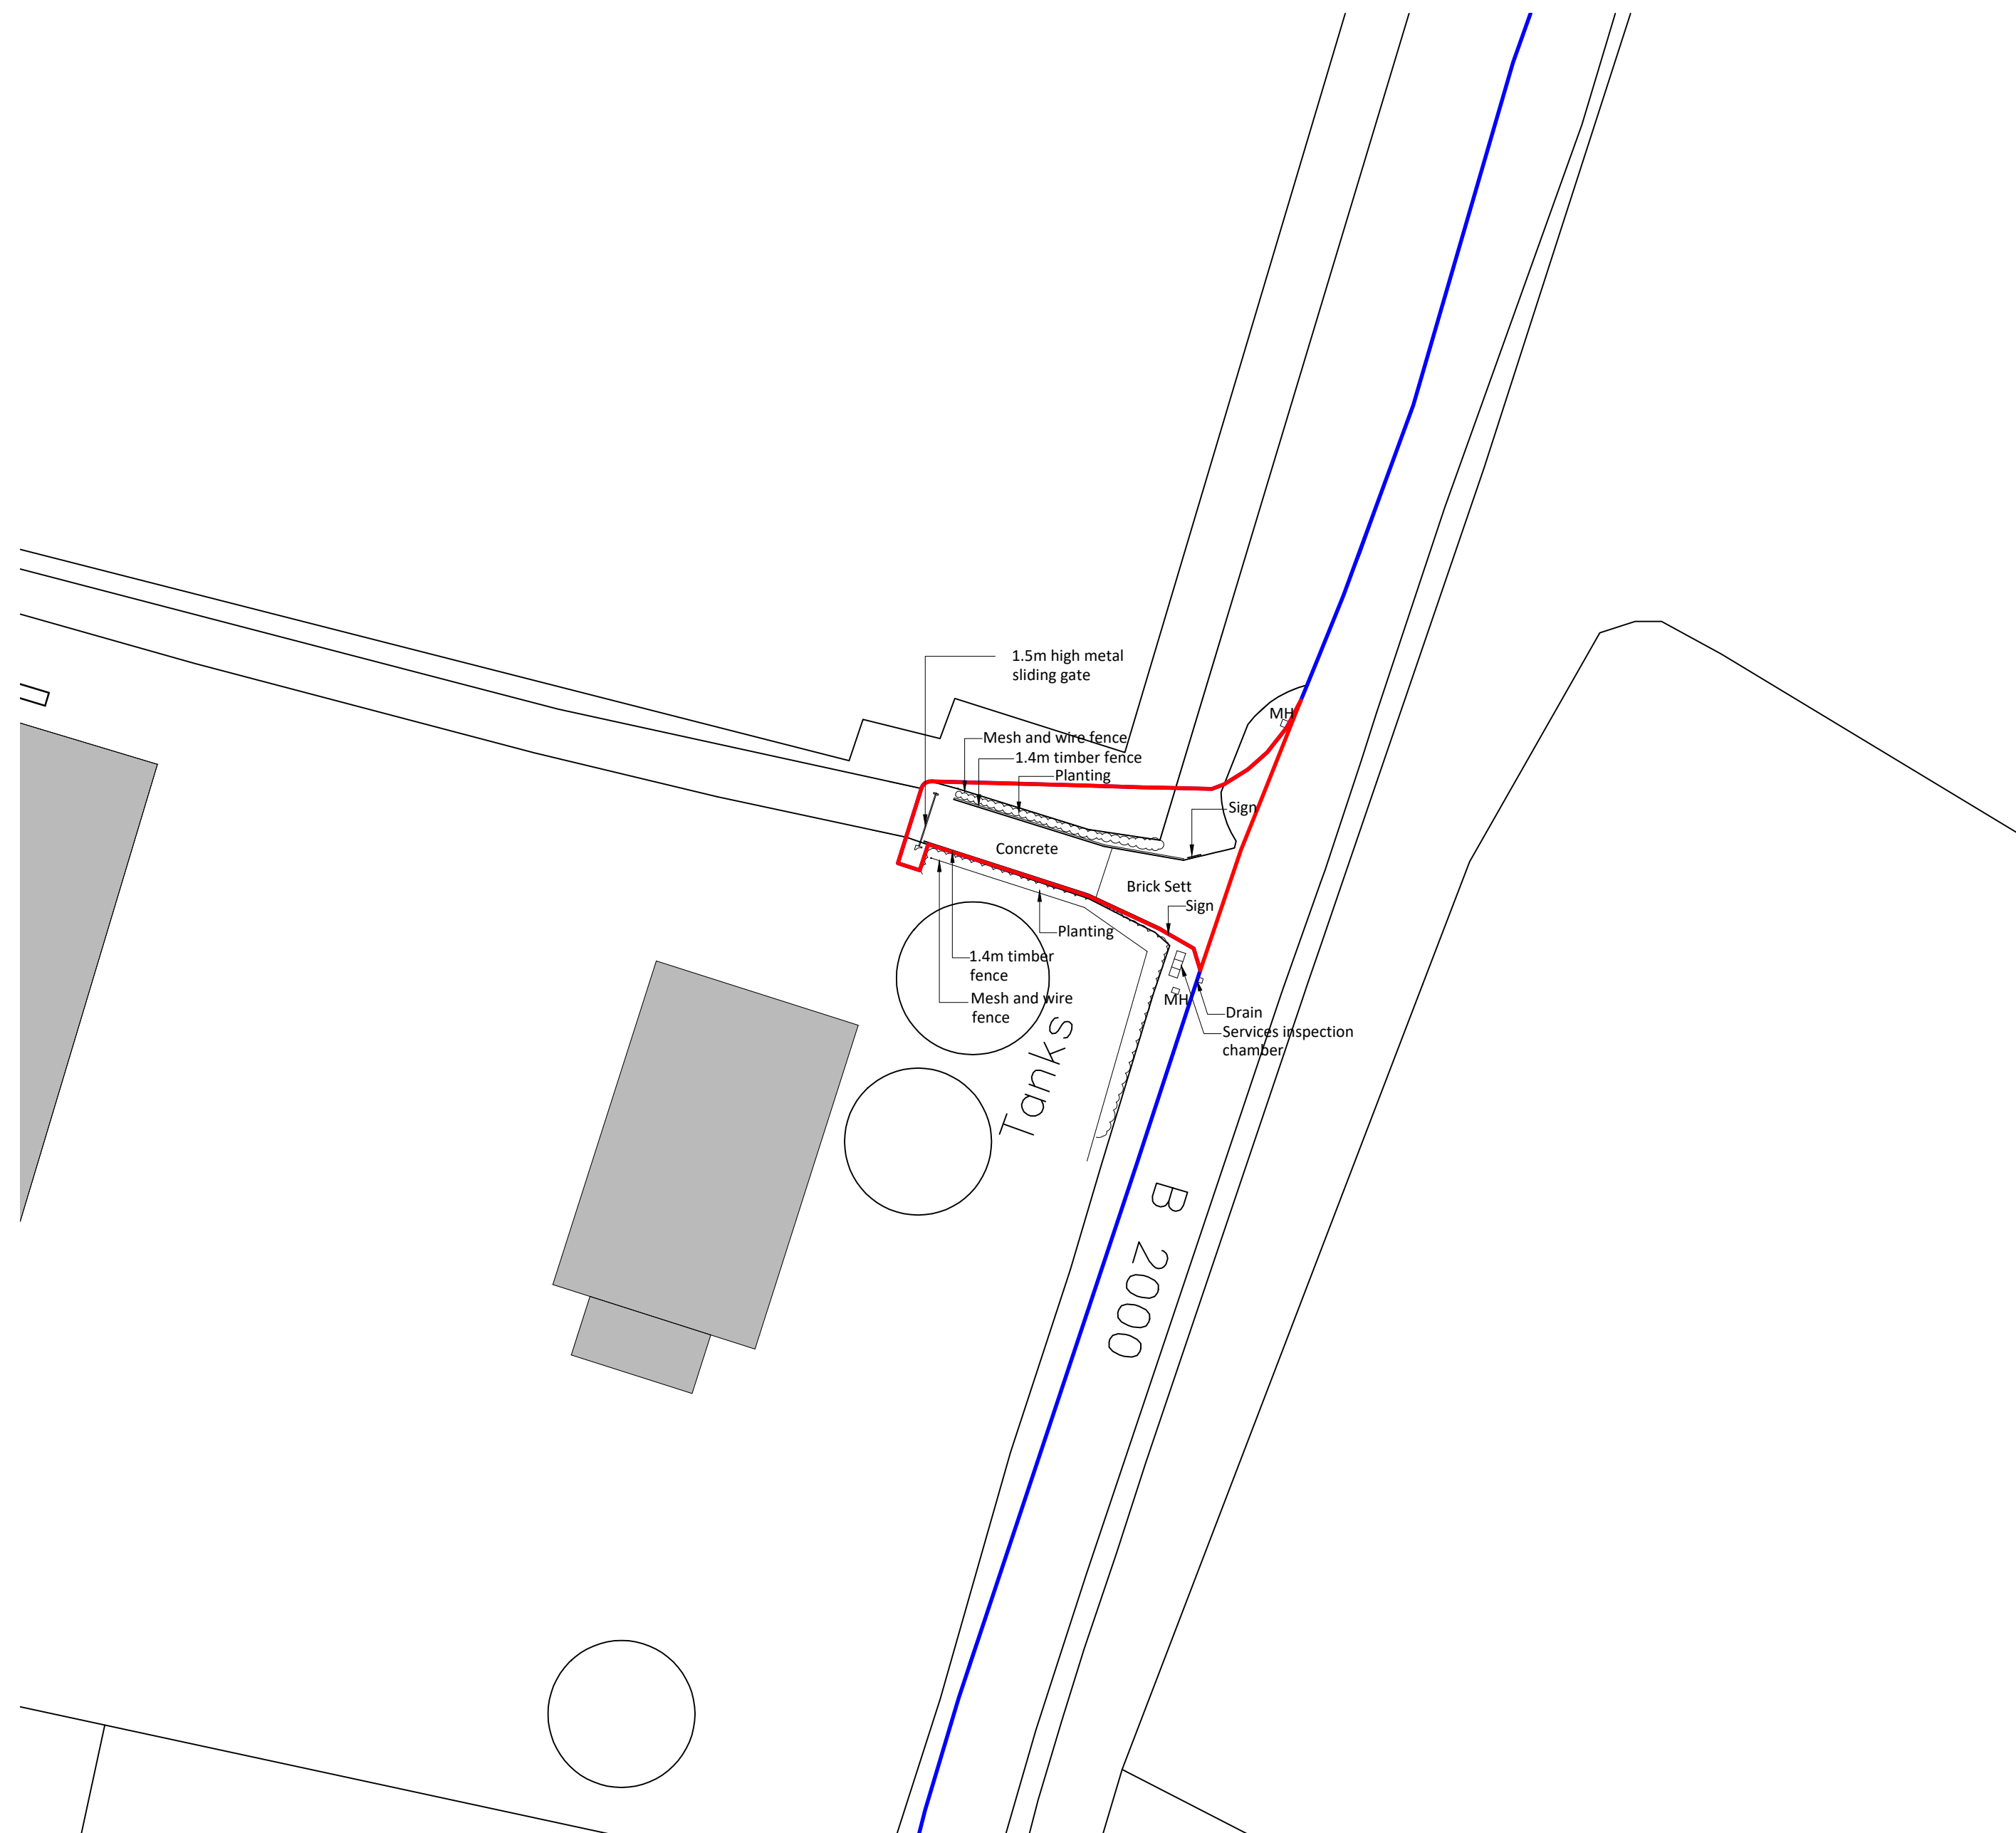

Existing Block Plan
1:500

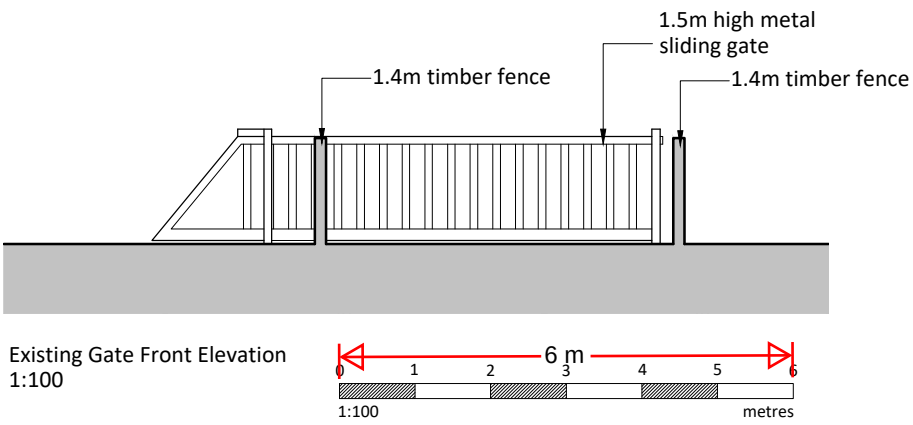

Existing Gate Front Elevation
1:100



2 The Parade, Ash Road, Hartley
Longfield, Kent DA3 8BG

Tel: 01474 703705
www.gsplanning.uk
Email: office@gsplanning.uk

Project Title Little Mockbeggar Farm, Town Road, Higham ME3 8EU		Job No 4314
Drawing Title Existing Block Plan	Drawing No 02	Revision -
Date 05.03.2025	Drawn by MW	Checked by SC

