



NOTES

- 1. Any errors or omissions must be reported to the Project Surveyor without delay.
- 2. All dimensions are to be checked and verified on site by the contractor prior to any works commencing.
- 3. This drawing must not be scaled under any circumstance. If in doubt ask.
- 4. This Drawing is Copyright of C4 Design Ltd.

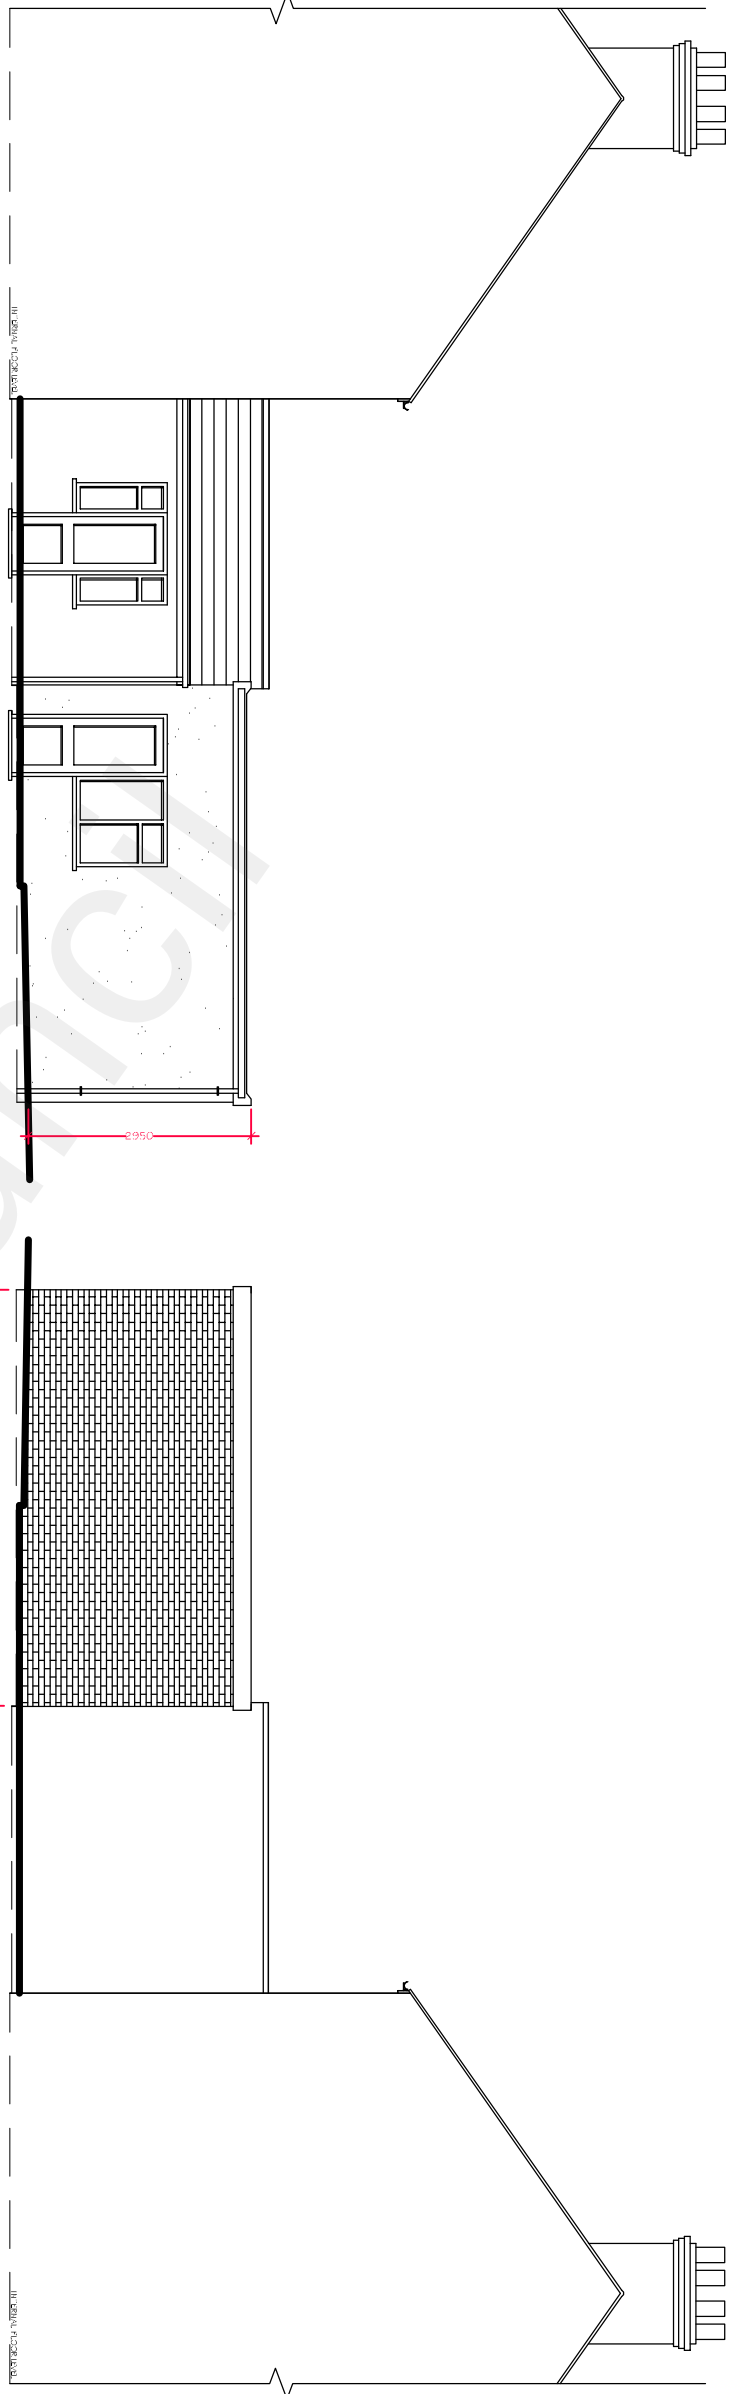


SIDE ELEVATION AS PROPOSED



SIDE ELEVATION AS PROPOSED

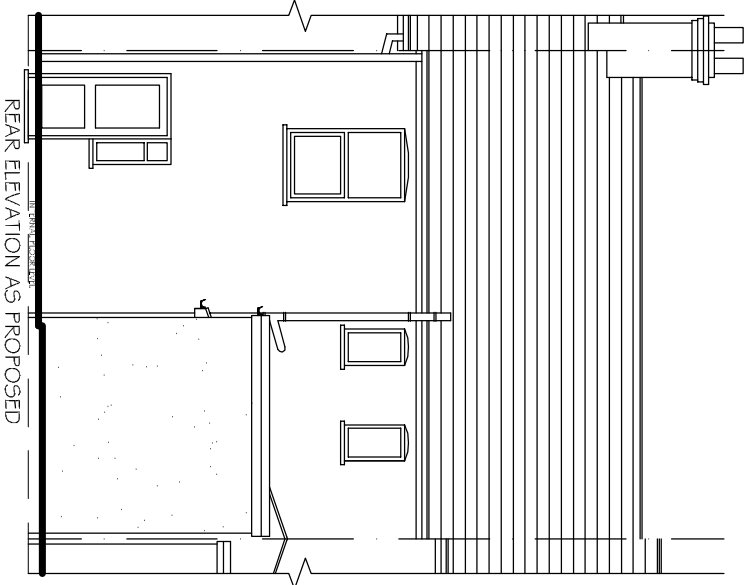

REAR ELEVATION AS PROPOSED

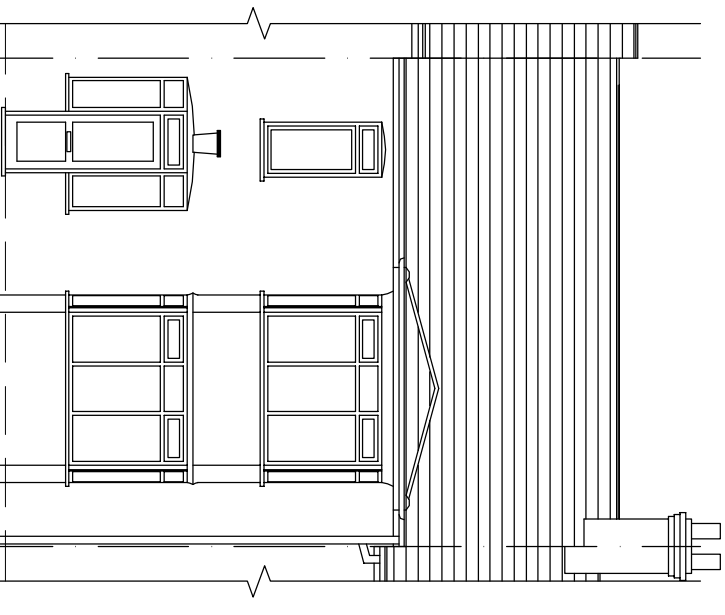

FRONT ELEVATION AS PROPOSED (No Change).

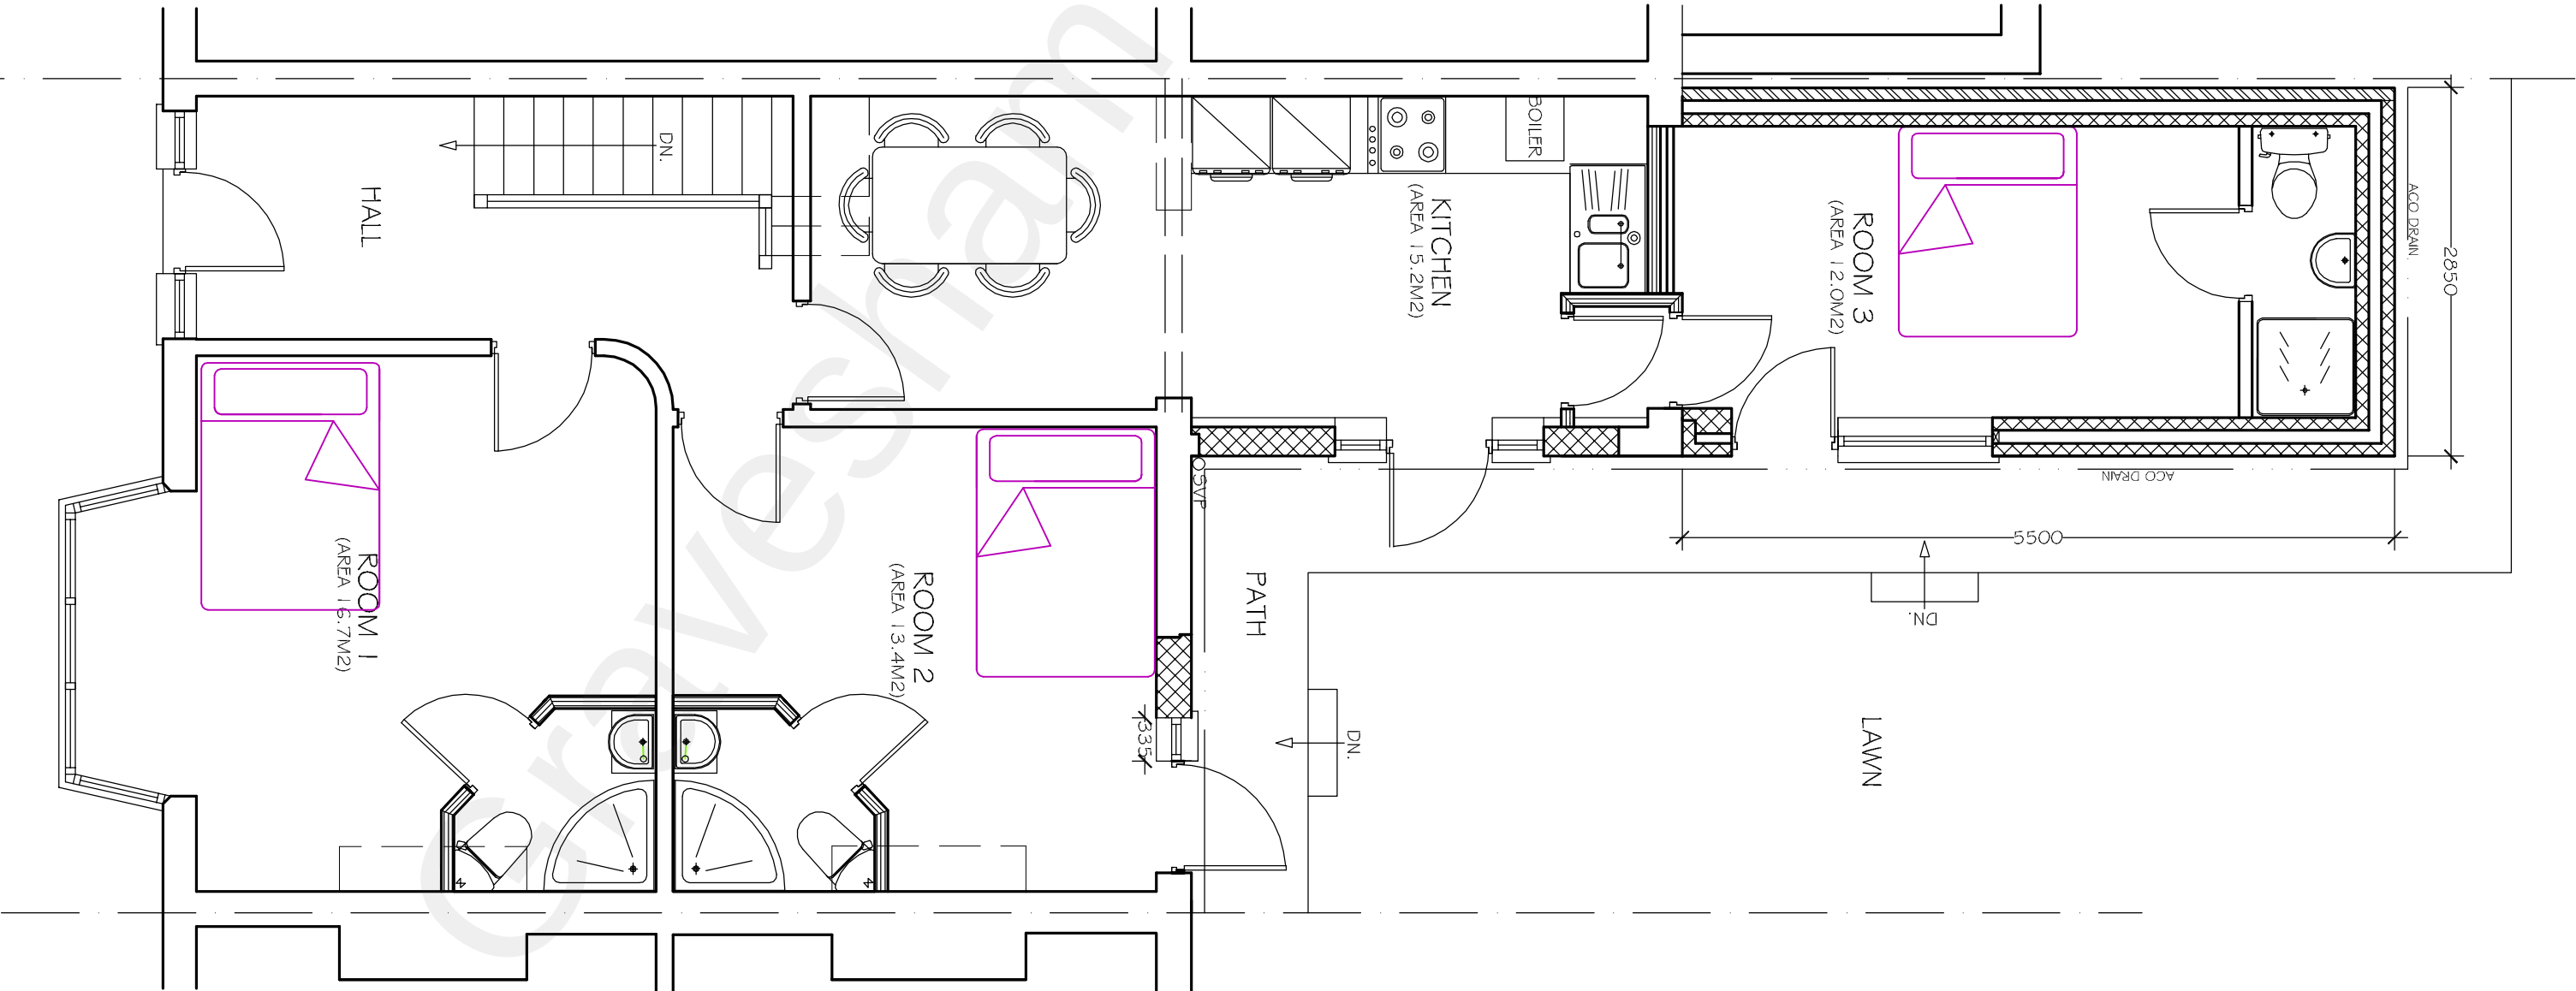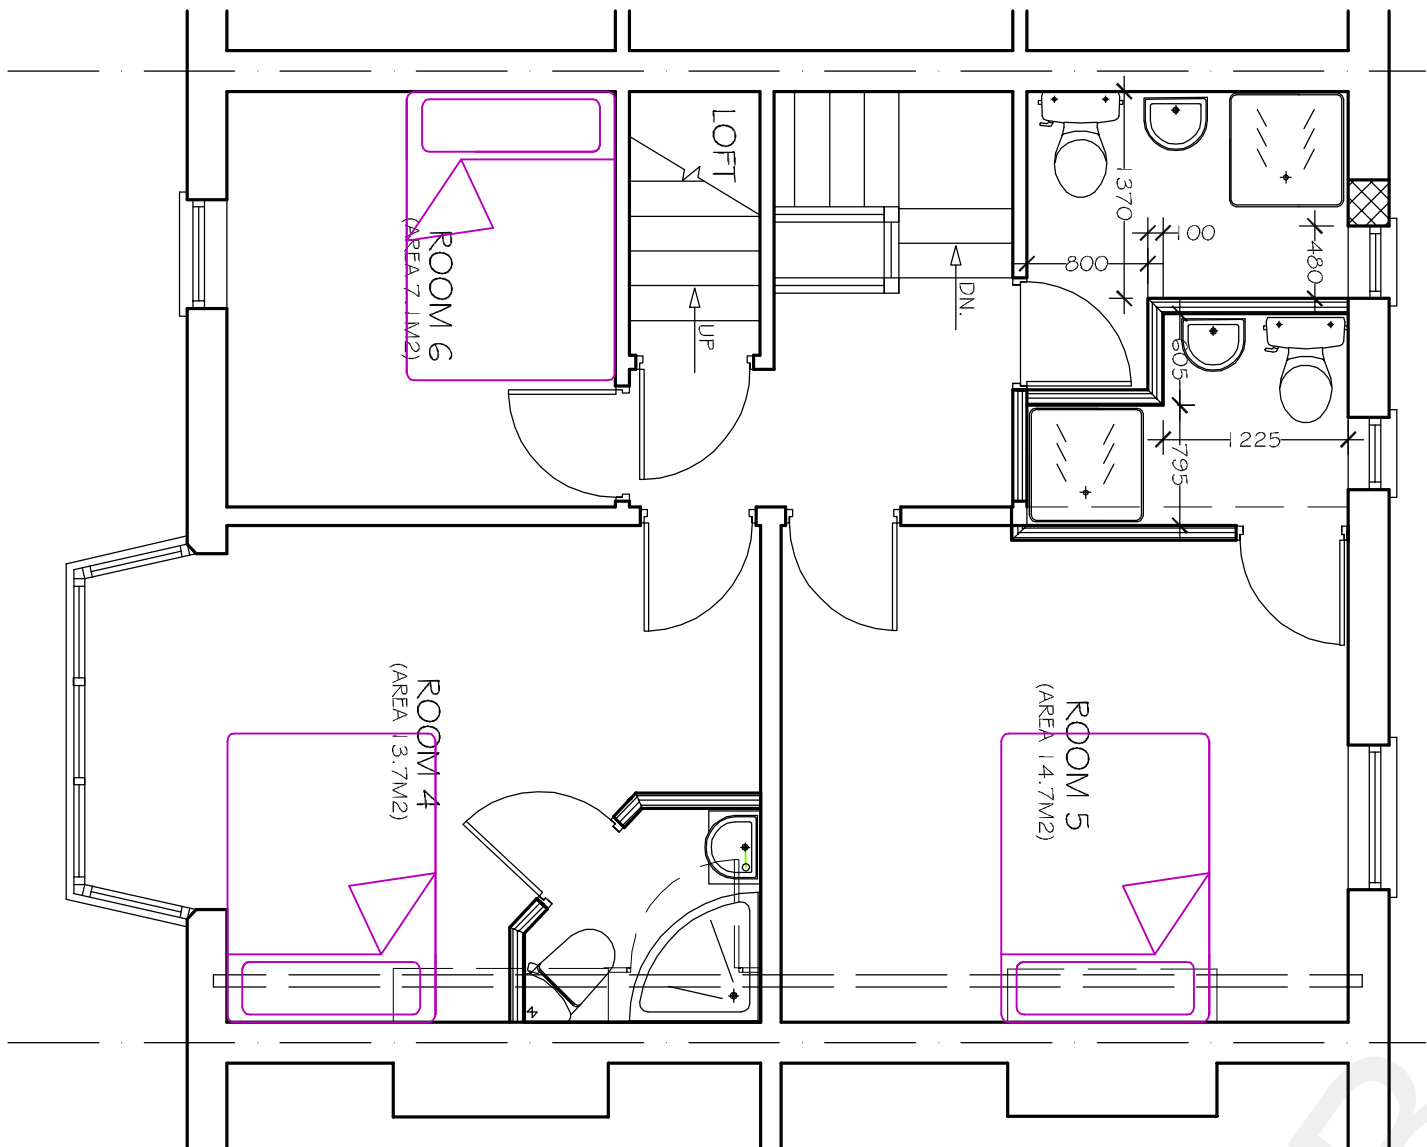

REVISIONS

DATE

Client  
WHITNEY WILLIAMS  
76 PIER ROAD  
GRAVESEND  
KENT  
DA11 9NA

Project  
PROPOSED SINGLE STOREY REAR  
EXTENSION TO:  
76 PIER ROAD  
GRAVESEND  
KENT DA11 9NA

Title

PLANS AND ELEVATIONS AS PROPOSED.

Date  
13.04.22

Drawn  
PPC

Scale  
1:50.1:100

Dwg Size  
A1

C4 Design Ltd

TRINITY HOUSE, BULLAGE LANE,  
DARTFORD, KENT DA11 1BB

Tel: 0203 673 6284 E-Mail: design@c4design.co.uk

Drawing No.

1082-02PL

Revision