



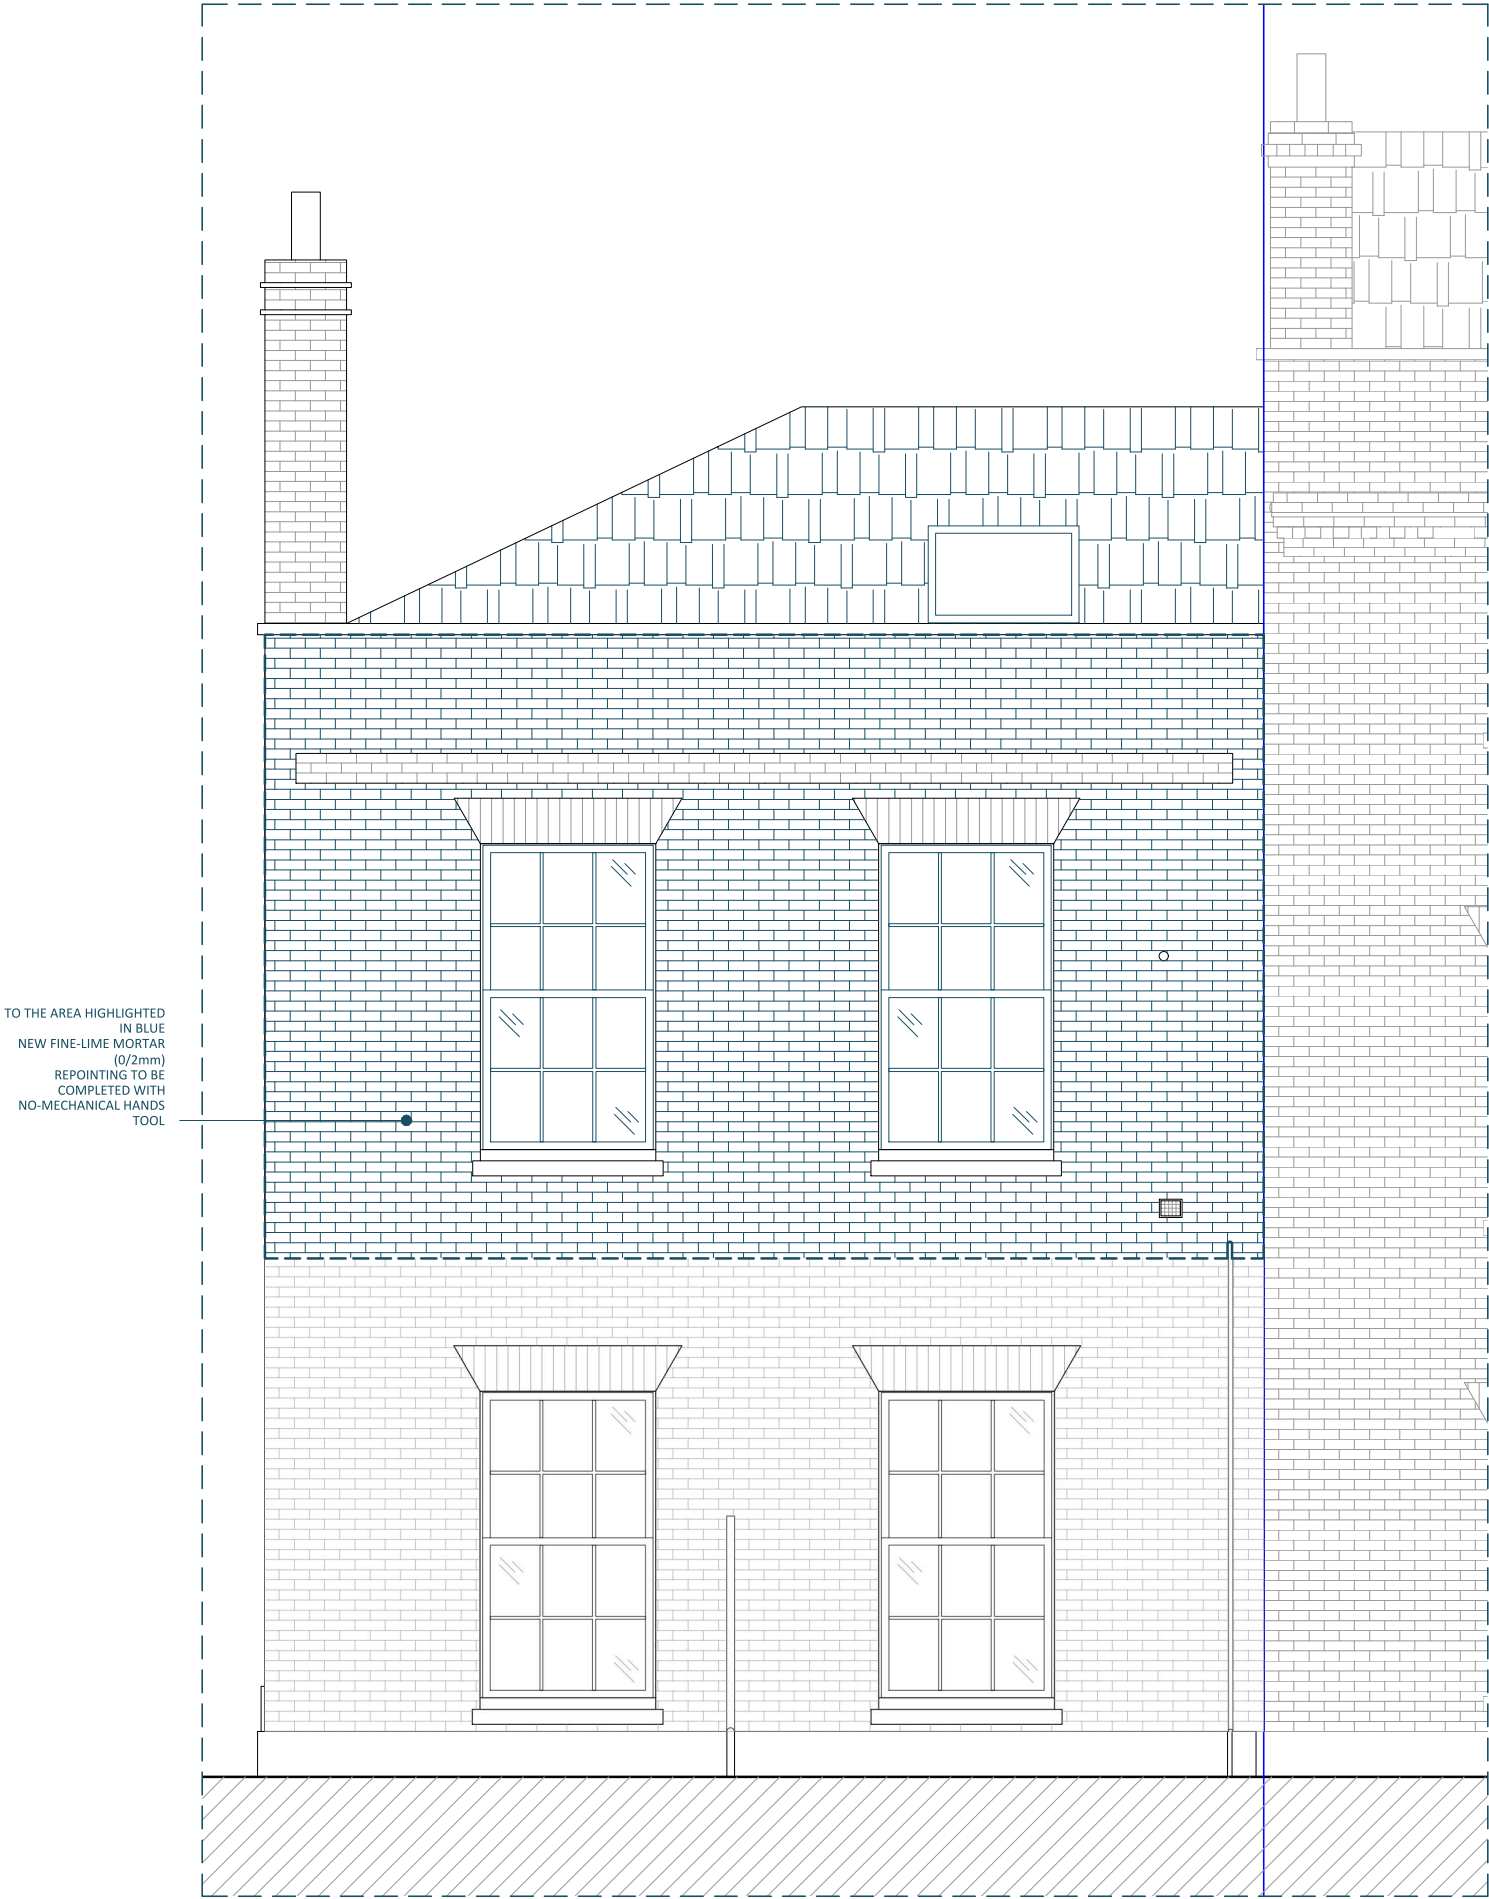

TO THE AREA HIGHLIGHTED
IN BLUE
NEW FINE-LIME MORTAR
(0/2mm)
REPOINTING TO BE
COMPLETED WITH
NO-MECHANICAL HANDS
TOOL

1
JR_P-A.22

SOUTH ELEVATION
SCALE 1:50

 

EMR RESPONSIBILITY:
EMR ARCHITECTURE TAKE NO RESPONSIBILITY FOR ANY DIMENSIONS THAT ARE OBTAINED BY SCALING THIS DRAWING. IF NO DIMENSION IS GIVEN, IT IS DEEMED TO BE THE RESPONSIBILITY OF THE CONTRACTOR TO ASCERTAIN THE DIMENSION FROM MEASUREMENTS BEFORE ANY FABRICATION TAKES PLACE.

COMMENTS:

EMR
ARCHITECTURE

SCALE:
1:50@A3

DATE:
11/07/2022

CONTACT INFORMATION:
EMR ARCHITECTURE LTD

DRAWING TITLE:
PLANNING ISSUE:
SOUTH ELEVATION

DRAWING NO.:
JR_P-A.22

DRAWN BY:
AP

REV:
A

AUTH BY:
EM

UNIT 36, MATRIX STUDIOS, 91 Peterborough Rd, Fulham, London, SW6 3BU
emrarchitecture.com emilie@emrarchitecture.com +44 207 384 6455

4A JOY ROAD, DA12 1NT