




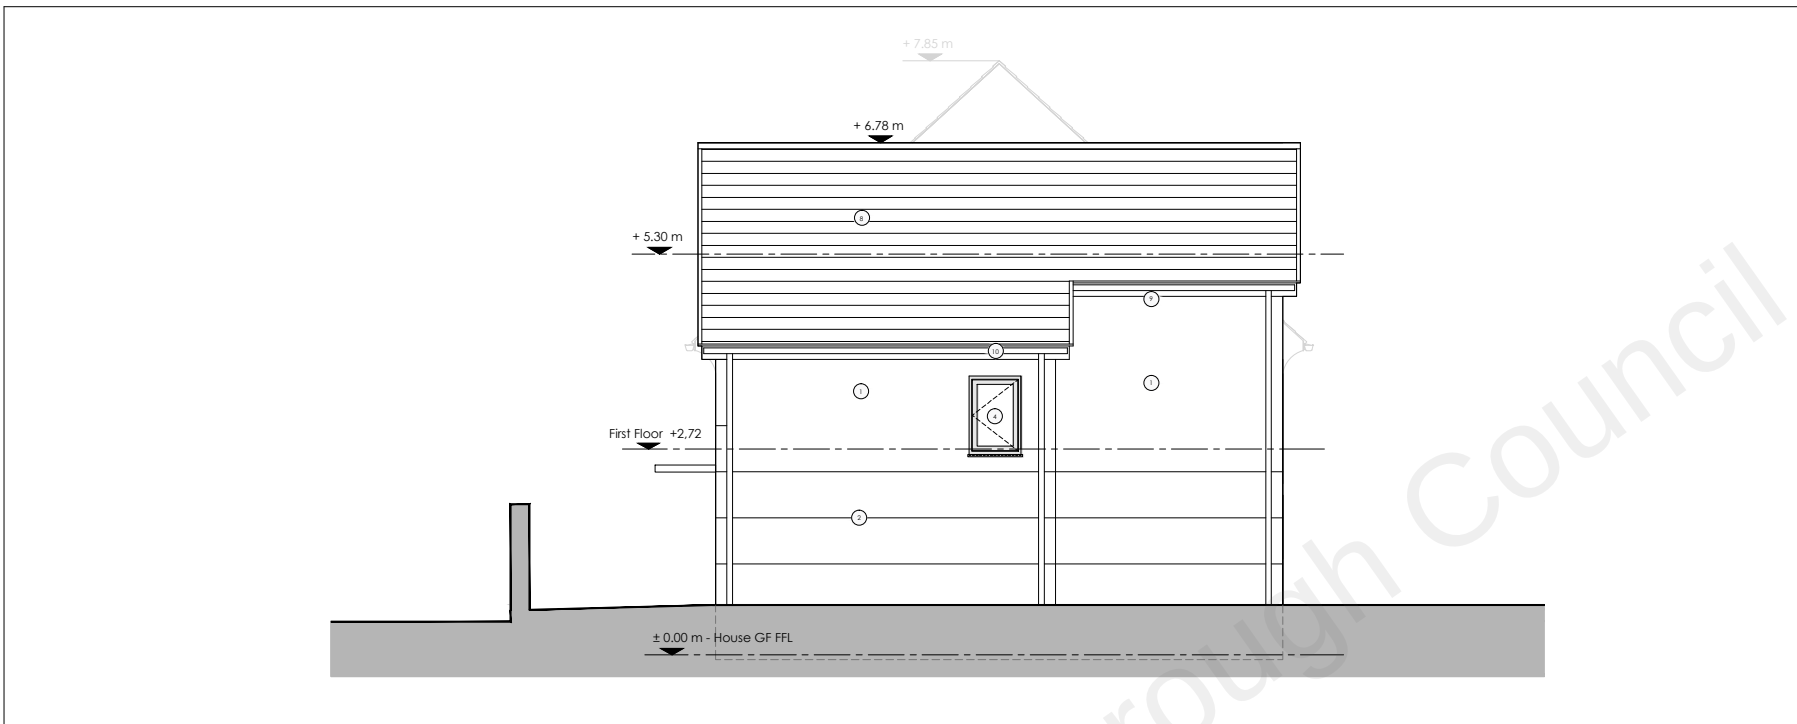

Proposed West (Side) Elavation

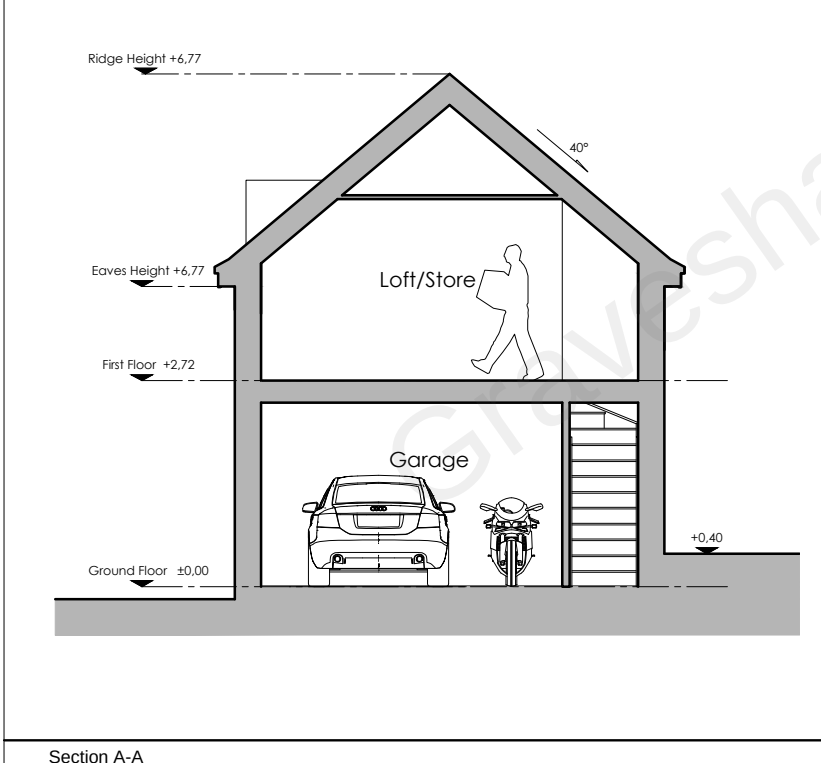

Section A-A

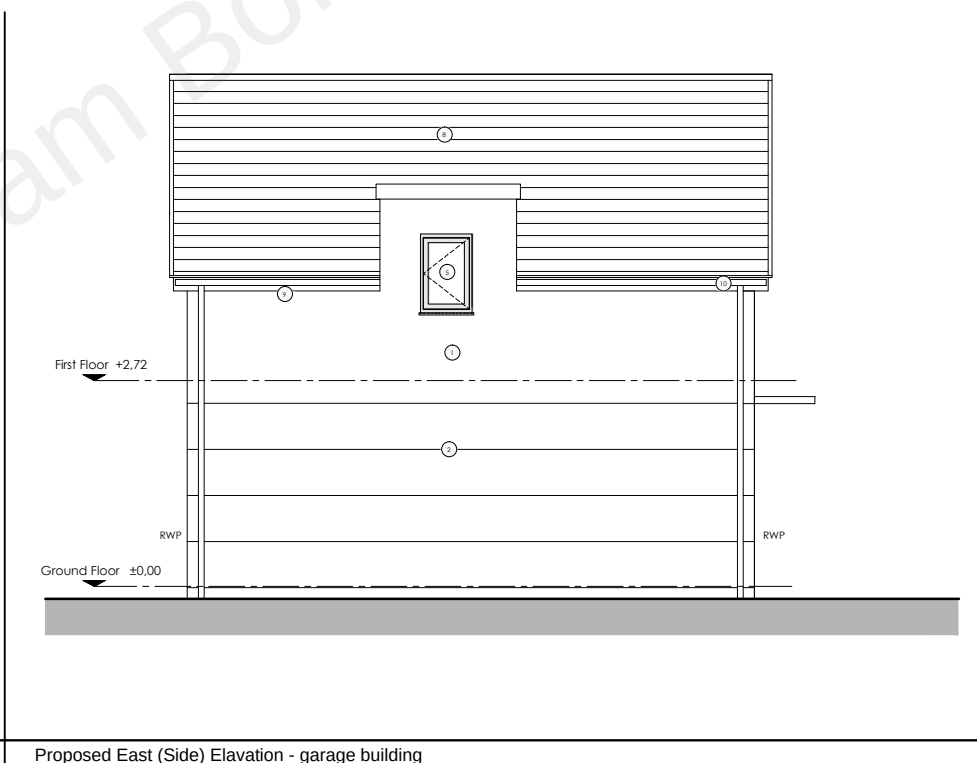

Proposed East (Side) Elavation - garage building

All dimensions are to be checked on site, any discrepancies are to be reported to the Architect before work commences. Do not scale from this drawing.

This drawing is to be read in conjunction with all relevant consultants and specialists drawings / documents, any discrepancies are to be reported to the Architect before the affected work commences.

All structural components shown are indicative only. Details / calculations of structural members are to be provided by the Structural Engineer.

This drawing is copyright.

scale 1:100

0m 1m 2m 3m

Legend:

- 1 White render
- 2 Ashlar lines in render
- 3 Overhead garage door, colour grey
- 4 White UPVC window
- 5 White UPVC window (obscure glass)
- 6 White UPVC 3 pane bi-folding door
- 7 Entrance Timber door colour grey
- 8 Roof tiles, colour grey
- 9 Treated softwood timber fascia with paint finish in white
- 10 White OGEE gutter and downpipes
- 11 GRP Flat roof dormer in grey
- 12 GRP (fibreglass) roofing system, colour grey

PAWLUCKI

A R C H I T E C T S

55B Darwin Street, SE171HA LONDON
Tel: 07902742804 e-mail: pawlucki.tomasz@gmail.com

PROJECT
St Albans's House

CLIENT
Private

DRAWING
Proposed East & West Elevation, Section A-A

SCALE
1:100@a4

DATE
February 2022

NUMBER
015-122

REVISION
P1