


C 28-5-26 AM/B 12-2-26 AM/C A 3-11-23 AM/E
 PROPOSED TWO STOREY SIDE EXTENSION AND A TWO STOREY REAR
 EXTENSION WITH CATSLIDE ROOF INCORPORATING 2NO. REAR DORMERS
 MR L BUTTON BROADLEAVES BOWSDEN LANE SHORNE DA12 3LA
 1:50 @ A3 231123/6 OF 9 136M² PROPOSED FIRST FLOOR PLAN



First Floor Plan

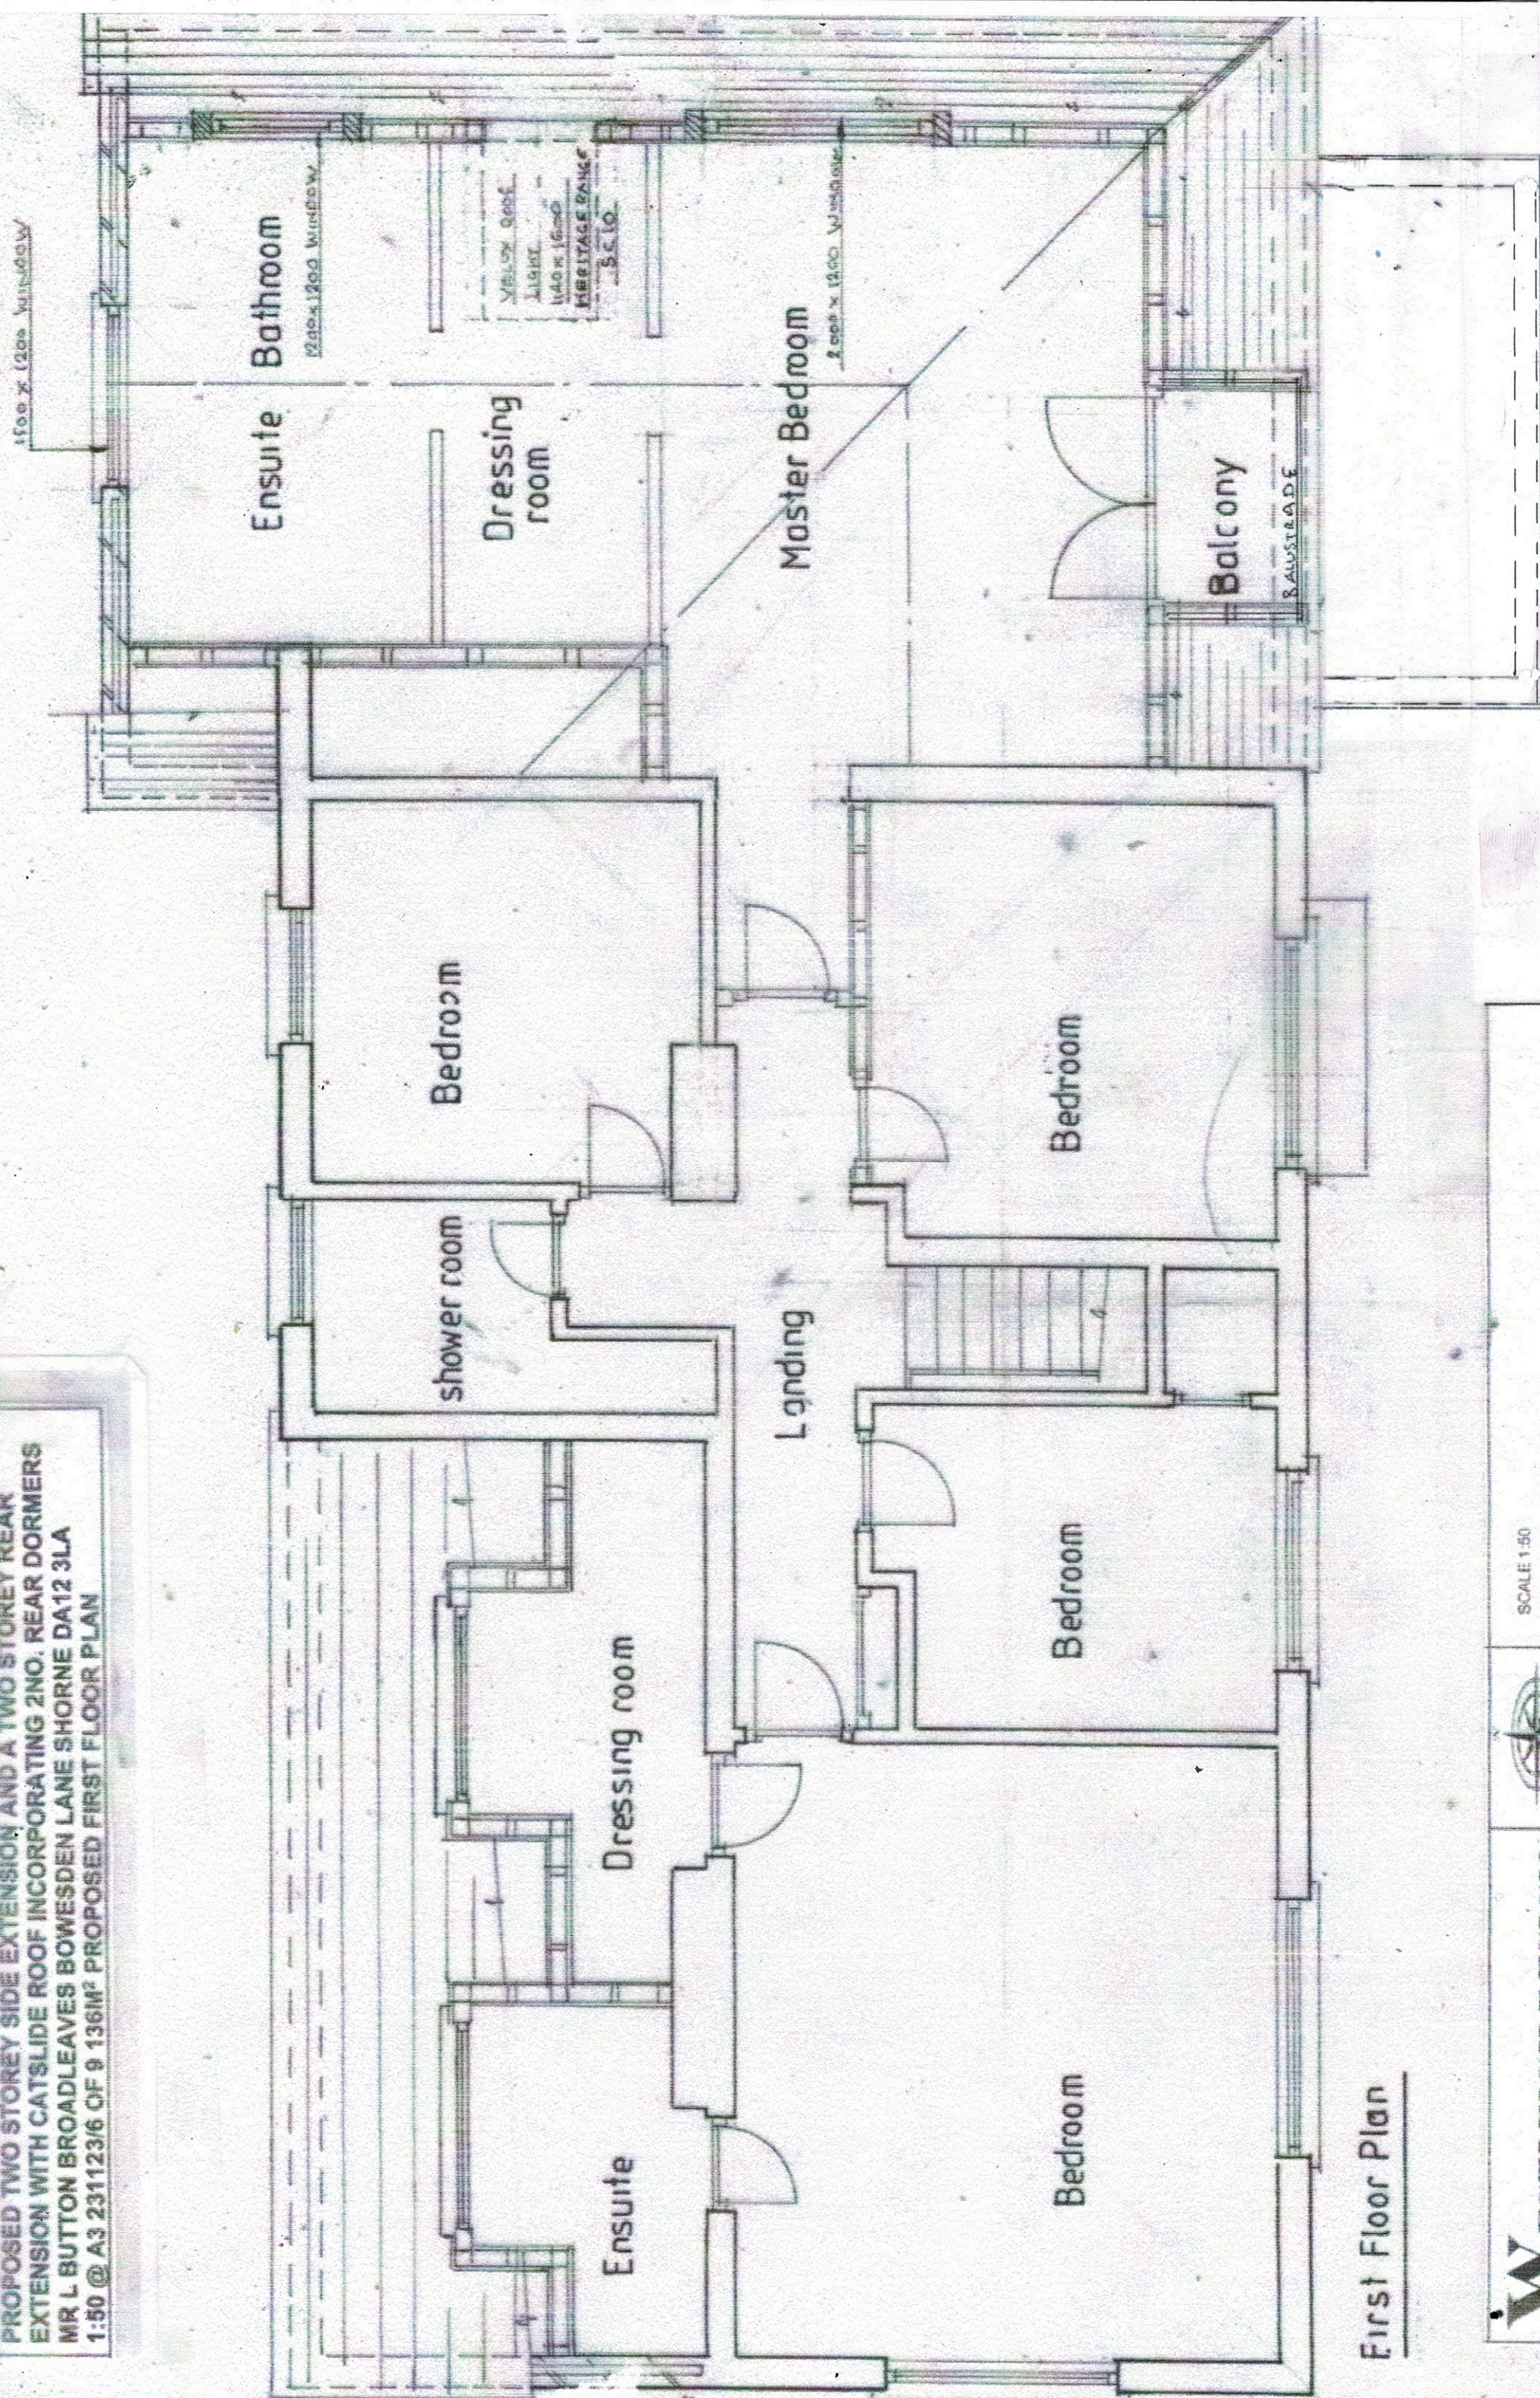

SCALE 1:50

