


PROPOSED TWO STOREY SIDE EXTENSION AND A TWO STOREY REAR
EXTENSION WITH CATSLIDE ROOF INCORPORATING 2NO. REAR DORMERS
MR L BUTTON BROADLEAVES BOWESDEN LANE SHORNE DA12 3LA
1:50 @ A3 231123/7 OF 9 136M² PROPOSED ROOF PLAN



Roof Plan

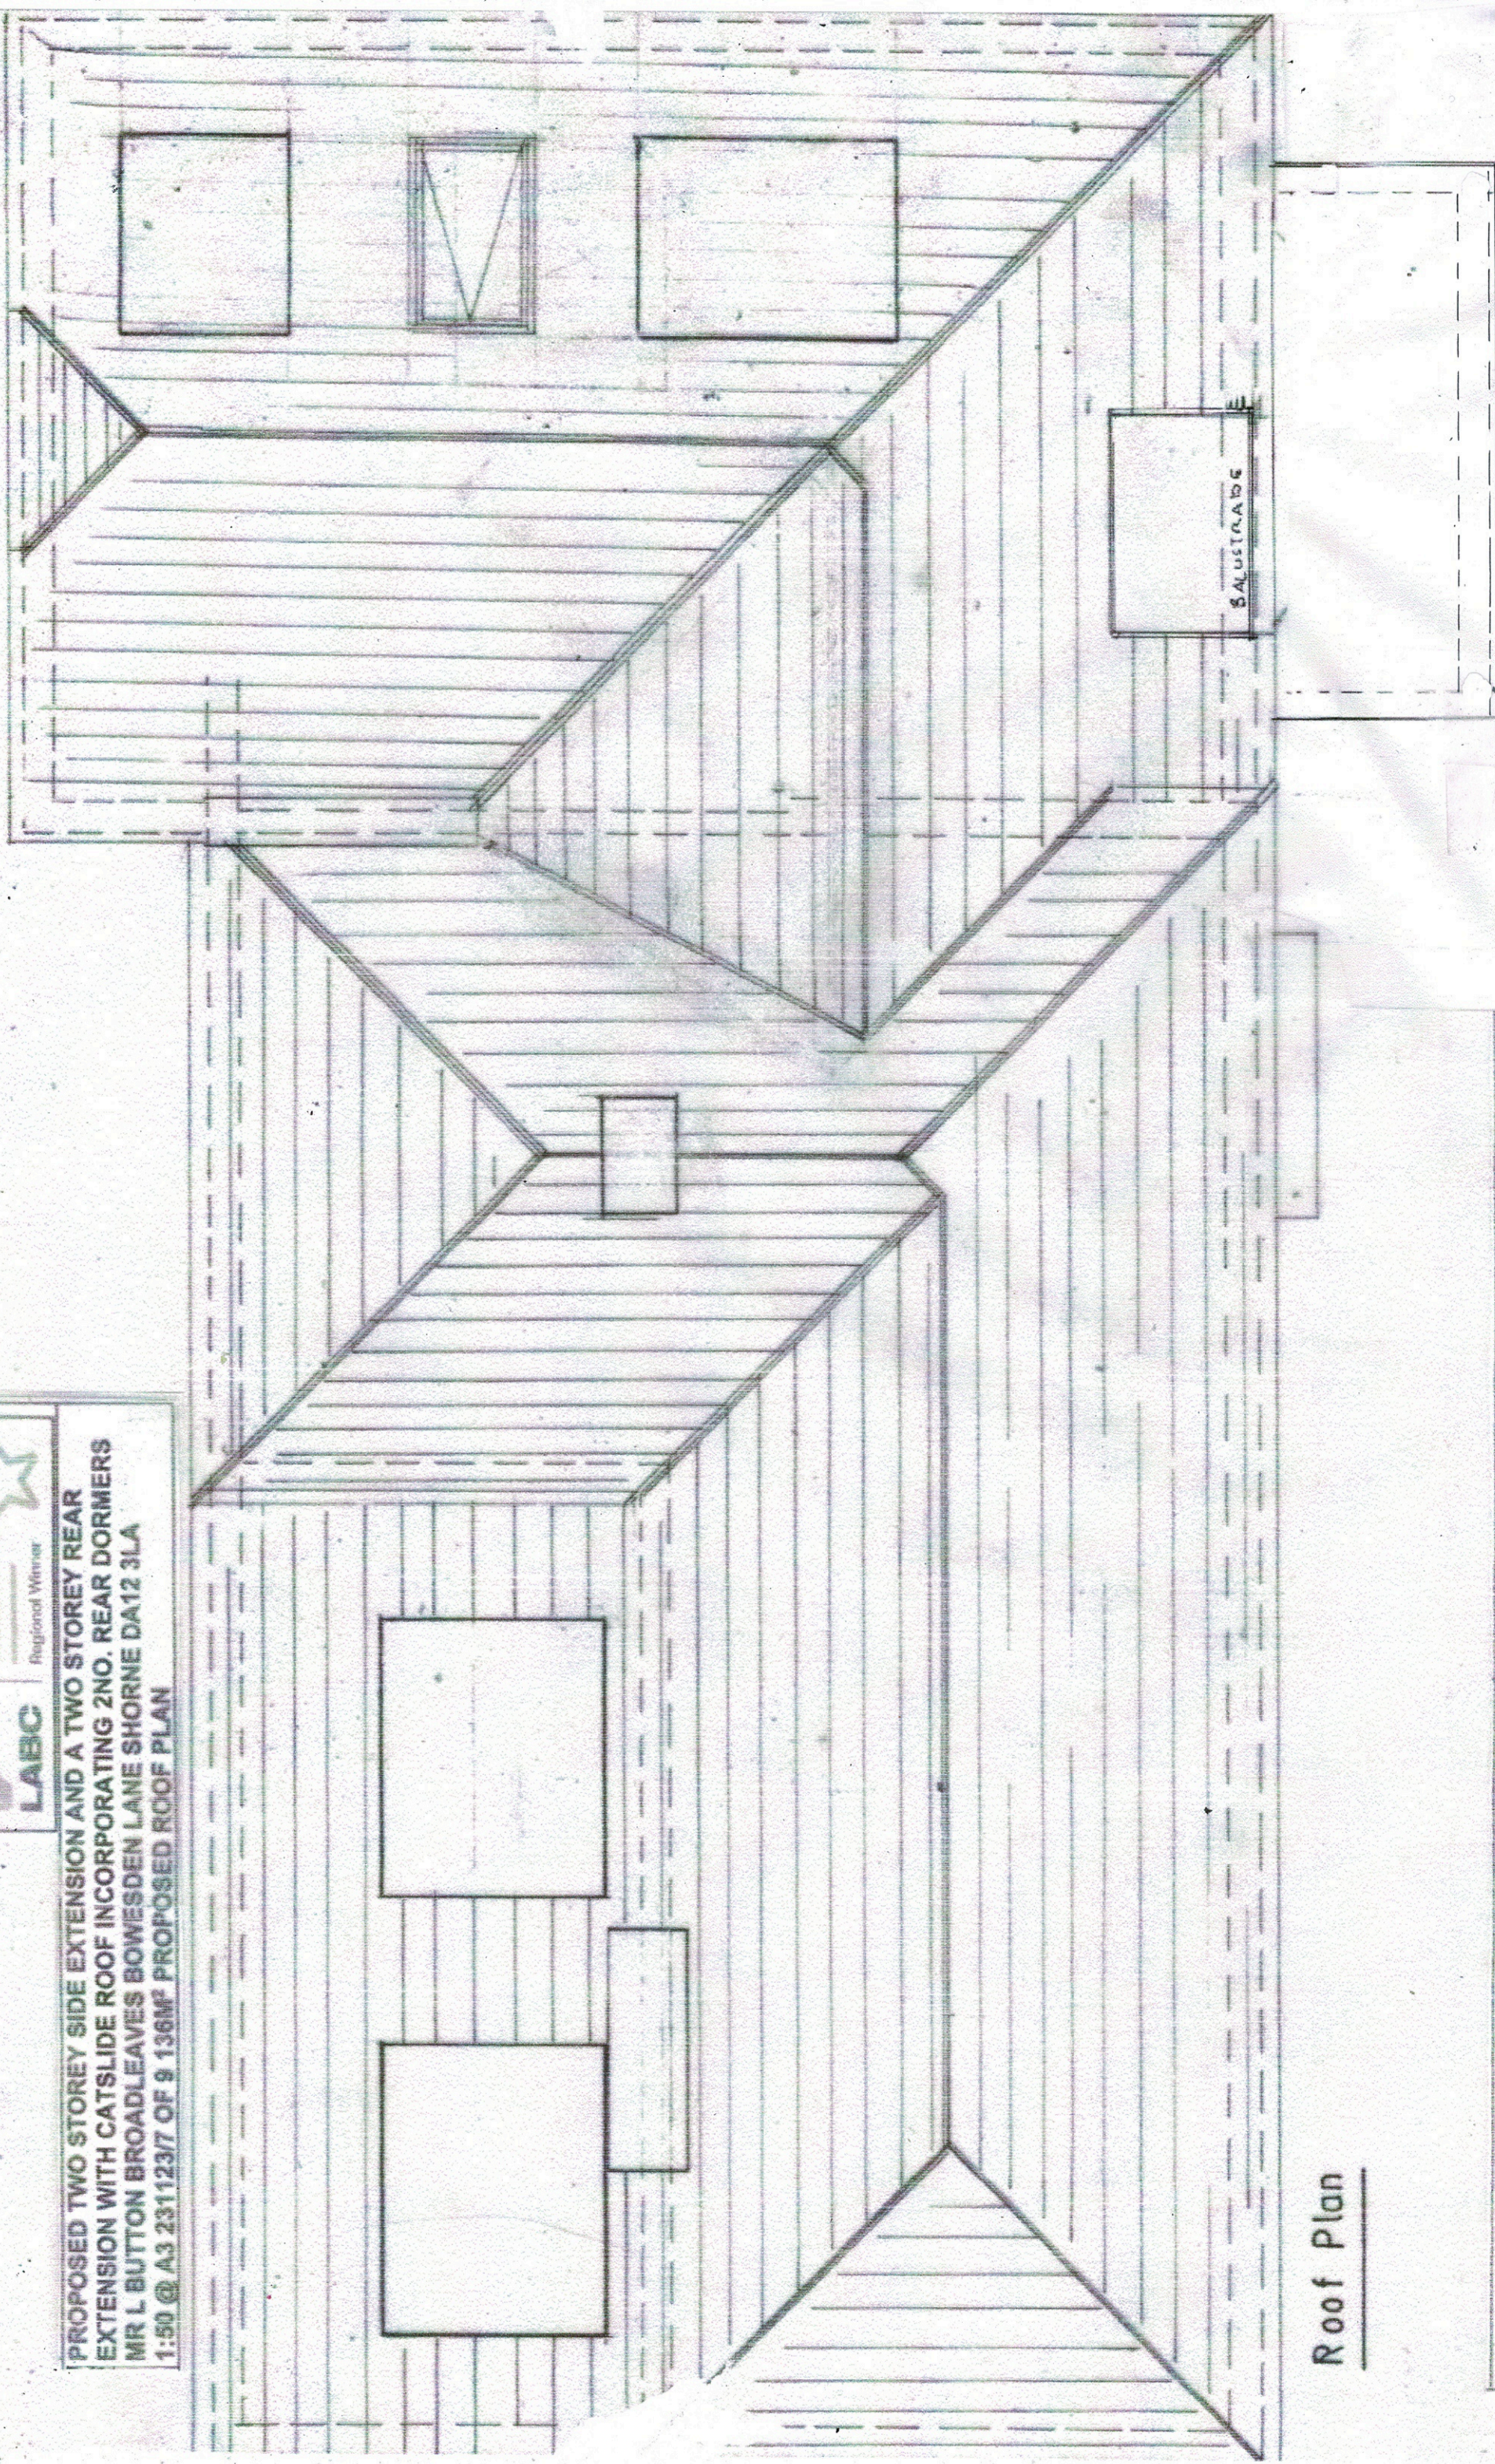

WESTLEIGH DESIGN

SCALE 1:50

