




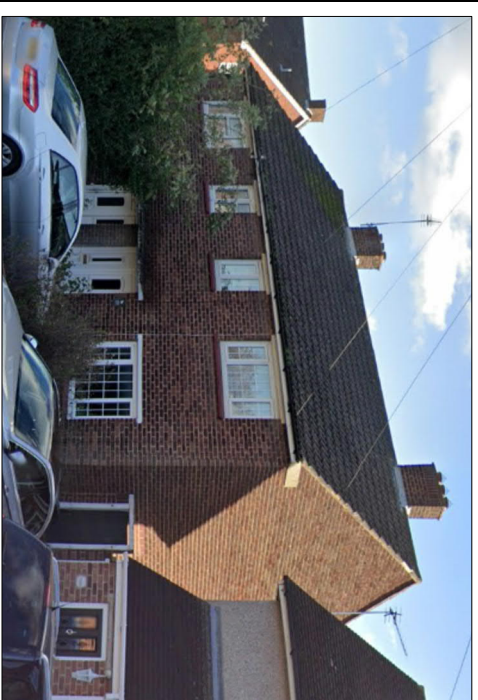


Front Elevation

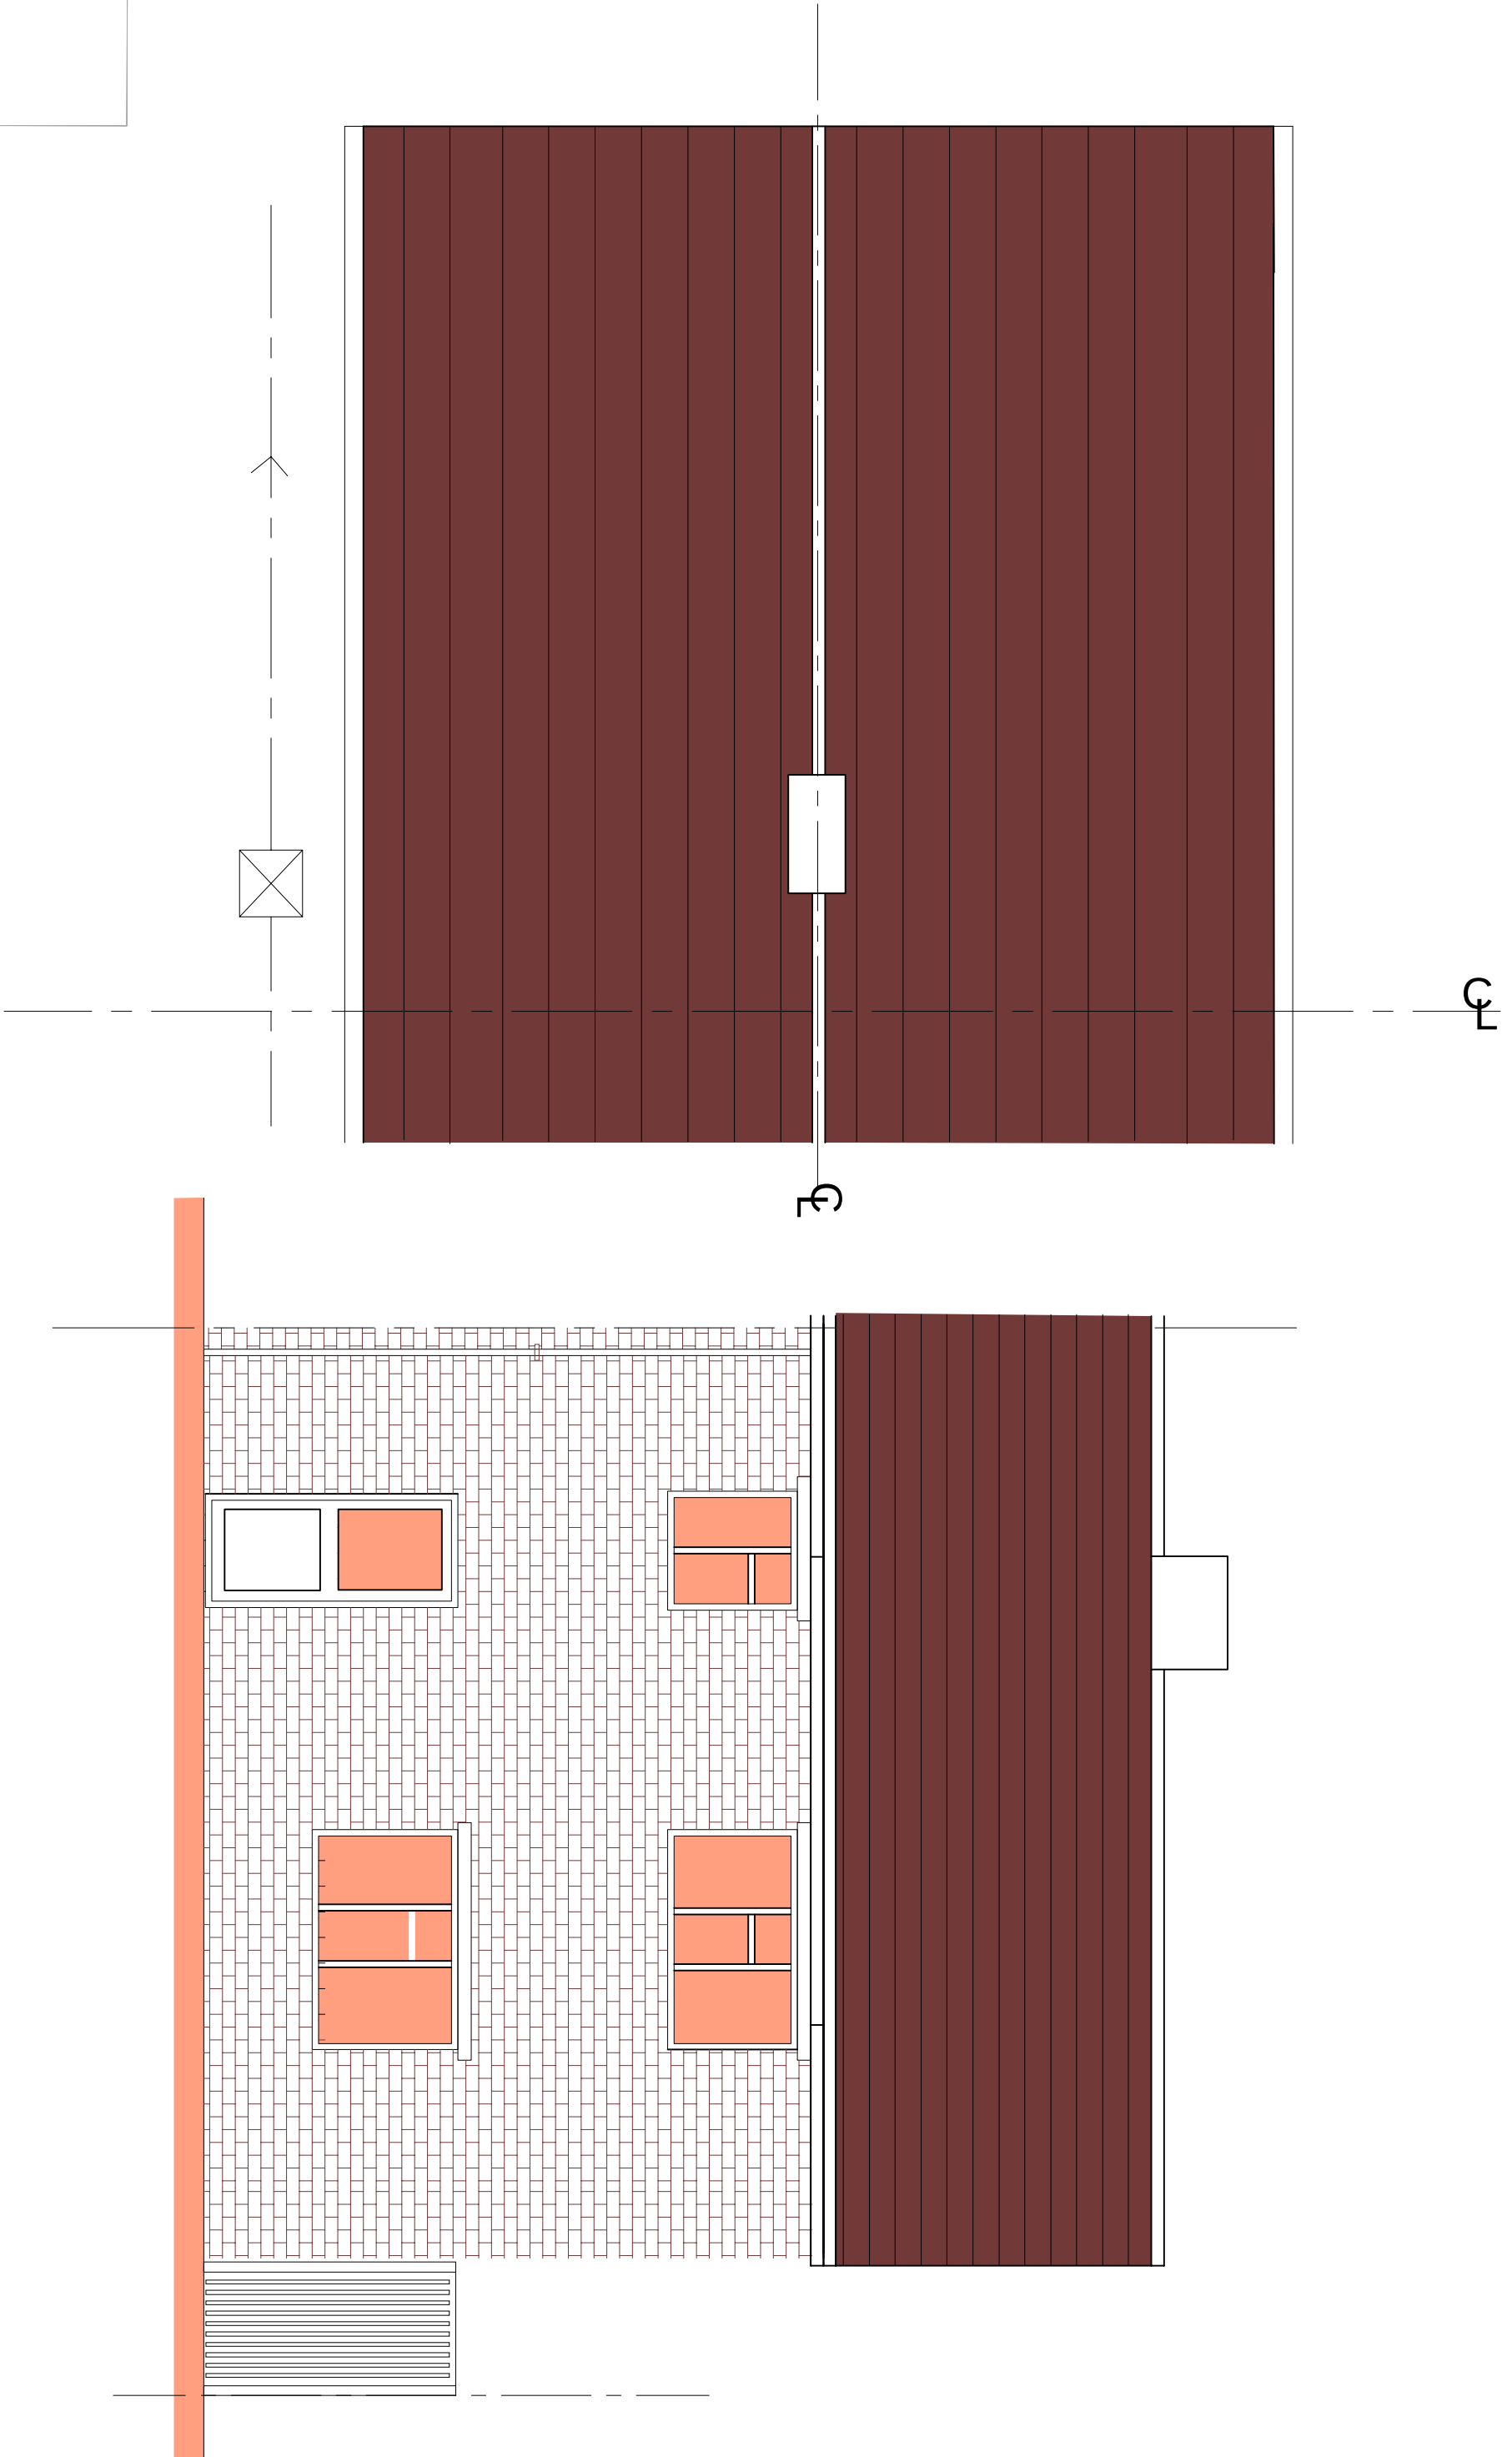


Existing Font Elevation

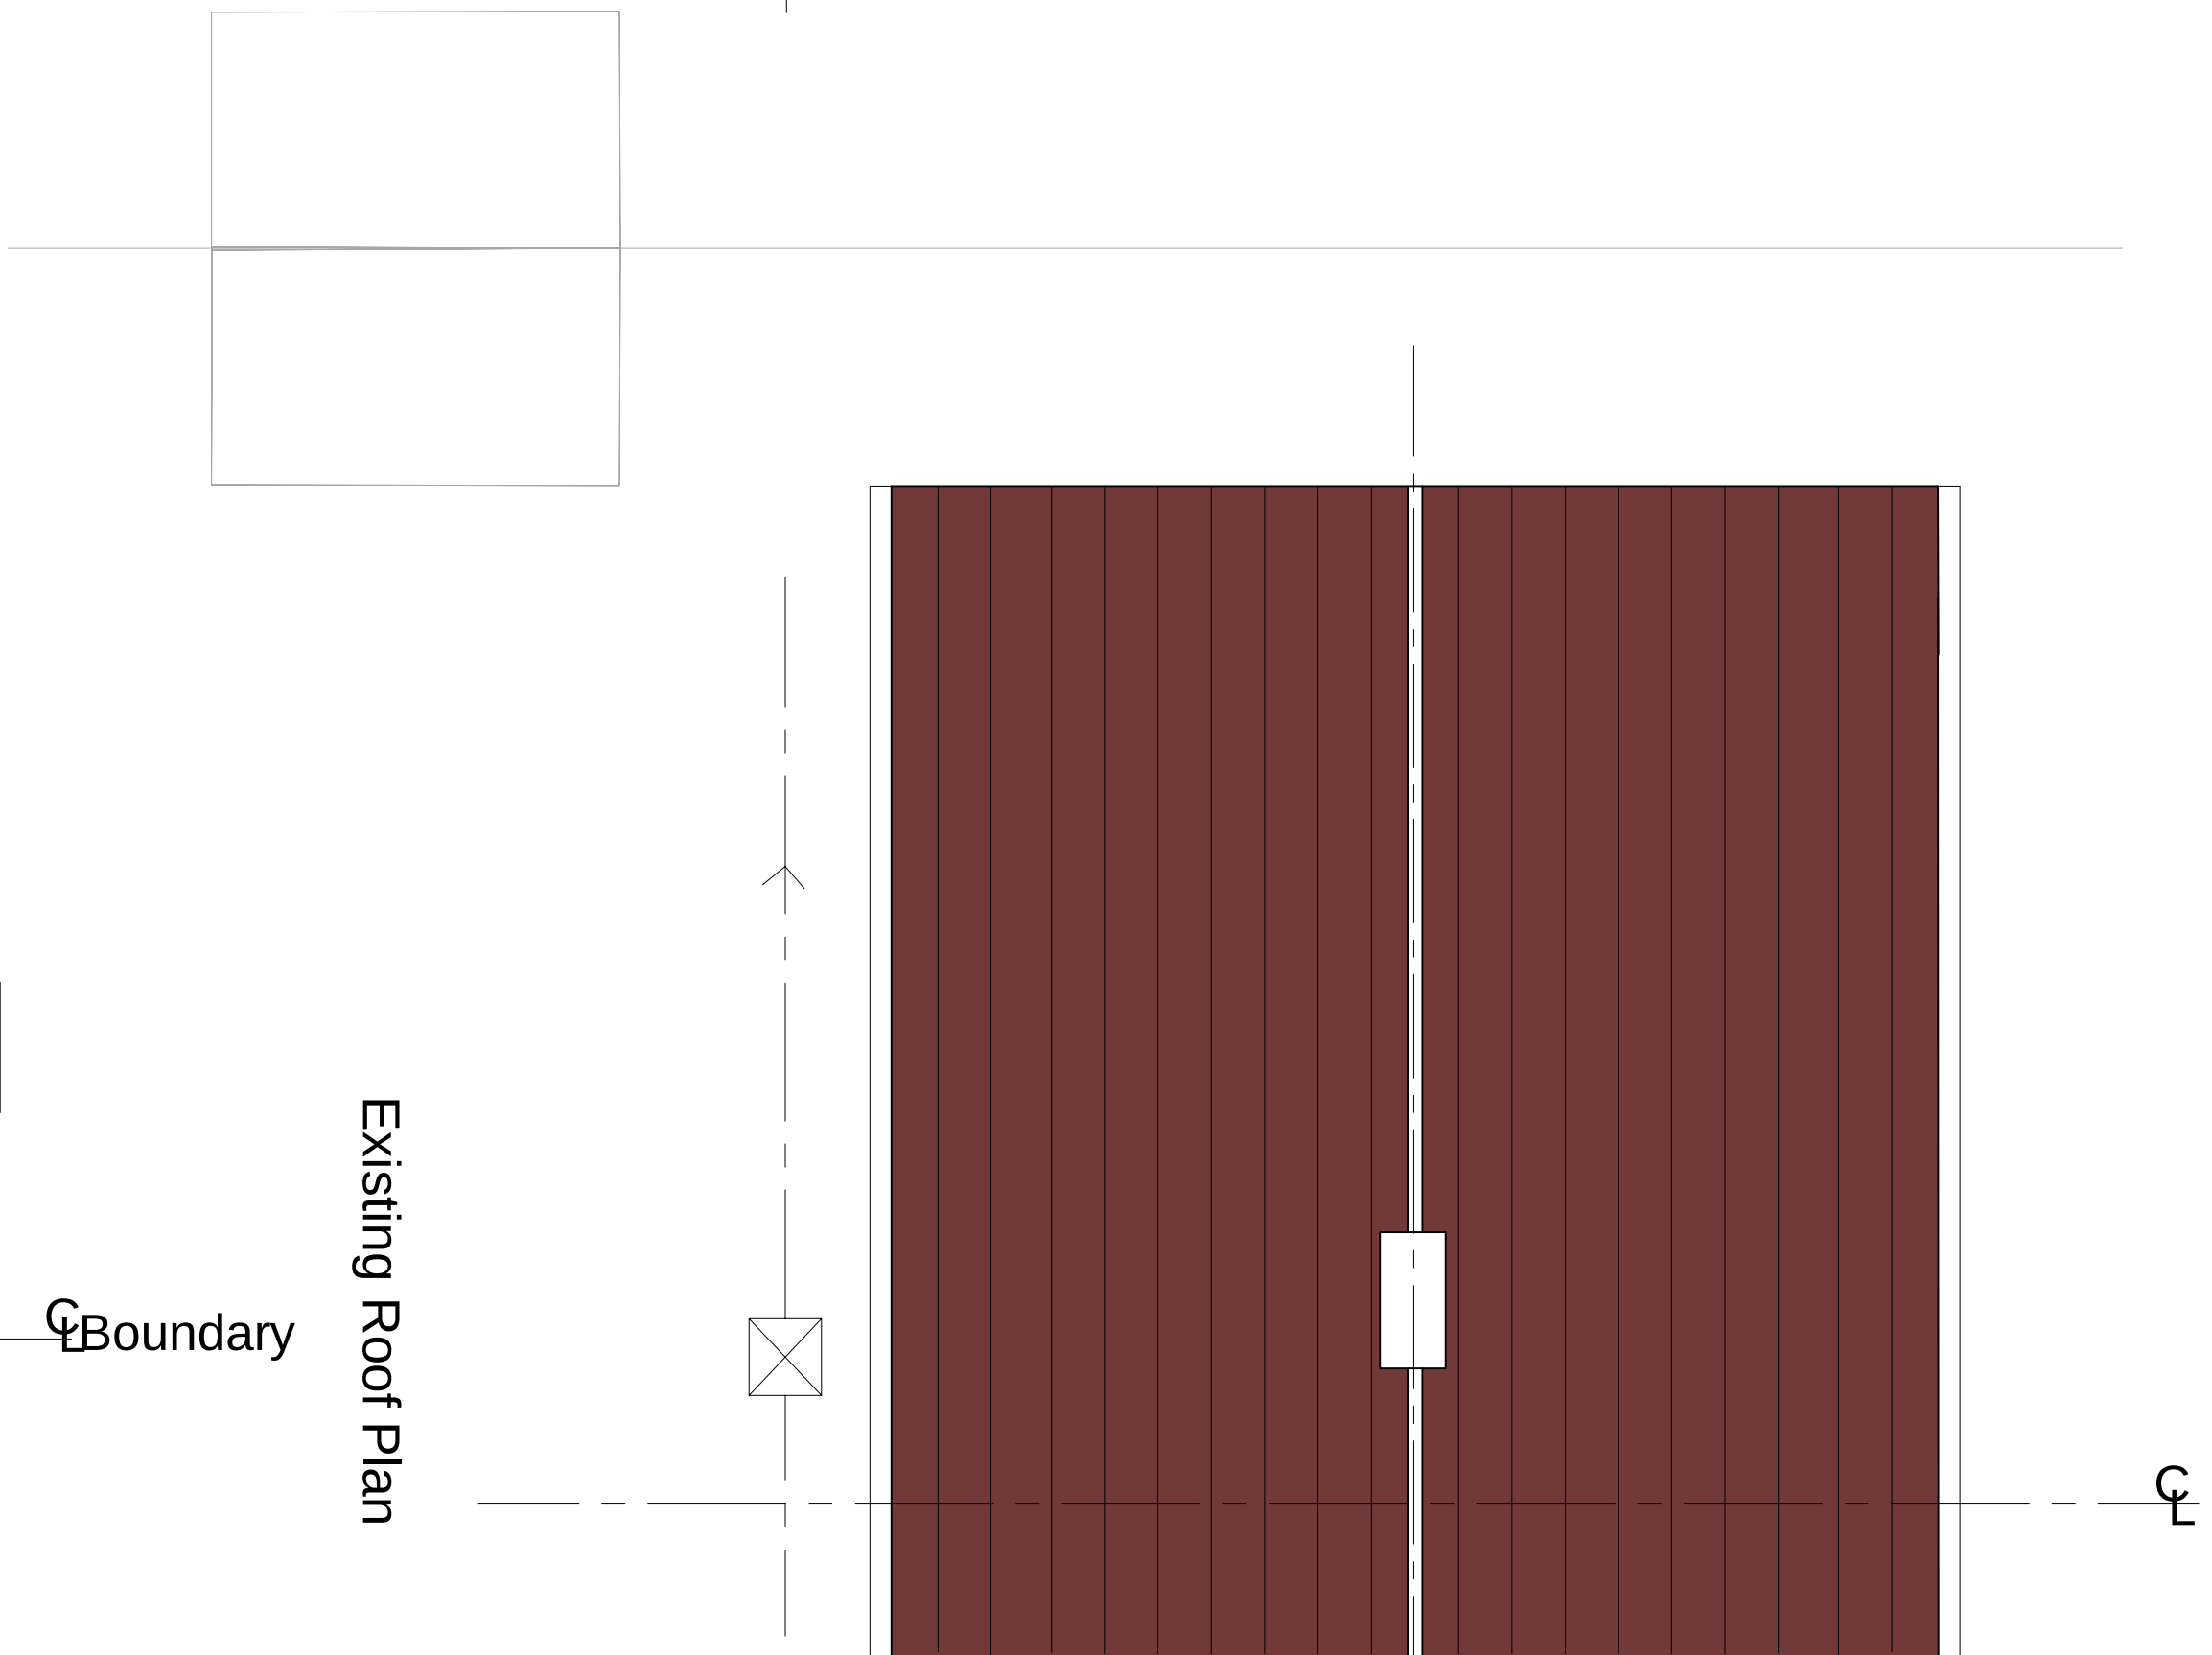


Existing Roof Plan

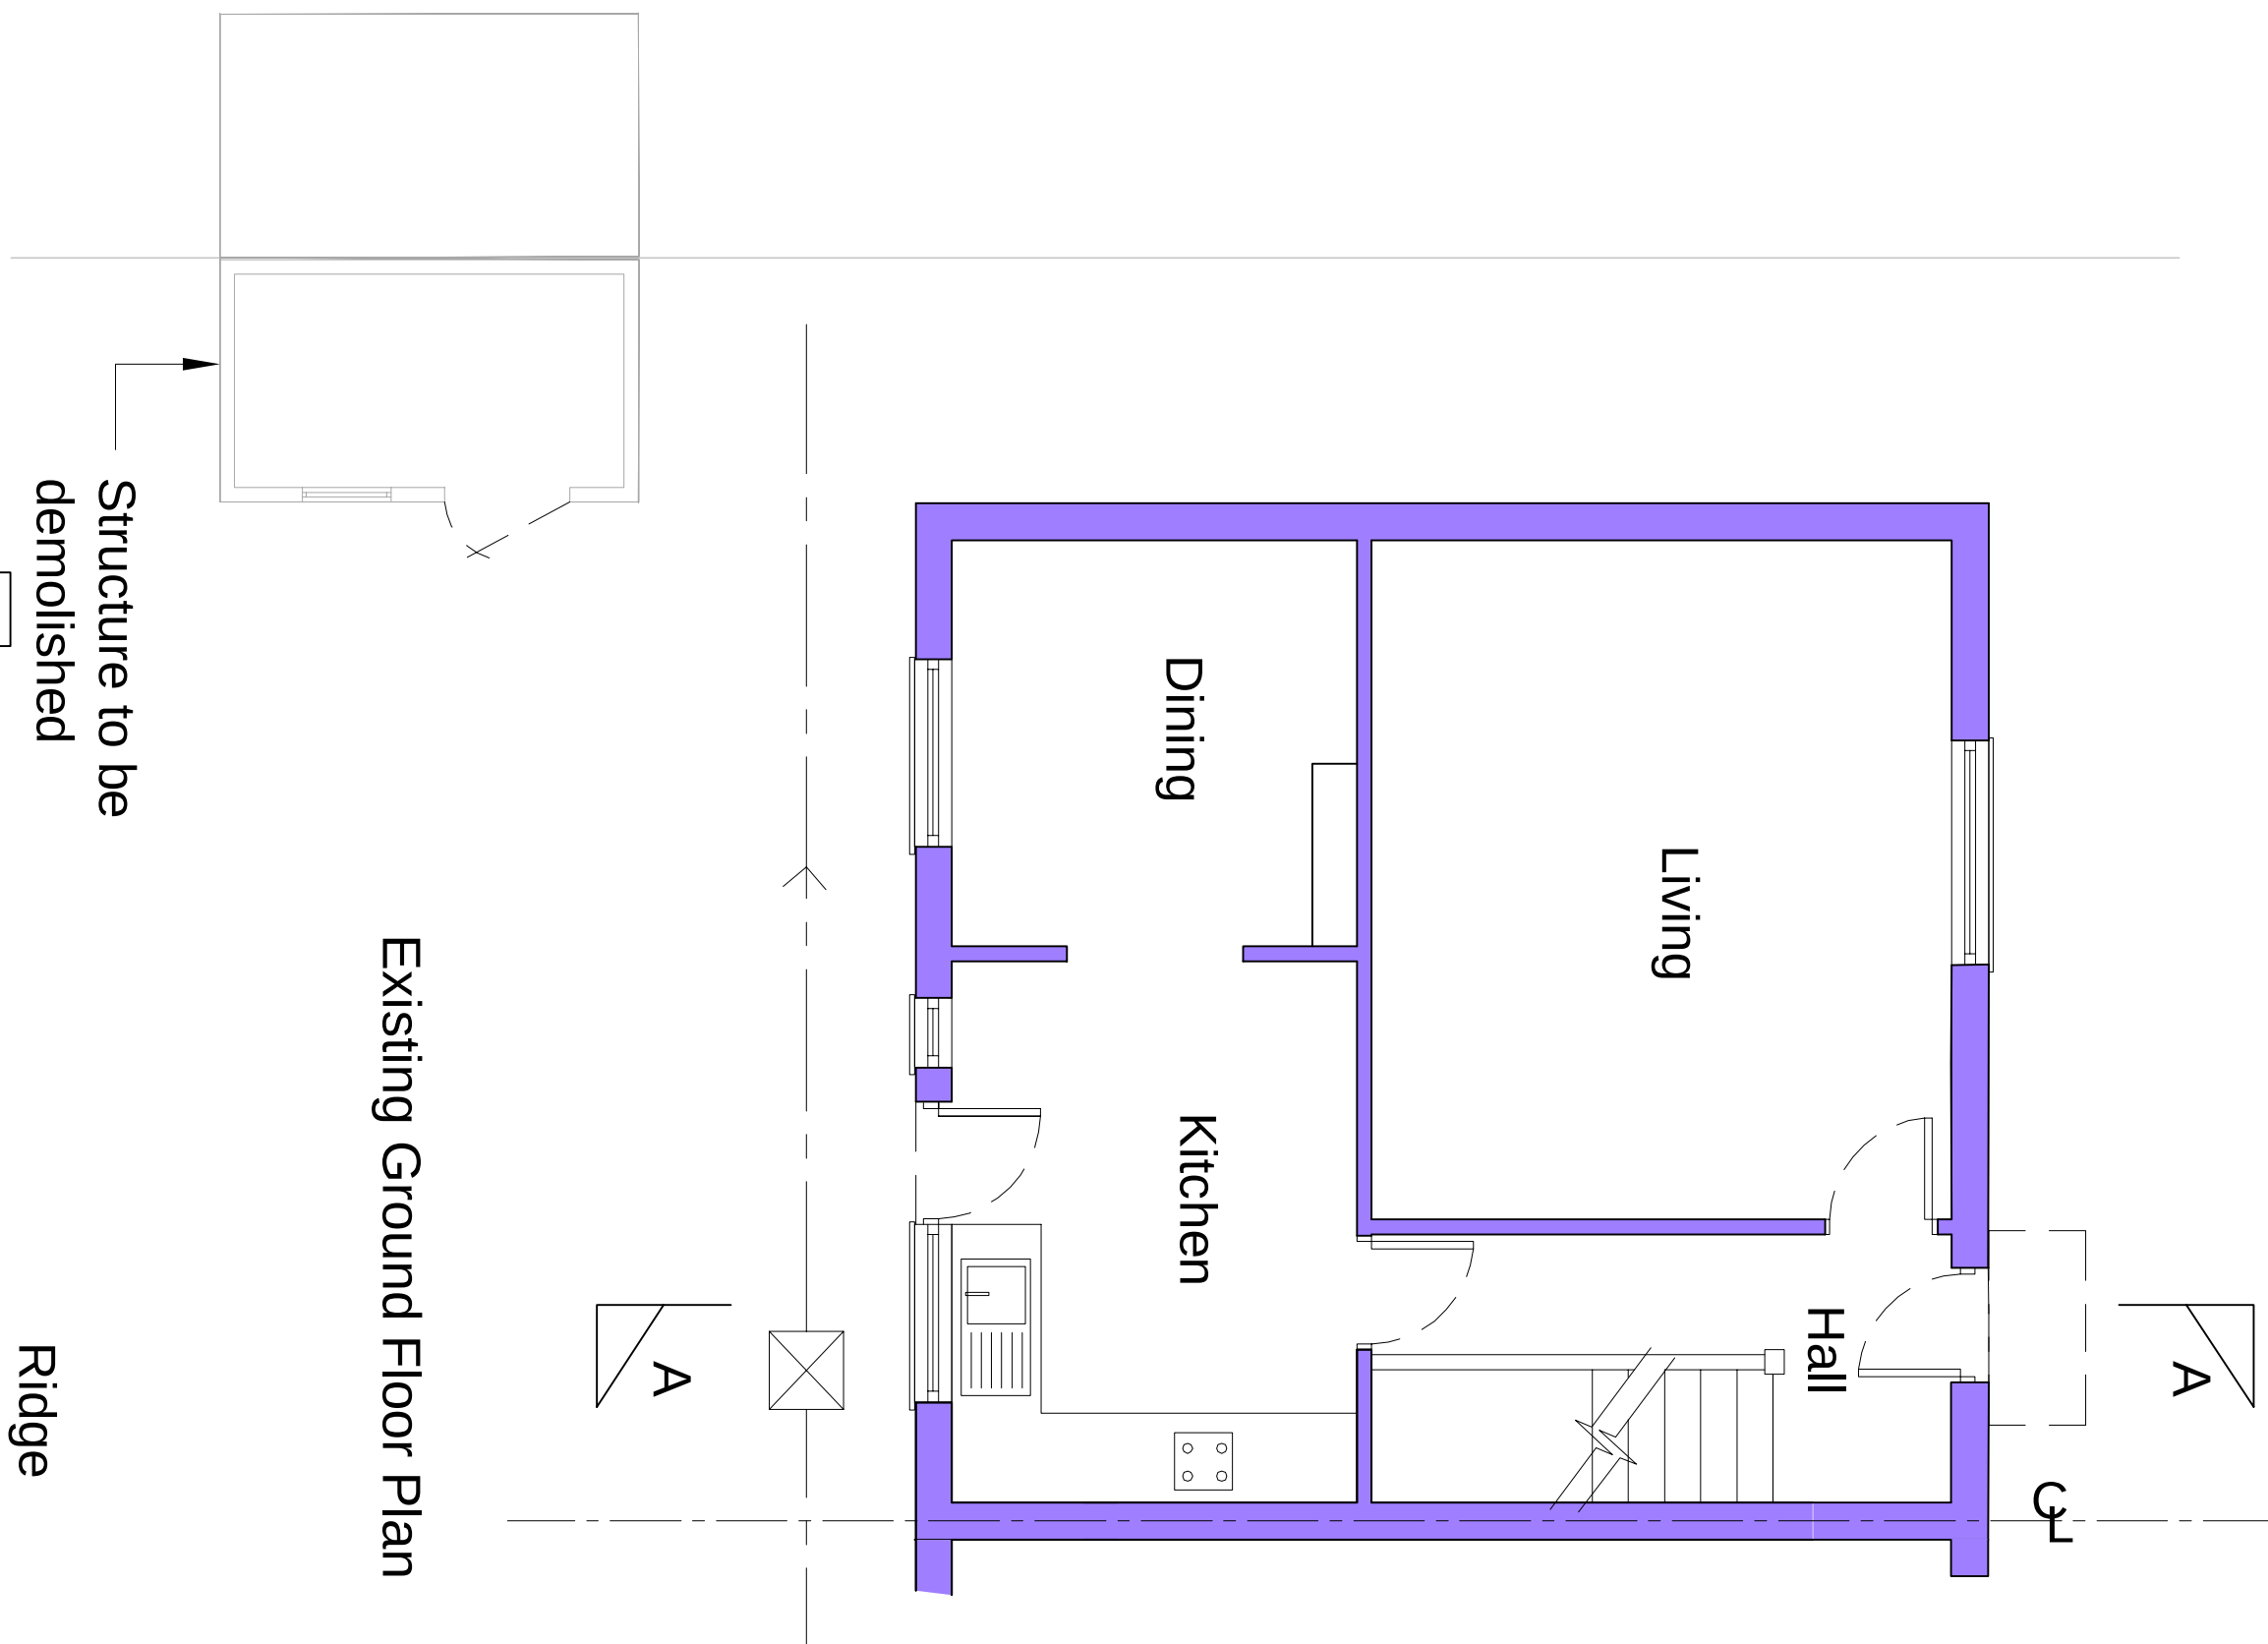


Existing Ground Floor Plan

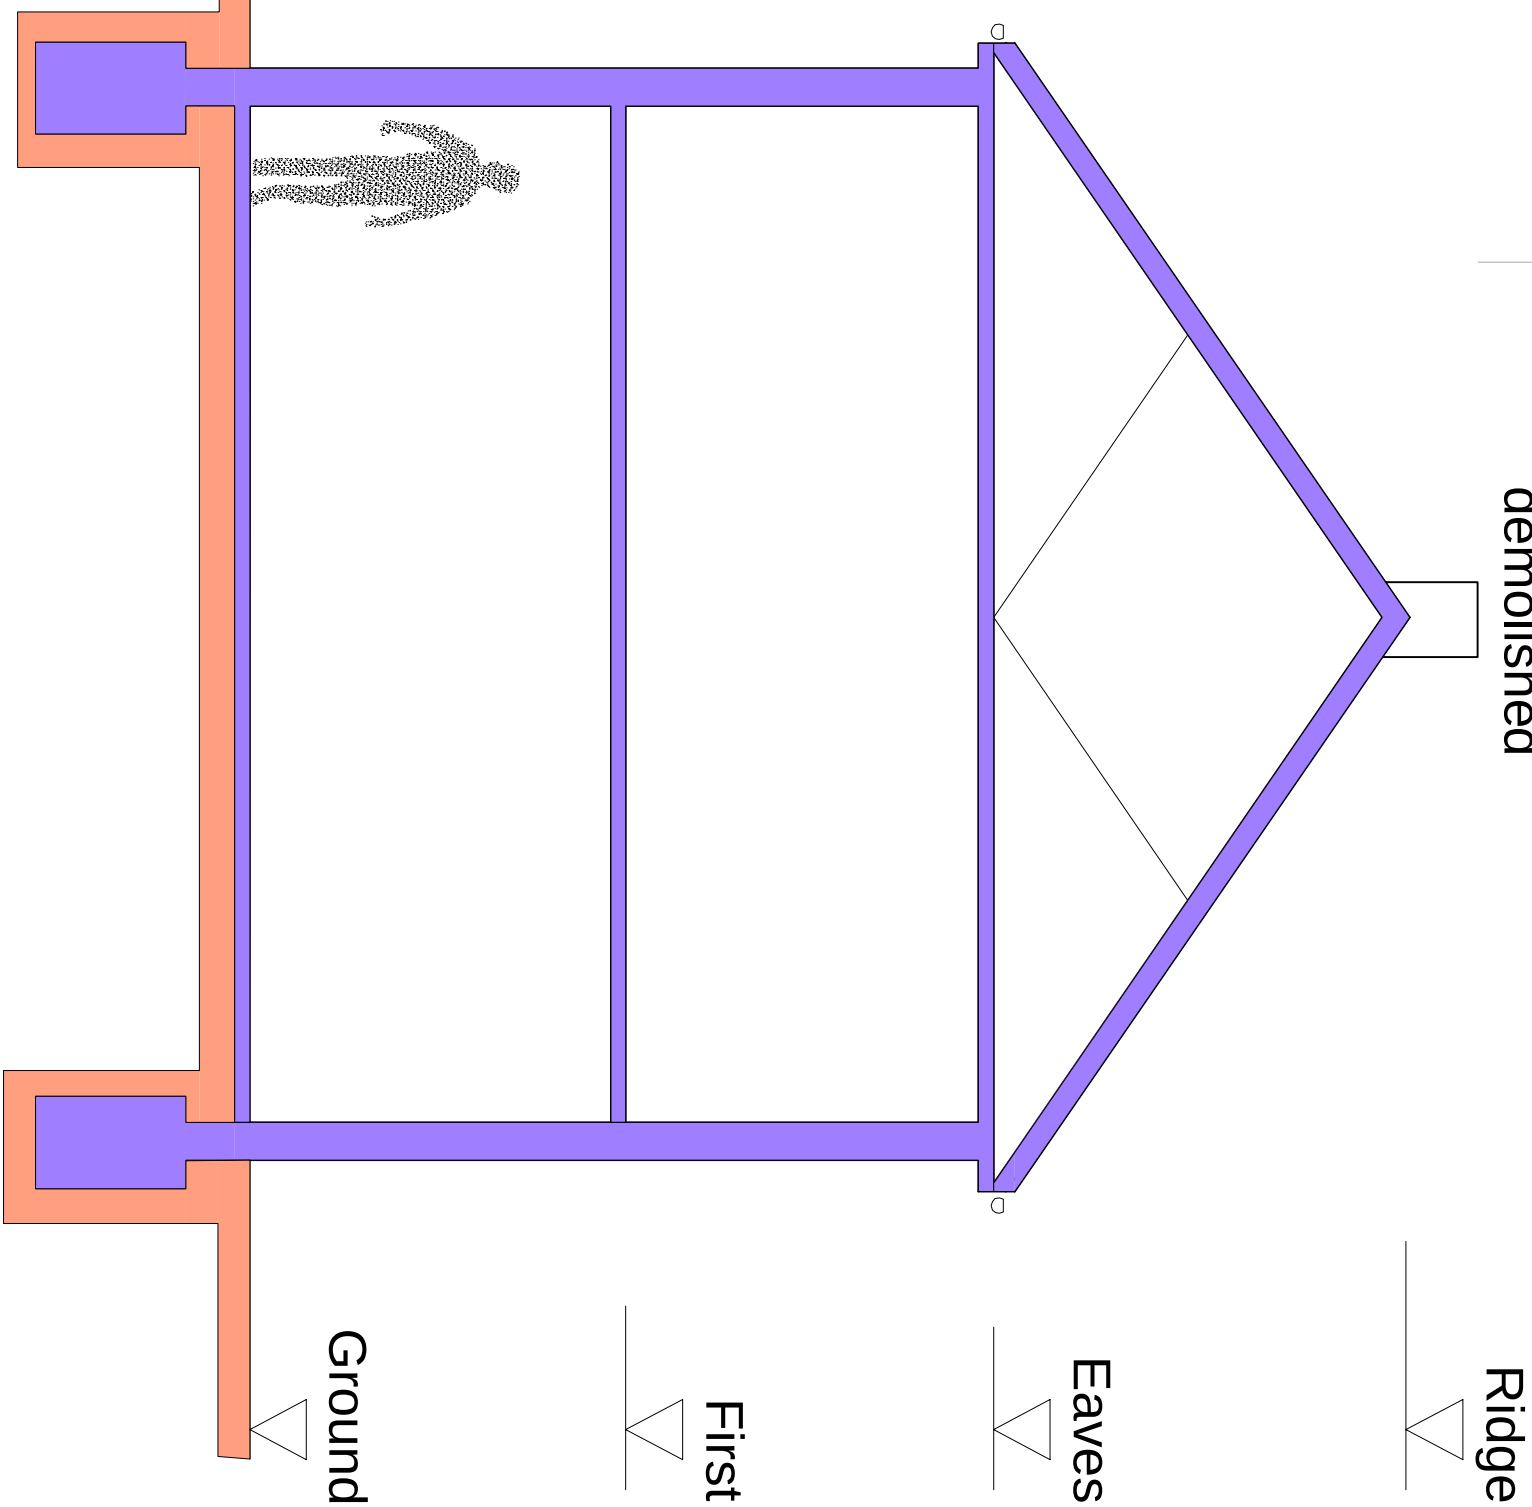


Existing Section A-A

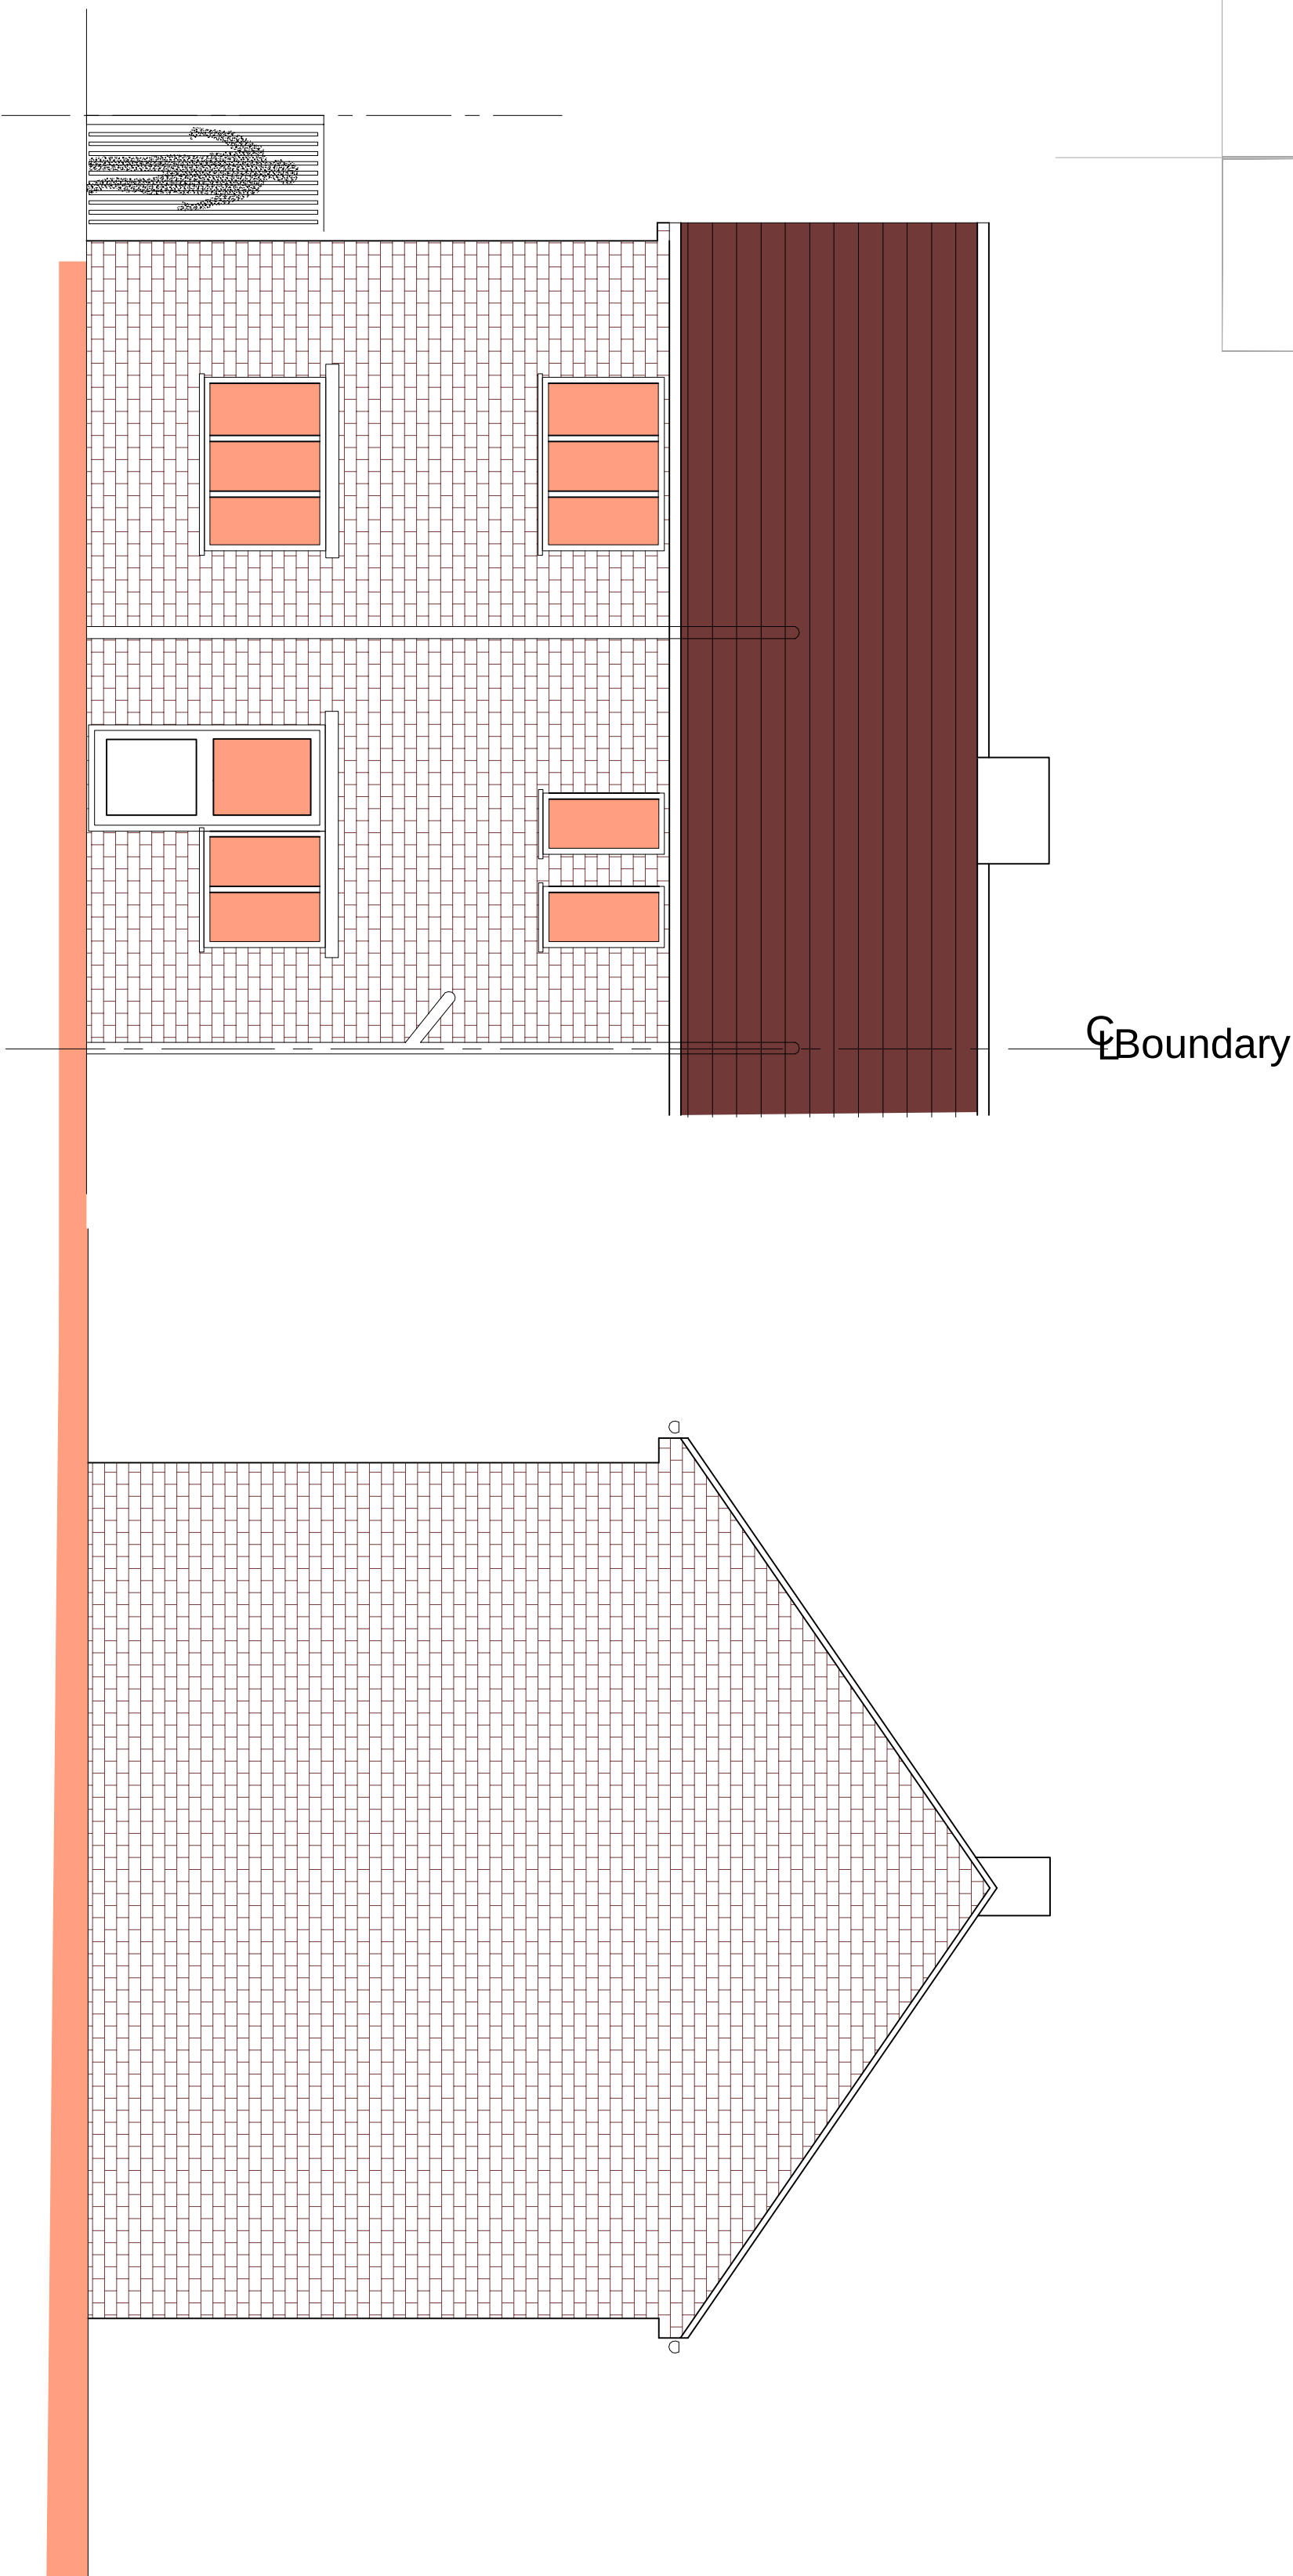

Existing Rear Elevation

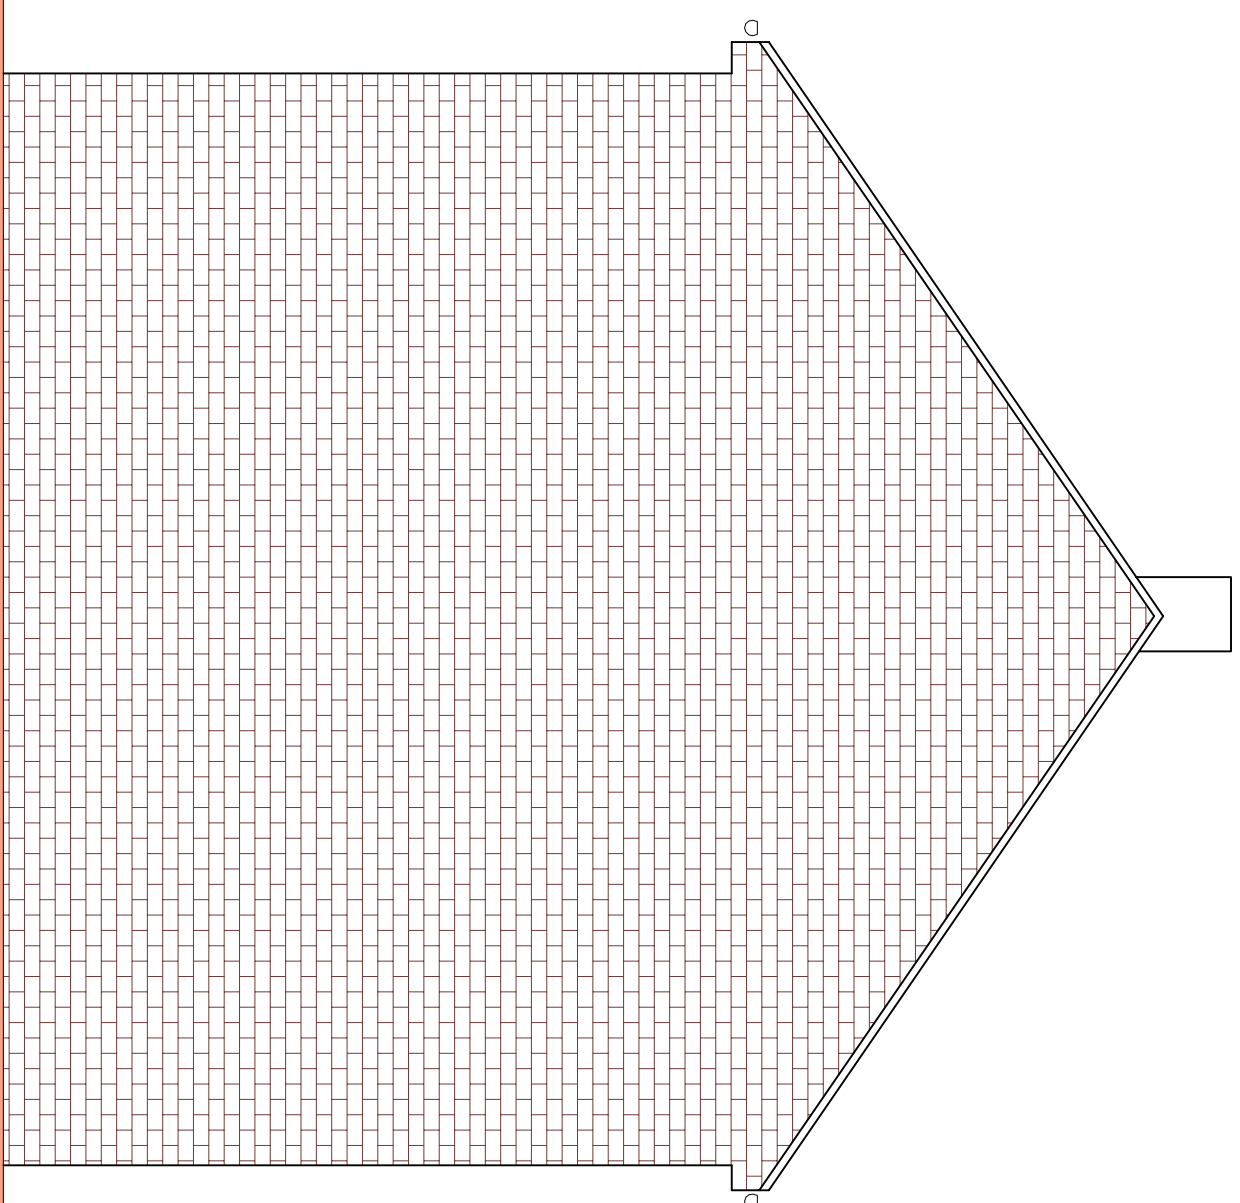

Existing Side Elevation

 

HouseHolder



Job Title 170 Denholm Road
Gravesend DA11 8LW

P2	ISSUED TO COUNCIL	XX.04.23	
P1	ISSUED TO COUNCIL	XX.04.23	
Rev		Date	

Drawing Title	Existing Plans
Scale	1:50
Date	Oct 24
Job No.	515-1000-785
Rev	P2