




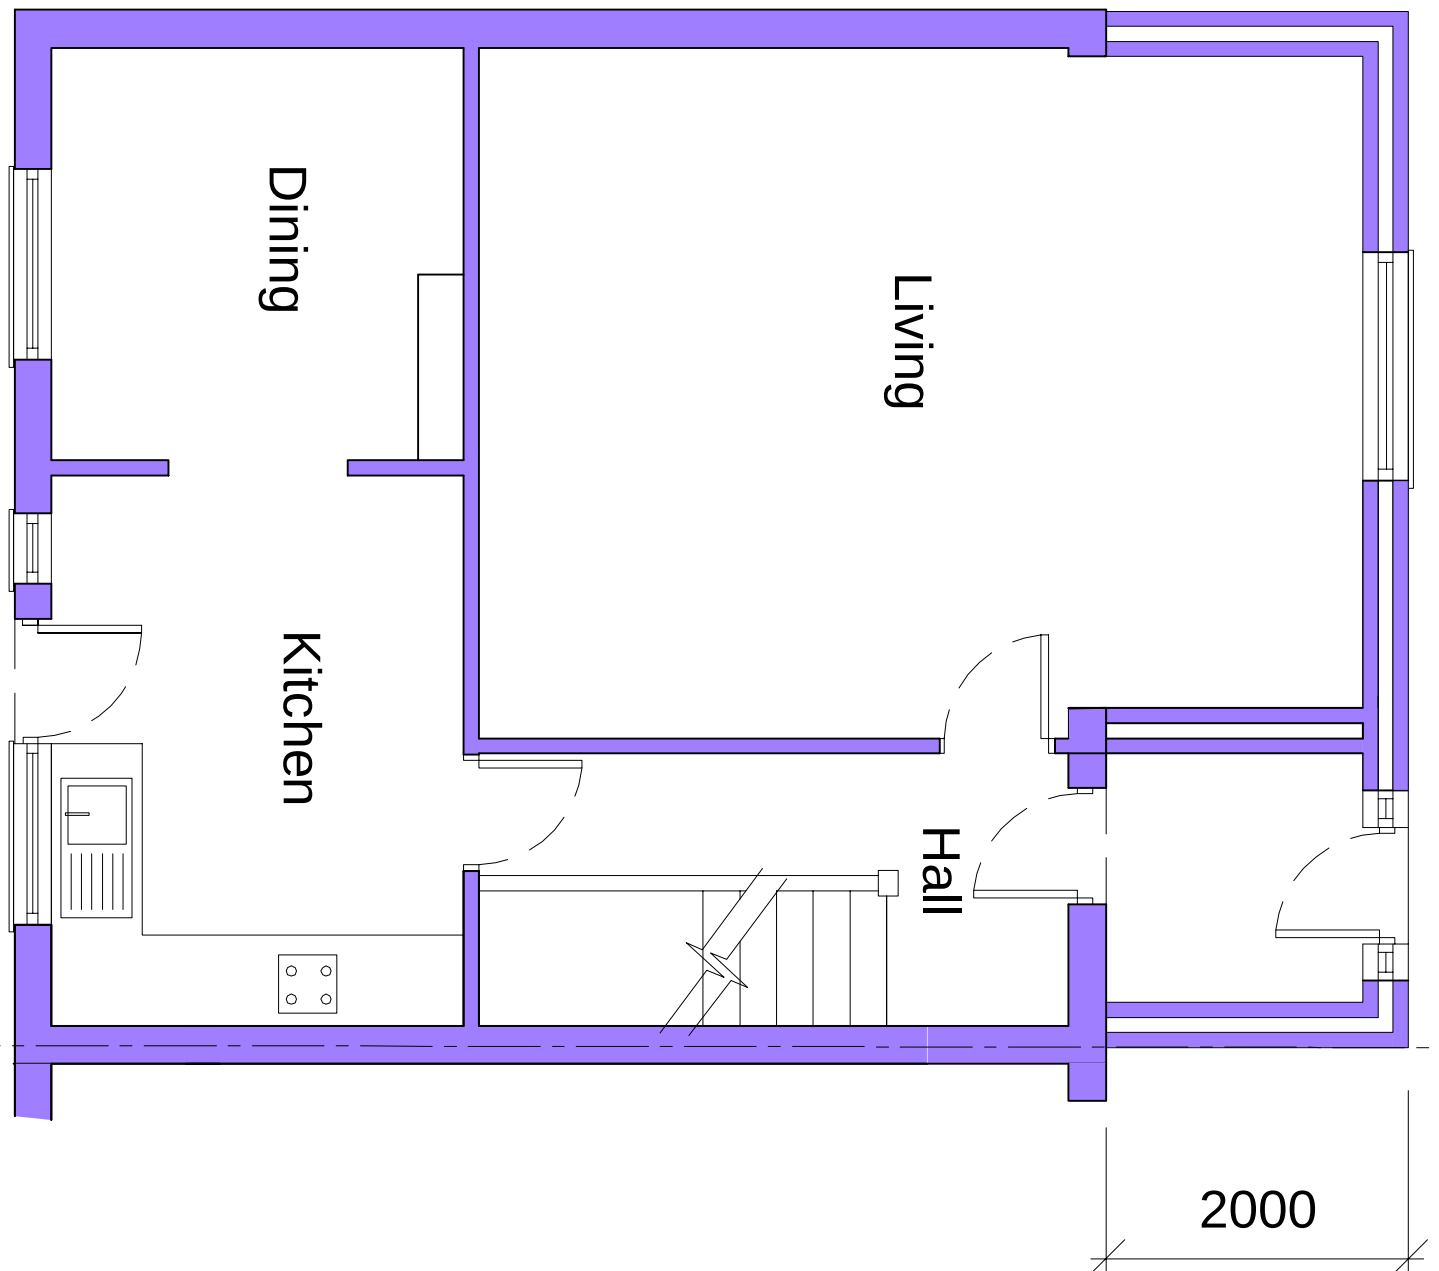


Proposed Ground Floor Plan

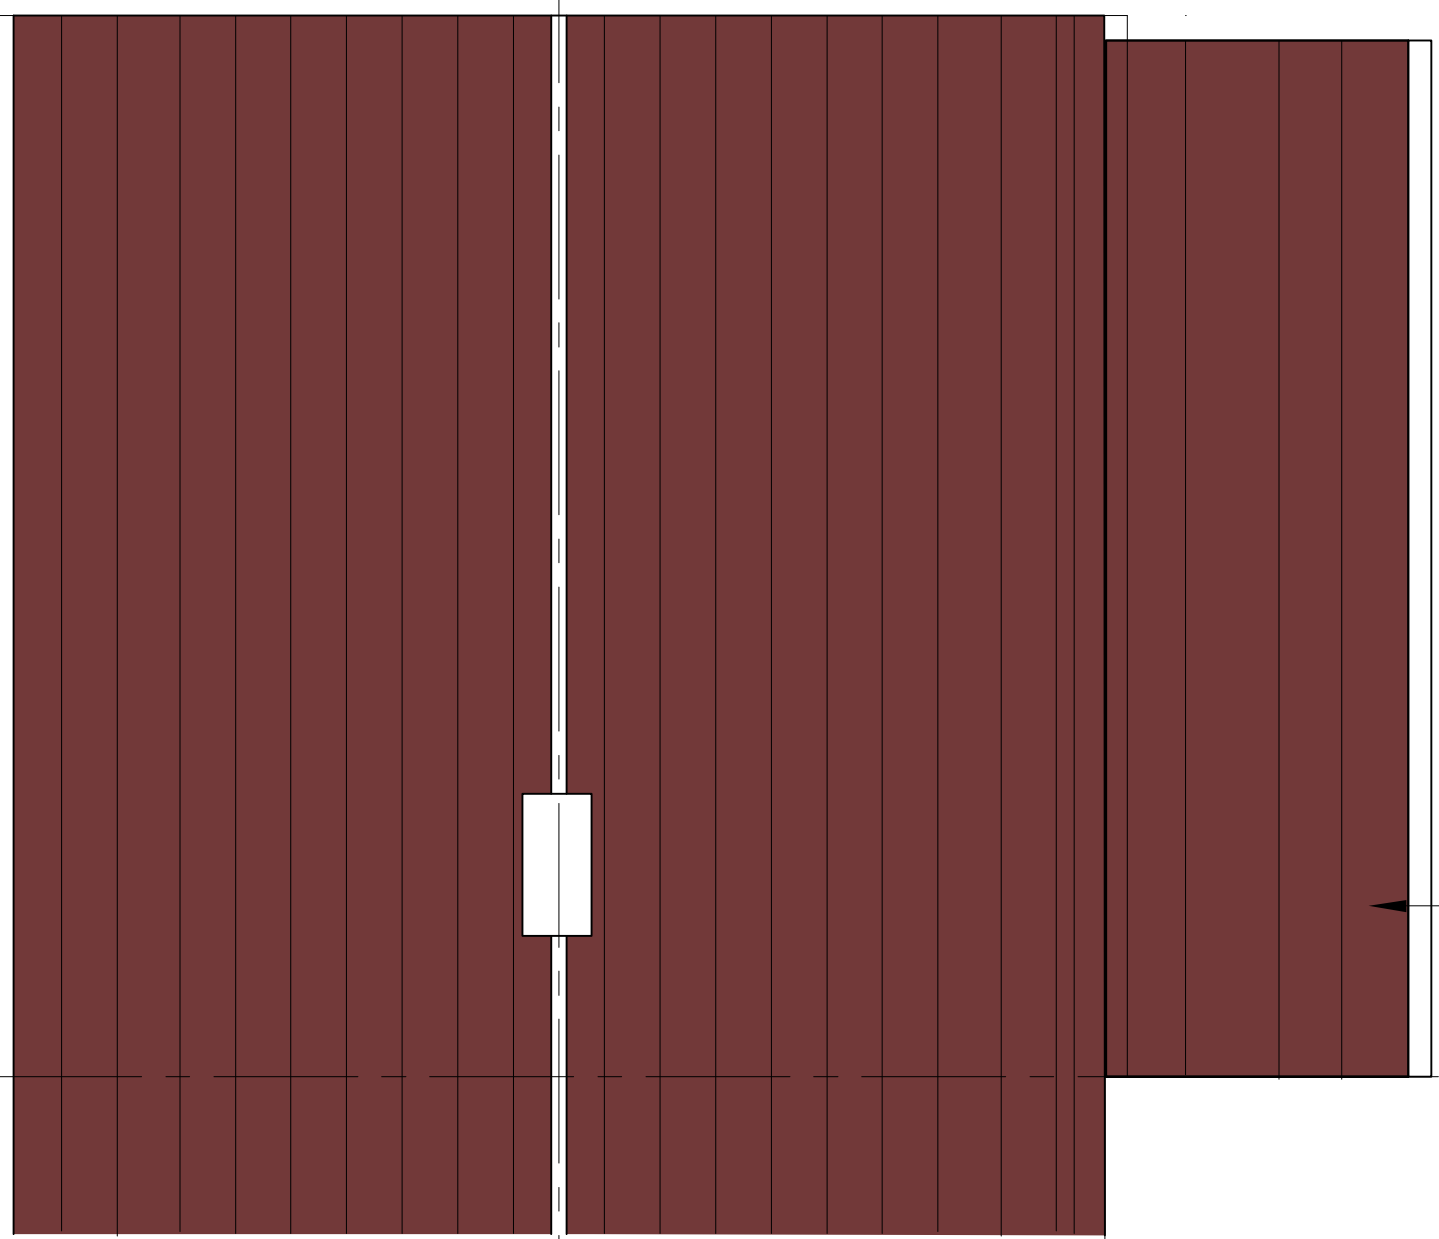


Proposed Roof Plan

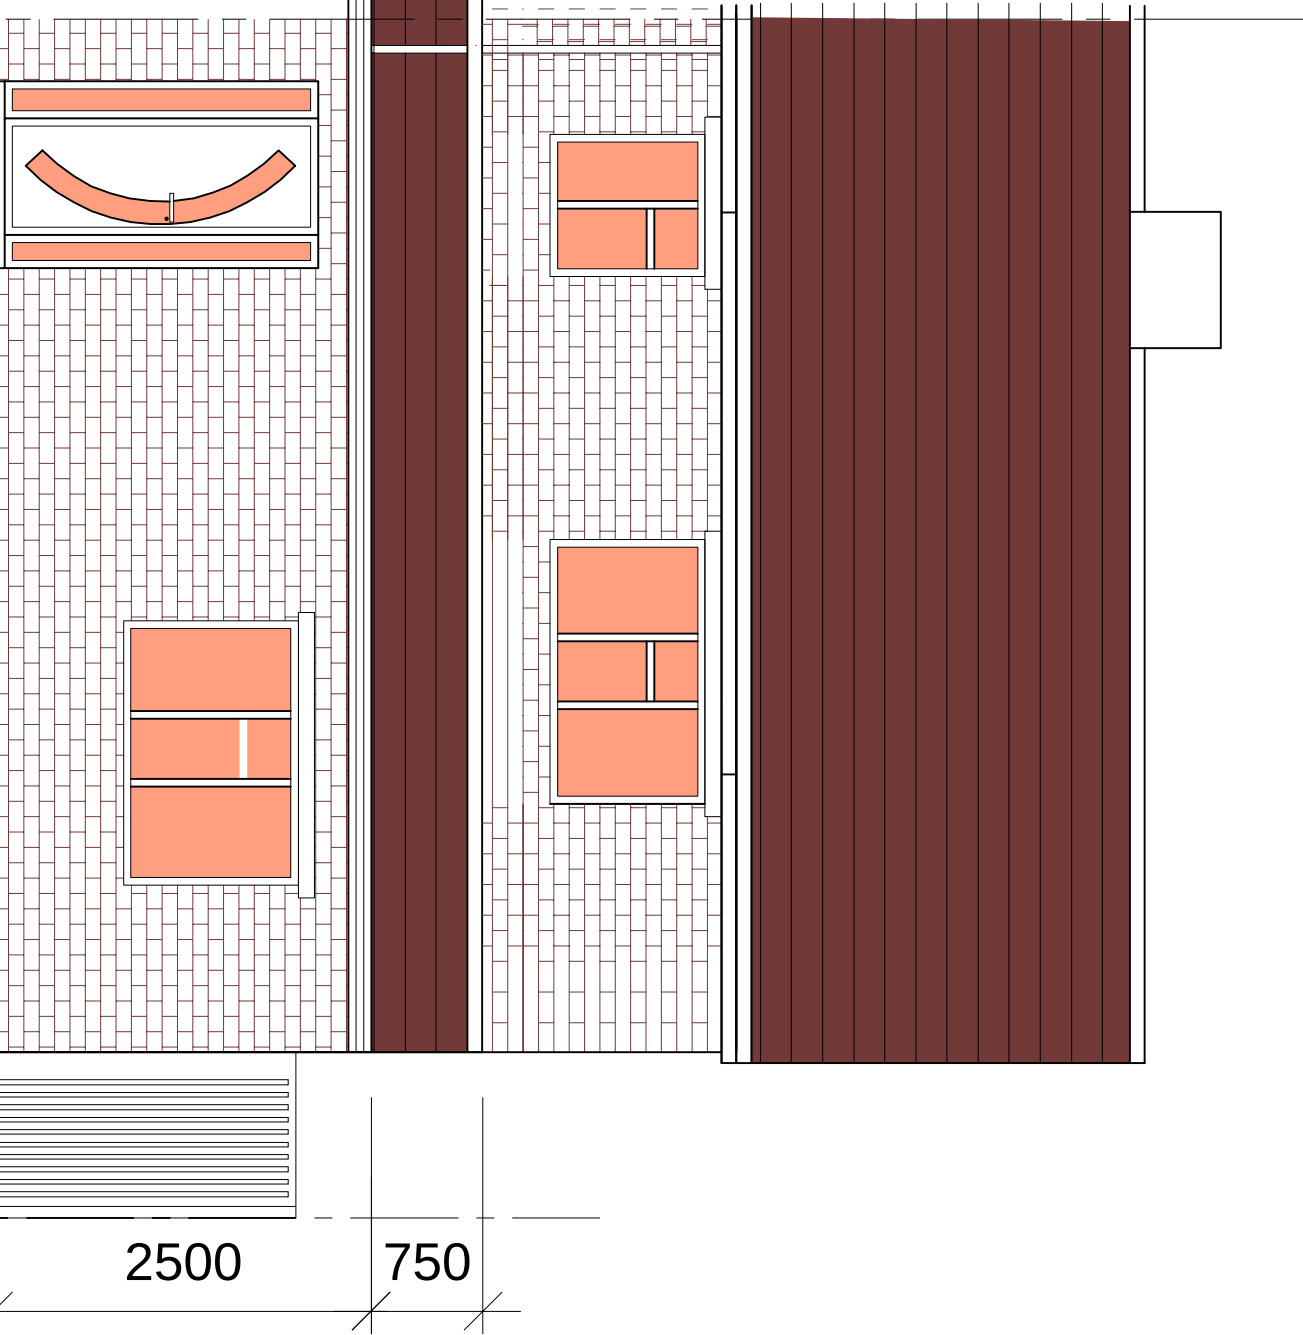


Proposed Front Elevation

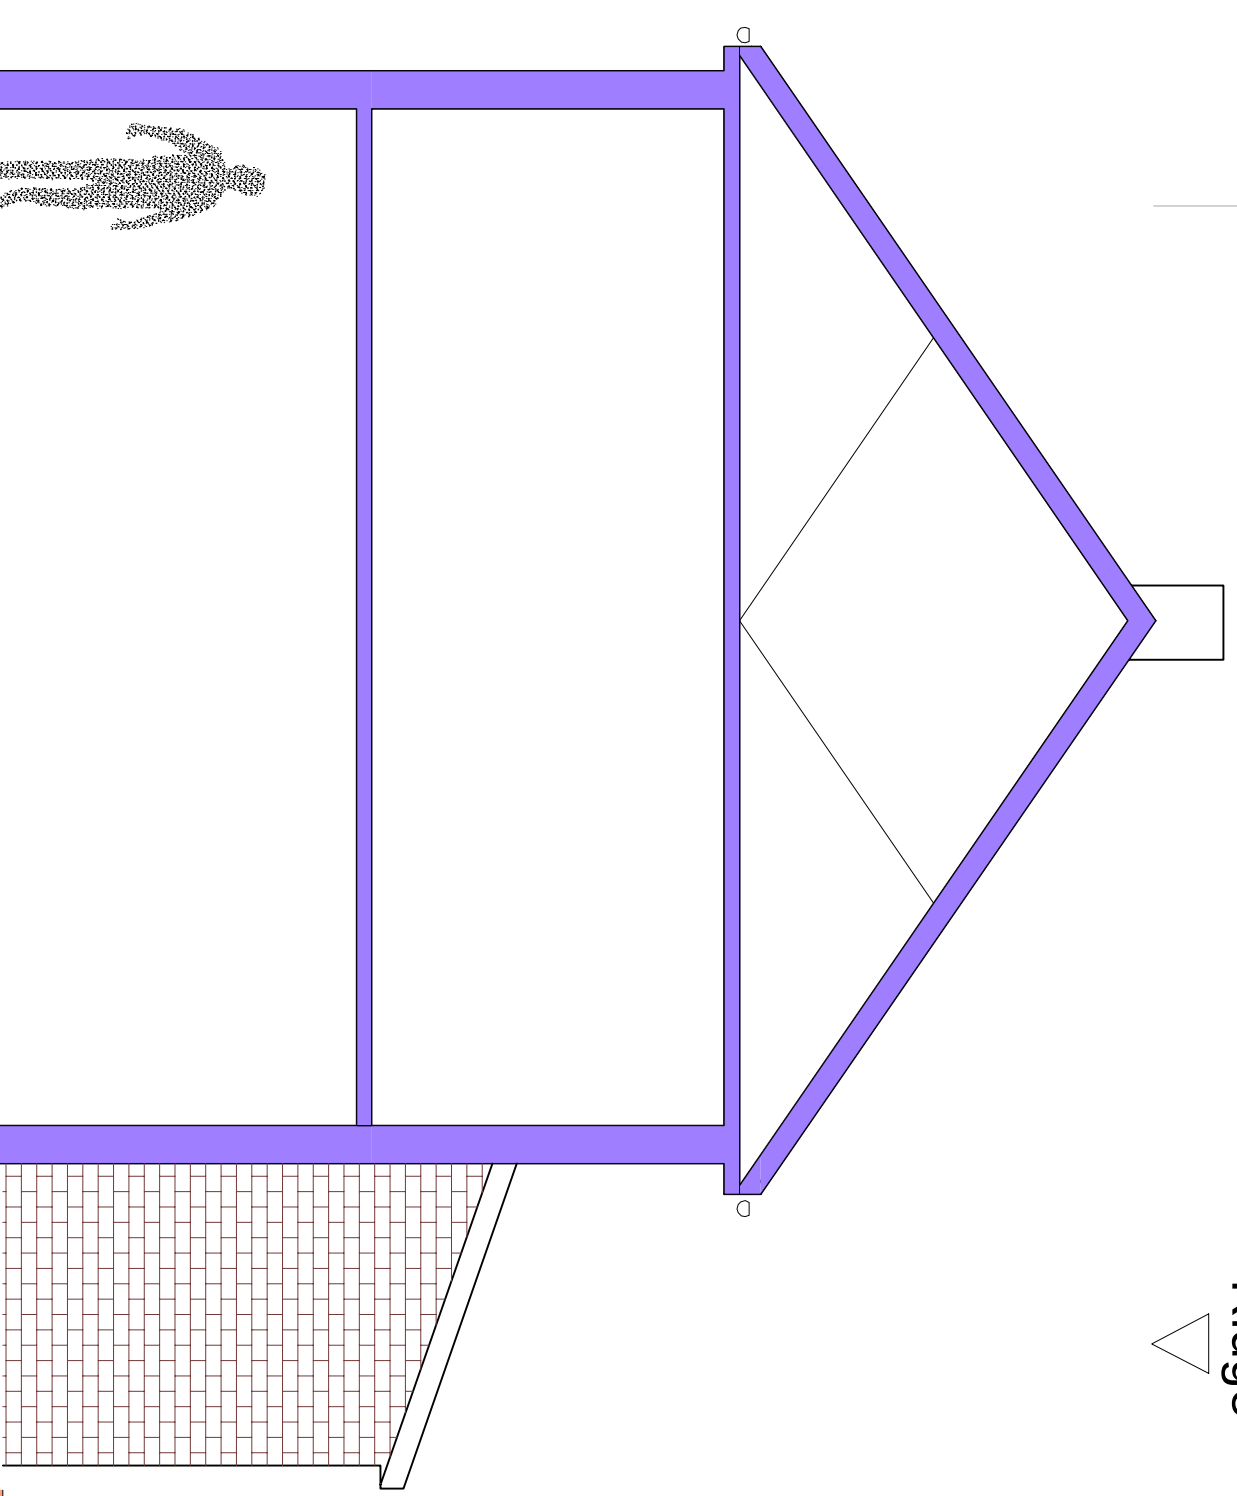

Proposed Section A-A

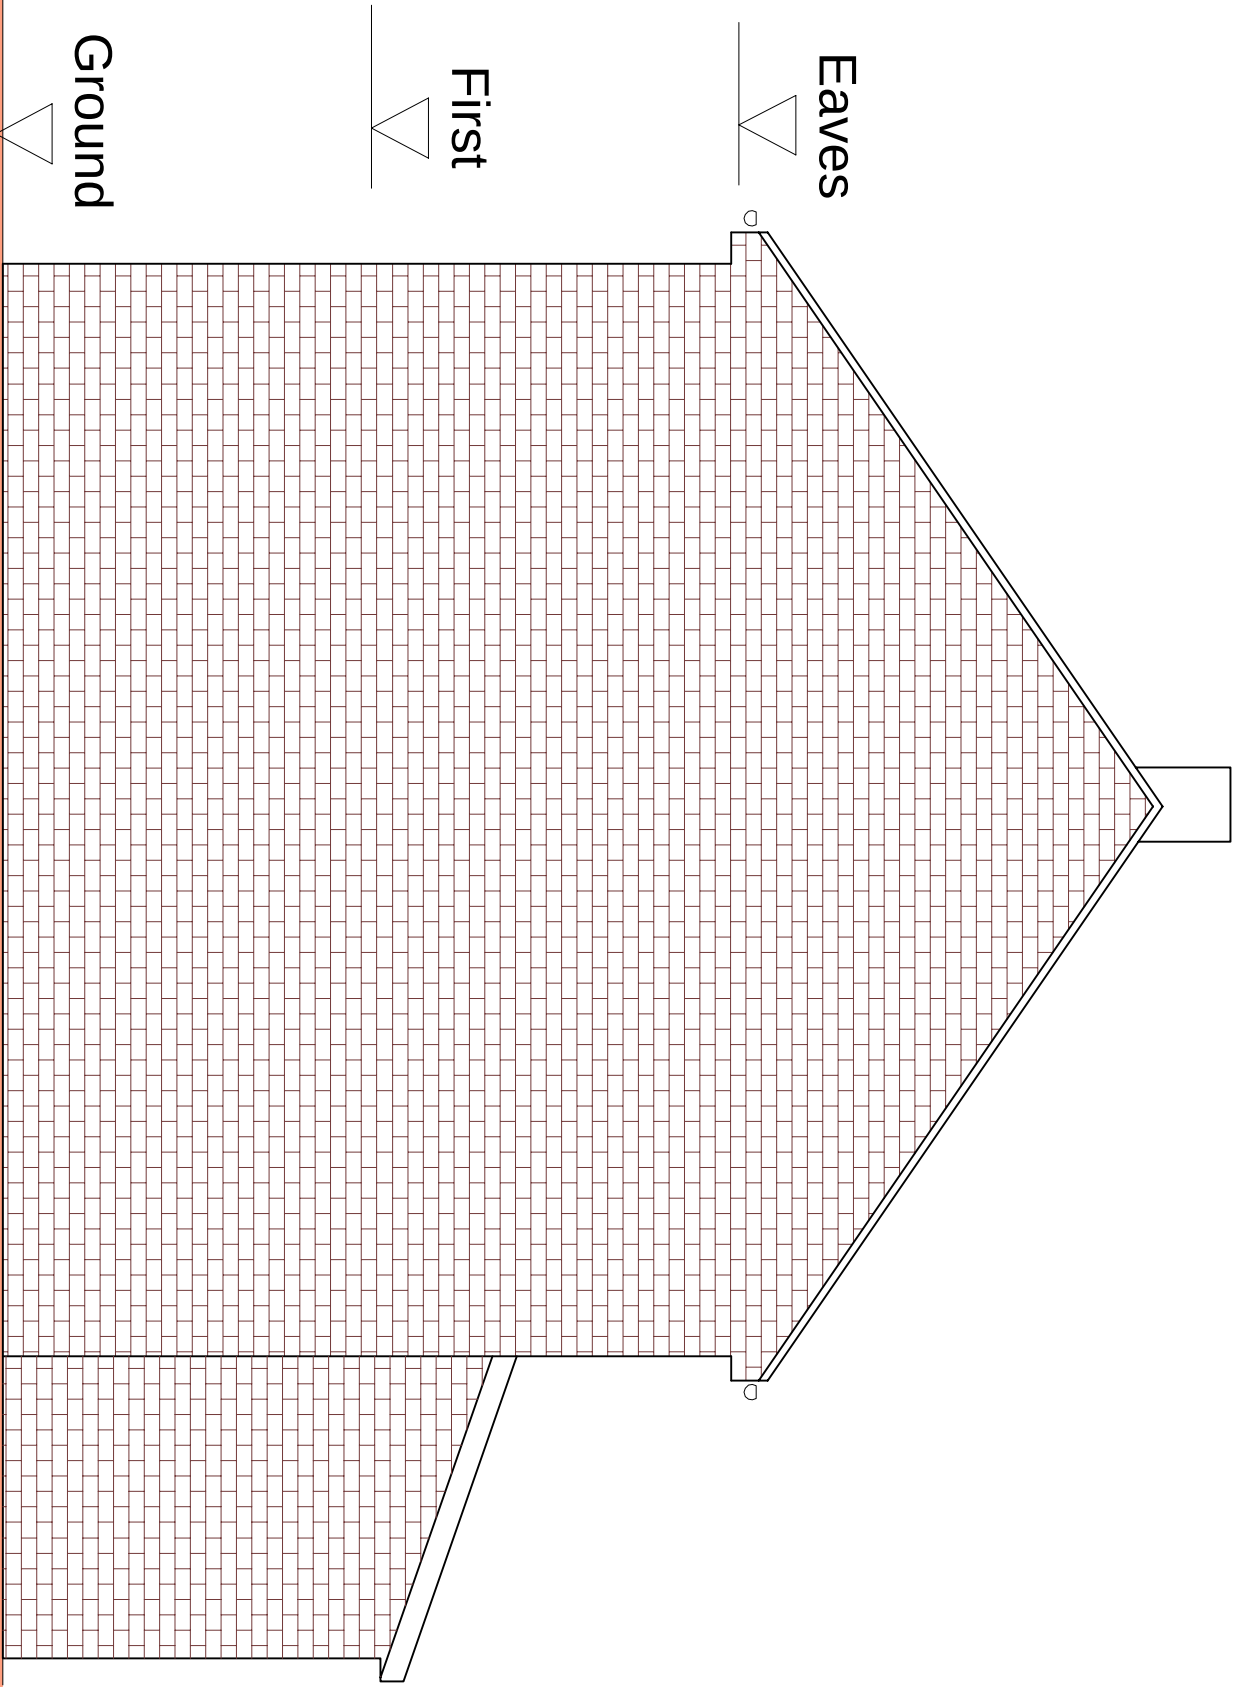

Proposed Side Elevation

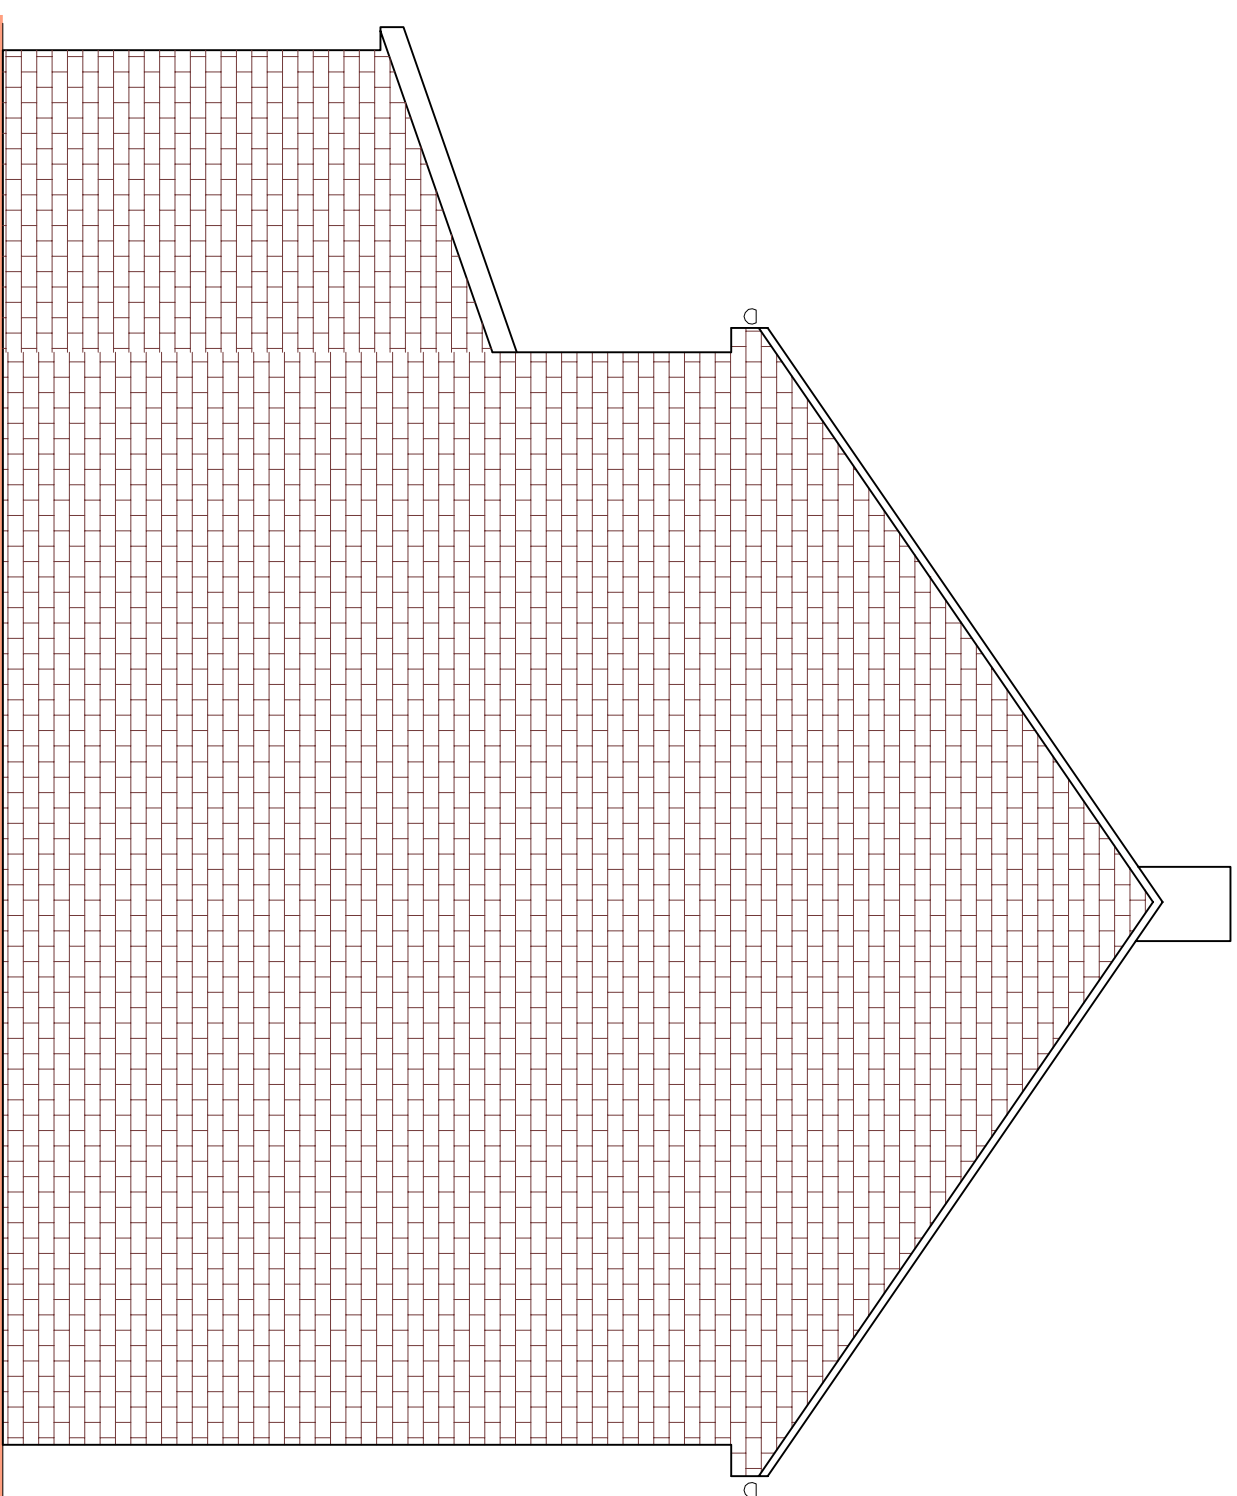

Proposed Side Elevation

Pitched roof over
Single storey front
Extension

HouseHolder

P2	ISSUED TO COUNCIL	XX.04.23	
P1	ISSUED TO COUNCIL	XX.04.23	
Rev		Date	



Job Title
170 Denholm Road
Gravesend DA11 8LW

Drawing Title Proposed Plans	
Scale 1:50	Date Oct 24

Job No. 515-1000-785	Dwg No. S04	Rev P2
-------------------------	----------------	-----------