



Notes:

ALL DIMENSIONS TO BE
CHECKED ON SITE BEFORE
START OF WORKS.

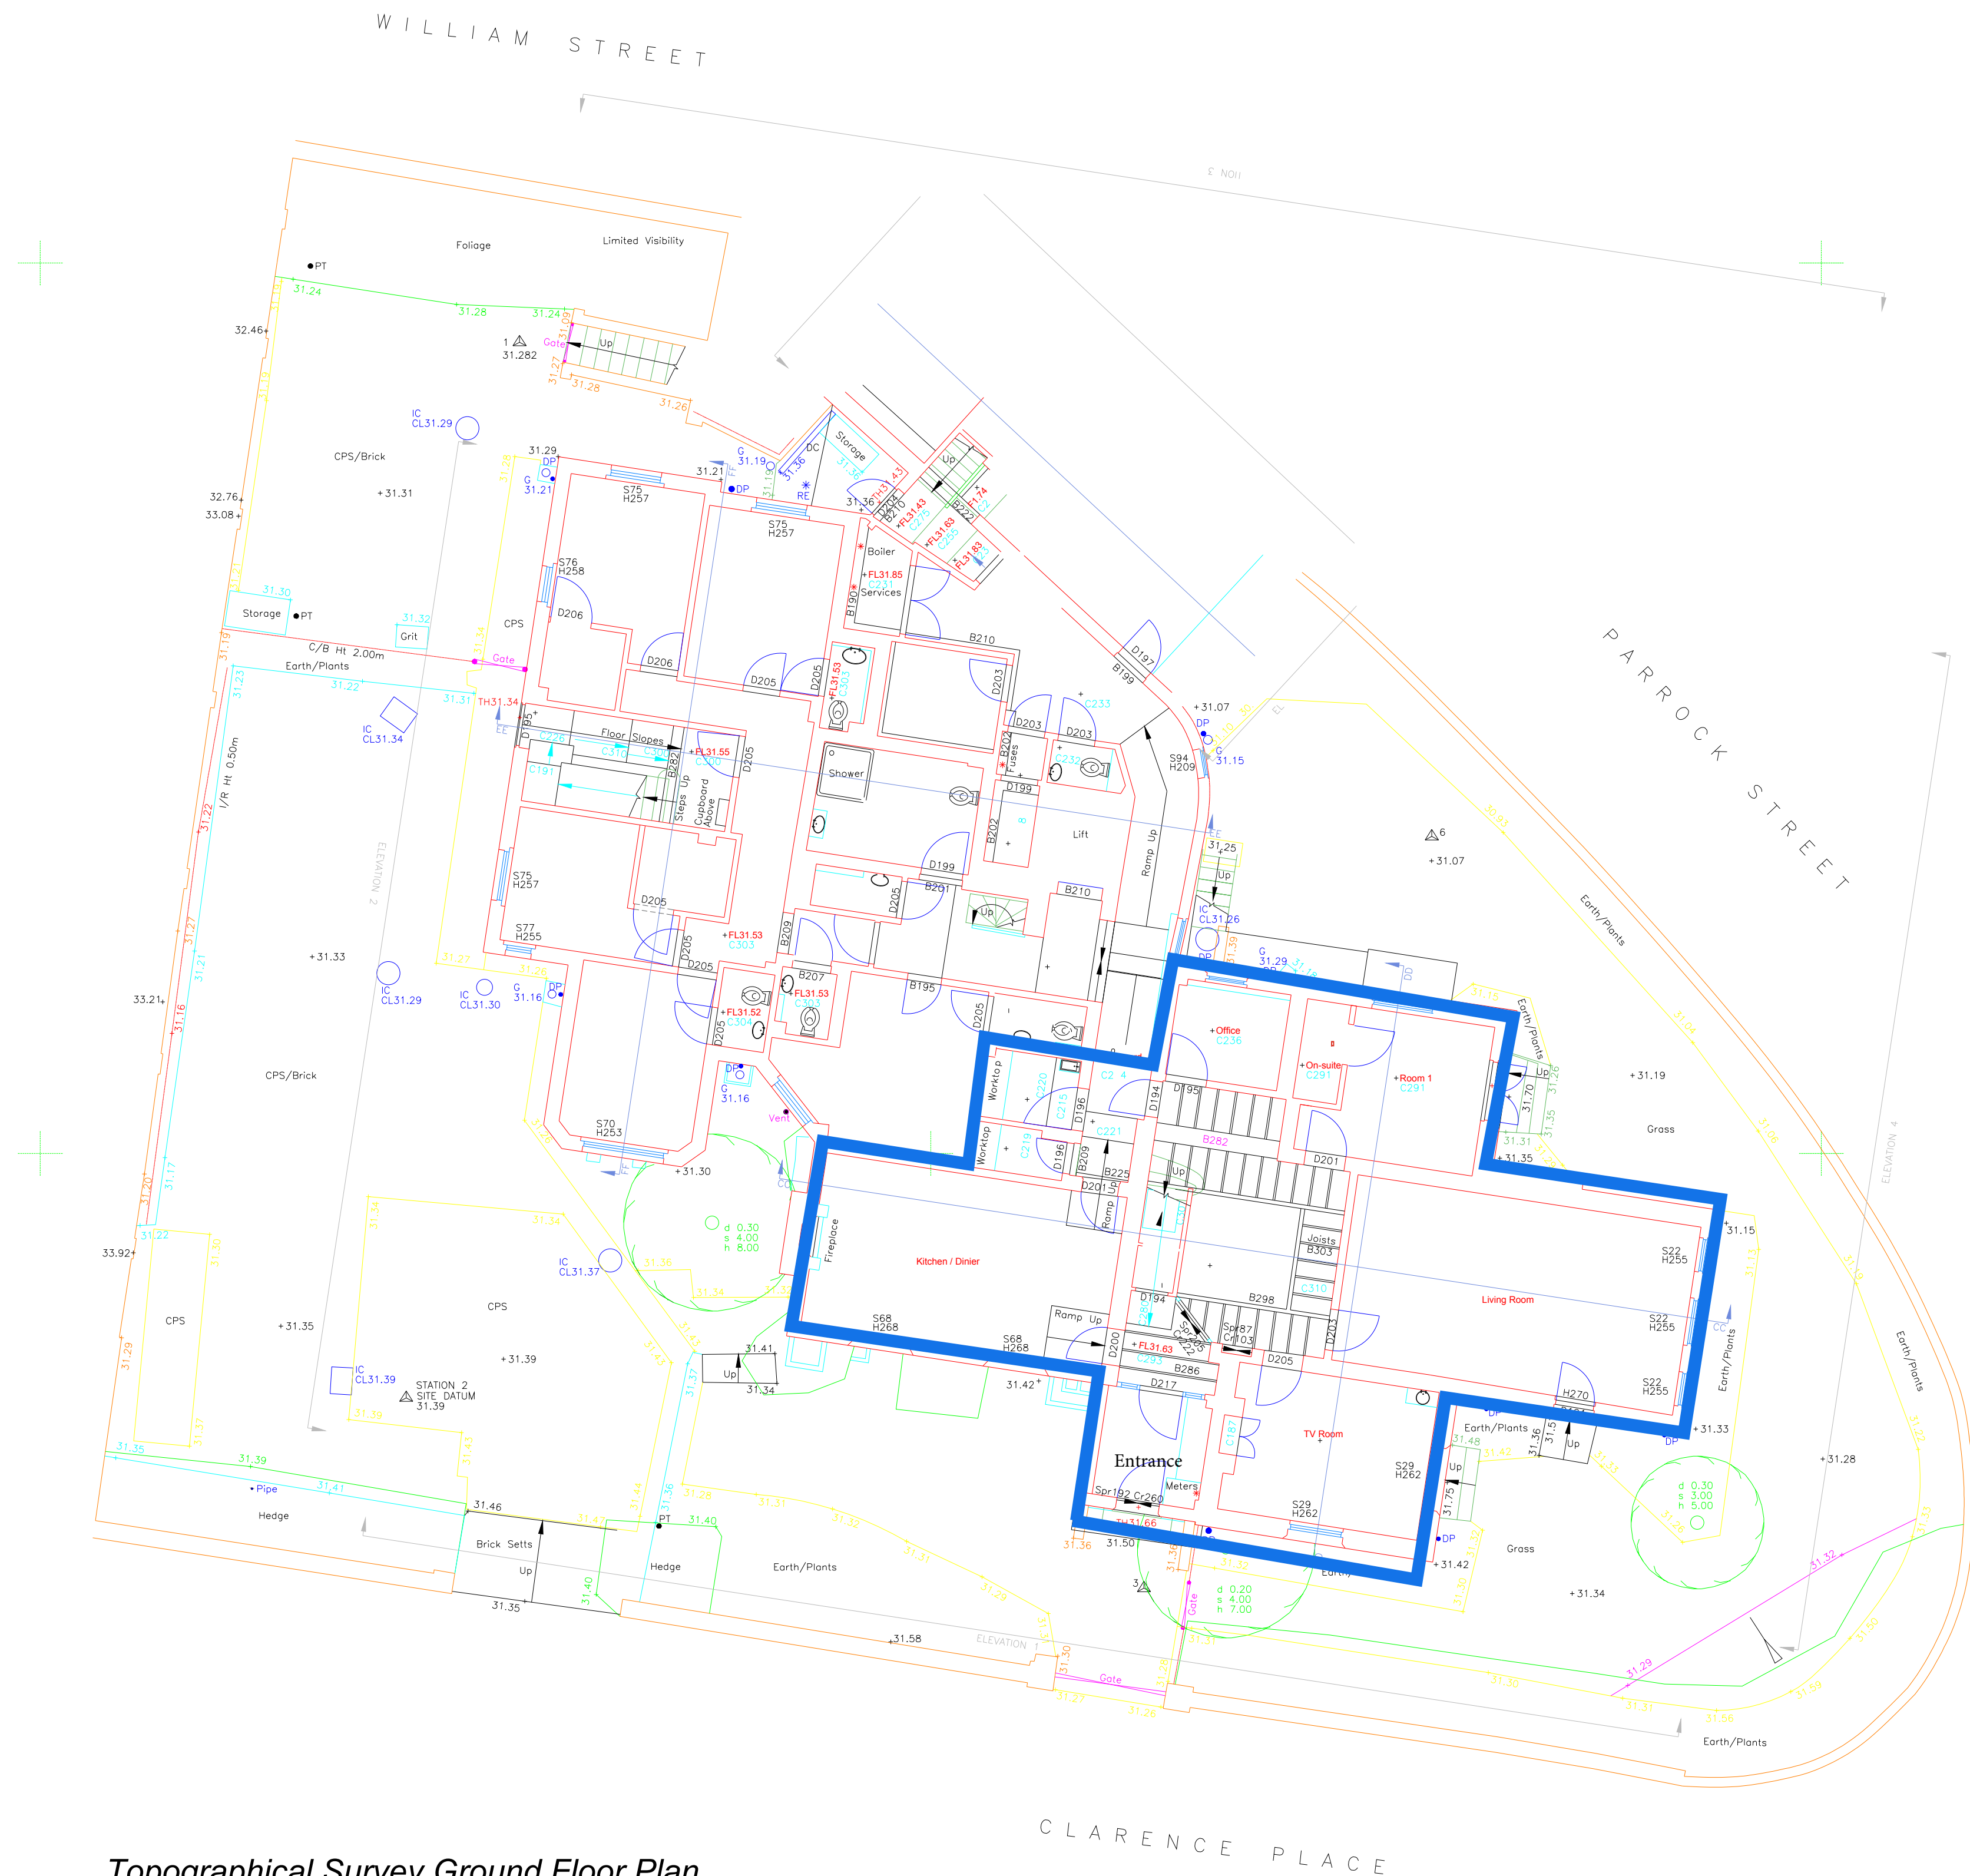

Topographical Survey Ground Floor Plan
Scale 1:100 @ A1 / 1:200 @ A3

 

REV.	DESCRIPTION:	BY:	DATE:
------	--------------	-----	-------

STATUS:

Building Control

CLIENT:

Sal Development Group Ltd
76 Birchwood road,
Dartford, DA2 7HG

SITE:

Ashley Down Nursing
Home, 29 Clarence Place,
Gravesend, DA12 1LD

TITLE:

Topographical Survey
Ground Floor Plan

SCALE AT A1: 1:100	DATE: NOV 22	DRAWN BY: NP
PROJECT NO: 22.0096	DRAWING NO: BC01	REVISION: