



Notes:

ALL DIMENSIONS TO BE
CHECKED ON SITE BEFORE
START OF WORKS.

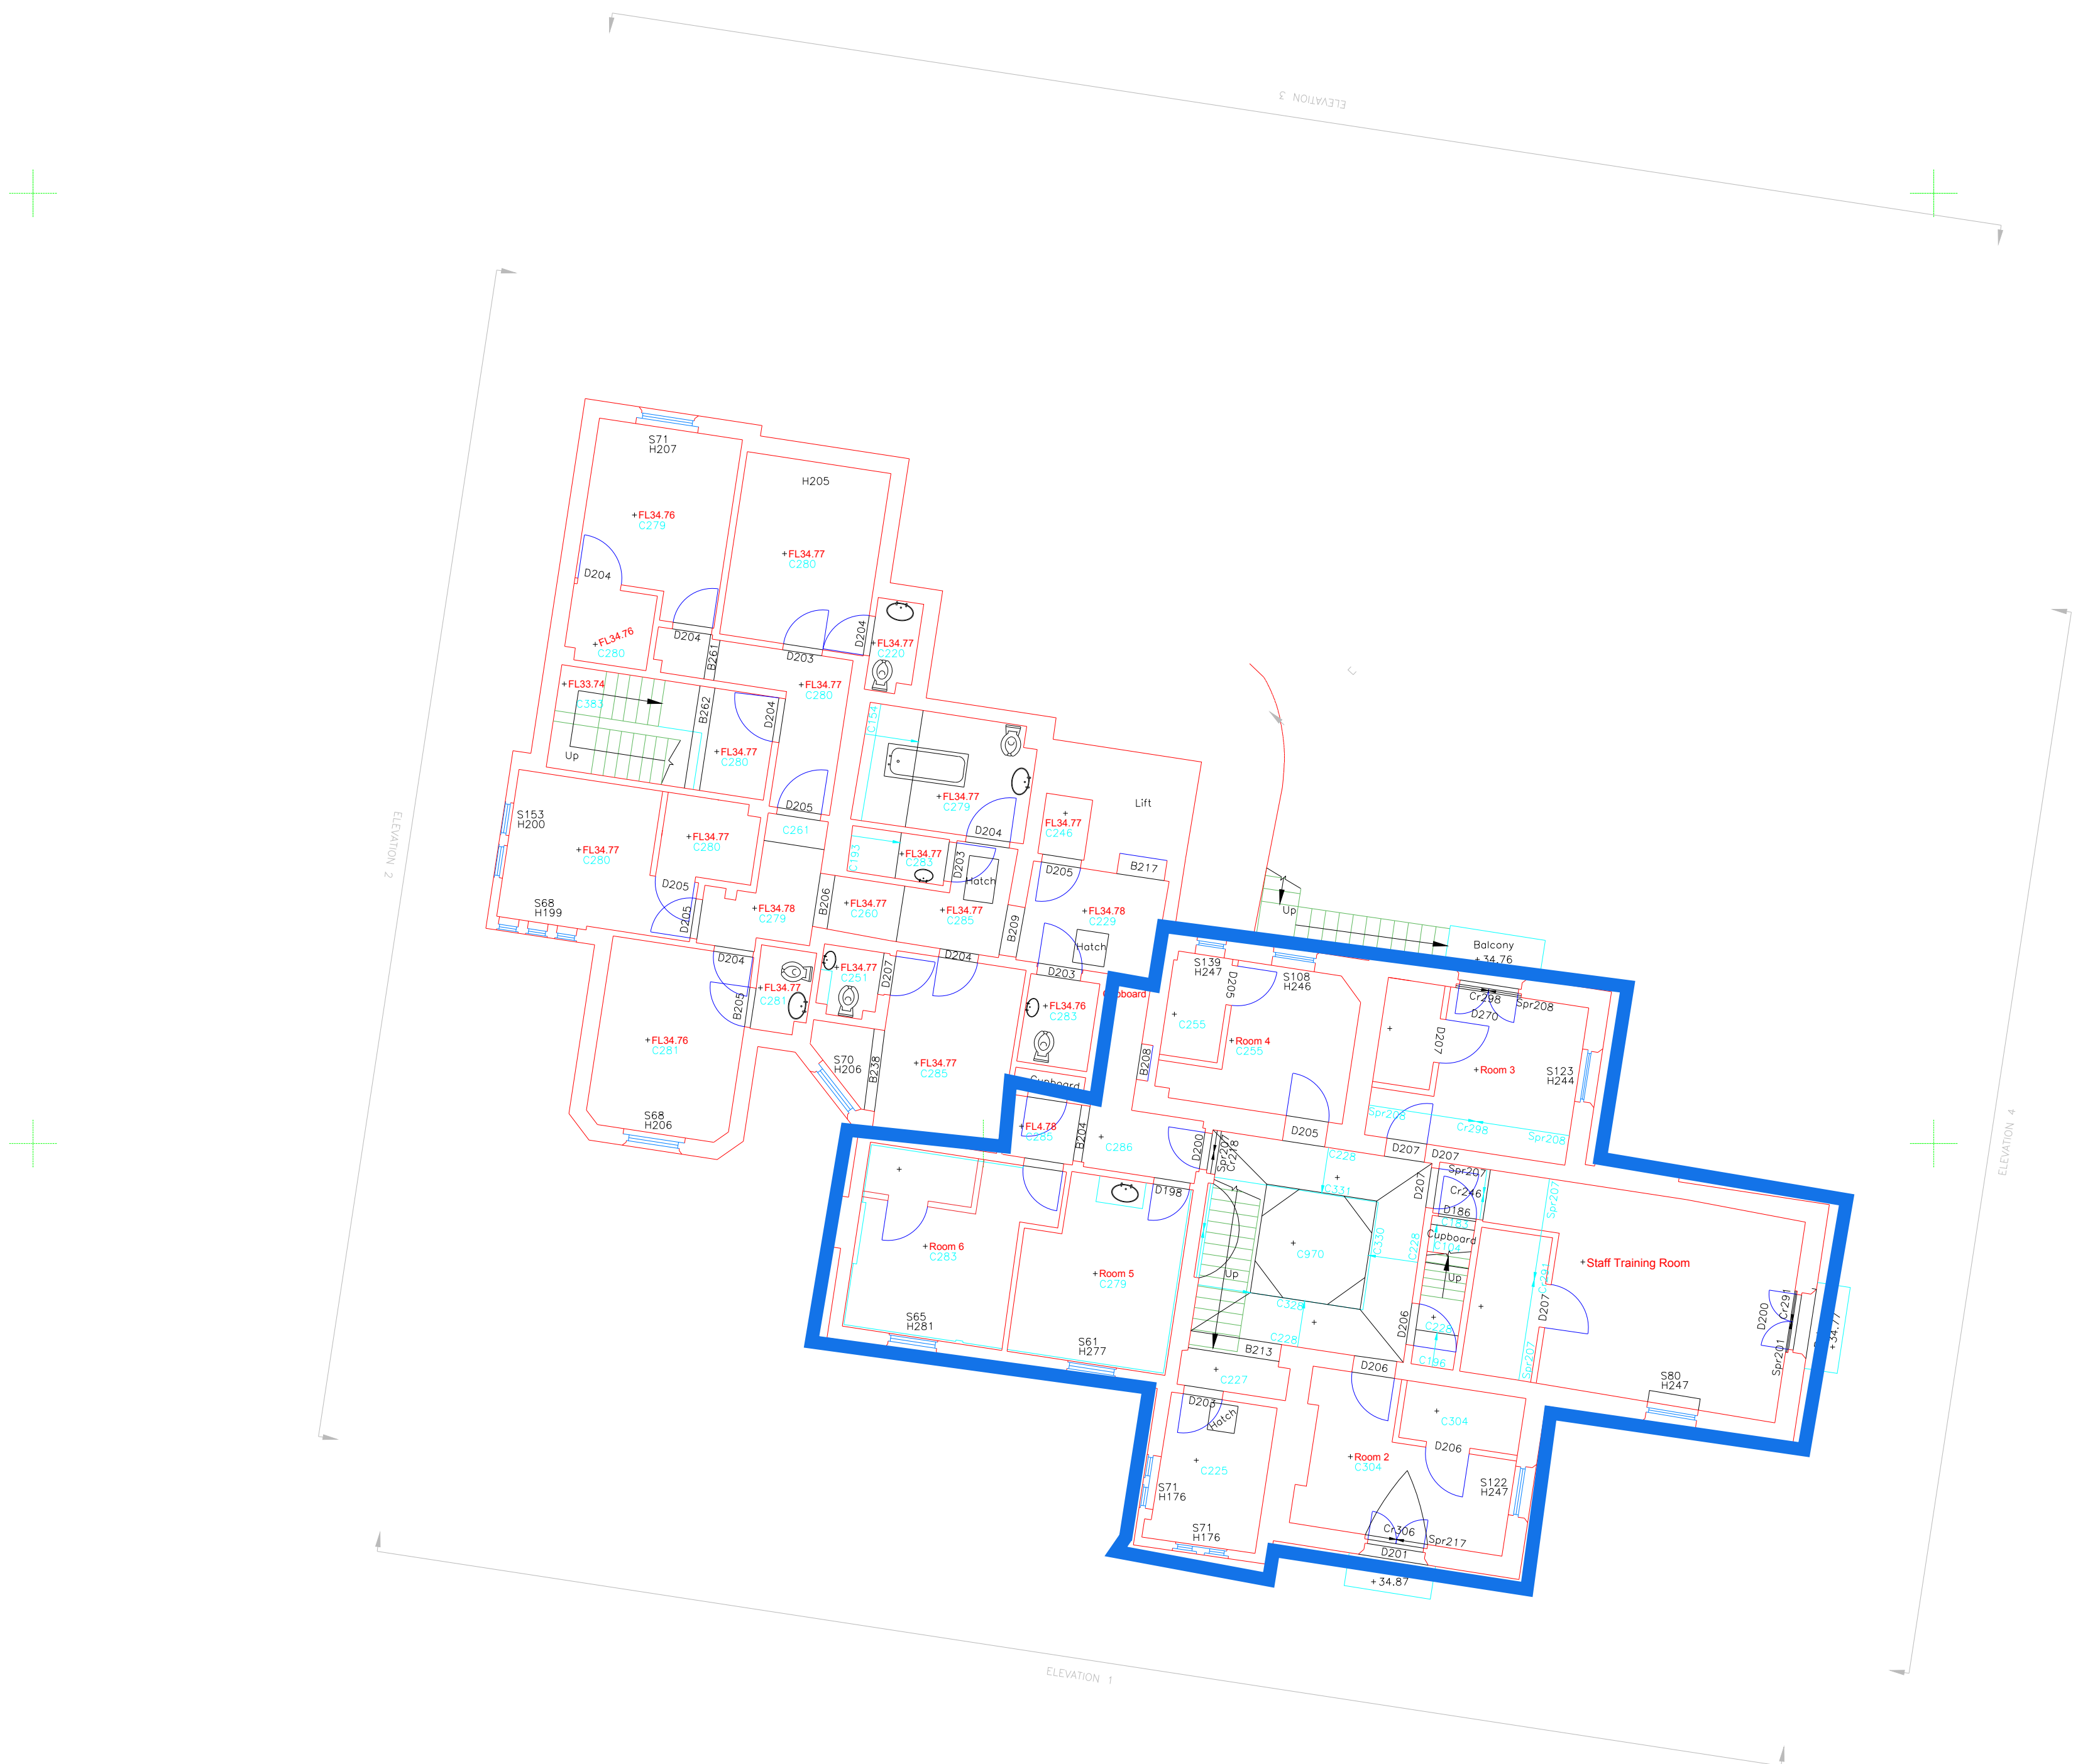

First Floor Plan
Scale 1:100 @ A1 / 1:200 @ A3

 

REV:	DESCRIPTION:	BY:	DATE:
STATUS:			
Building Control			
CLIENT:			
Sal Development Group Ltd 76 Birchwood road, Dartford, DA2 7HG			
SITE:			
Ashley Down Nursing Home, 29 Clarence Place, Gravesend, DA12 1LD			
TITLE:			
First Floor Plan			
SCALE AT A1:	DATE:	DRAWN BY:	
1:100	NOV 22	NP	
PROJECT NO:	DRAWING NO:	REVISION:	
22.0096	BC02		