



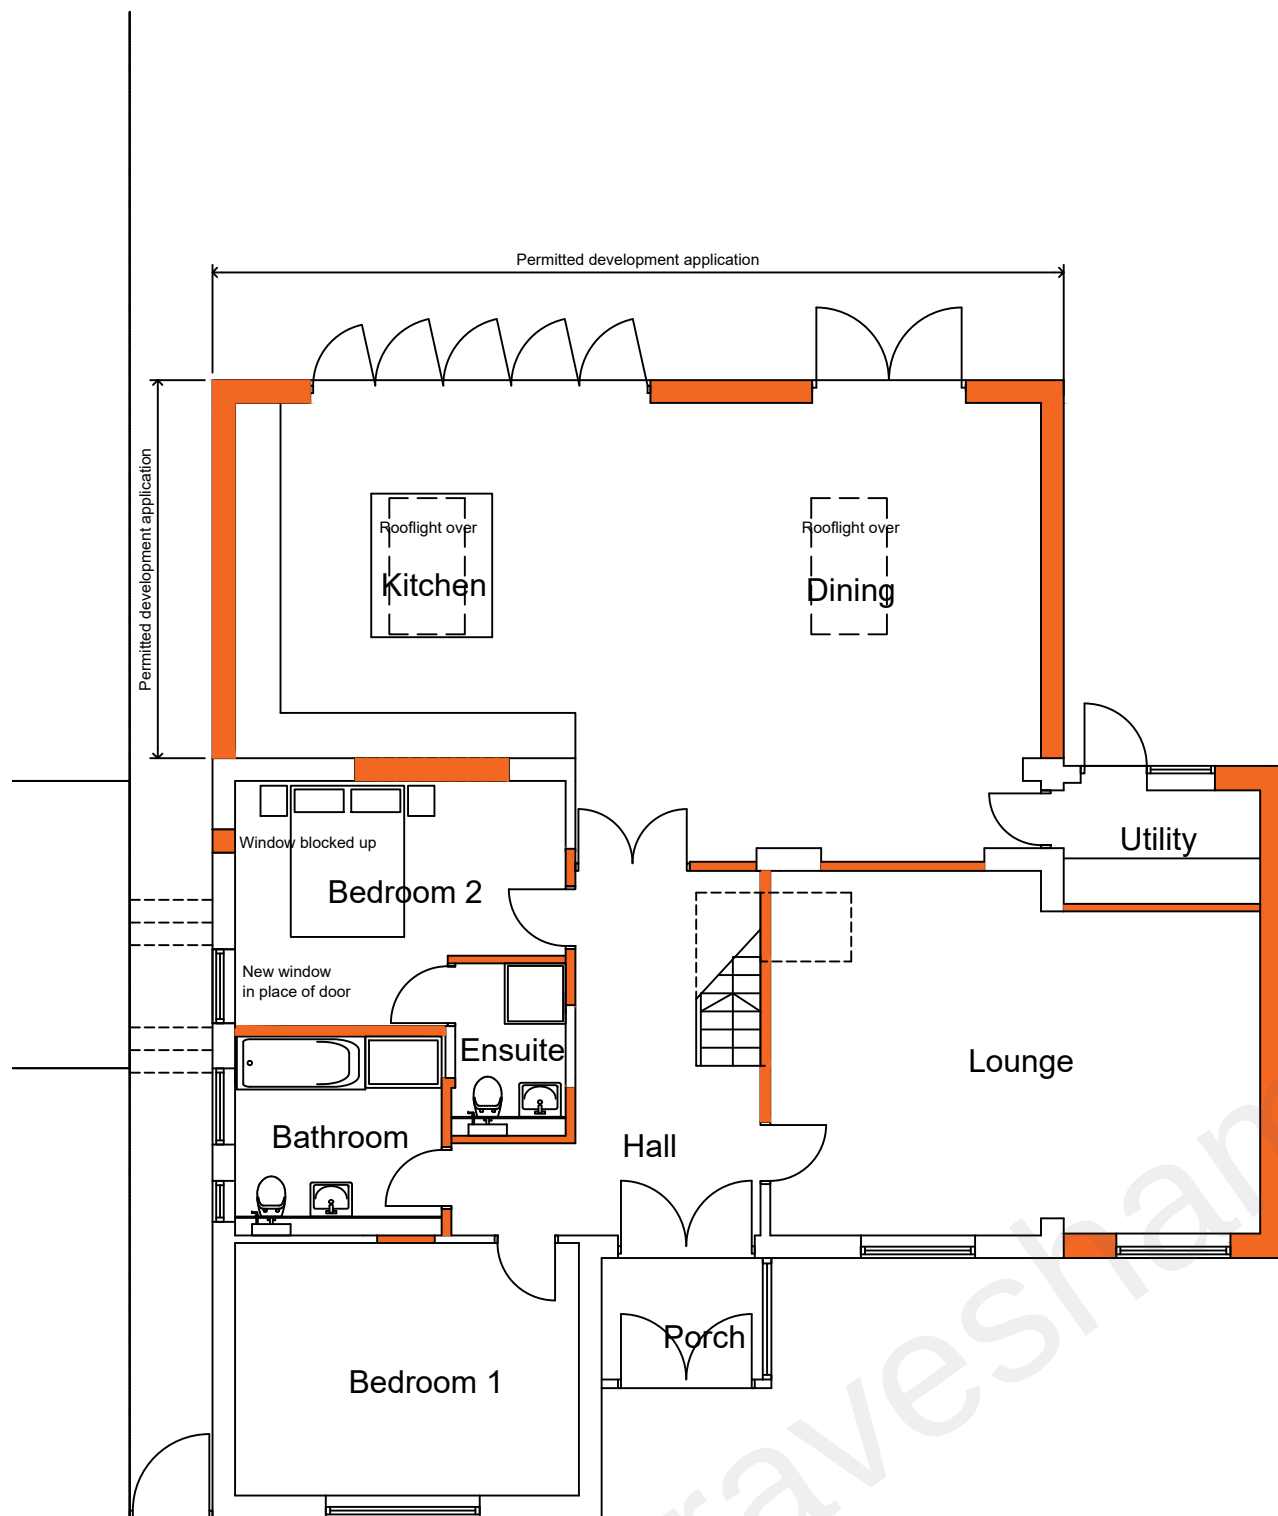

Ground Floor Plan

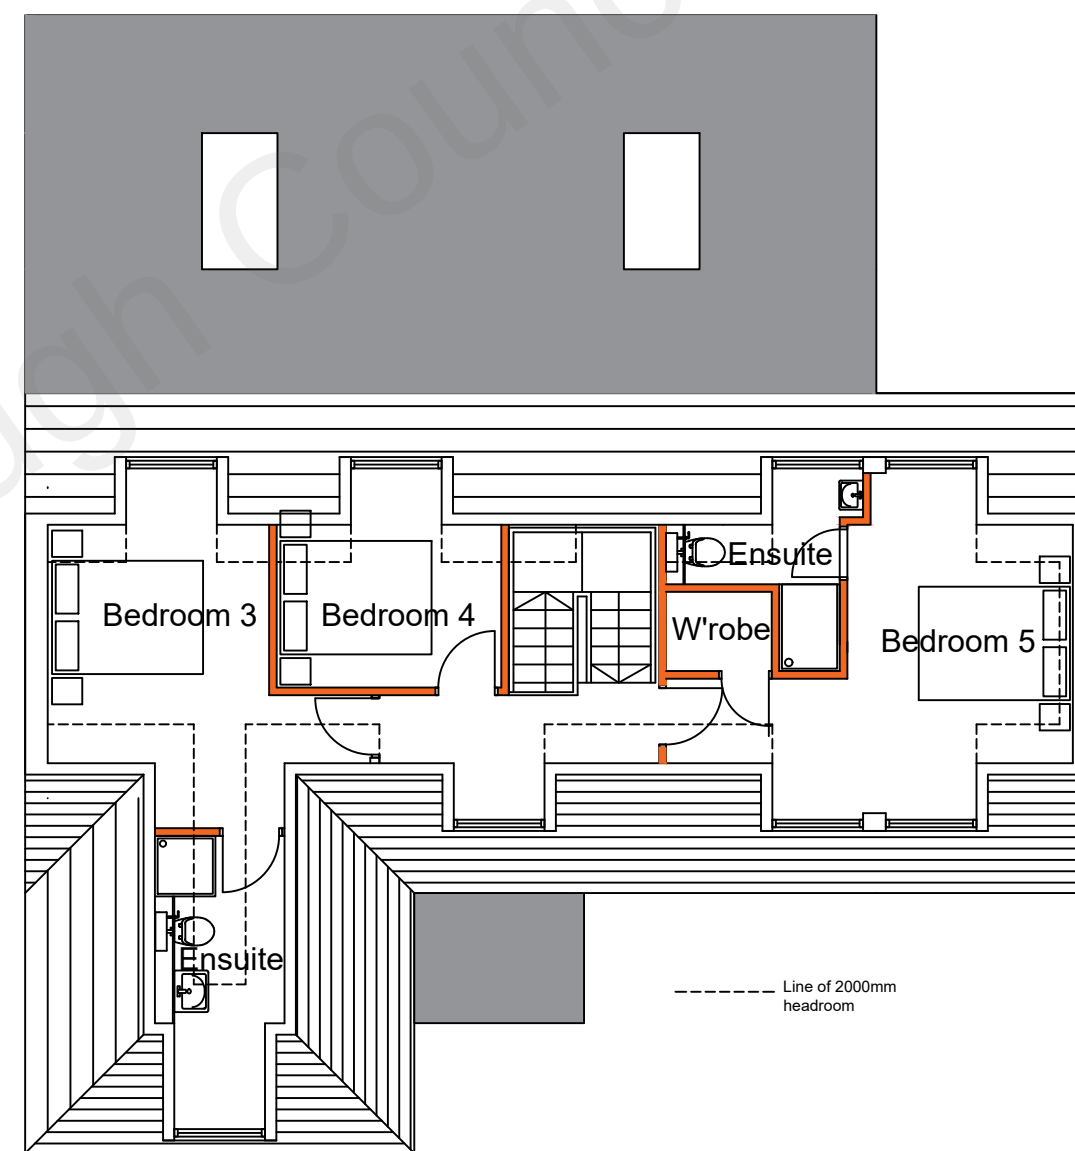

First Floor Plan

Proposed Alterations
19, Thong Lane
Gravesend DA12 4LB

Scale: 1:100 @ A3

Date: Jan 22

PROPOSED
FLOOR PLANS

Drg.No:

P7C