




Front Elevation


Scale 1:100
0 0.5 1 2 3 4 5 6 7 8 9 10

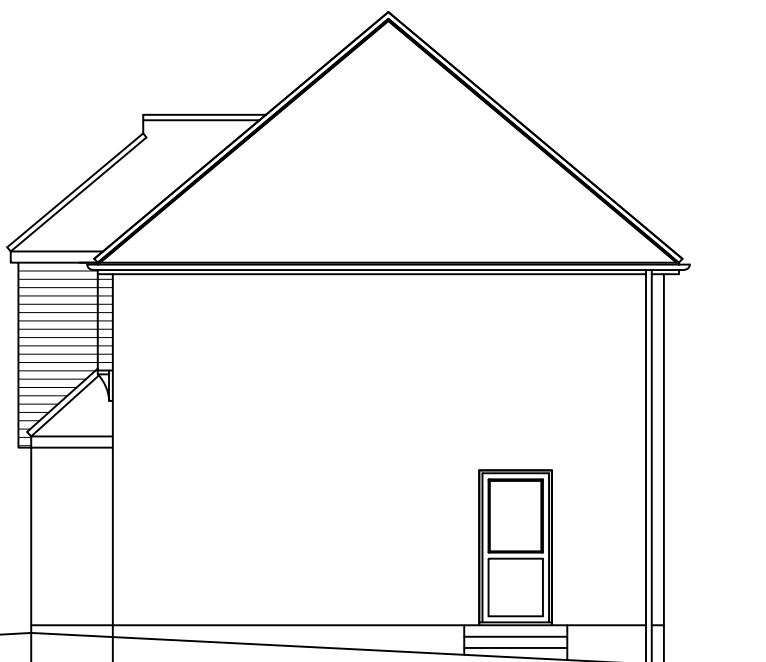


Side Elevation



Rear Elevation

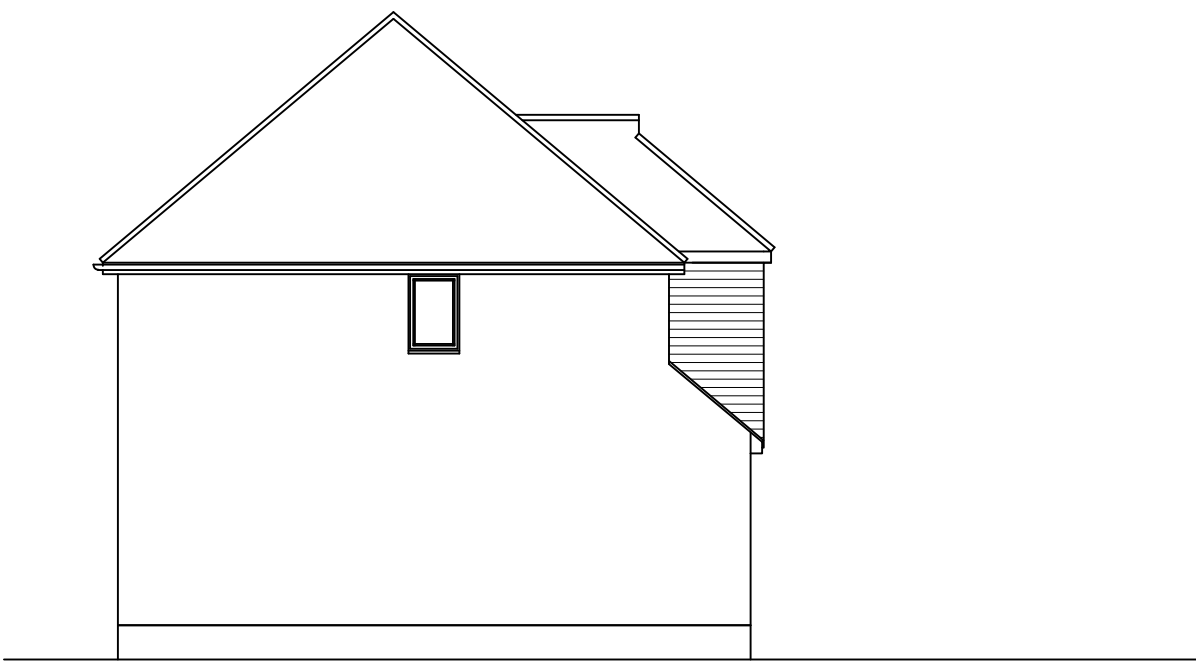


Side Elevation

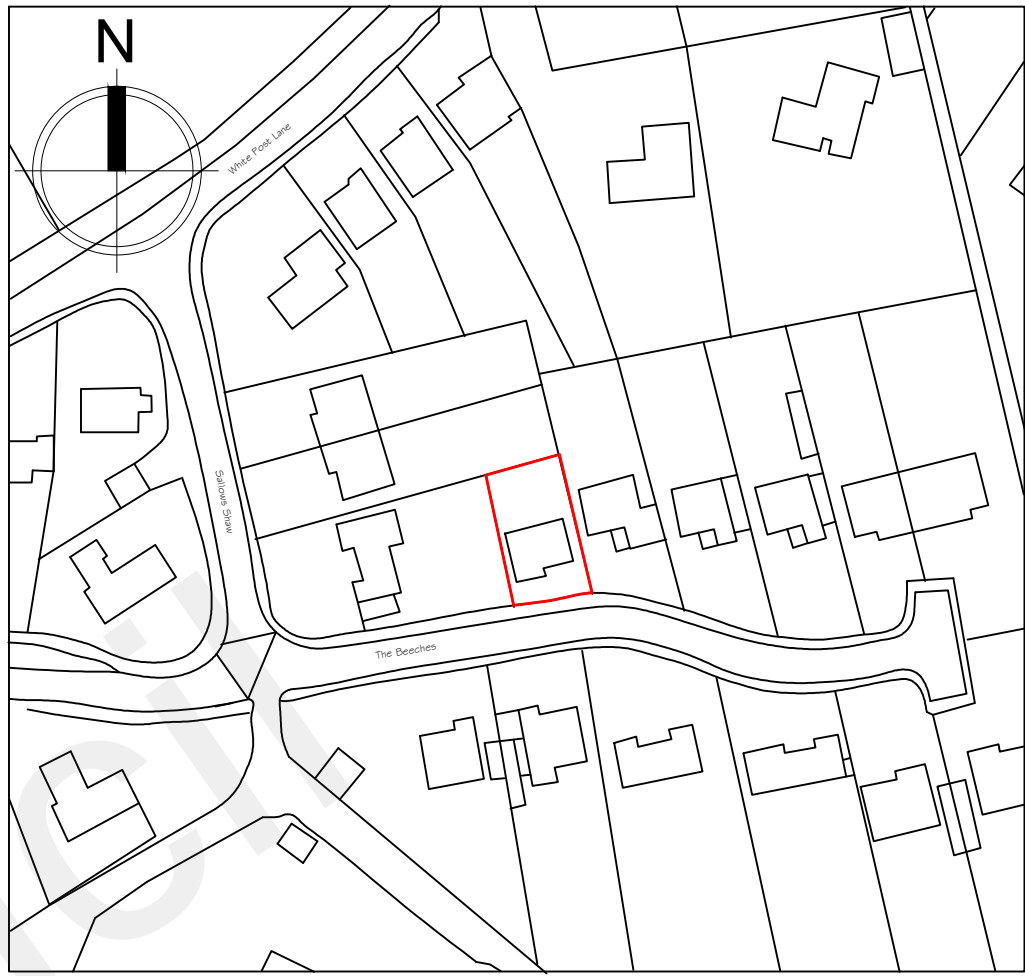


Location Plan

Scale 1:1250
0 1 2 3 4 5 6 7 8 9 10

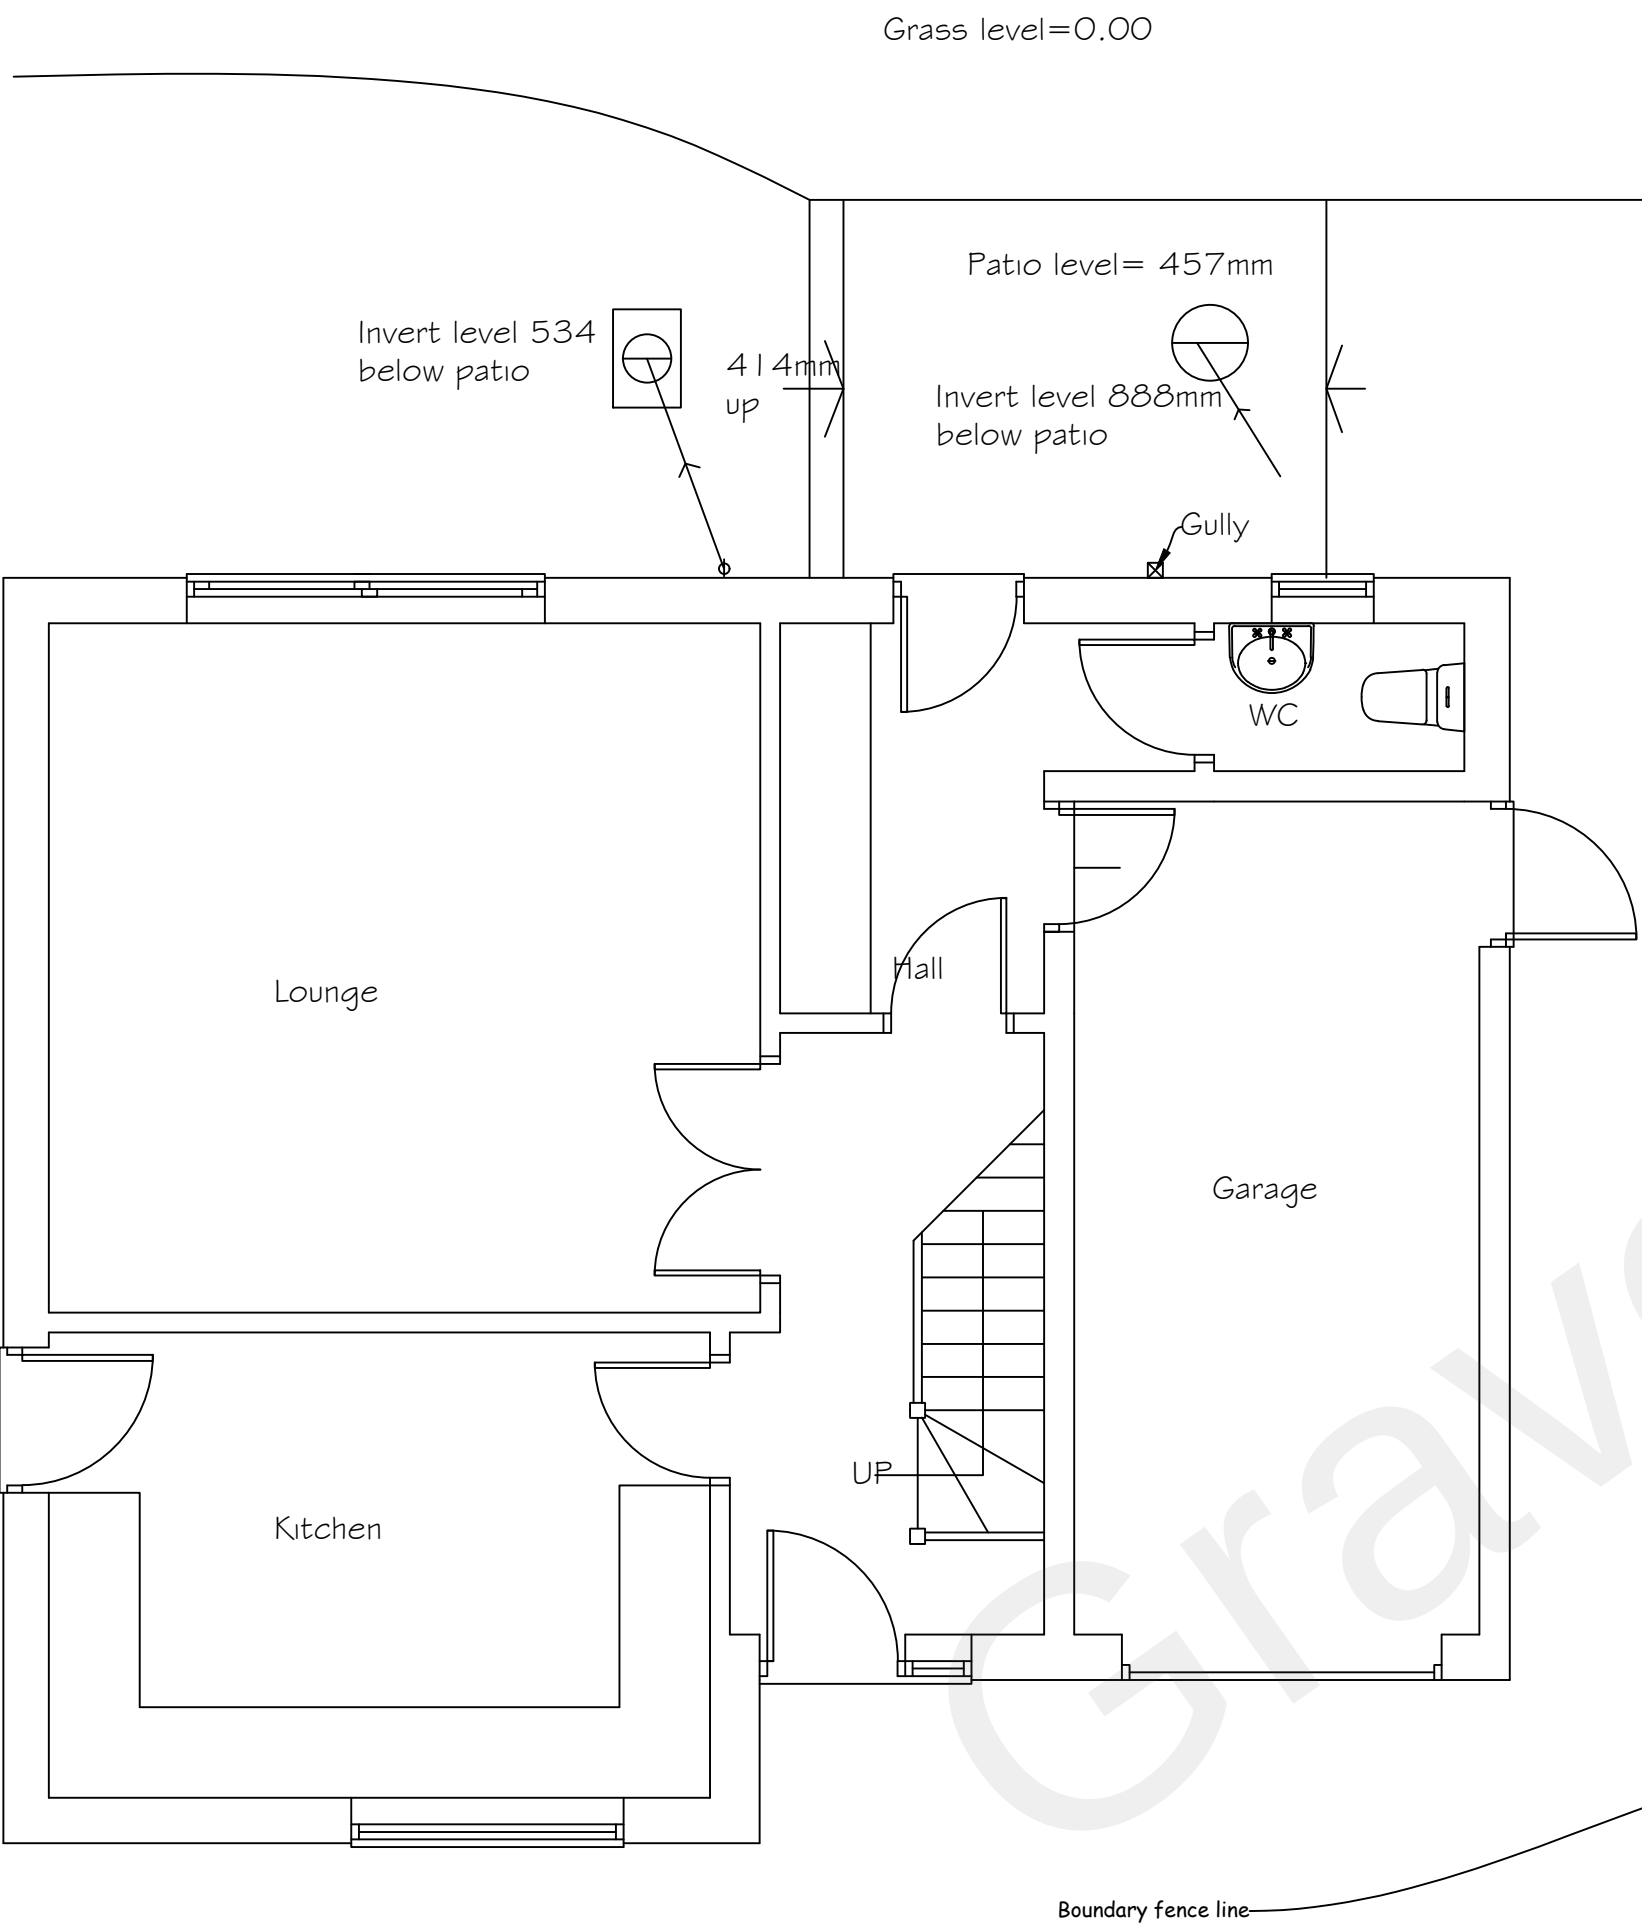


Ground Floor Plan


Scale 1:50
0 0.5 1 2 3 4 5 6 7 8 9 10

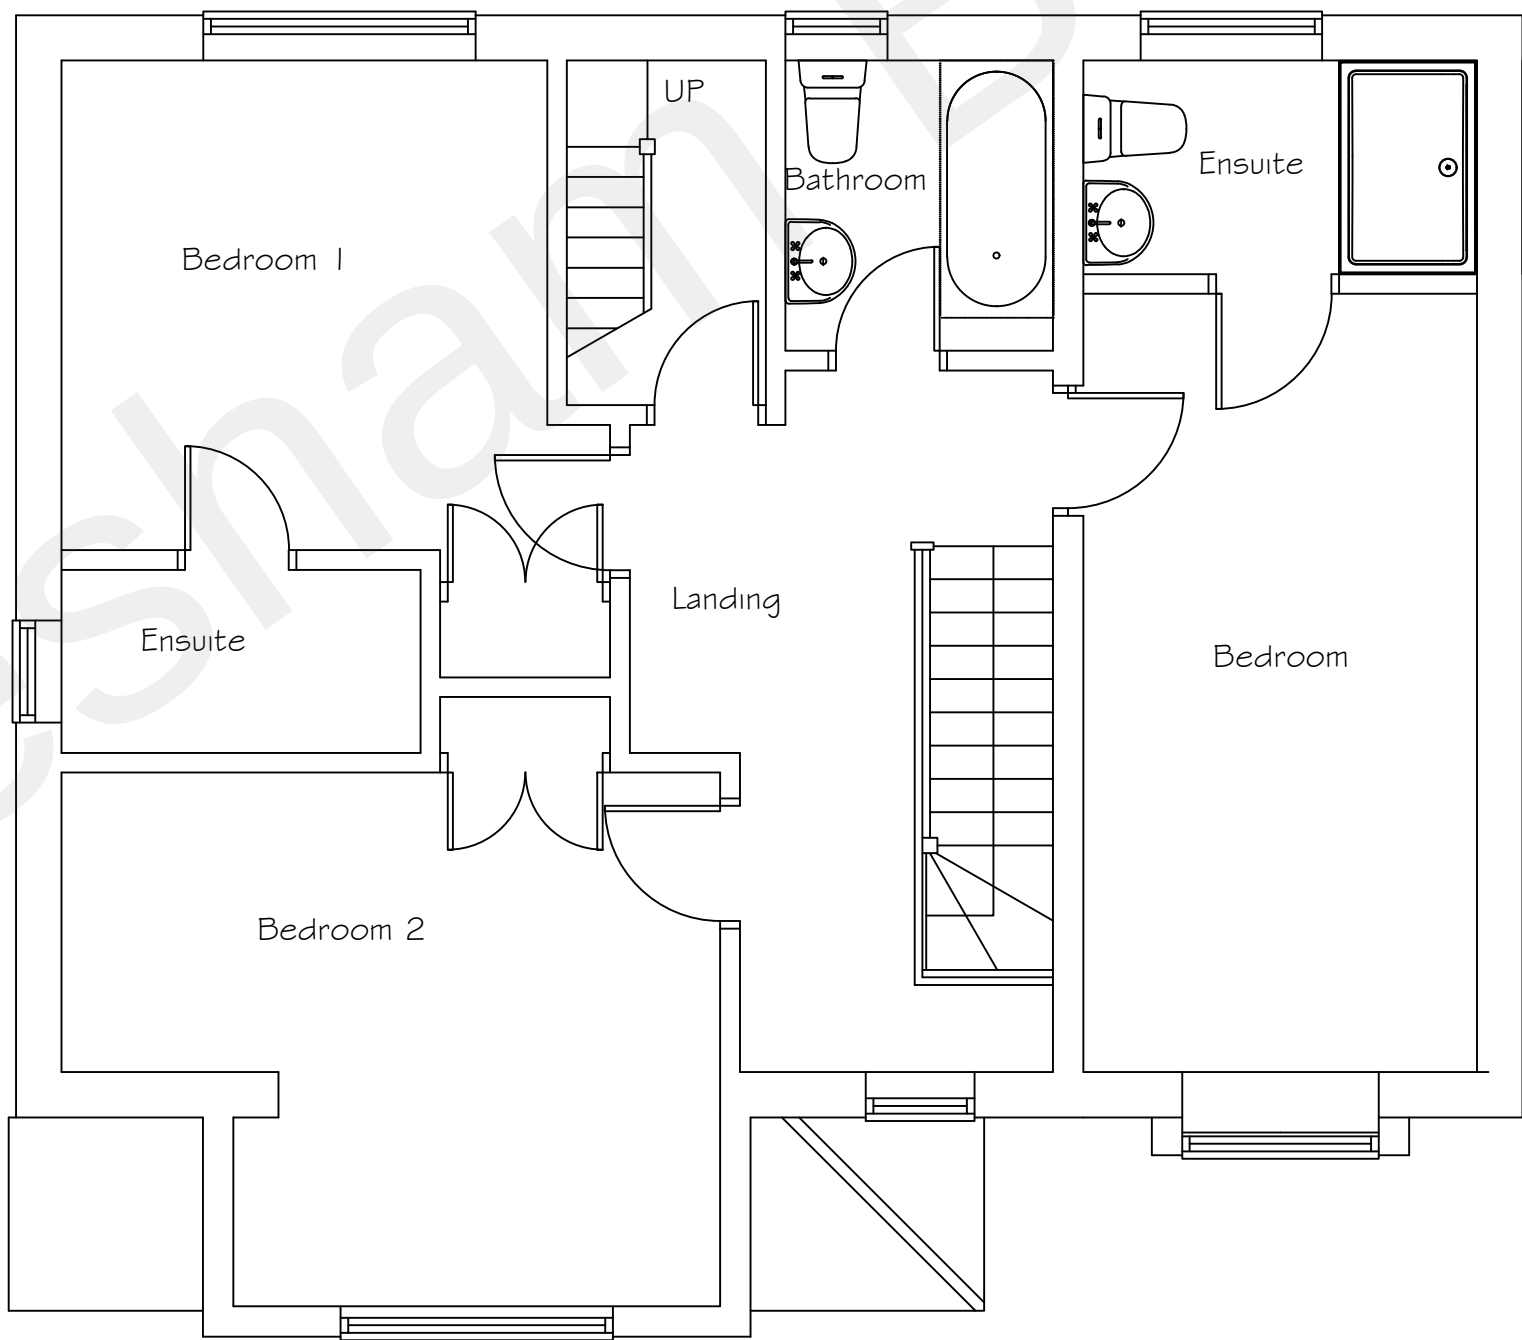

First Floor Plan

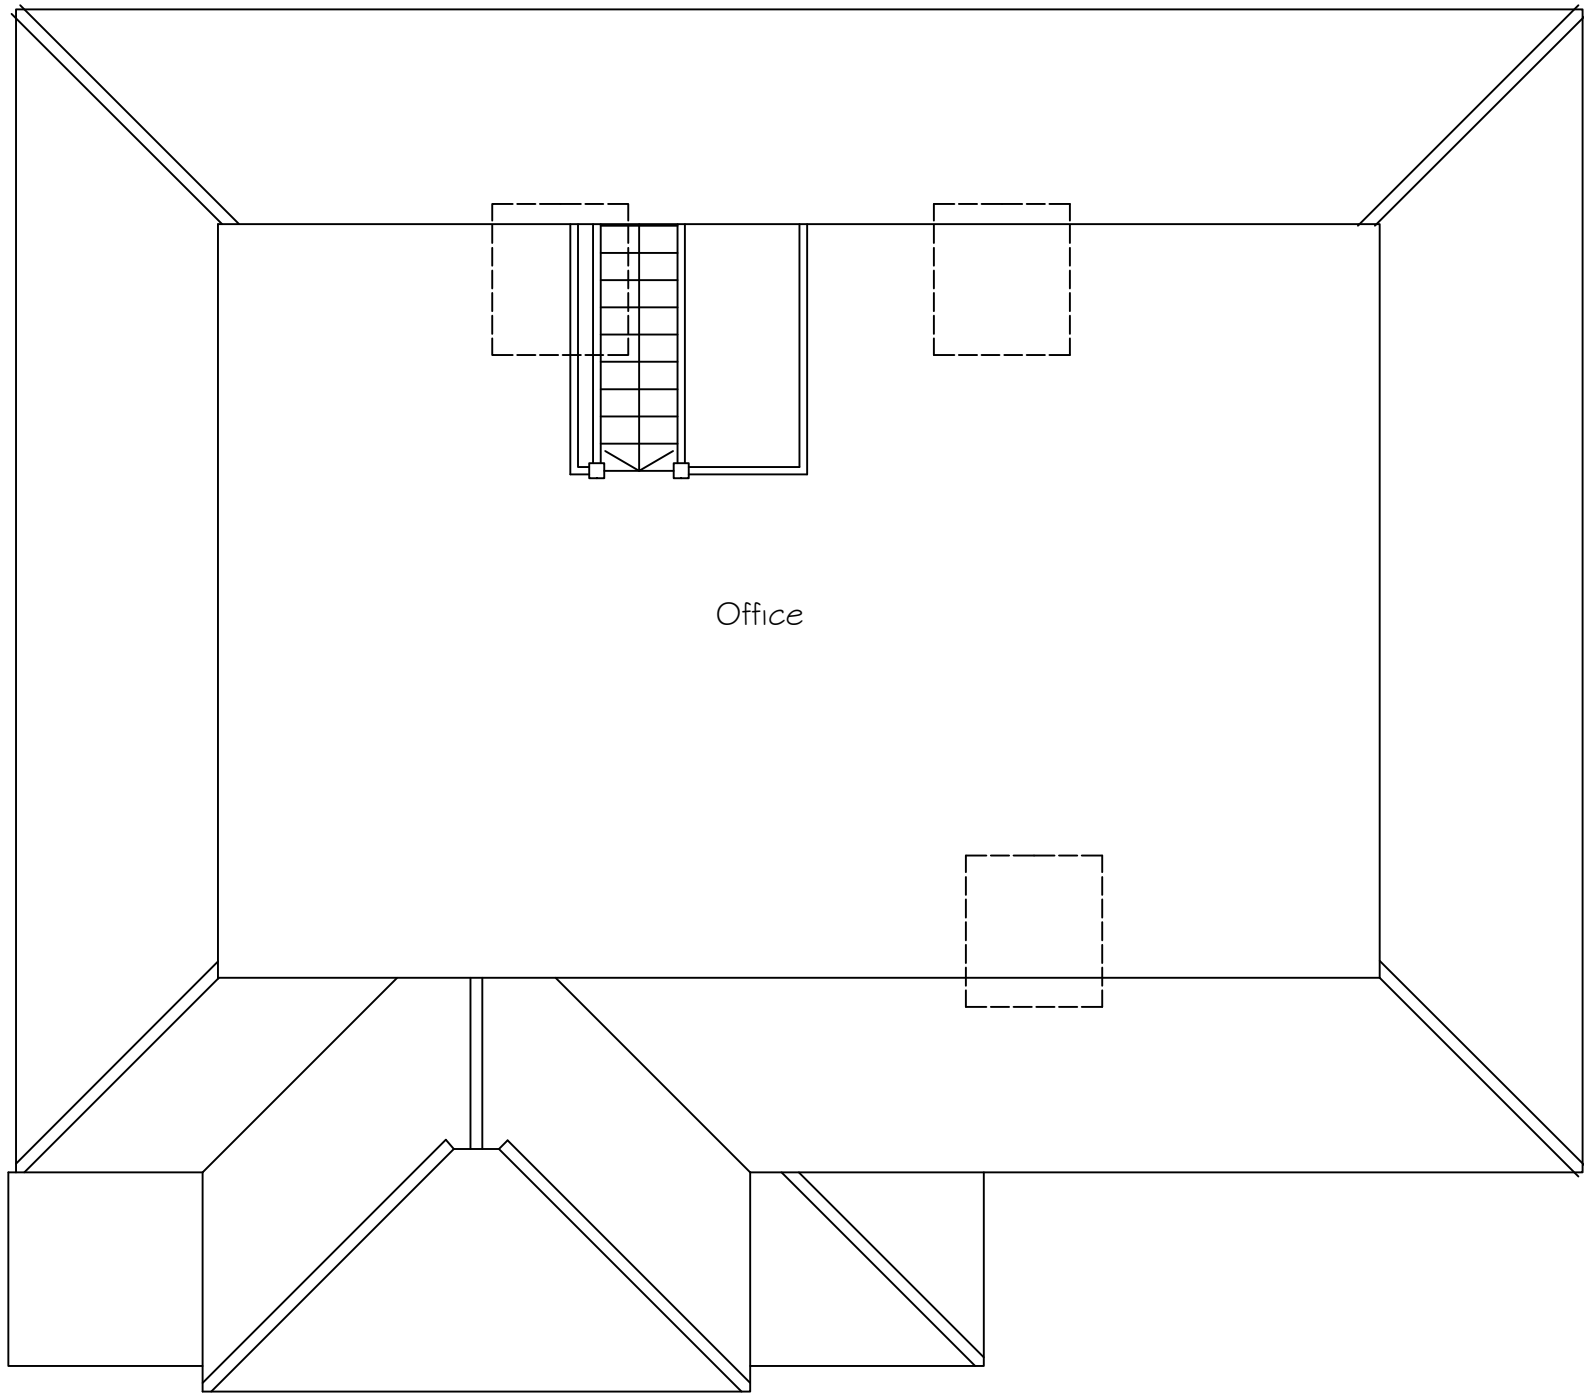

Second Floor Plan

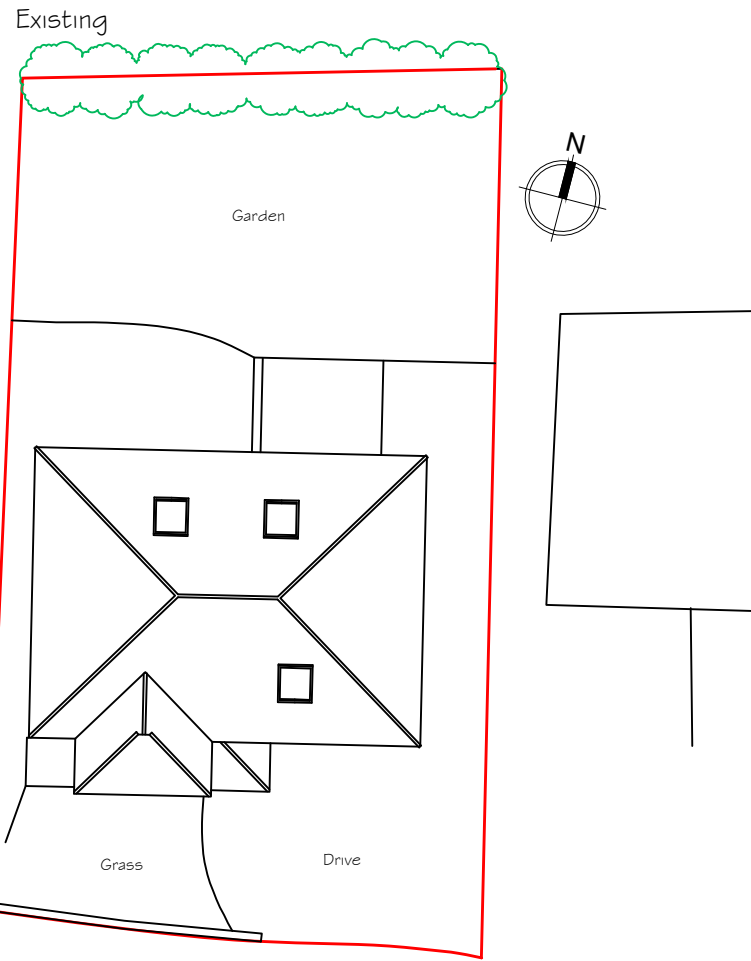

Site Plan

Scale 1:200
0 1 2 3 4 5 6 7 8 9 10

Synergy

Planning & Property Consultants Ltd
Suite 6 Laser Quay
Marine City Centre
Rochester
Kent ME2 4HU

Client
Mr & Mrs Cooper

Address
Beech House The Beeches Sole Street Kent DA13 9BT

Drawing title
Existing Plans and Elevations

Scale
1:100 / 1:50 / 1:1250 / 1:200

Date
April 2022

Drawn by

Drawing No
22/372/01