



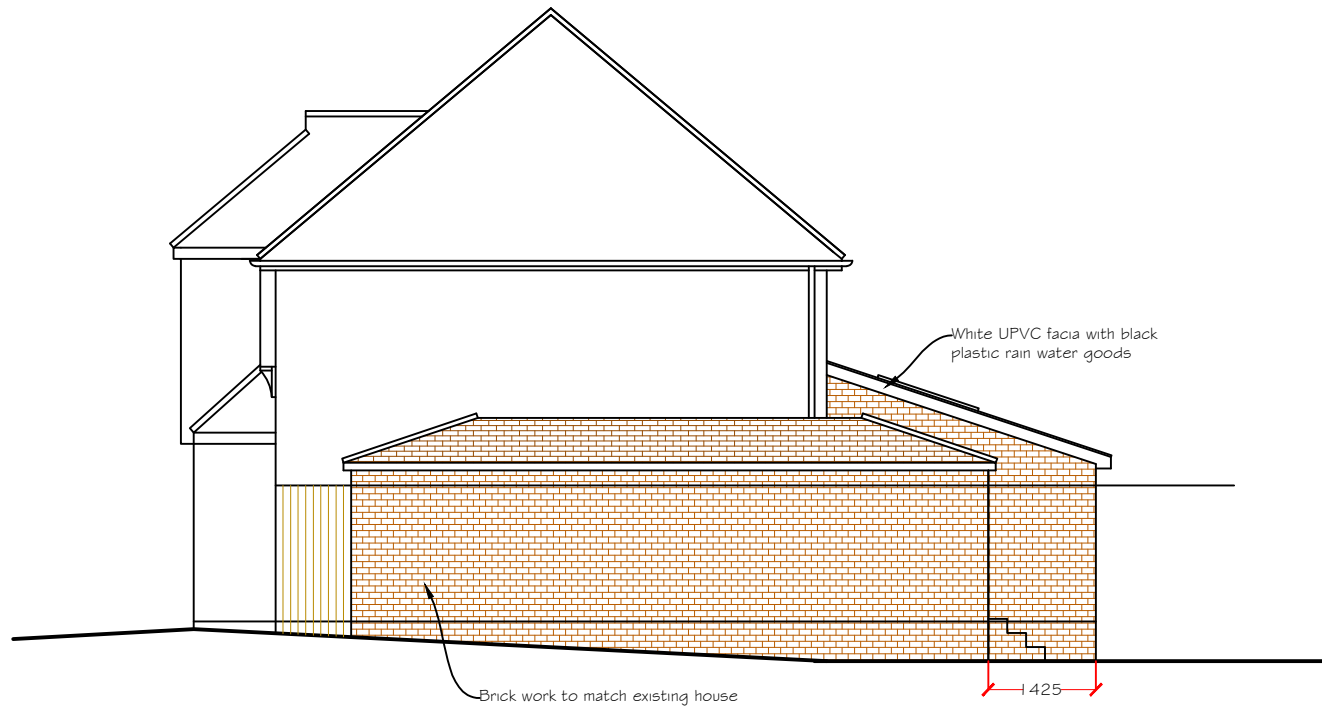

Front Elevation


Scale 1:100

 


Side Elevation



Rear Elevation

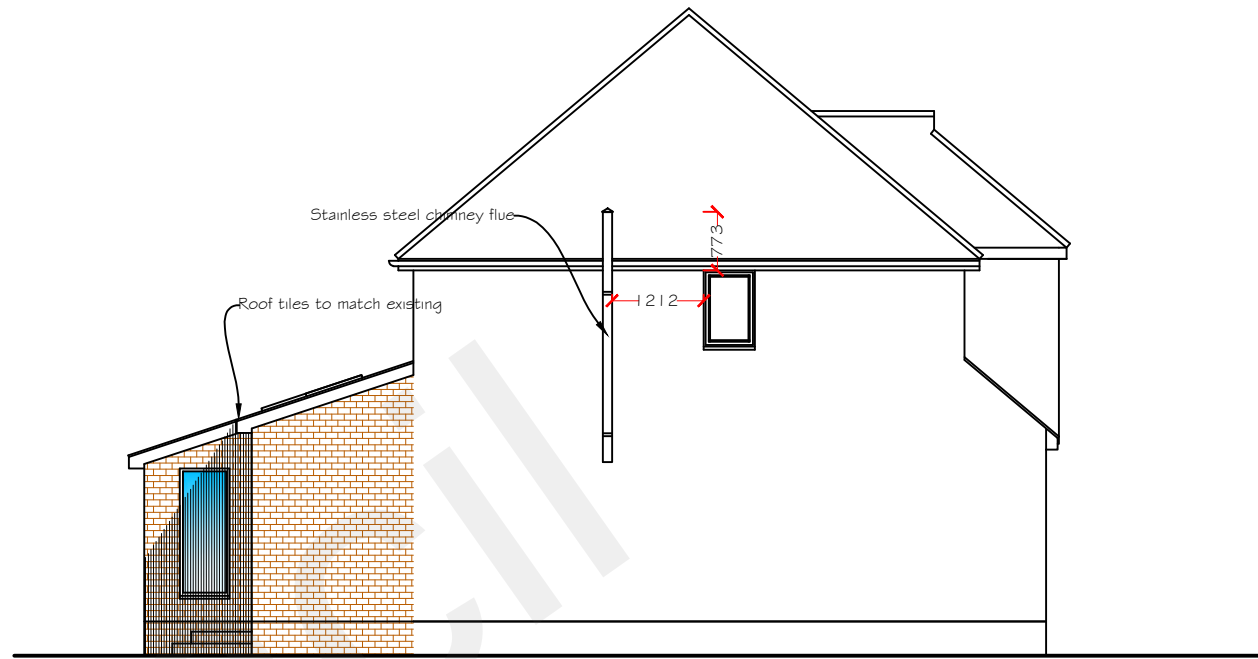


Side Elevation

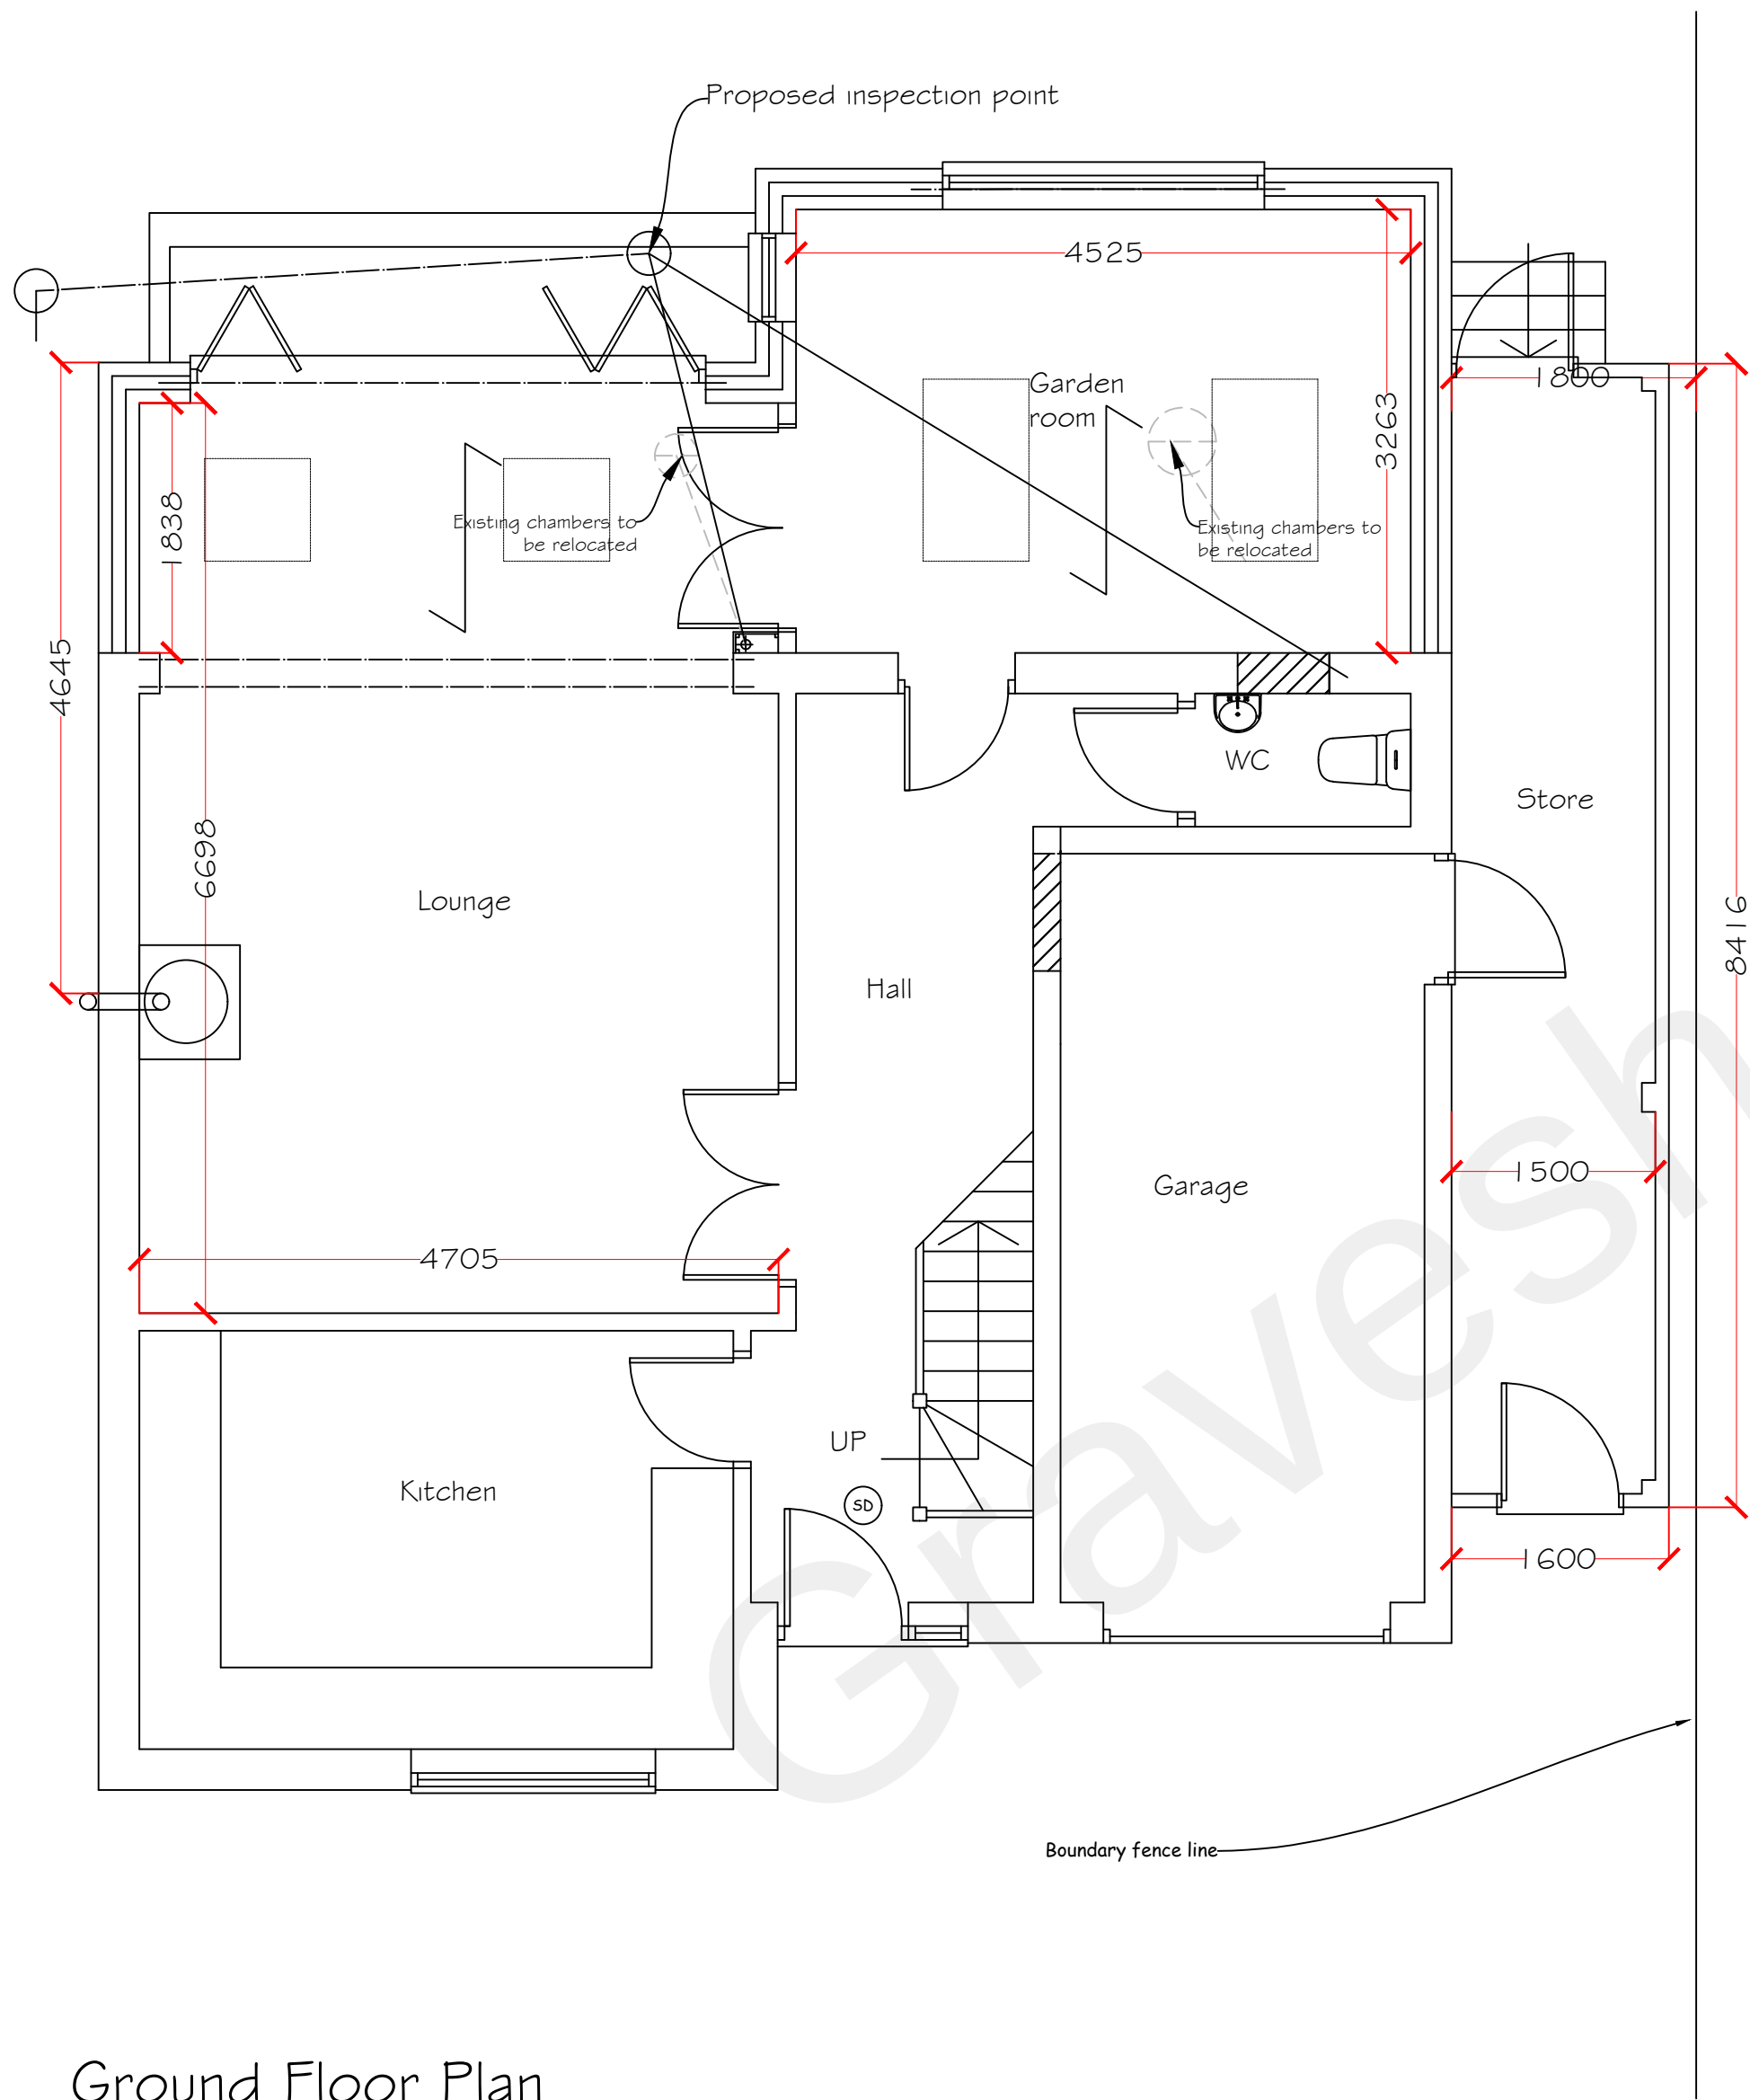


Ground Floor Plan

Scale 1:50

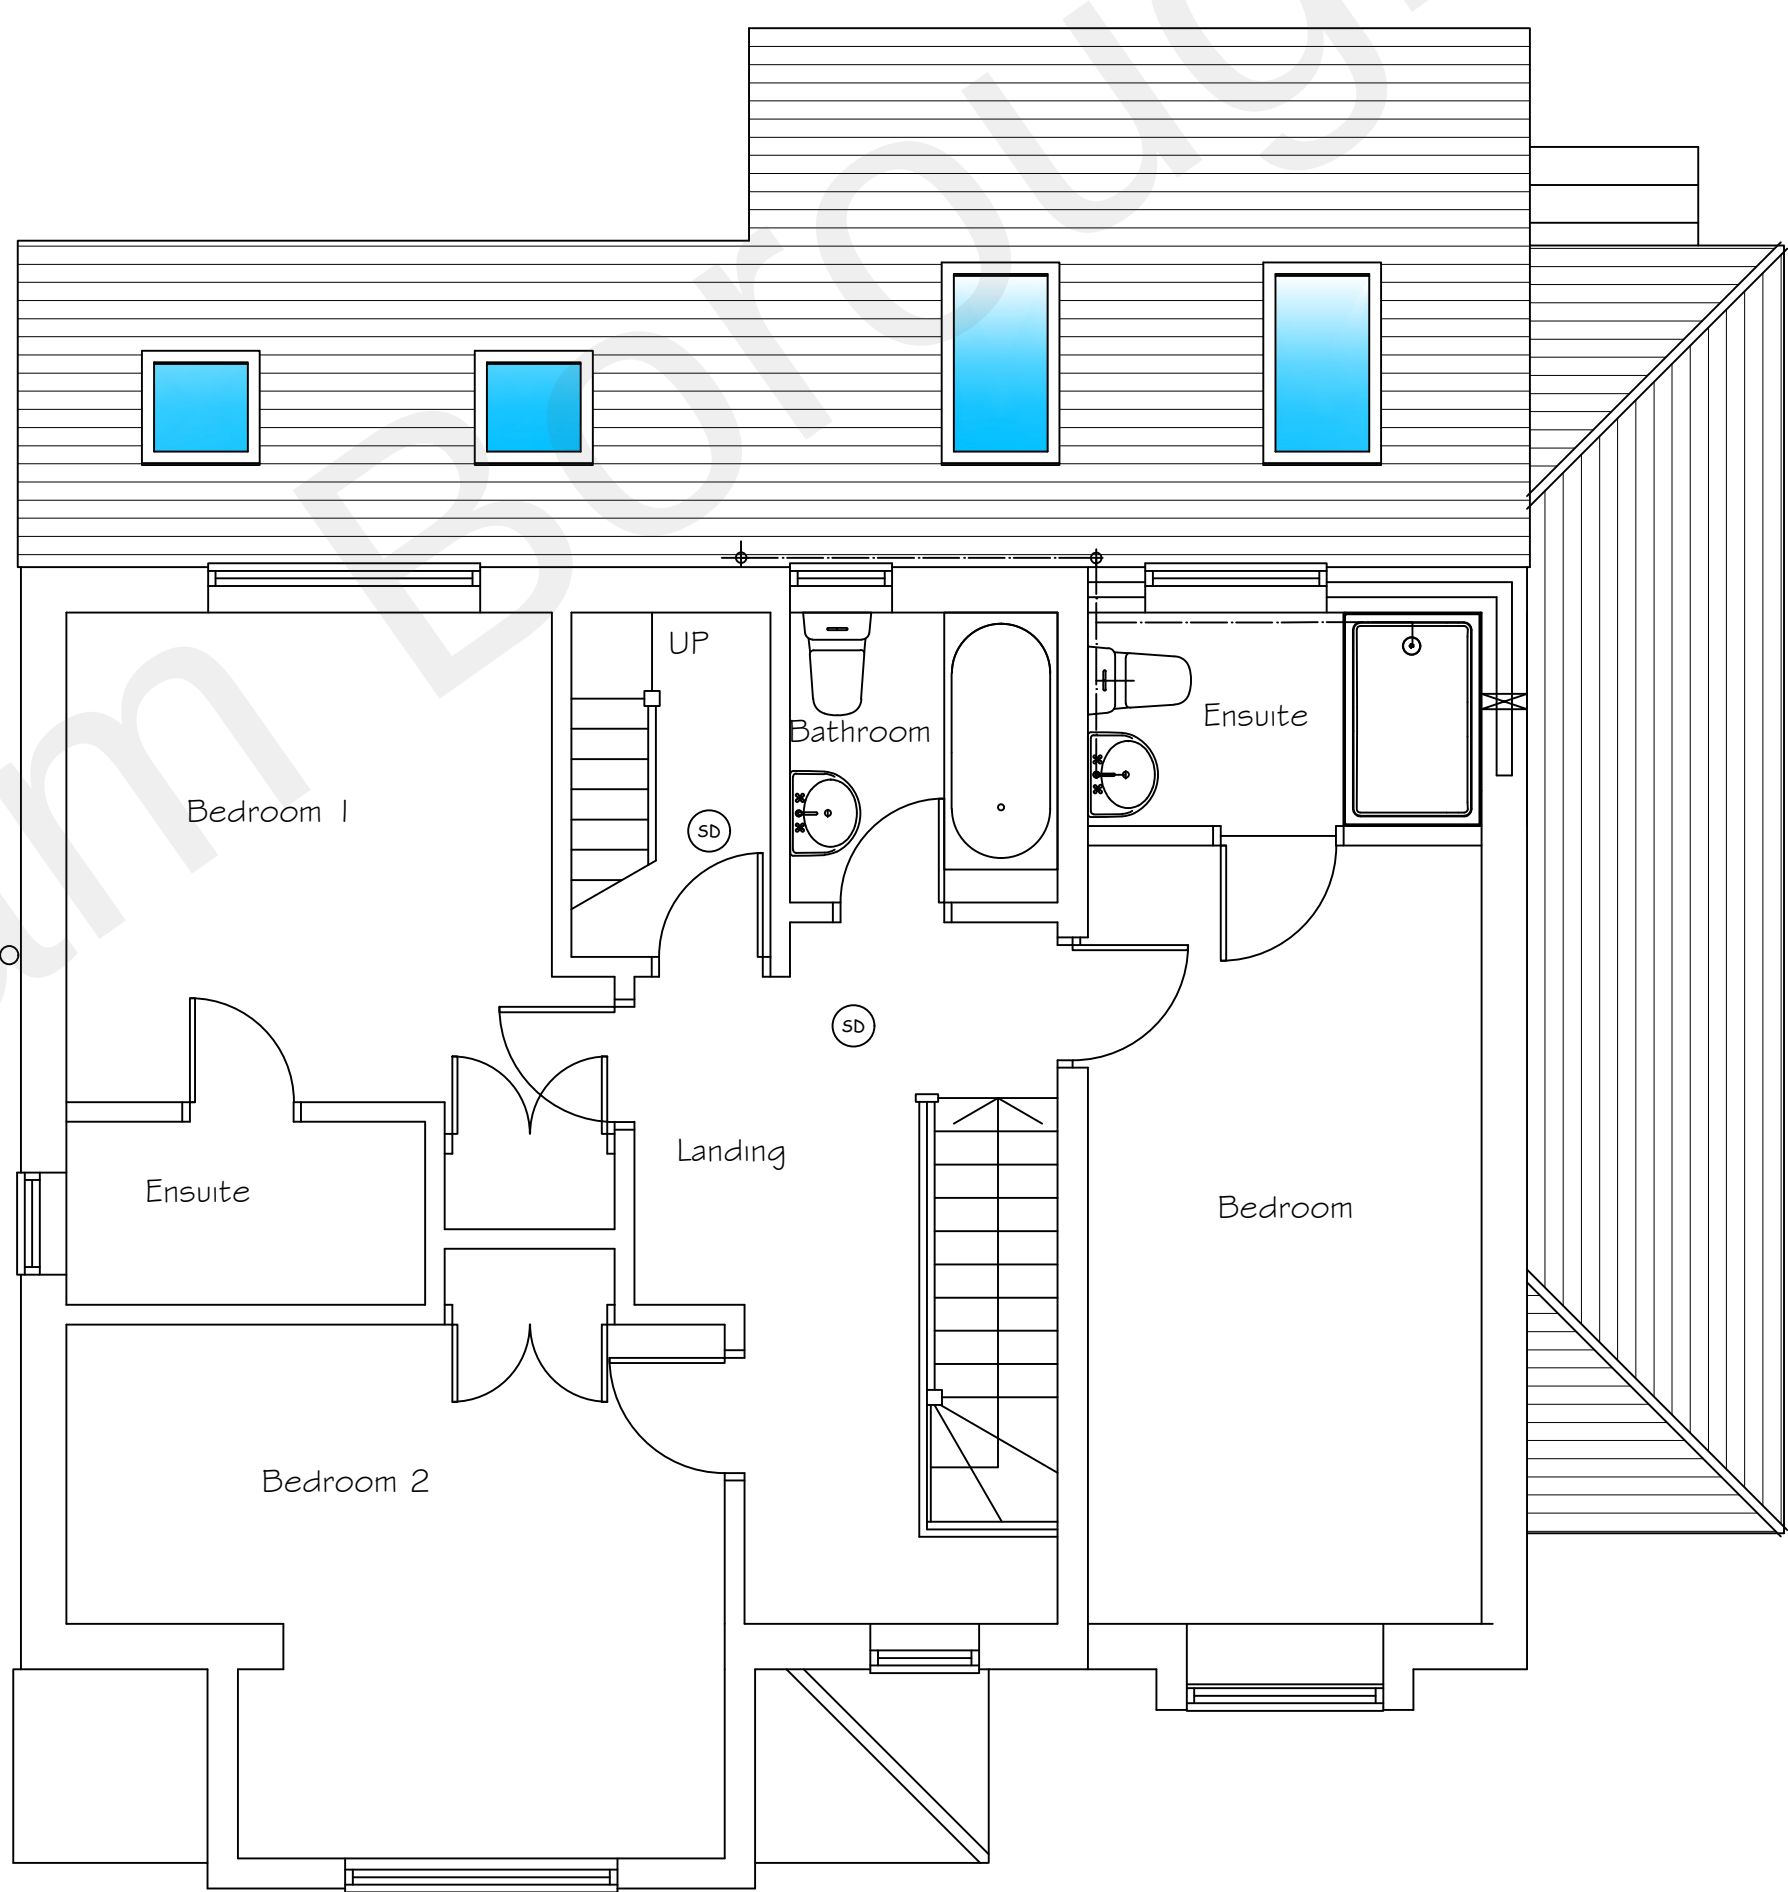

First Floor Plan

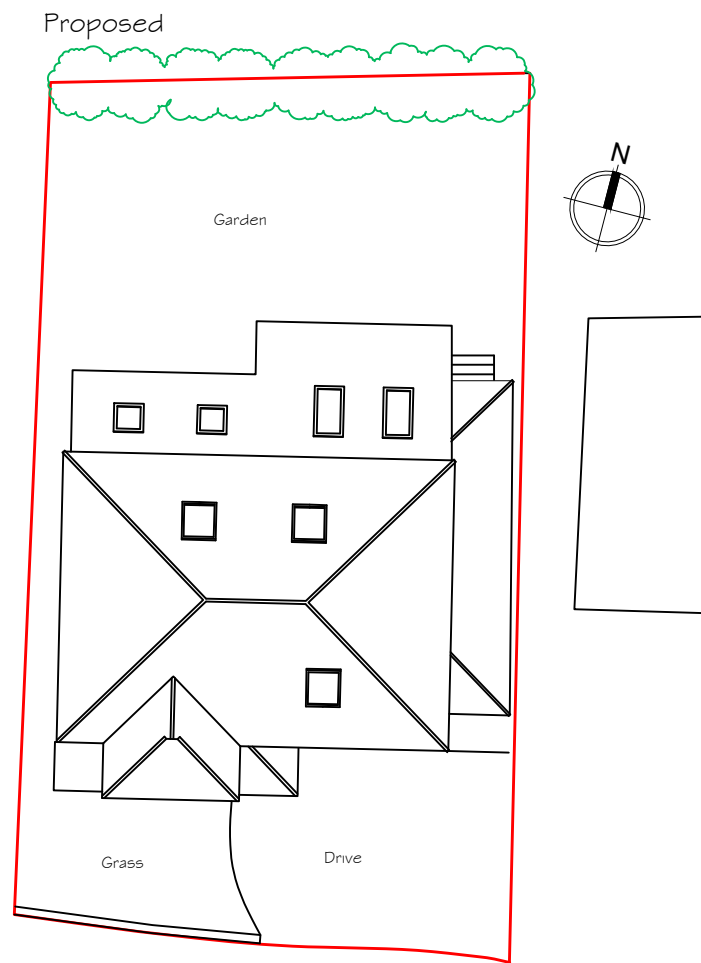

Site Plan

Scale 1:200



Synergy Planning & Property Consultants Ltd Suite 6 Laser Quay Marine City Centre Rochester Kent ME2 4HU	
Client	Mr & Mrs Cooper
Address	Beech House The Beeches Sole Street Kent
Drawing title	Proposed Plans & Elevations
Scale	1:100 / 1:50 / 1:200
Date	June 2022
Drawing No	22/376/02