



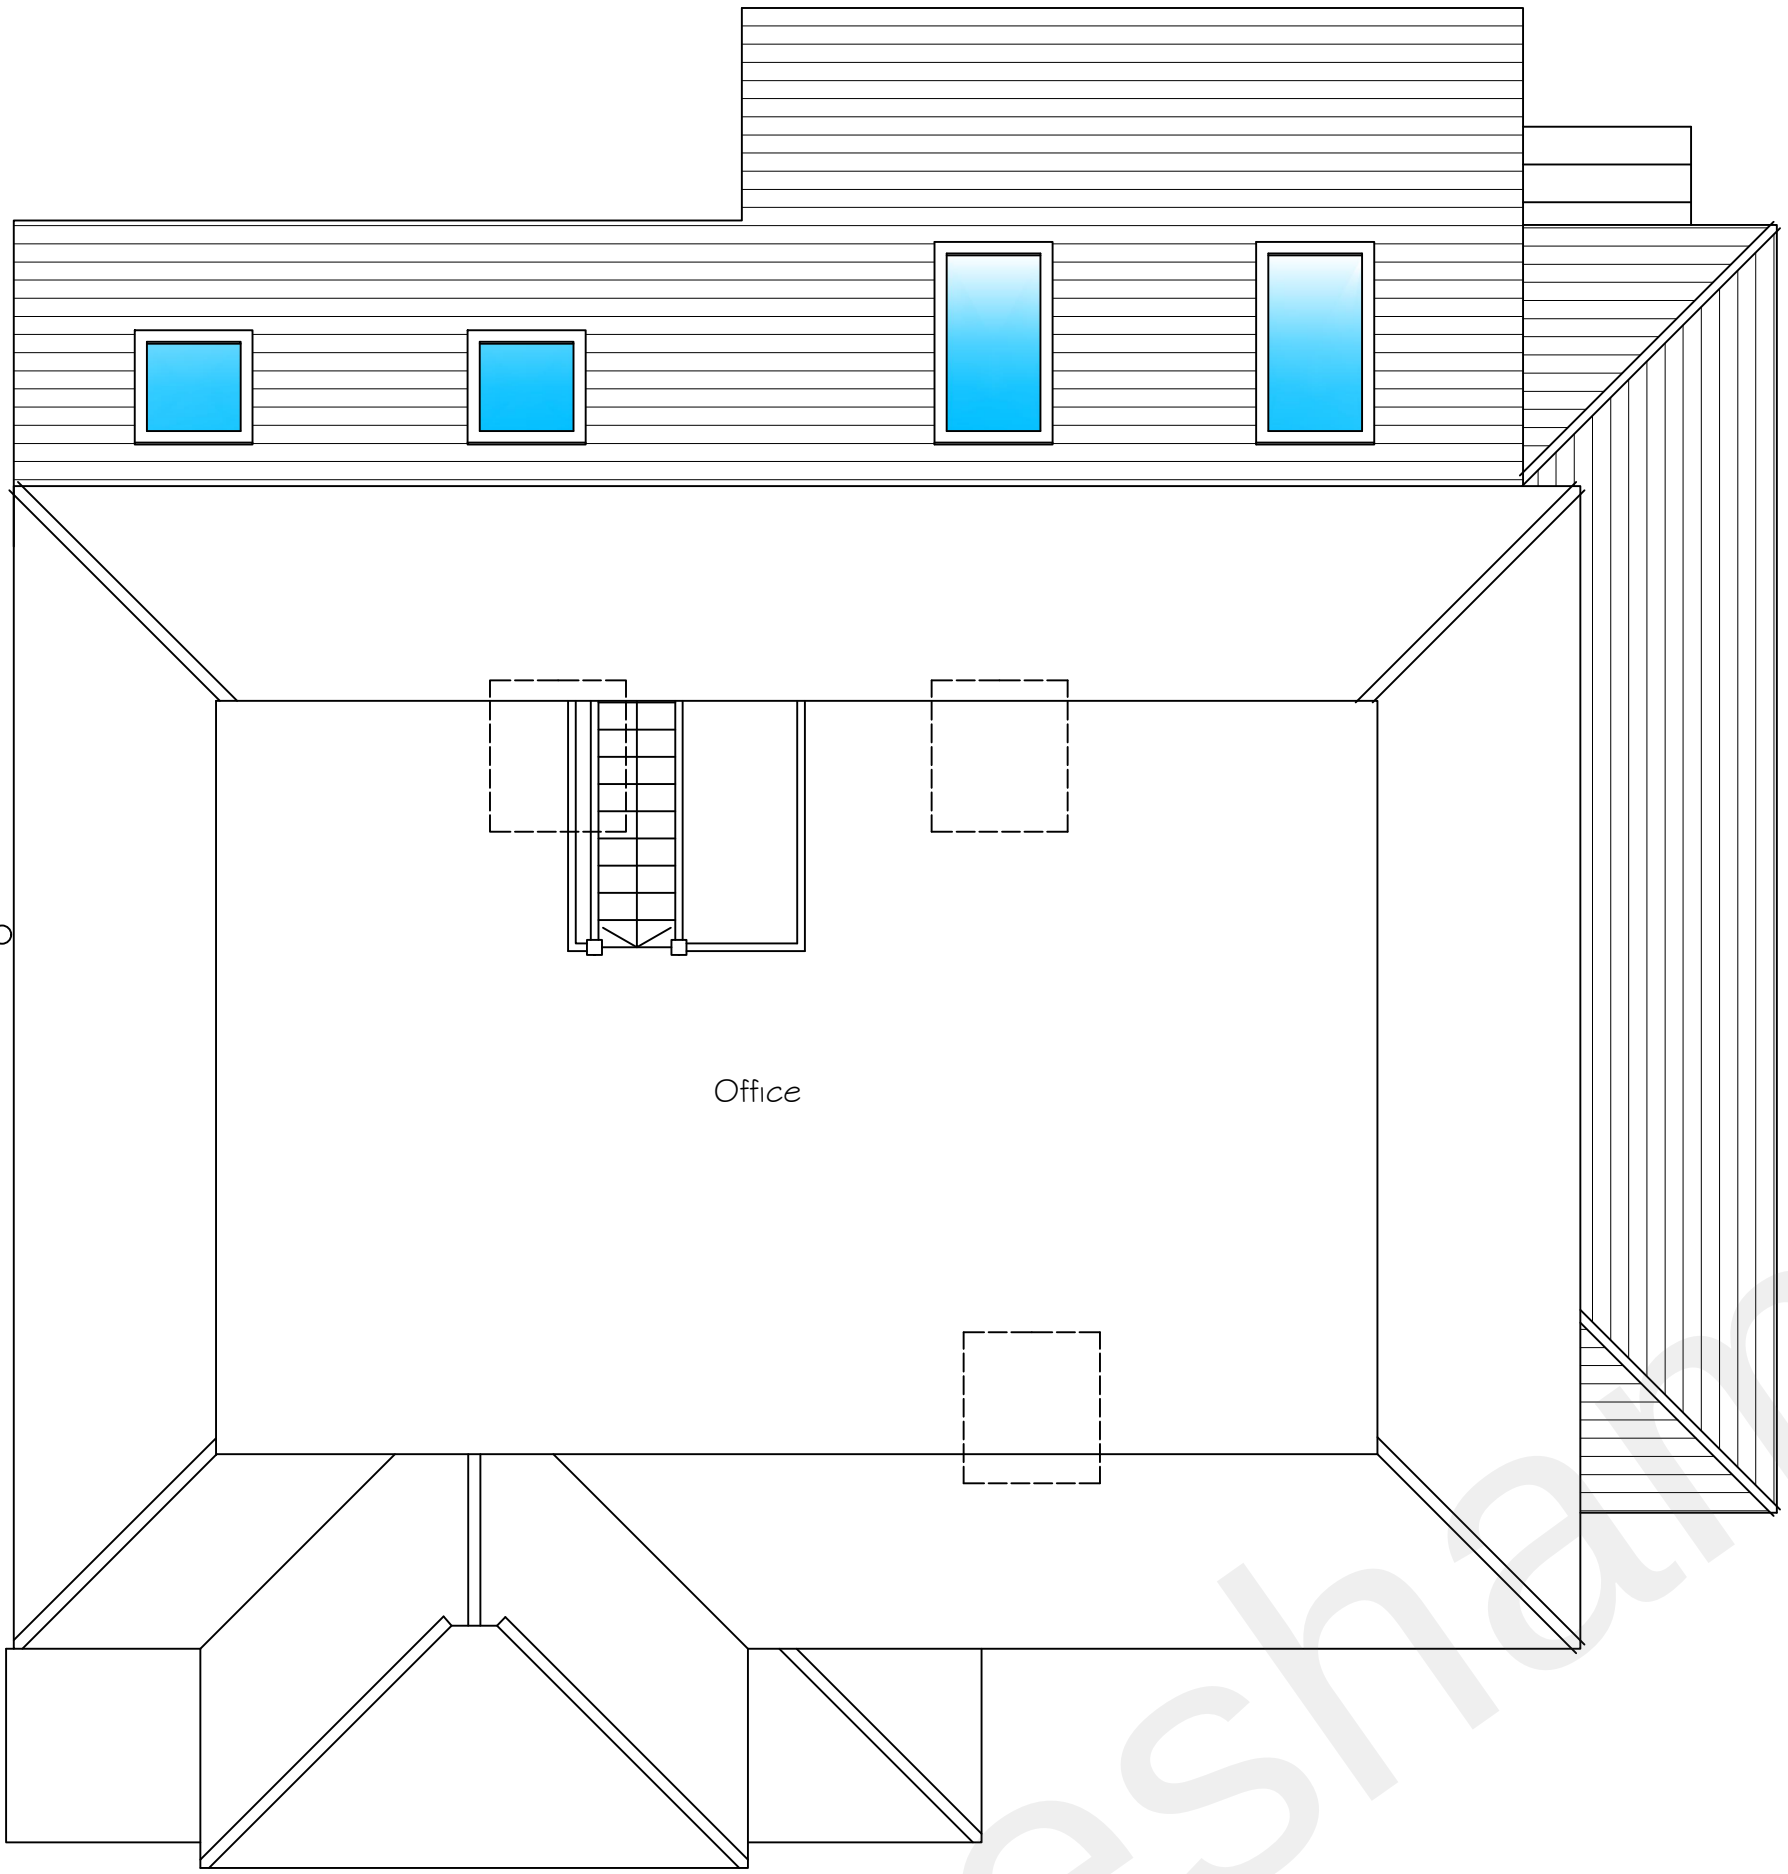

Second Floor Plan

Scale 1:50

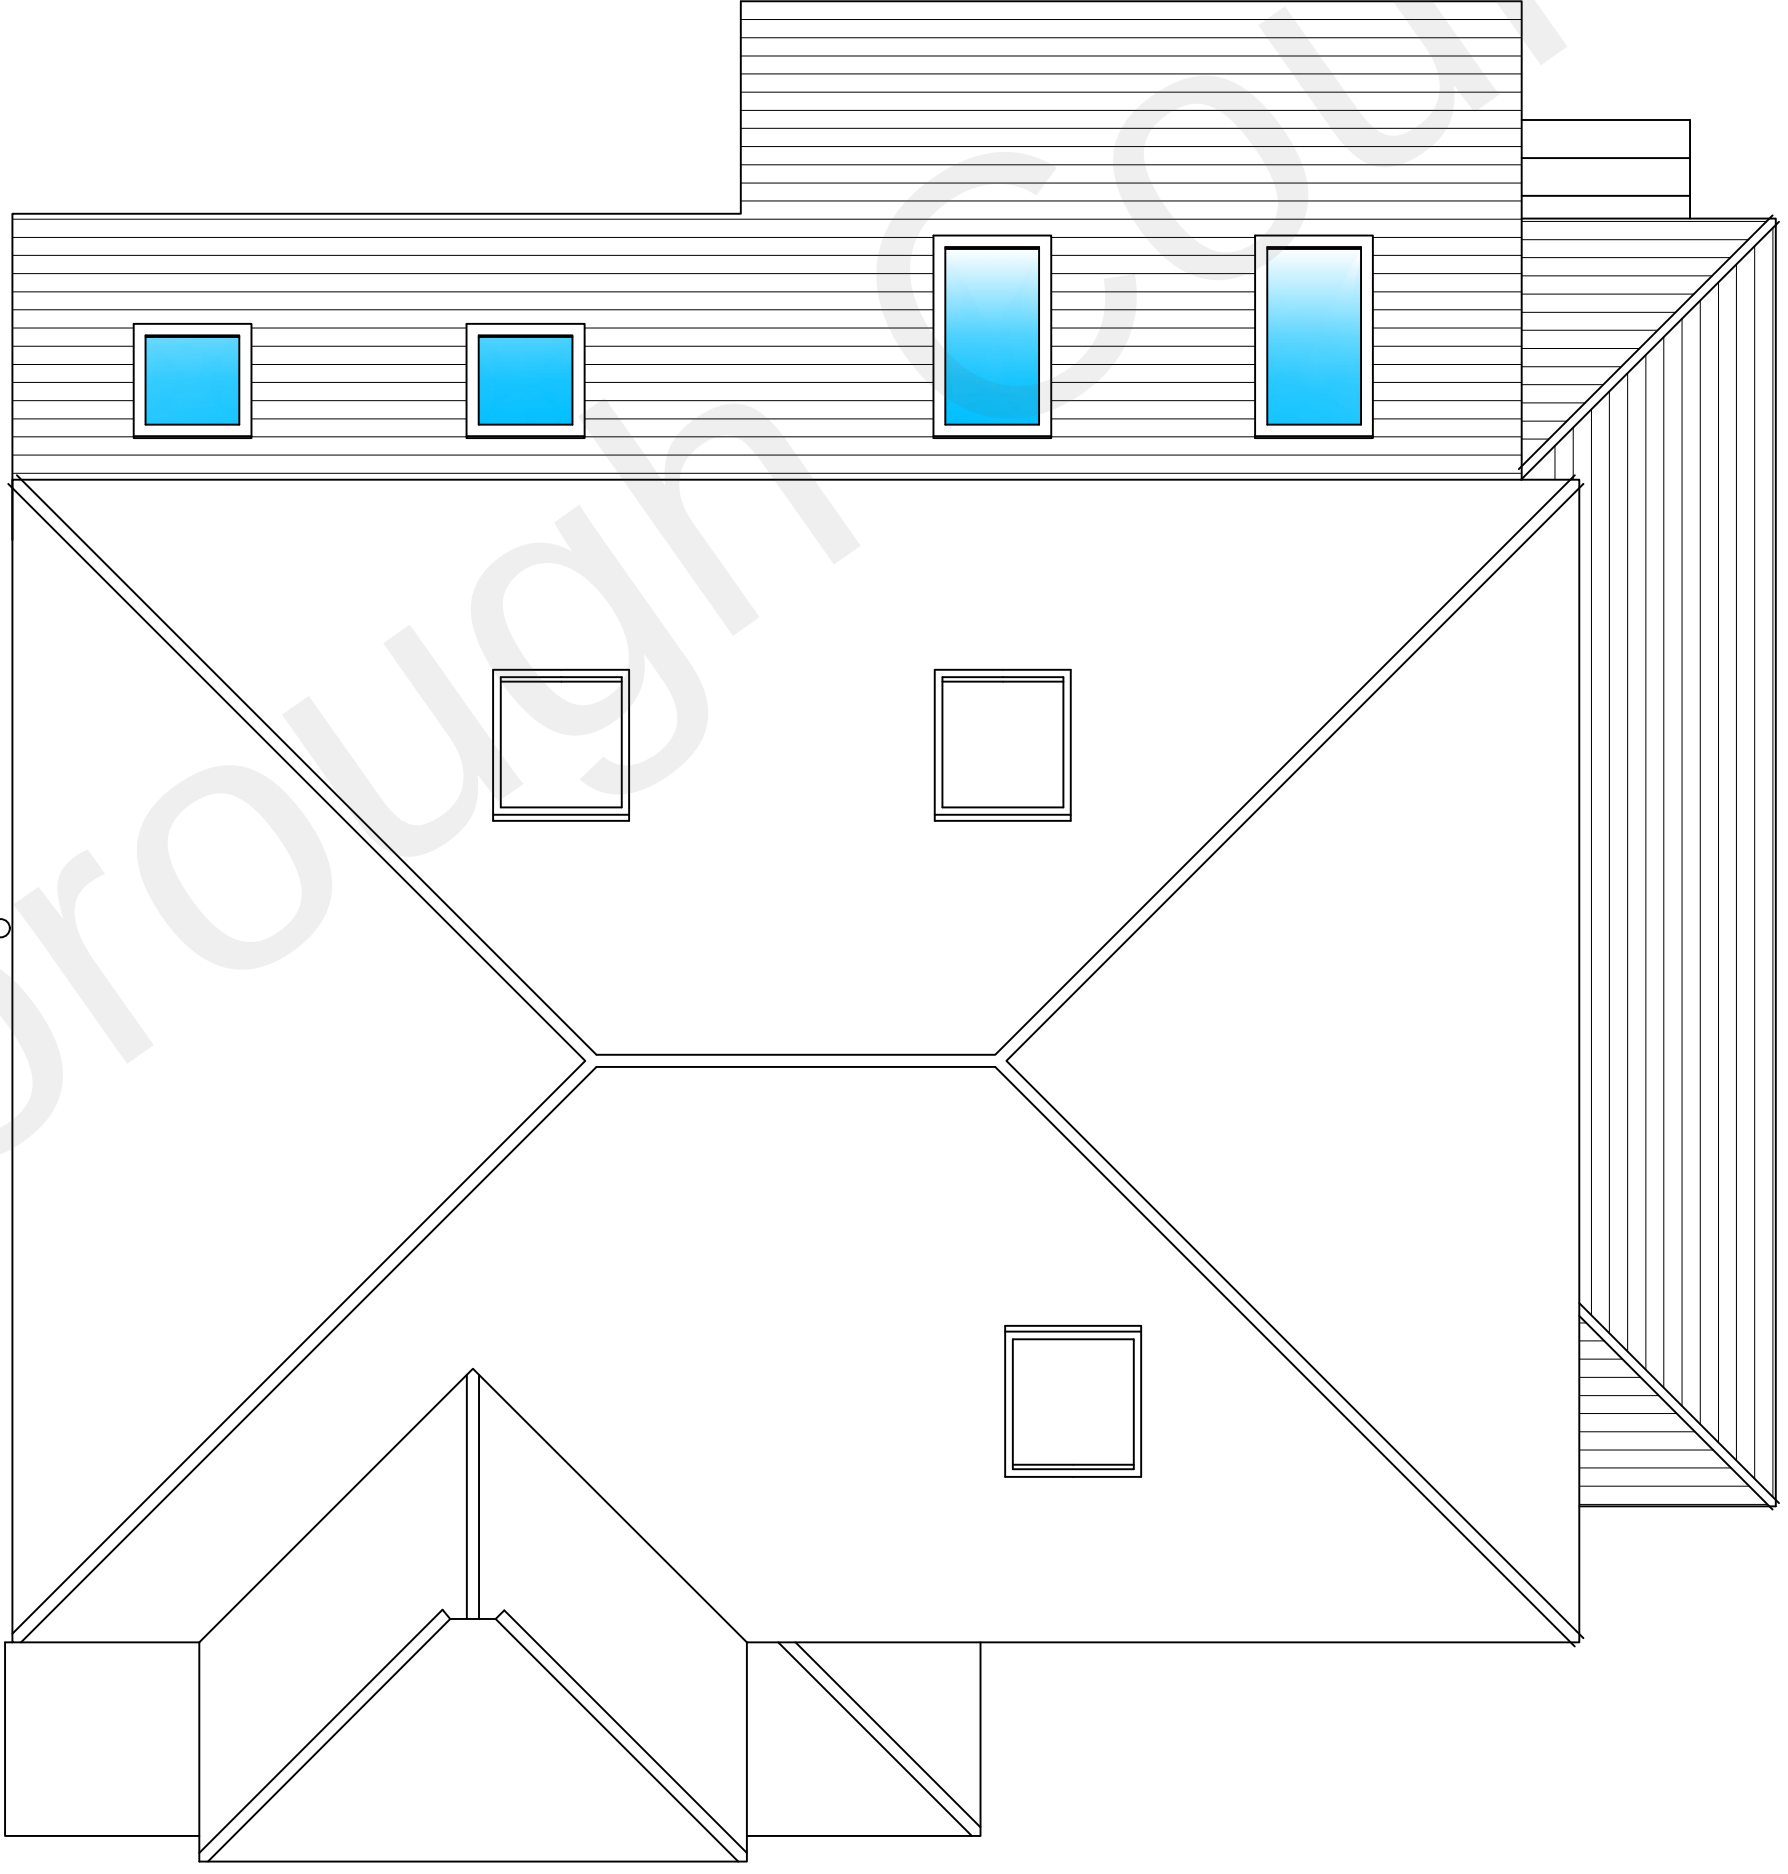

Roof Plan

Copyright Synergy Planning & Property Consultants Ltd Suite 6 Laser Quay Marine City Centre Rochester Kent ME2 4HU		
Client Mr & Mrs Cooper		
Address Beech House The Beeches Sole Street Kent		
Drawing title Proposed Plans		
Scale 1:50		
Date June 2022	Drawn by	
Drawing No 22/376/03		