




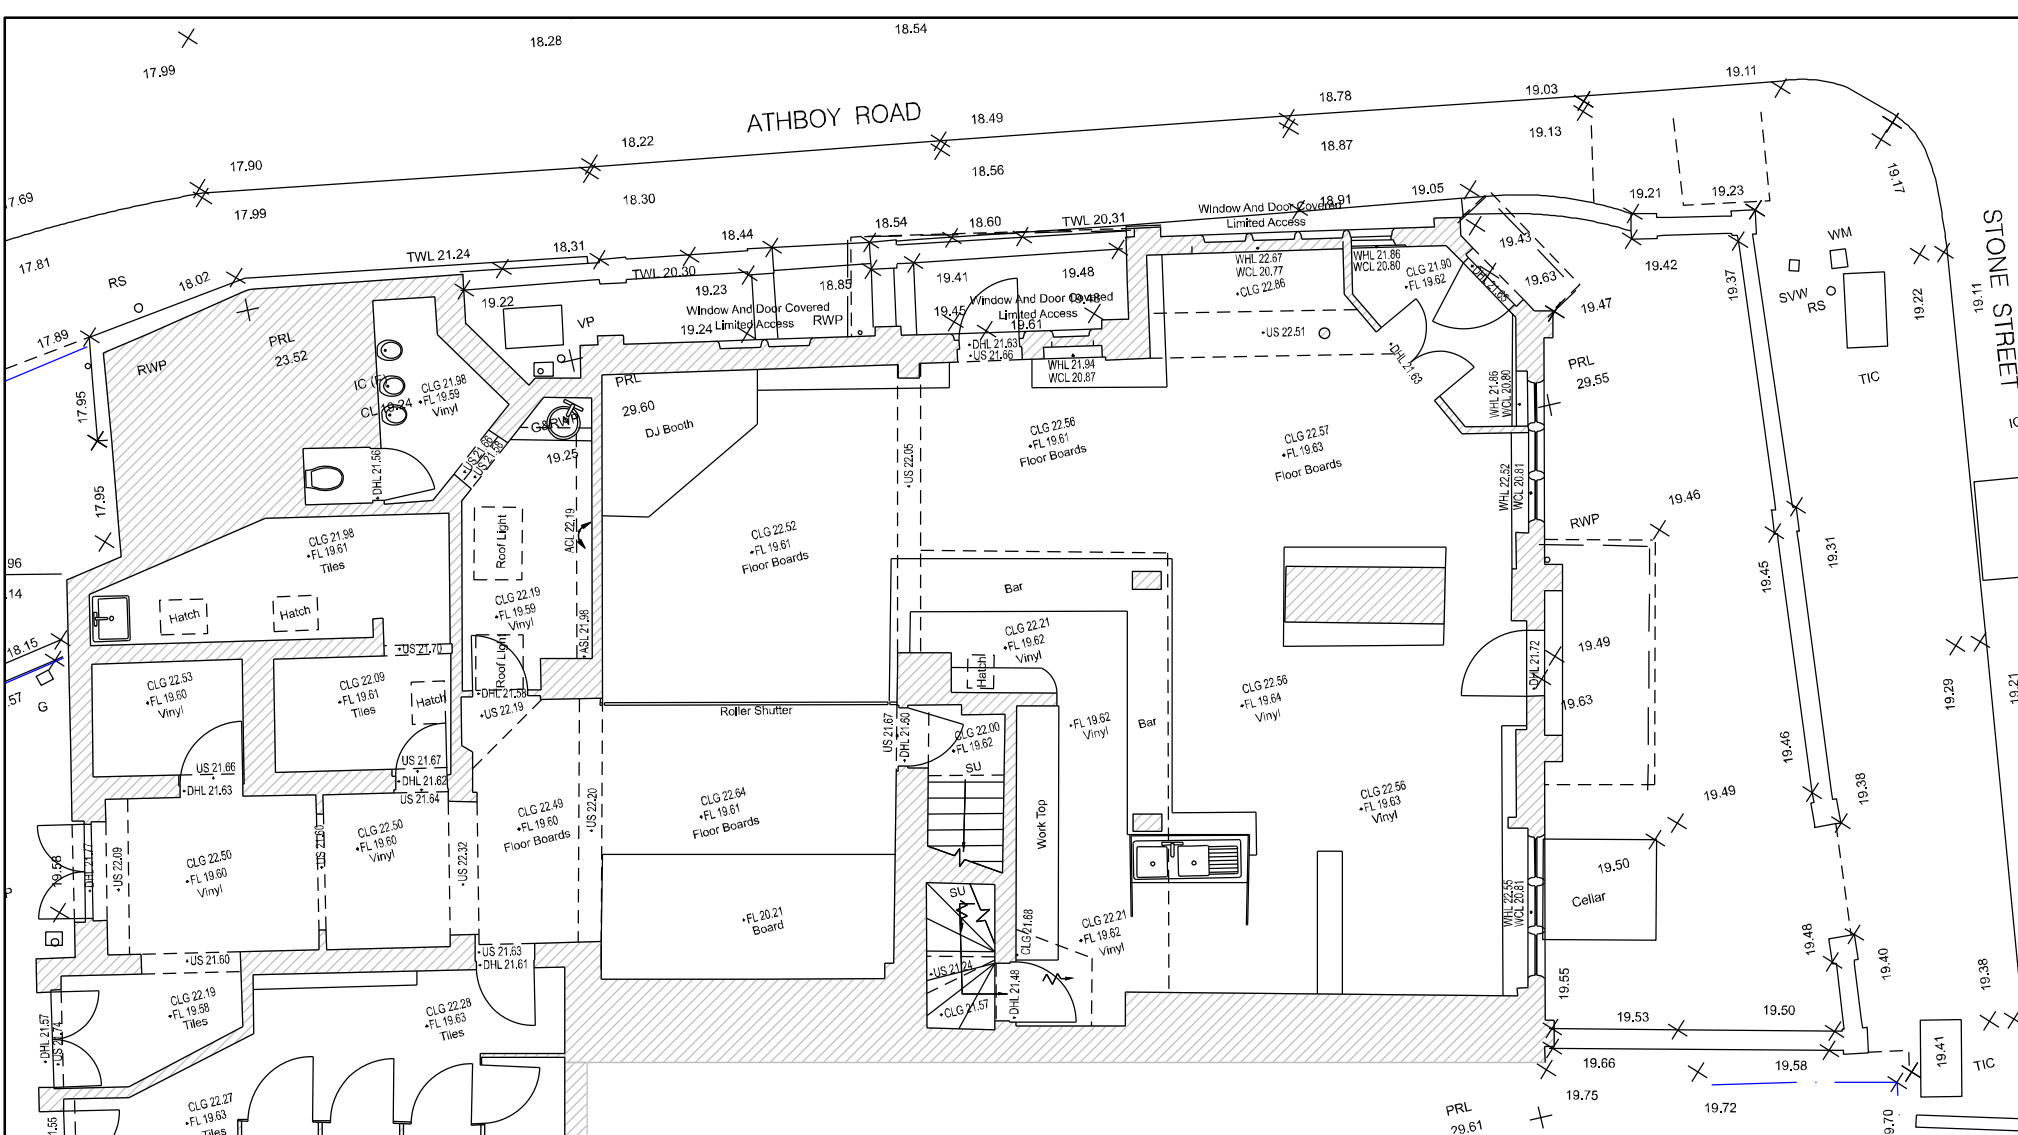


GROUND FLOOR
GIA: 180.4m²

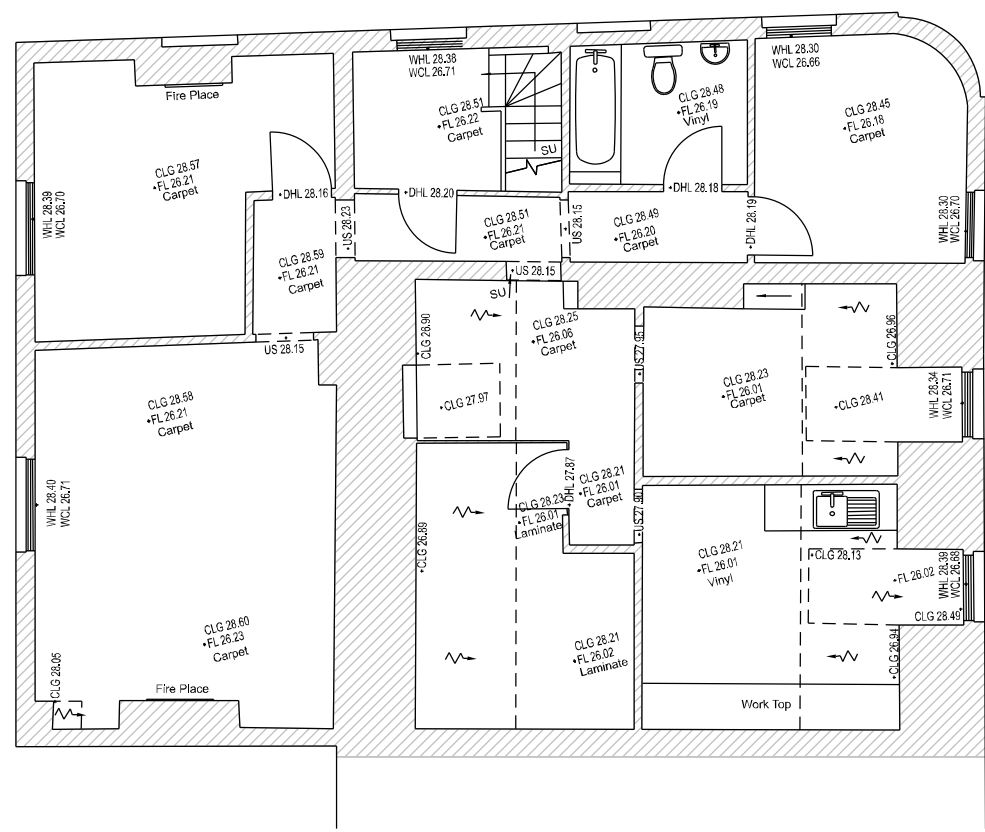

SECOND FLOOR
GIA: 105.8m²

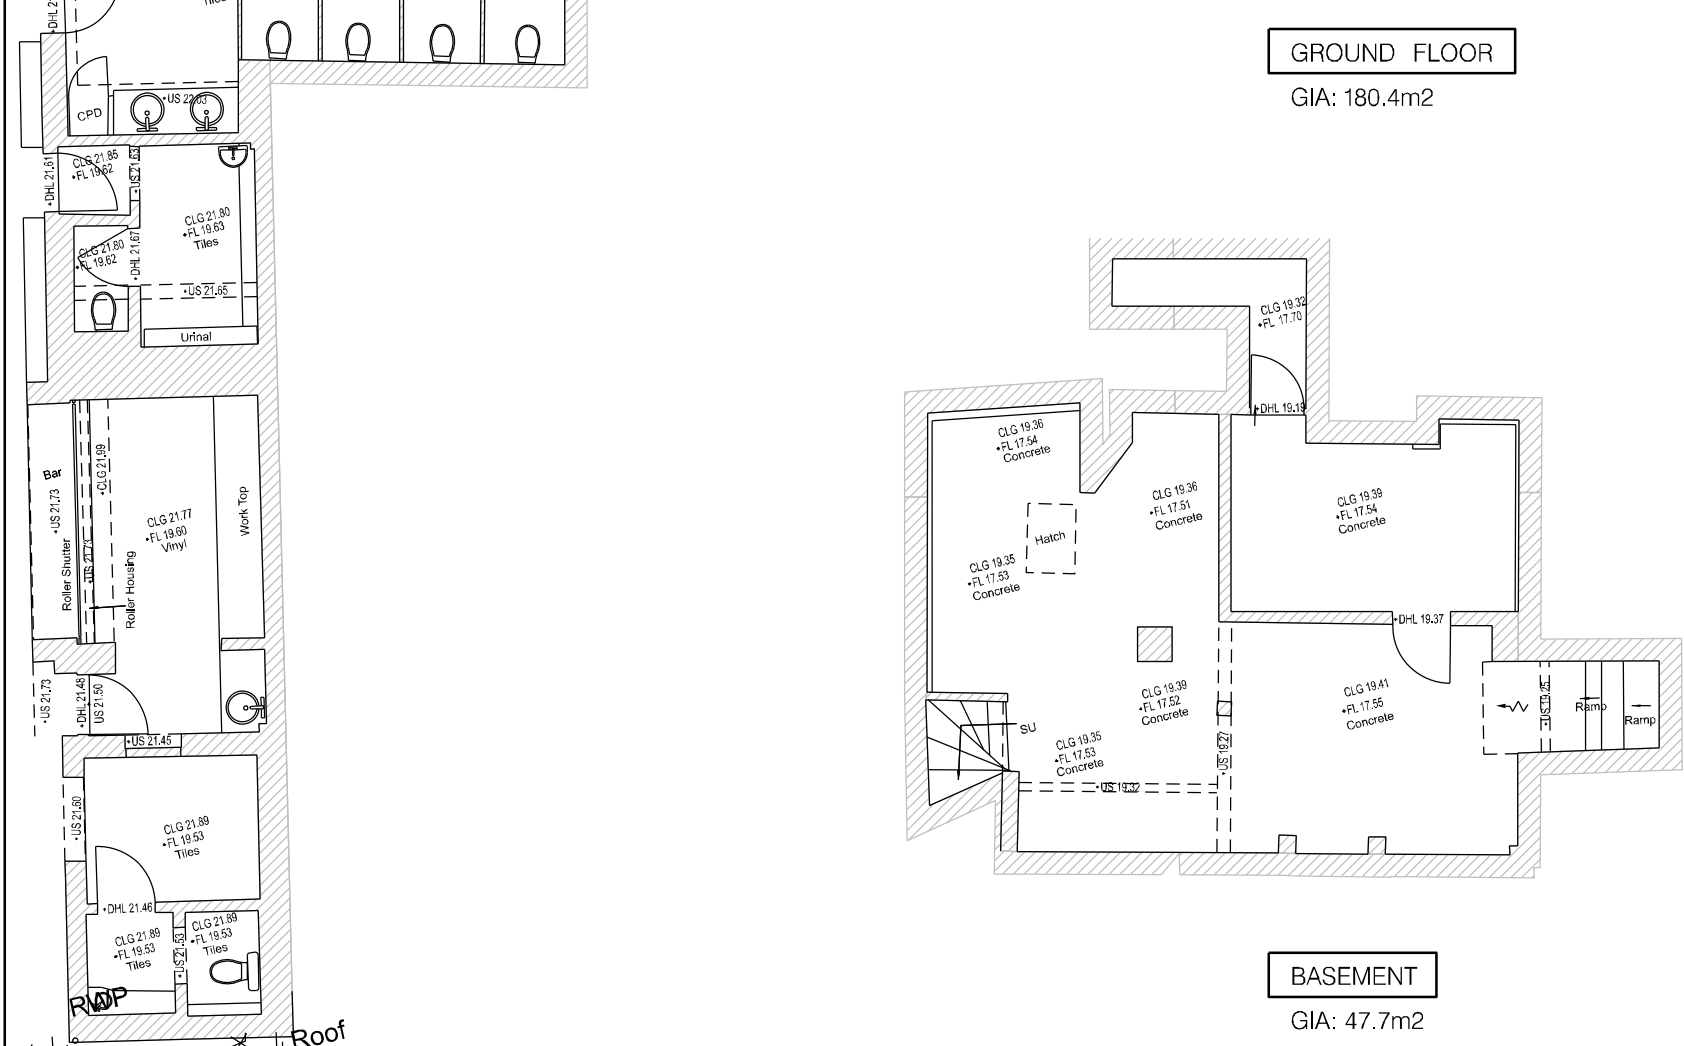

BASEMENT
GIA: 47.7m²

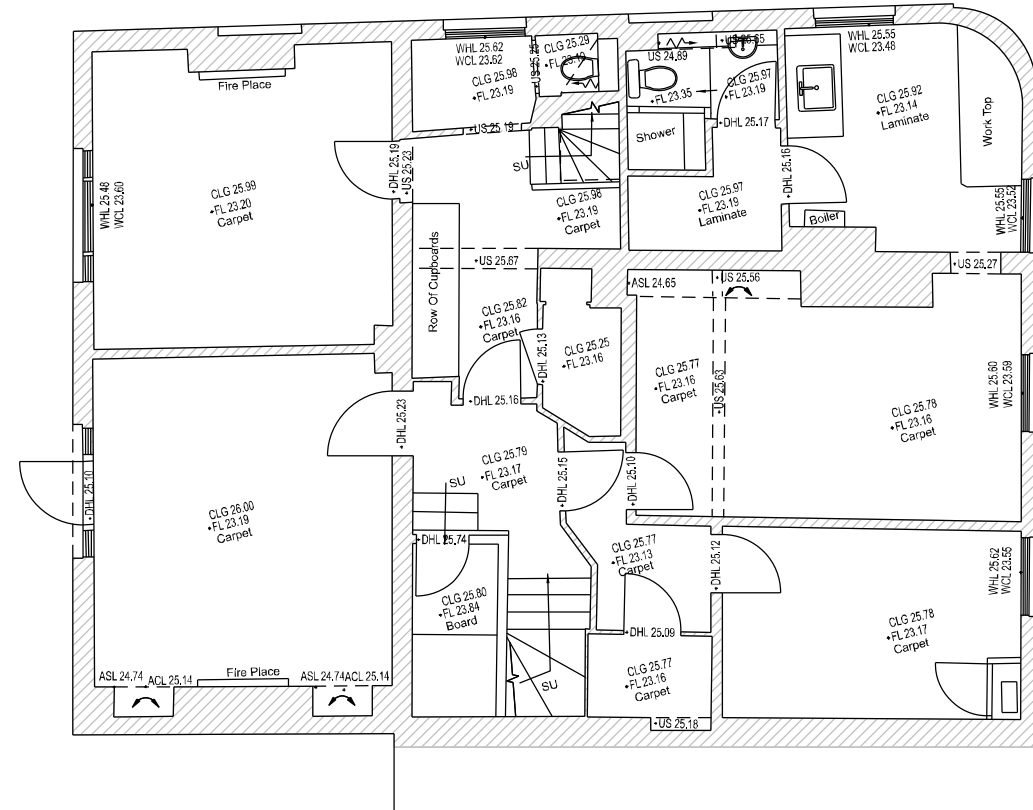

FIRST FLOOR
GIA: 108.8m²

NORTH
SCALE
0 1.0 2.0 3.0m
0 2 4 6 8 10ft

REV. DESCRIPTION DATE

PROJECT
24 STONE STREET,
GRAVESEND, KENT,
DA11 0NP

DRAWING TITLE
EXISTING FLOOR PLANS

SCALE 1:100 @ A3 DATE APRIL 2023

DRAWING NO. 3580 / P / 01

30 BOROUGH HIGH STREET
LONDON SE1 1LL
ARCHITECTS DESIGNERS PLANNERS

PROUN