


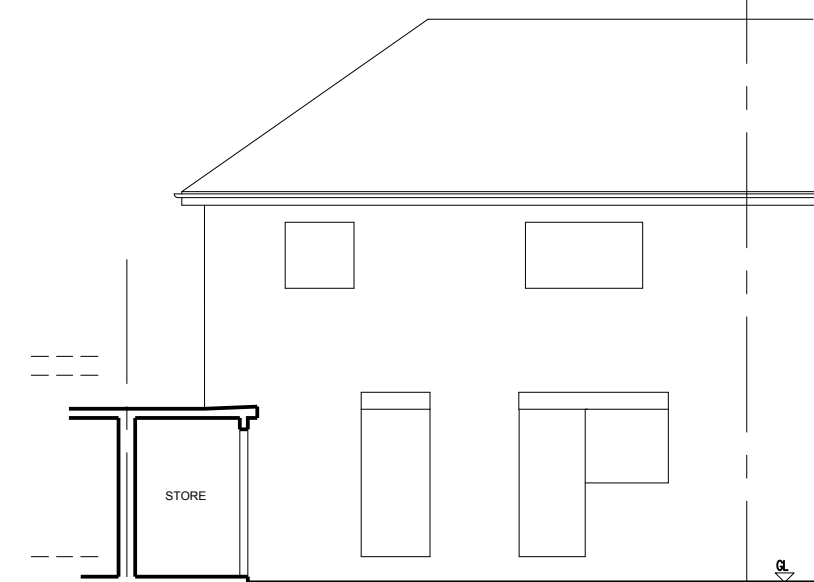


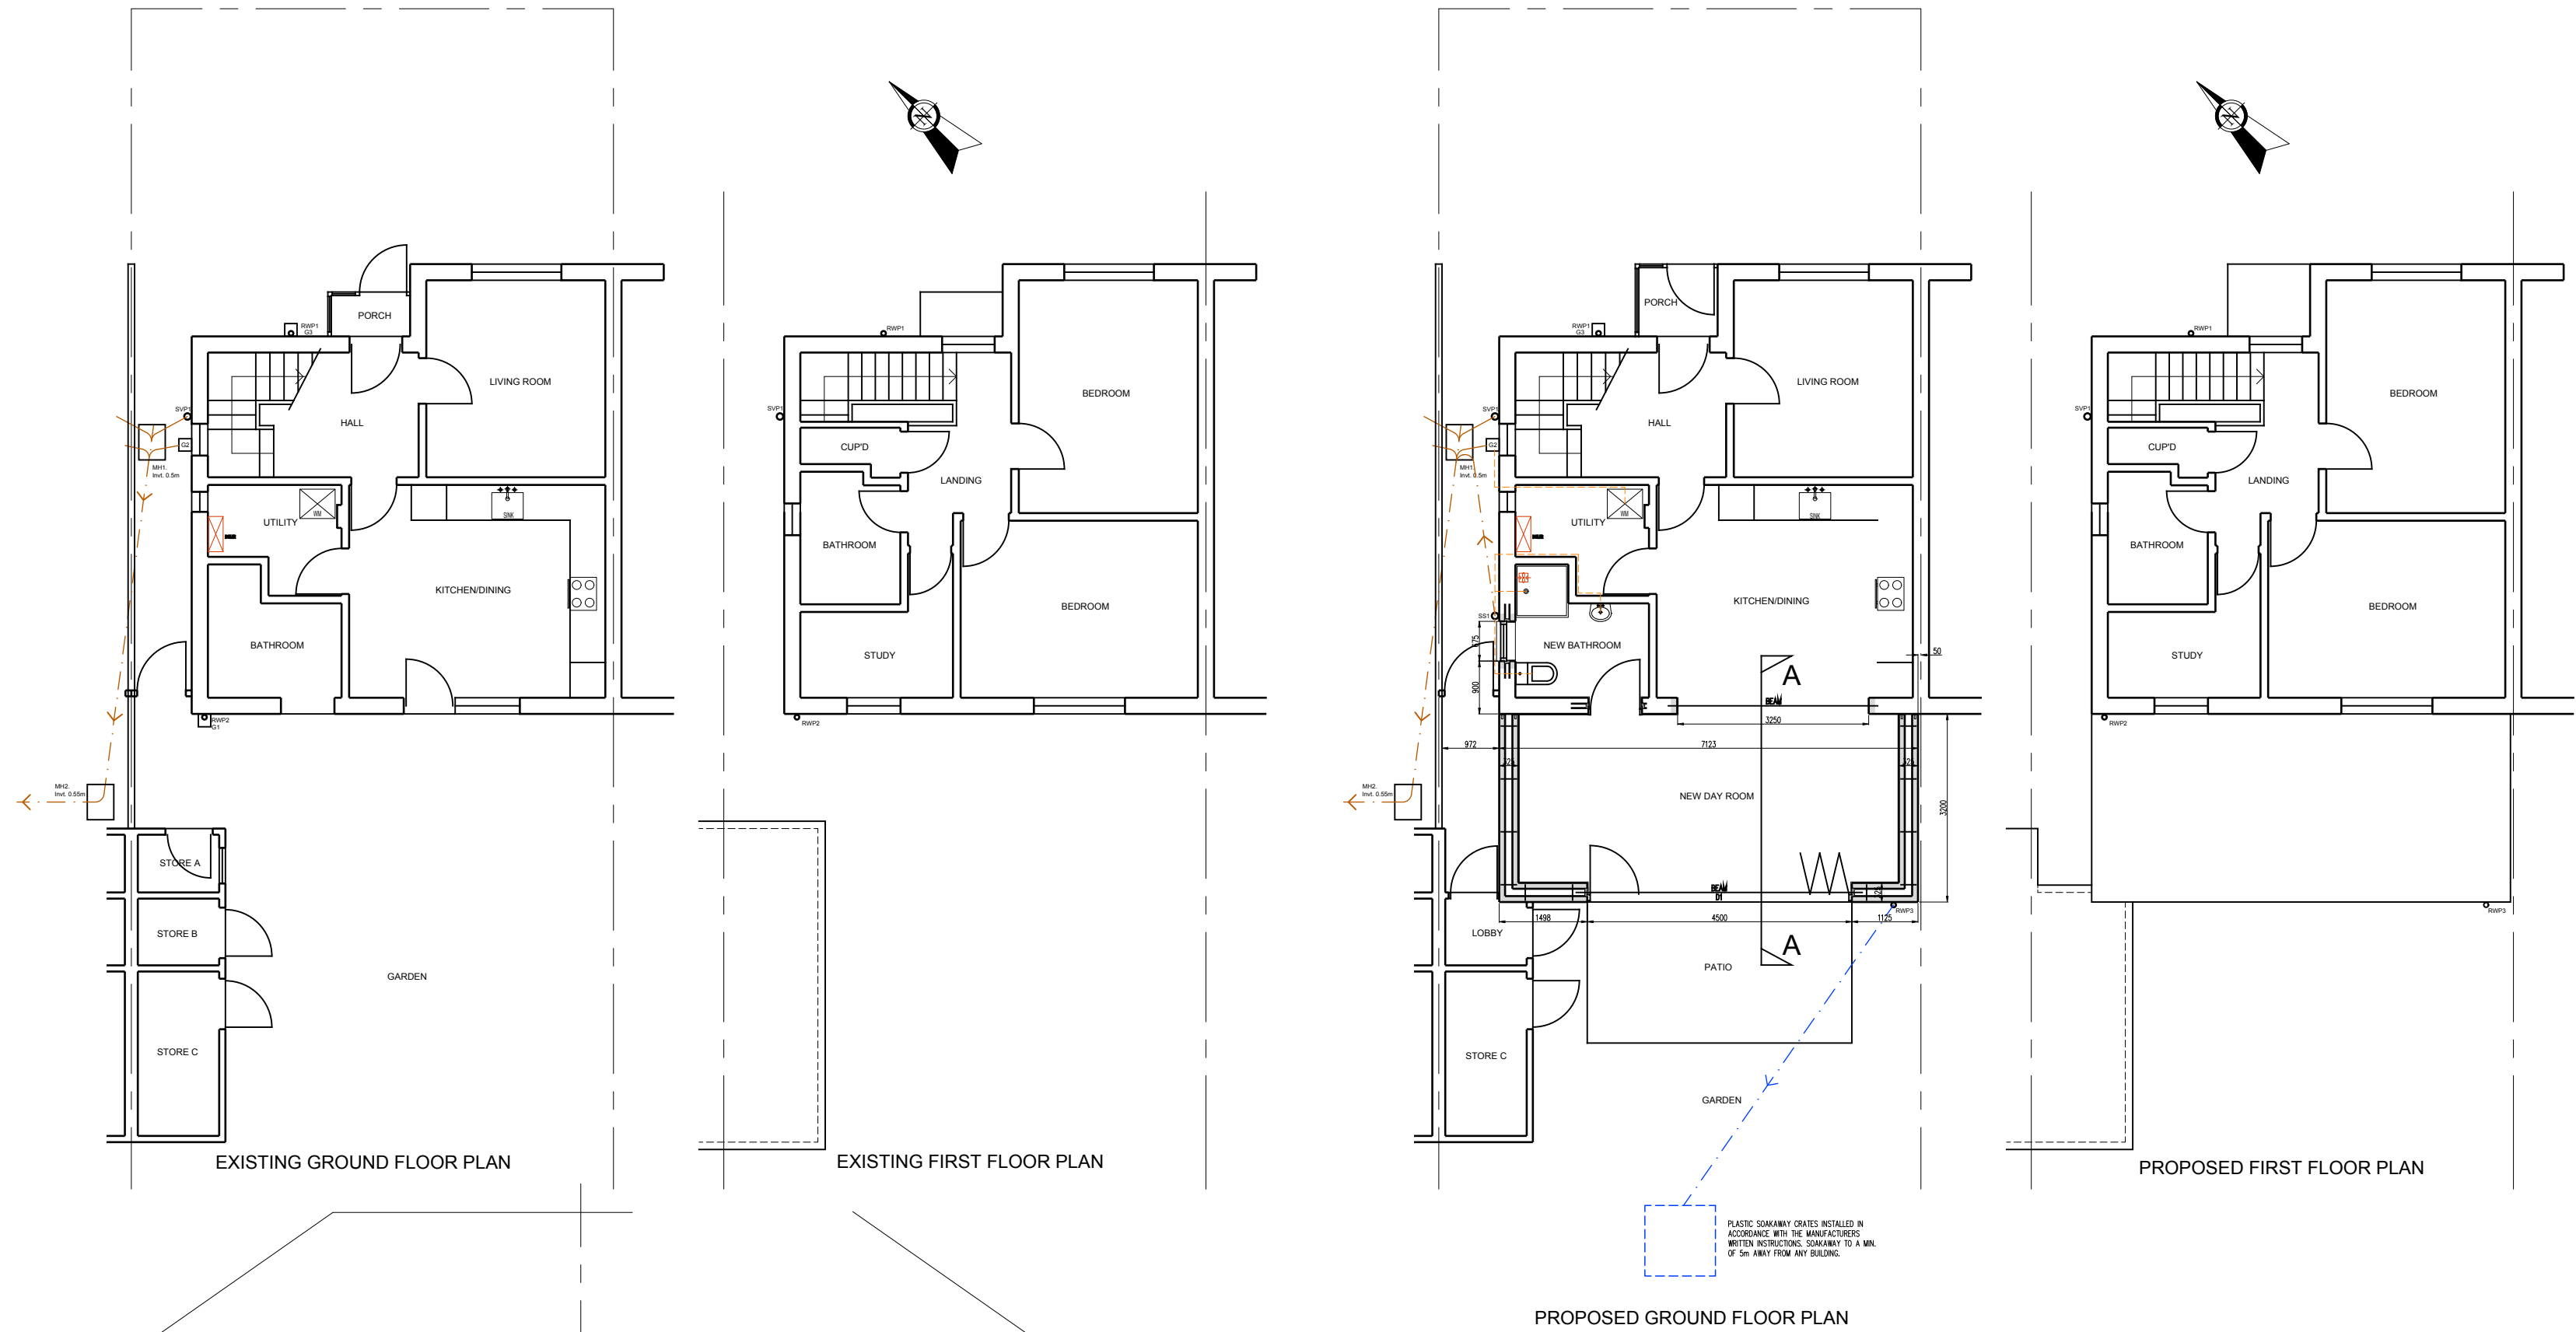

EXISTING REAR ELEVATION (SOUTH)

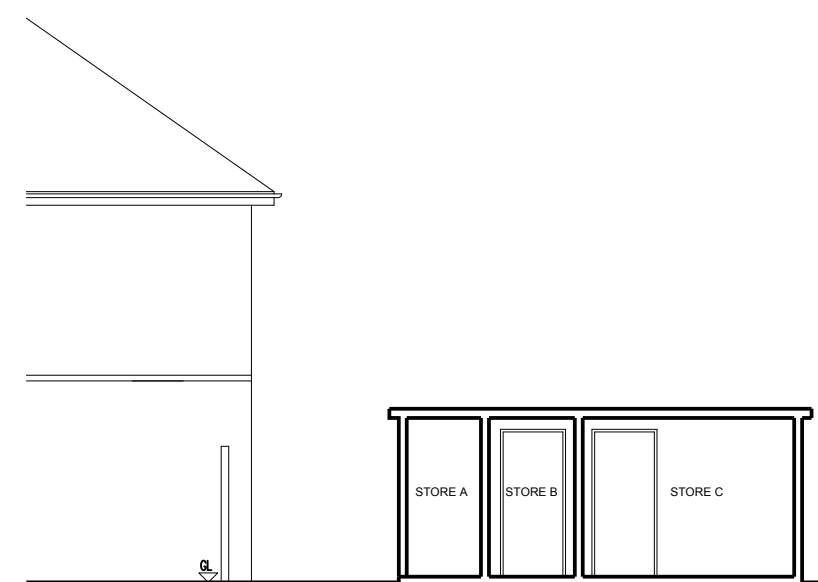


EXISTING SIDE ELEVATION (WEST)

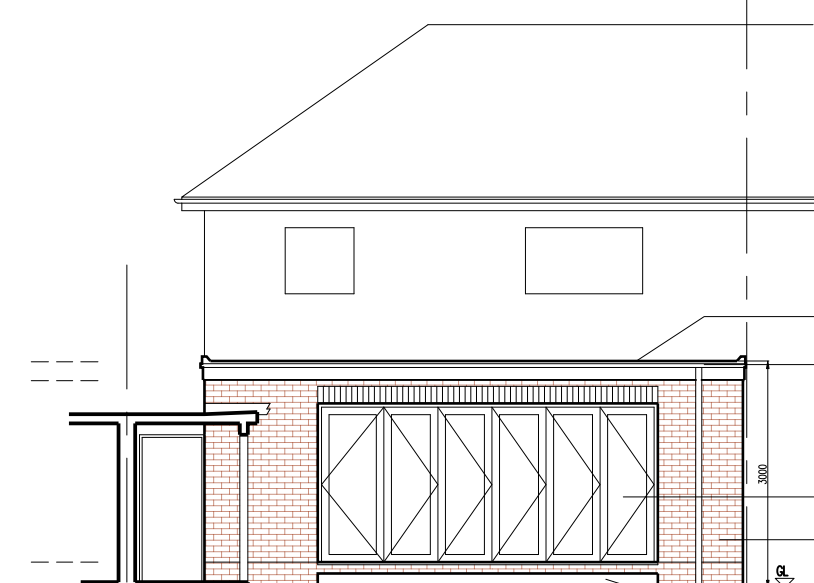


PROPOSED REAR ELEVATION (SOUTH)




PROPOSED SIDE ELEVATION (WEST)

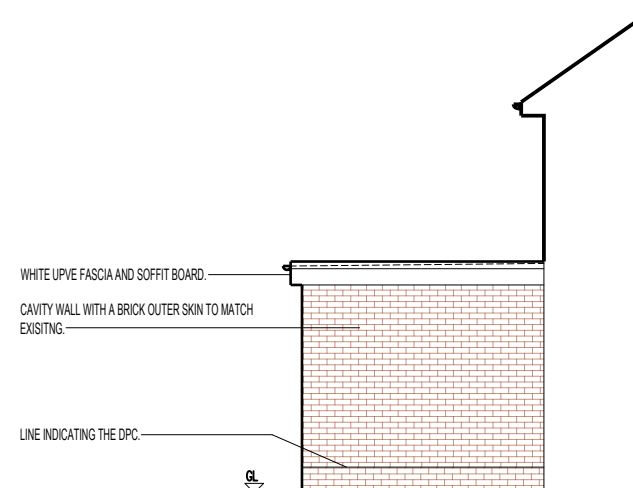

PROPOSED SIDE ELEVATION (EAST)

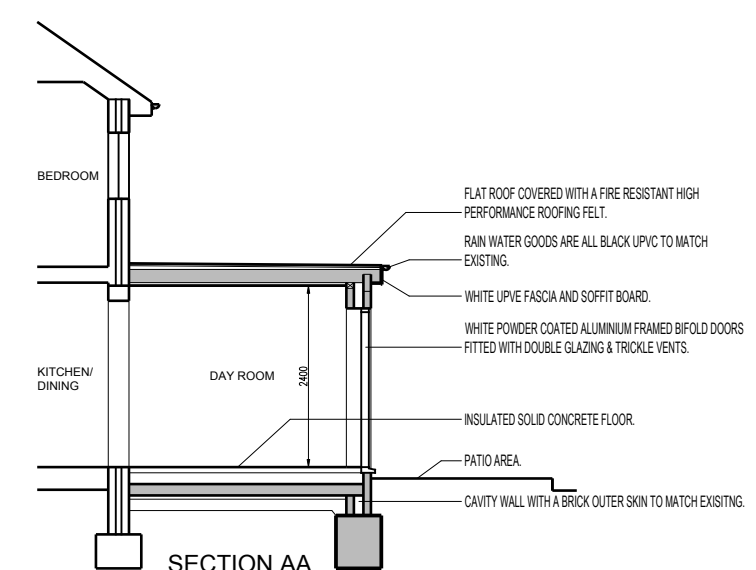

SECTION AA

 

REV A / 14th 2024 / SCALE BAR ADDED		
PRACTICE NAME JAMES DOLAN ARCHITECT		
TEL: 07505 996340 Email: jamesdolan57@icloud.com		
PROJECT 9 CYGNET GARDENS NORTHFLEET GRAVESEND DA11 7DW		
TITLE SINGLE STOREY REAR EXTENSION		
EXISTING & PROPOSED, FLOOR PLANS, ELEVATIONS AND SECTION		
SCALE 1:100	DATE FEB 2024	DRAWN BY: JD
DWG No. 9CG/2024/01	REVISION A	