




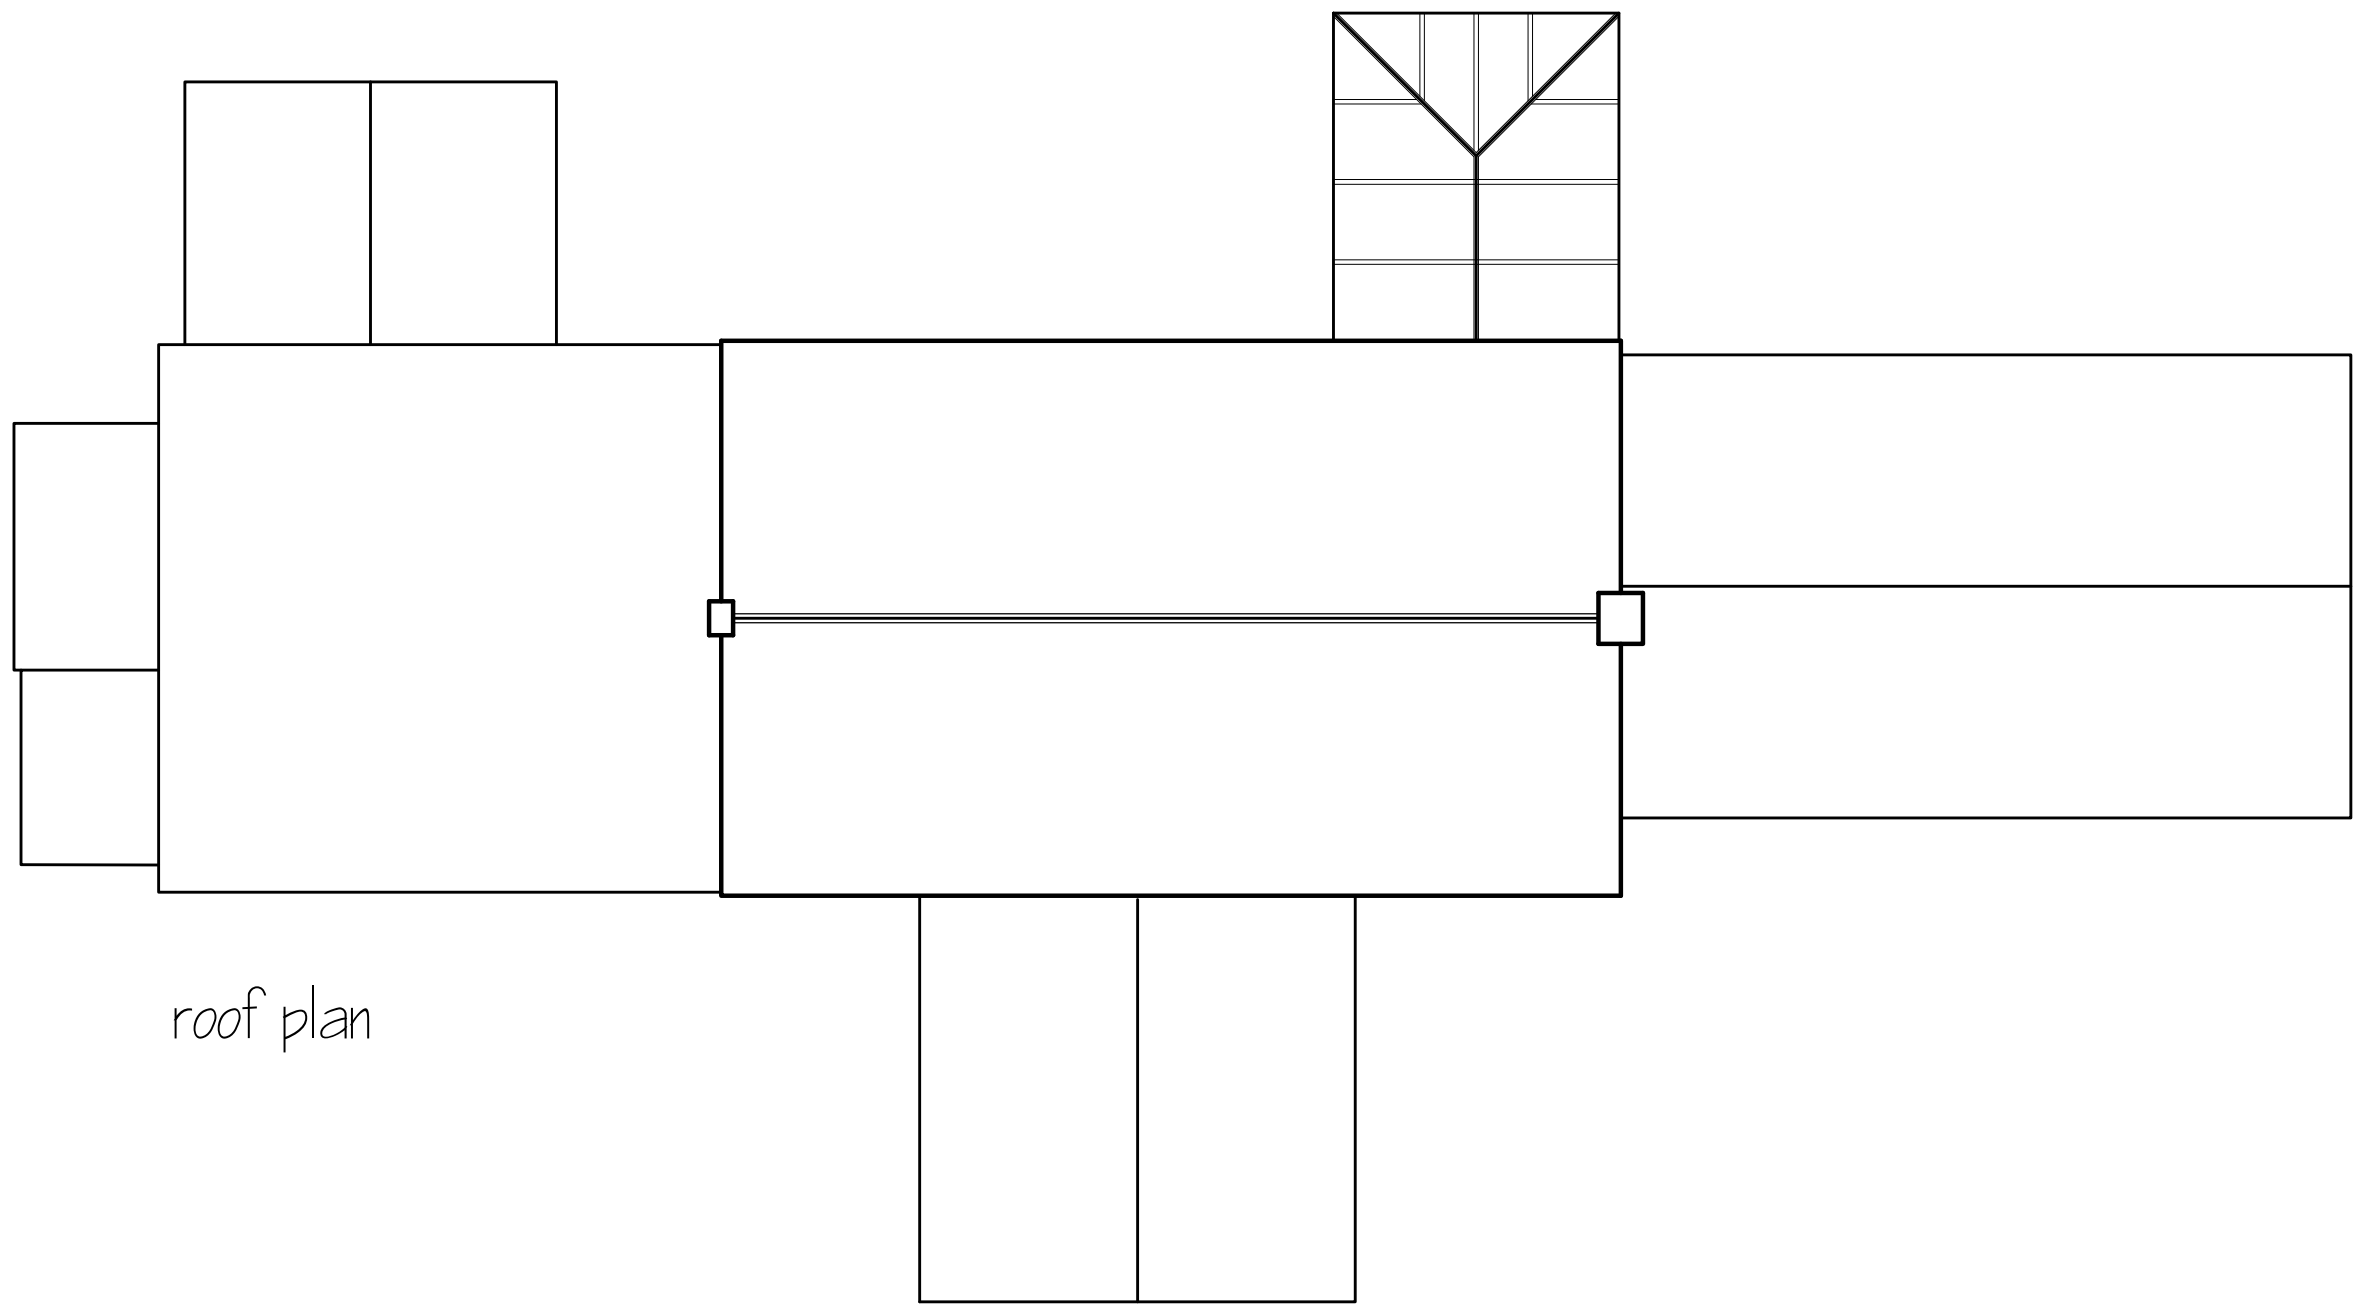

roof plan

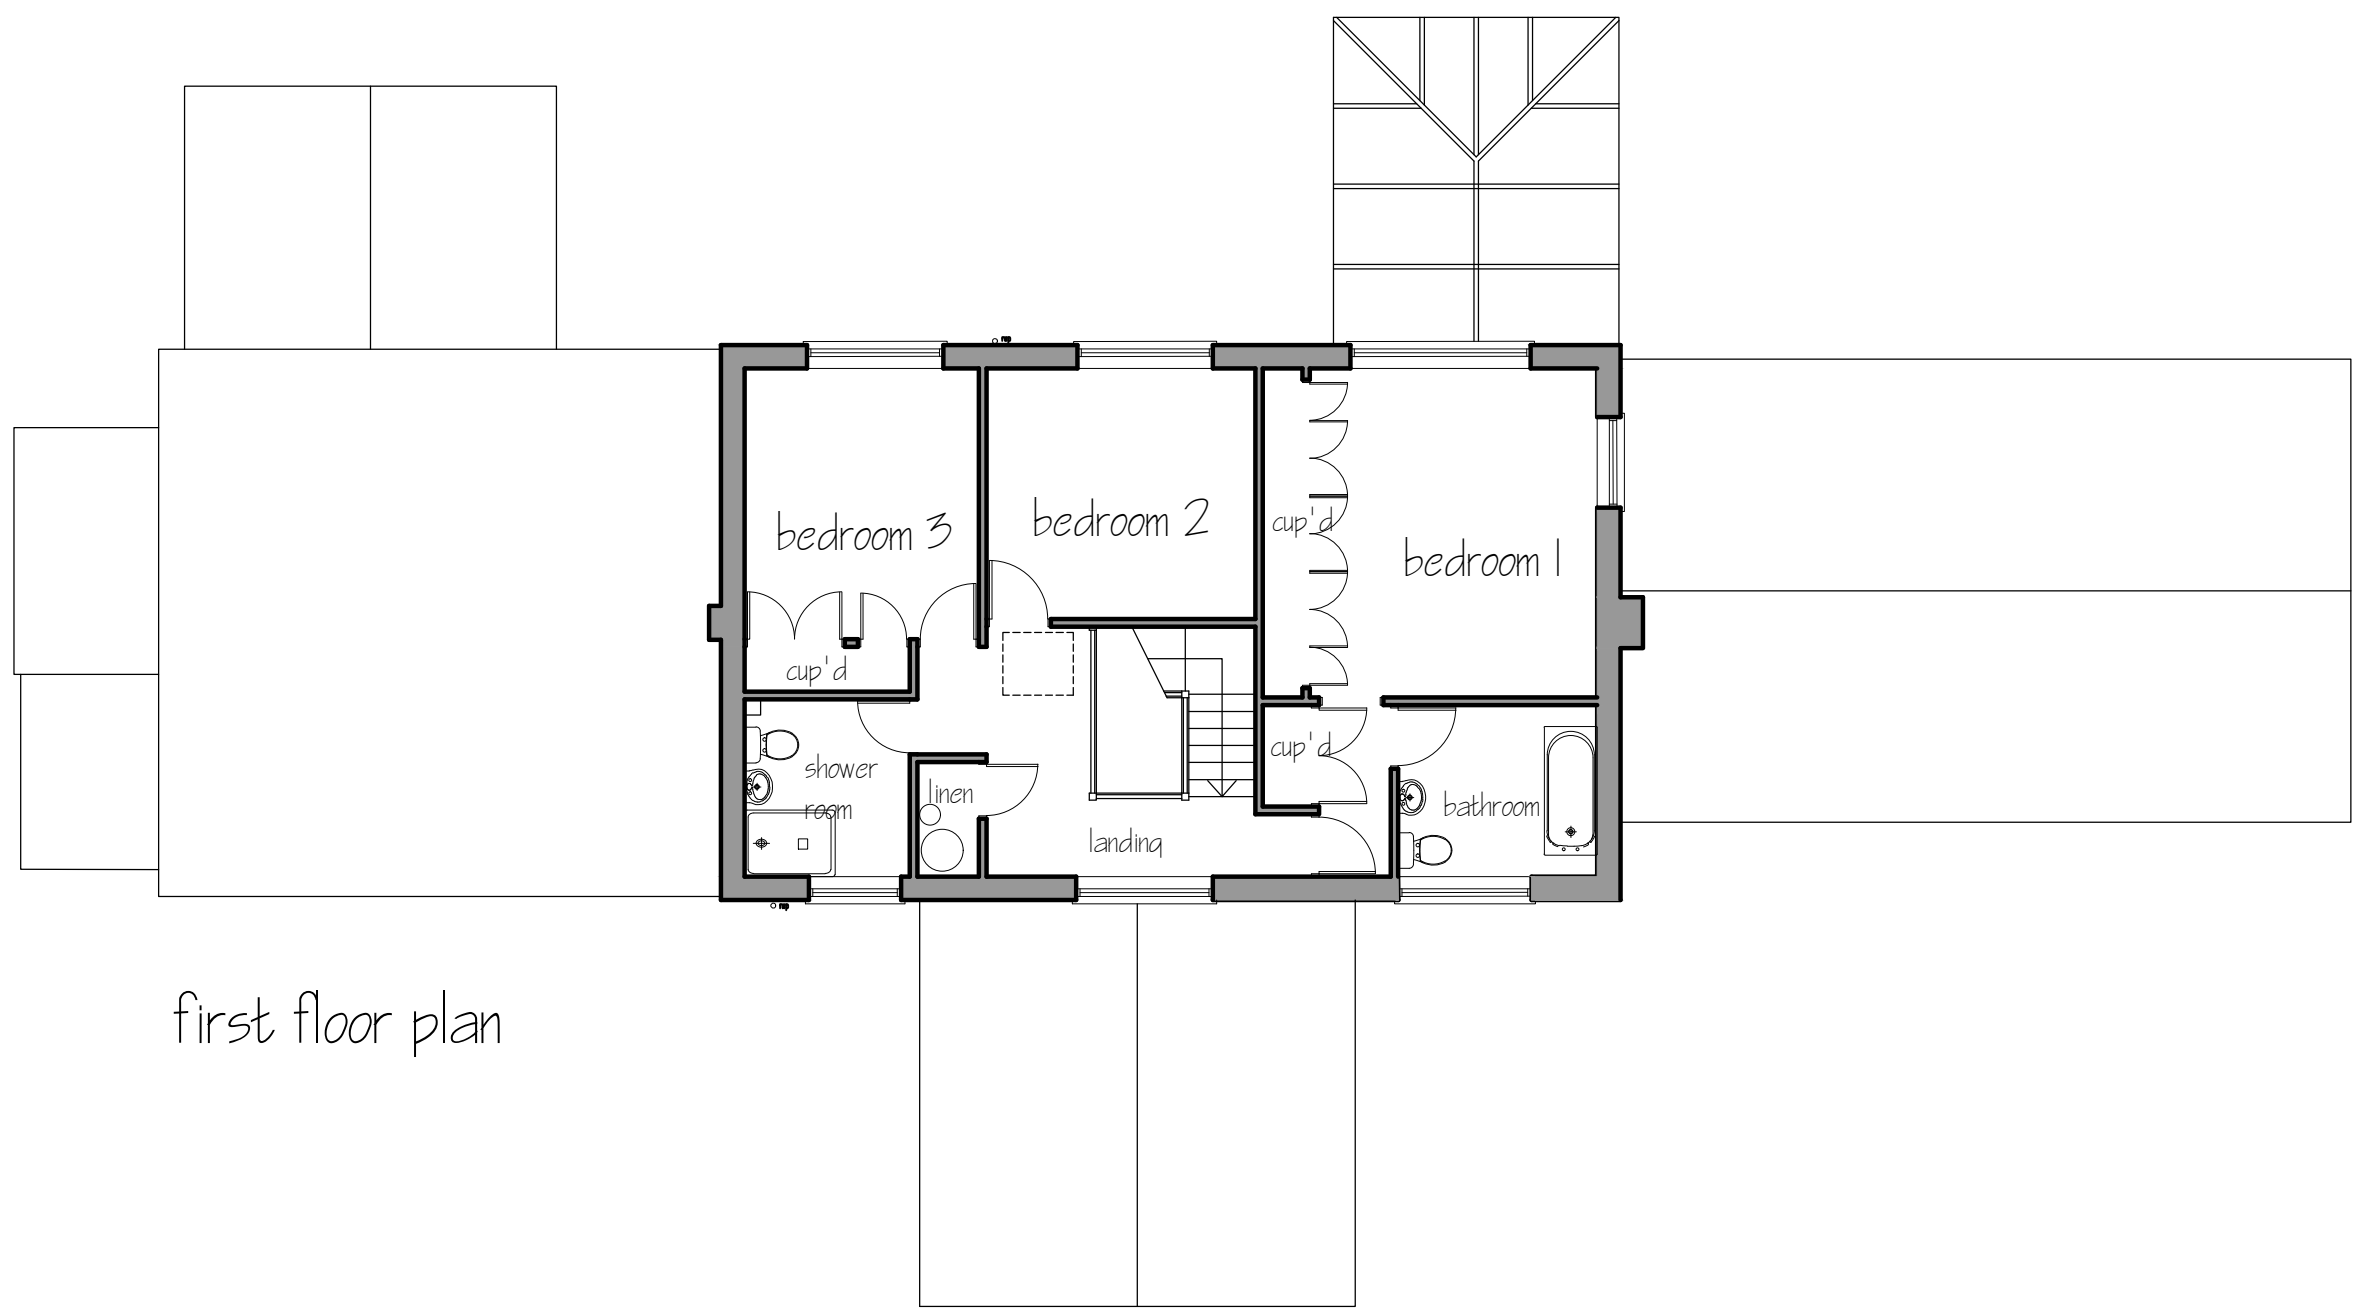

first floor plan

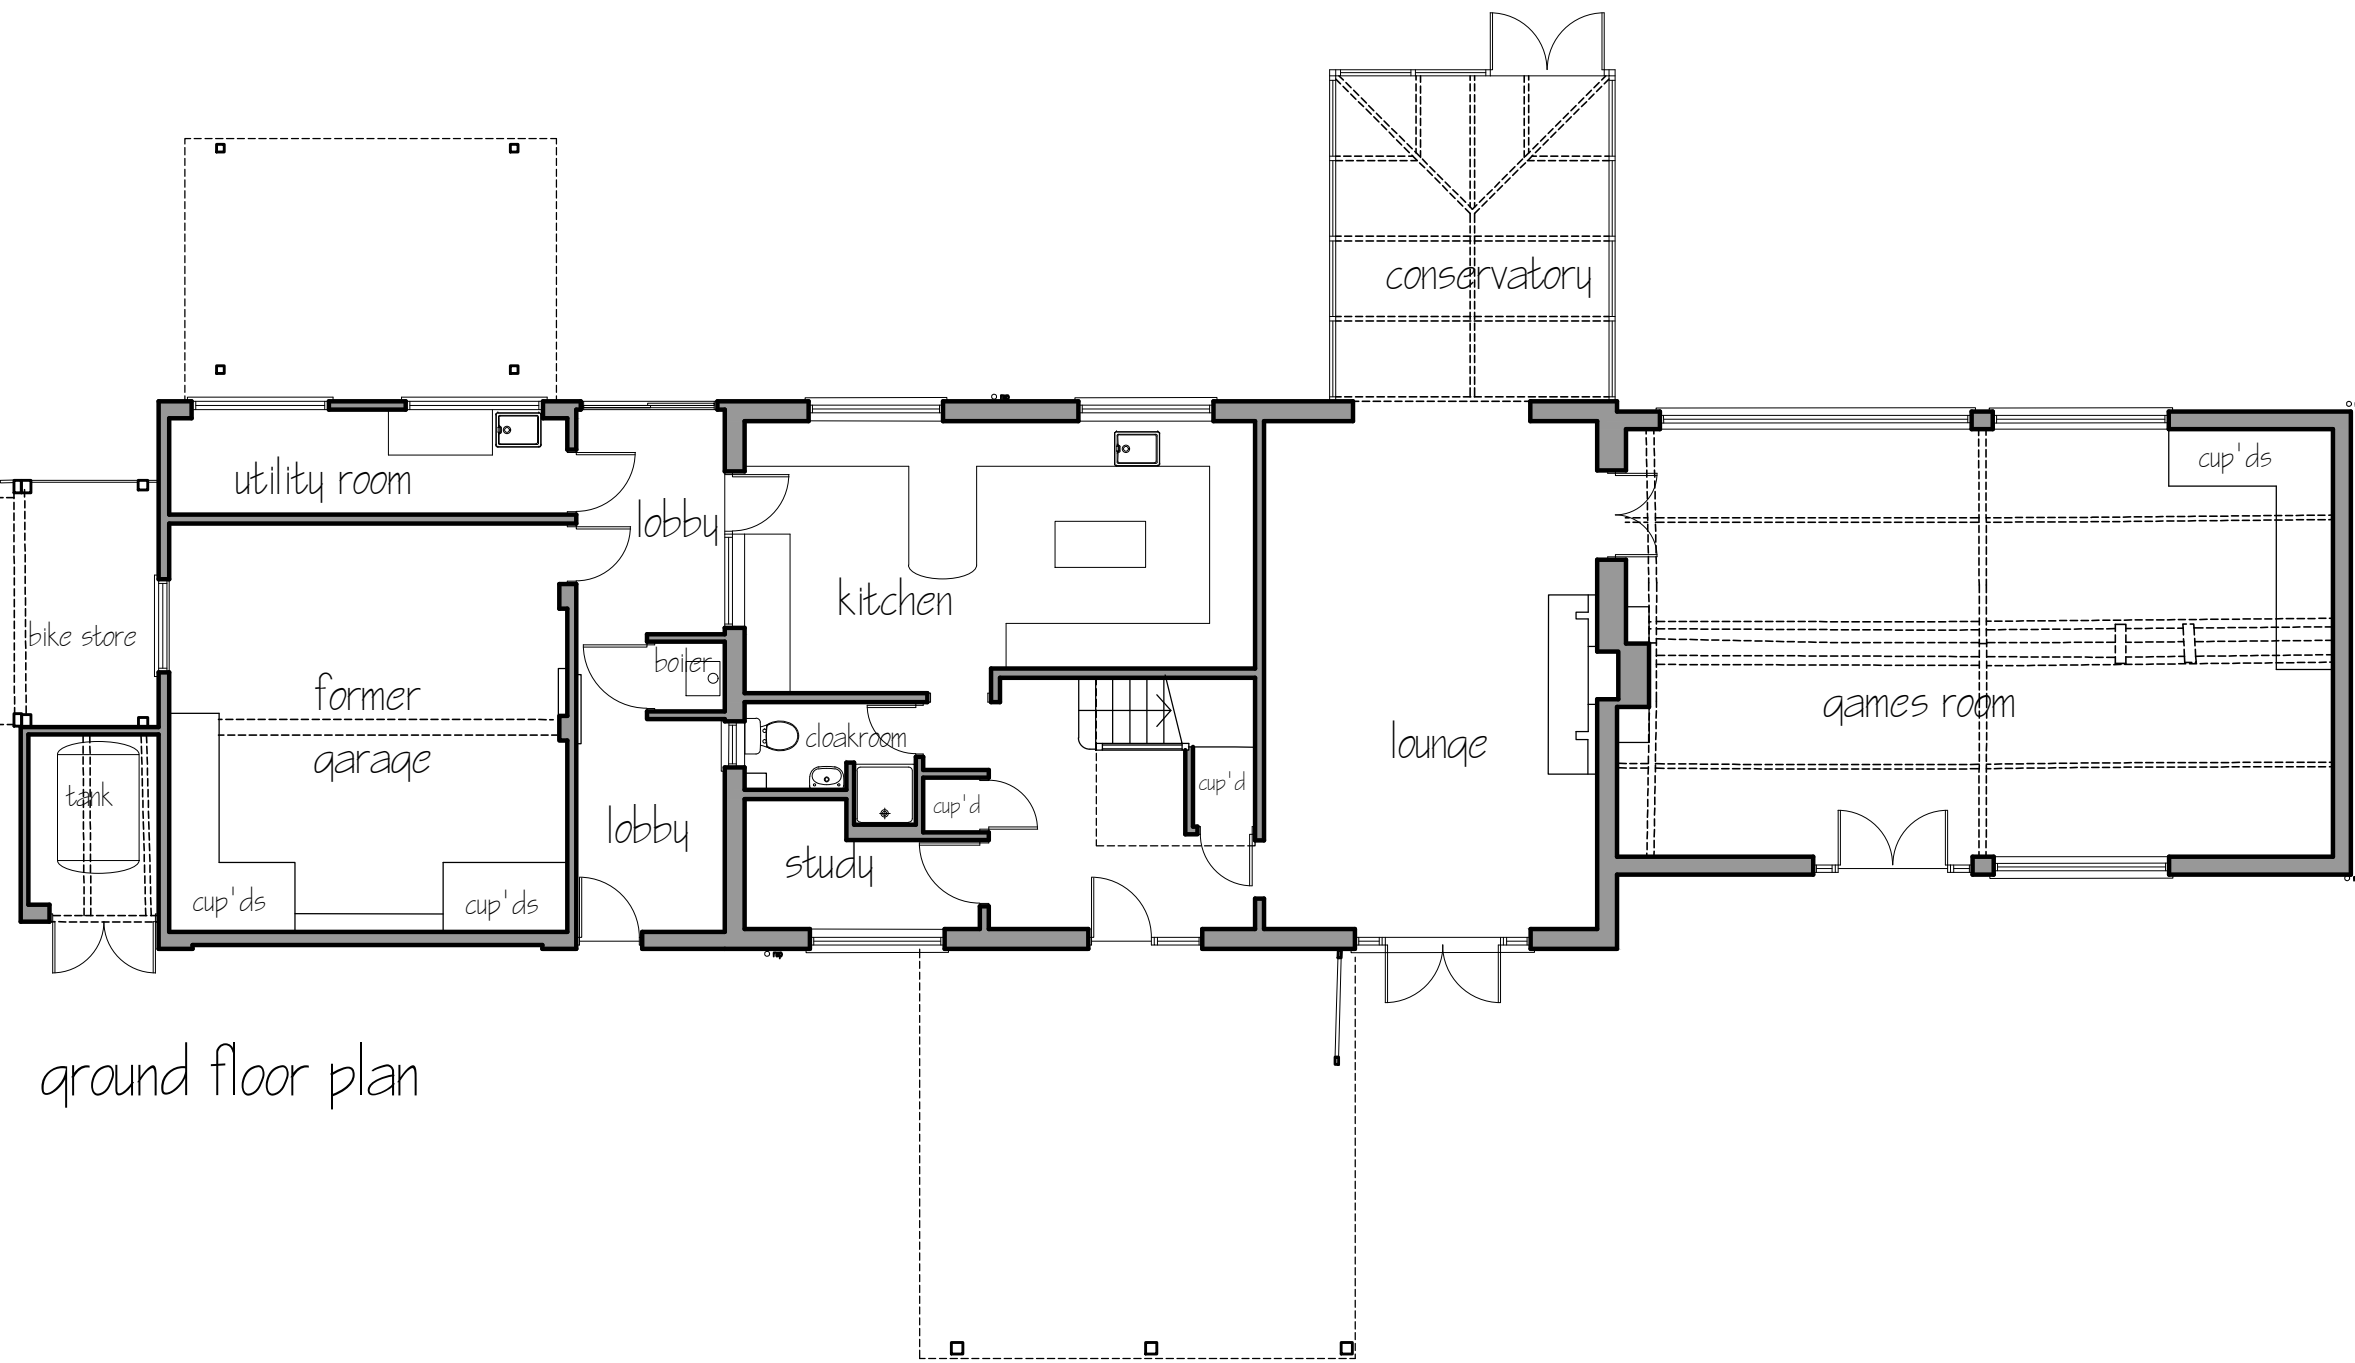

ground floor plan





front elevation (west)




east elevation (east)




Block Plan 1:500

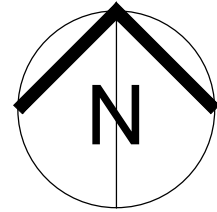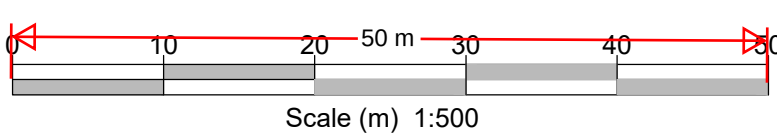

side elevation (south)

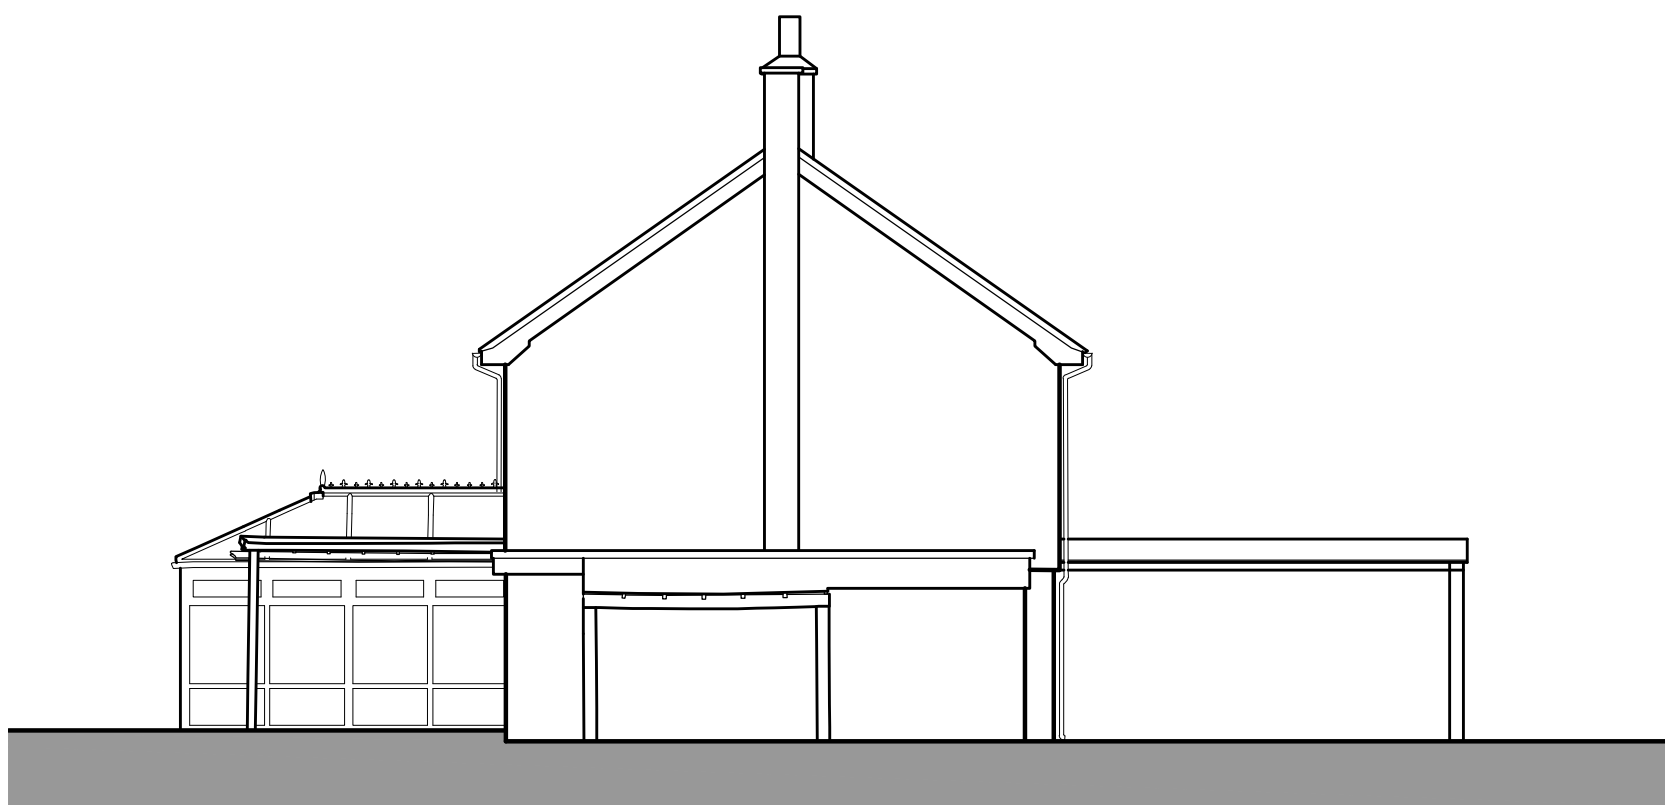


side elevation (north)

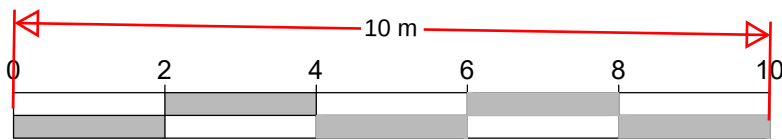

Scale (m) 1:100

Although PDF files provide accurate printouts of what is on screen, small discrepancies can occur which may affect the sizes of scale drawings; check the size against the scale below and contact D+G if you require a paper original

 

Figured dimensions are to be taken in preference to scaled dimensions, no work is to be put in hand until site dimensions have been checked and any discrepancies reported to the Architects.

The copyright of this drawing and design remains with The Duncan+Graham Partnership.

Revisions

Job title

Alterations & Extension  
to  
Dawes Cottage  
Northfleet Green Road  
Istead Rise

for

Mr and Mrs P Martin

Drawing title

SURVEY DRAWING

floor plan, elevations  
block plan

the  
duncan+graham  
partnership



chartered  
architects

8 Cecil Square Margate Kent CT9 1BD

tel  
01843 223488

email  
margate@duncan-graham.co.uk

web  
www.duncan-graham.co.uk

Scale  
1 : 100

Date  
Oct 2022

Drawn  
PG

Job no  
21.029

Dwg no  
10

Rev  
/

Original drawing size: A0 ☐ A1 ☒ A2 ☐ A3 ☐ A4 ☐ Other ☐