



SITE LOCATION
(Scale 1:50000)
Ordnance Survey map extract
based upon Landranger map series
with the permission of the controller of
His Majesty's Stationery Office
Licence No. 100022432
Crown copyright.

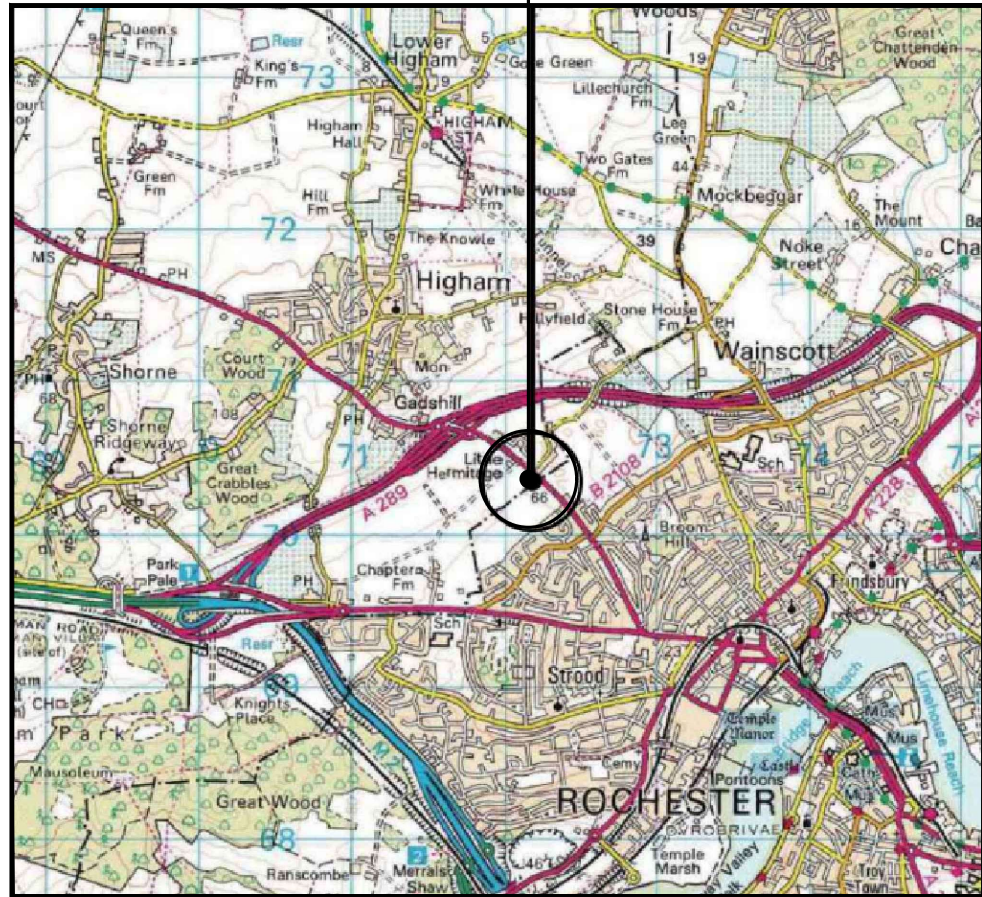


SITE PHOTOGRAPH

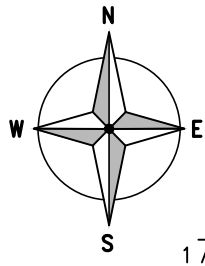

170500

170400

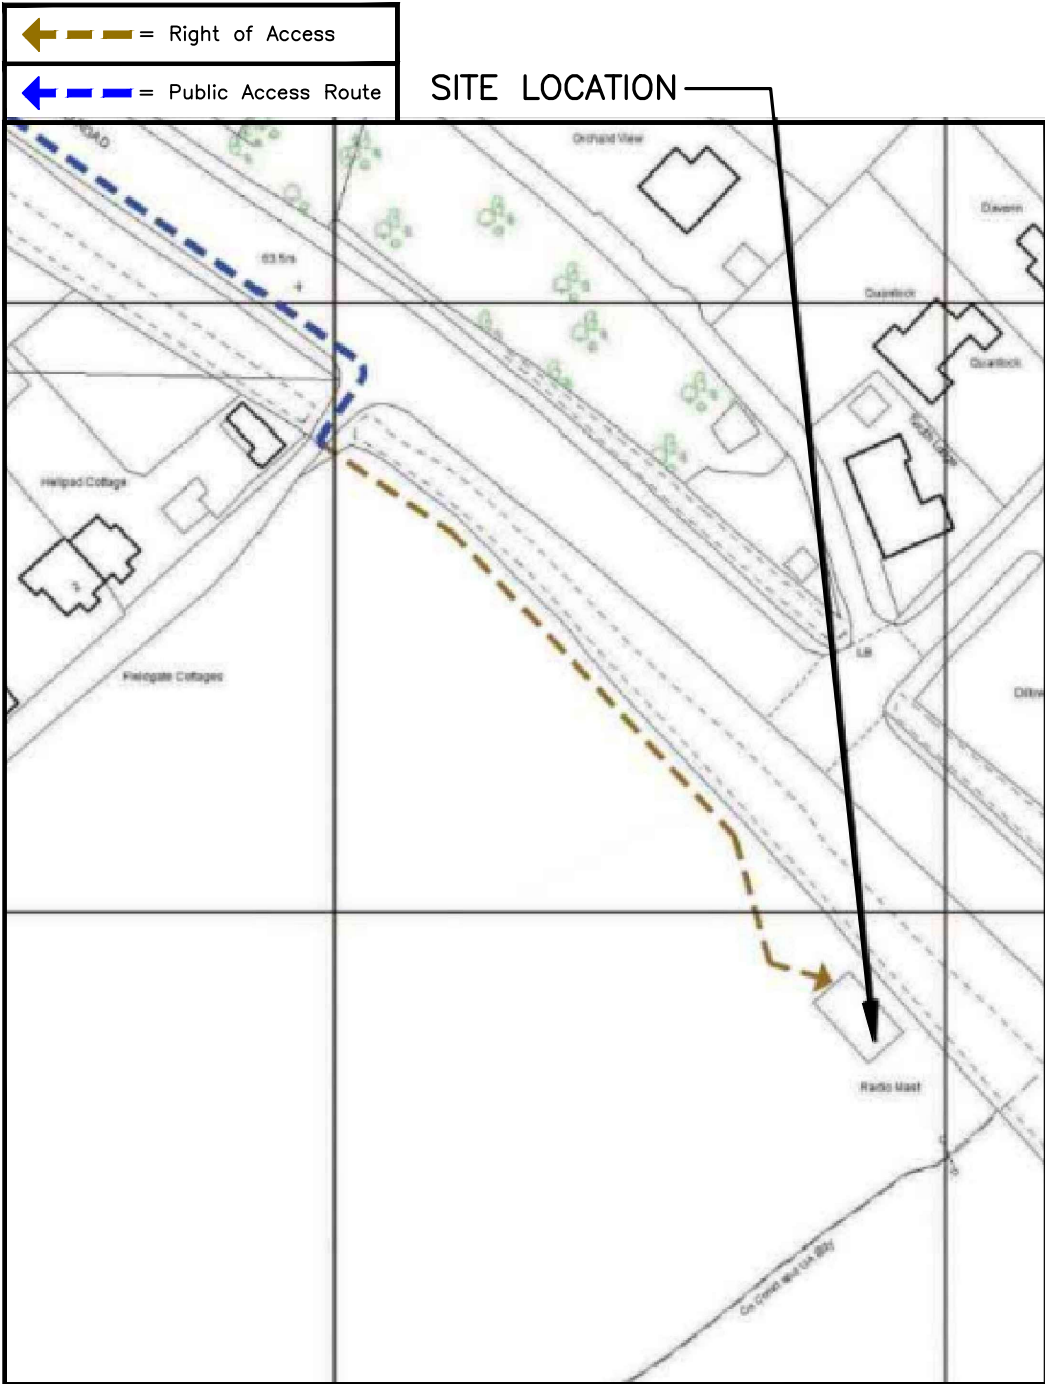


572100

572200

DETAILED SITE LOCATION
(Scale 1:1250)

Based upon Ordnance Survey map extract
with the permission of the Controller of
His Majesty's Stationery Office.
Crown copyright.
Licence No. 100022432

 

ORIGINAL SCALE AT A3 – 1:1250

ALL DIMENSIONS IN METRES

ALL DIMENSIONS ARE IN mm UNLESS NOTED OTHERWISE

N.G.R | E: 572189 | N: 170379

SITE DIRECTIONS:
EXIT M2 AT JCT. 1 ONTO THE A289 THEN
TURN RIGHT ONTO THE A226 (GRAVESEND
ROAD). AFTER APPROX. 2 MILES TURN
RIGHT ONTO DIRT TRACK (OPPOSITE
DILLYWOOD LANE) AND FOLLOW TRACK TO
LEFT TO SITE.

A	PLANNING ISSUE	AR	TC	09/04/25
REV	MODIFICATION	BY	CH	DATE



United Living Connected
4 Clearwater, Lingley Mere Business Park, Lingley Green
Avenue,
Great Sankey, Warrington, WA5 3UZ
t. 44 (0)151 420 4128
www.unitedliving.co.uk



cornerstone

Cell Name	Opt.
WATLING STREET 1	–

Cell ID No				
CSID	✓	VF	✓	TEF
107173		80417		000938
Project No.	–	TM Cell ID	–	N/A
10717326		–		–

Site Address / Contact Details	
GRAVESEND ROAD HIGHAM ROCHESTER KENT ME3 7NU	


Drawing Title:	SITE LOCATION MAPS
----------------	--------------------

Purpose of issue:	PLANNING	Dwg Rev:
-------------------	----------	----------


Drawing Number:	100	A
-----------------	-----	---

Surveyed By:	PL	Original Sheet Size:	A3	Pack Issue:
--------------	----	----------------------	----	-------------


Drawn:	AR	Date:	09/04/24	Checked:	TC	Date:	09/04/25	A
--------	----	-------	----------	----------	----	-------	----------	---

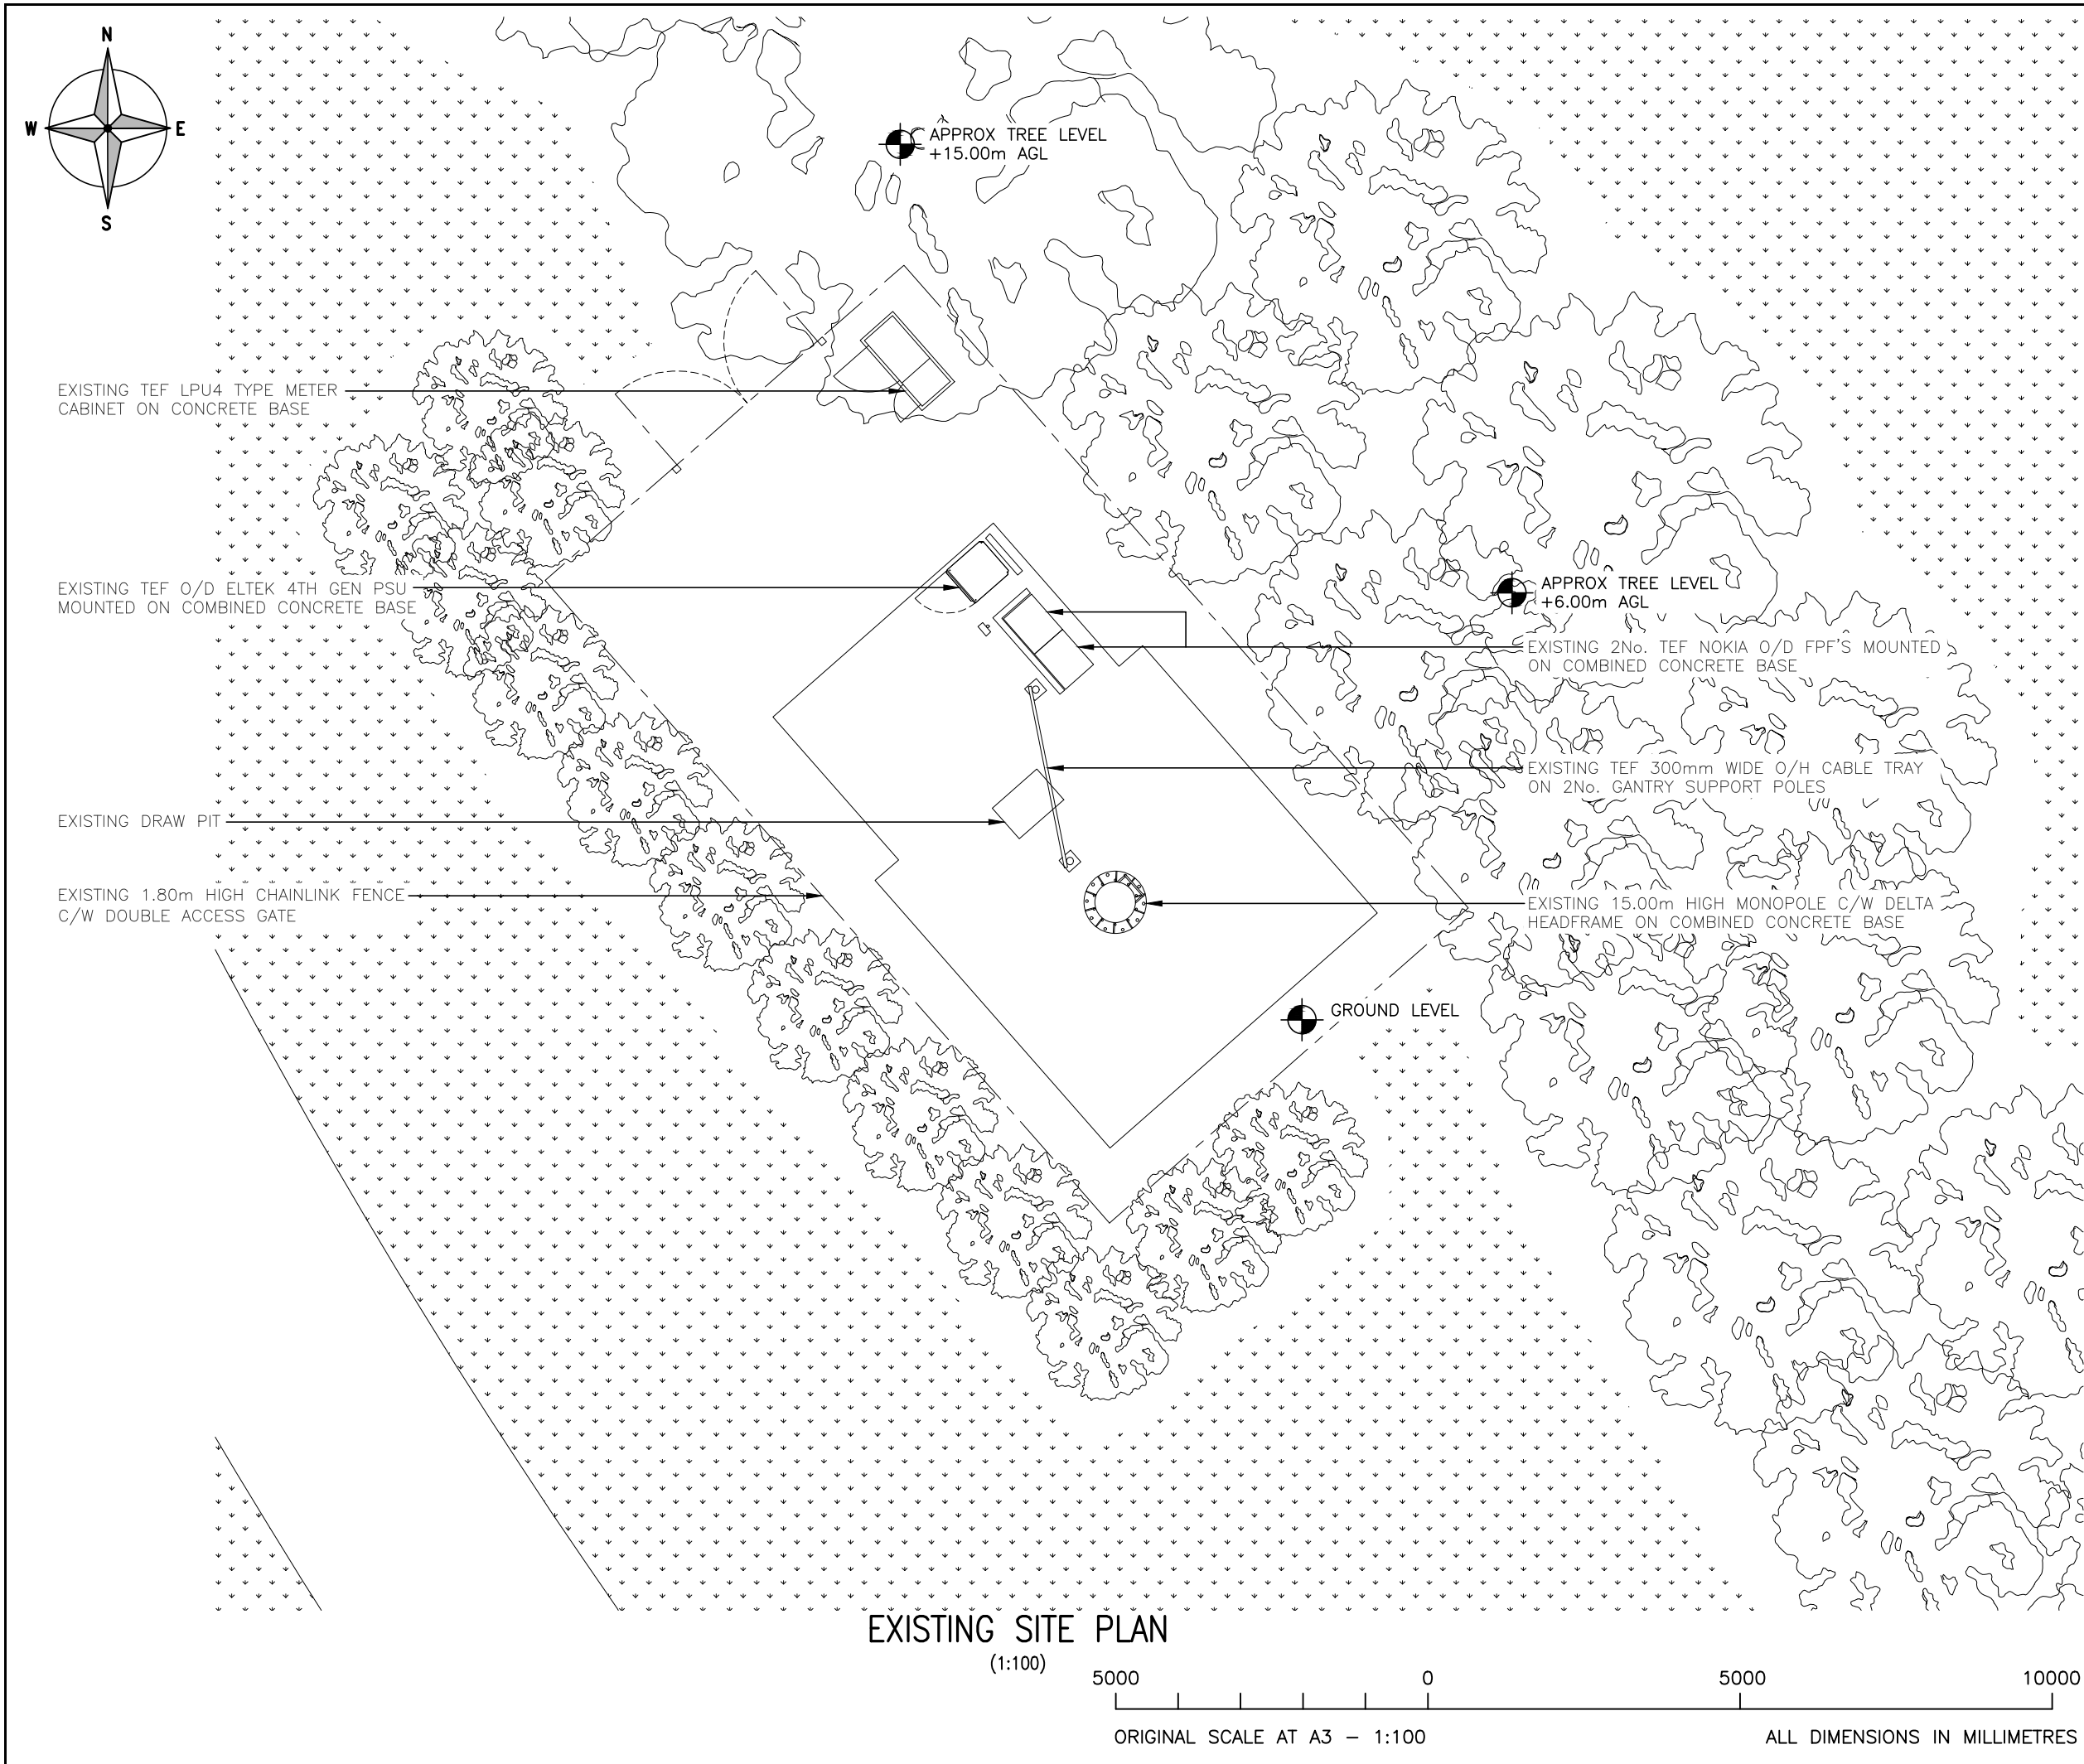


ALL DIMENSIONS ARE IN mm UNLESS NOTED OTHERWISE									
N.G.R		E: 572189			N: 170379				
NOTES:									

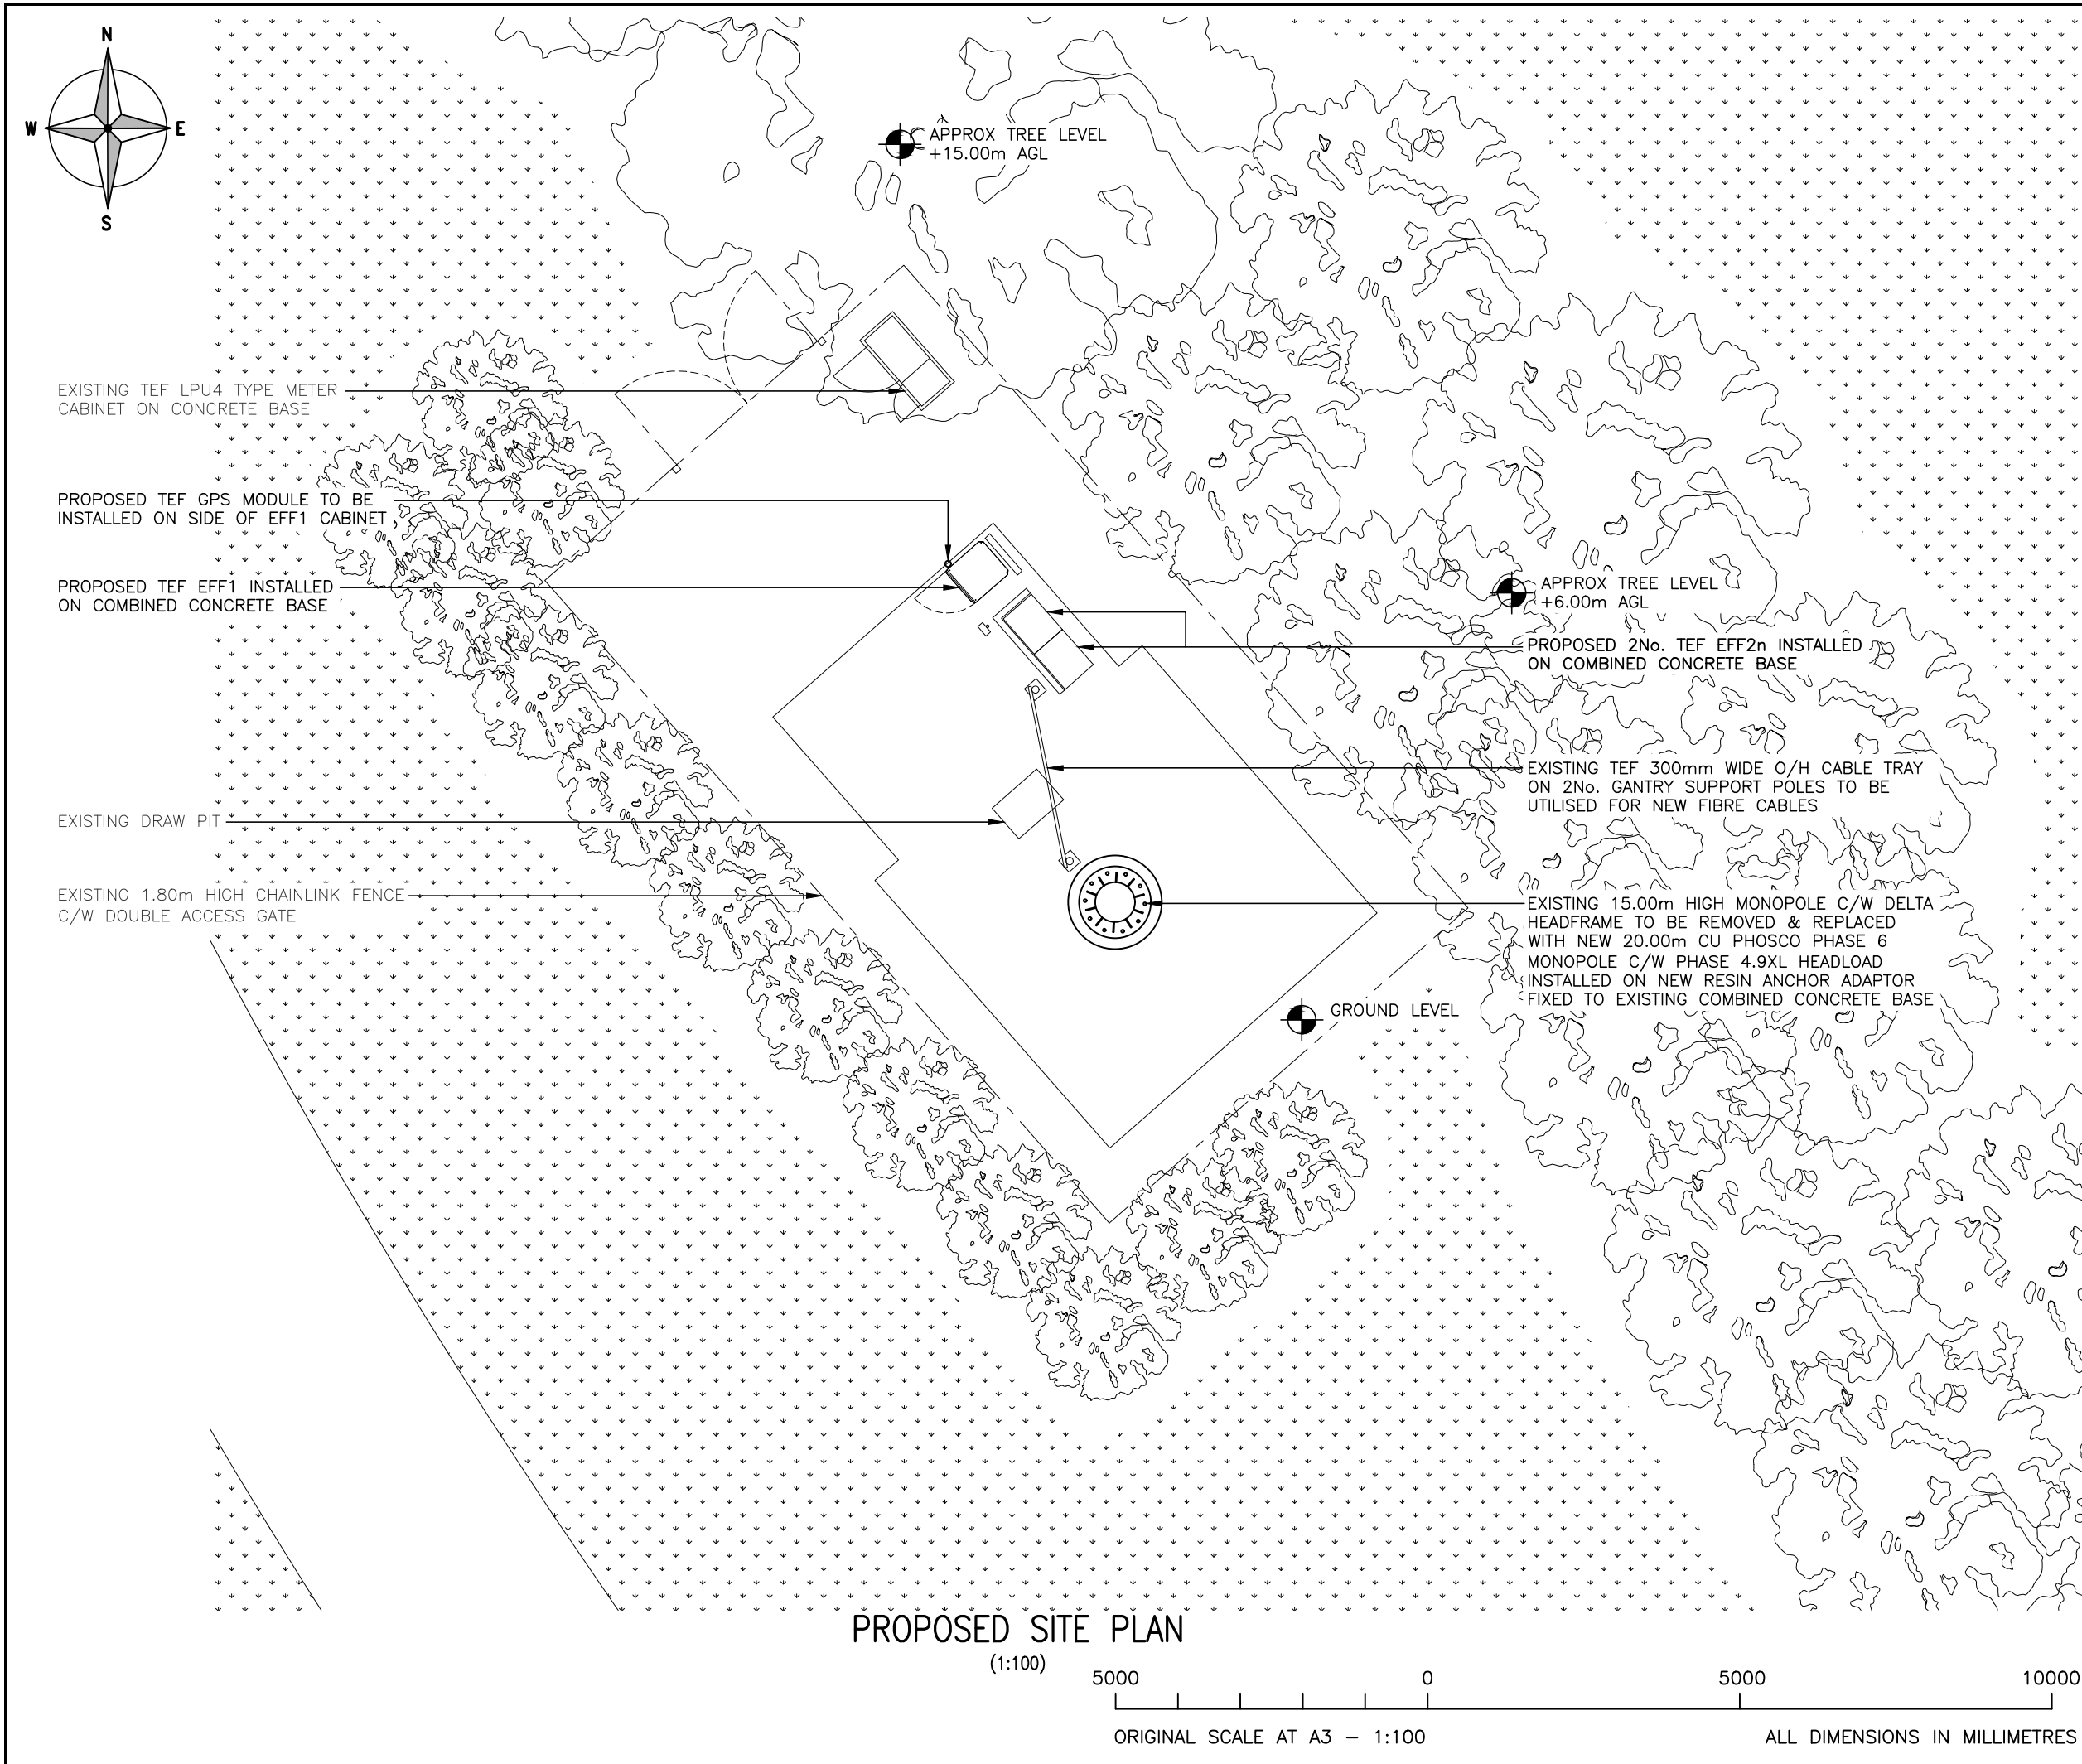

ALL DIMENSIONS ARE IN mm UNLESS NOTED OTHERWISE									
N.G.R		E: 572189				N: 170379			
NOTES: ALL EXISTING FEEDER/COAX CABLES TO BE REMOVED FROM SITE									

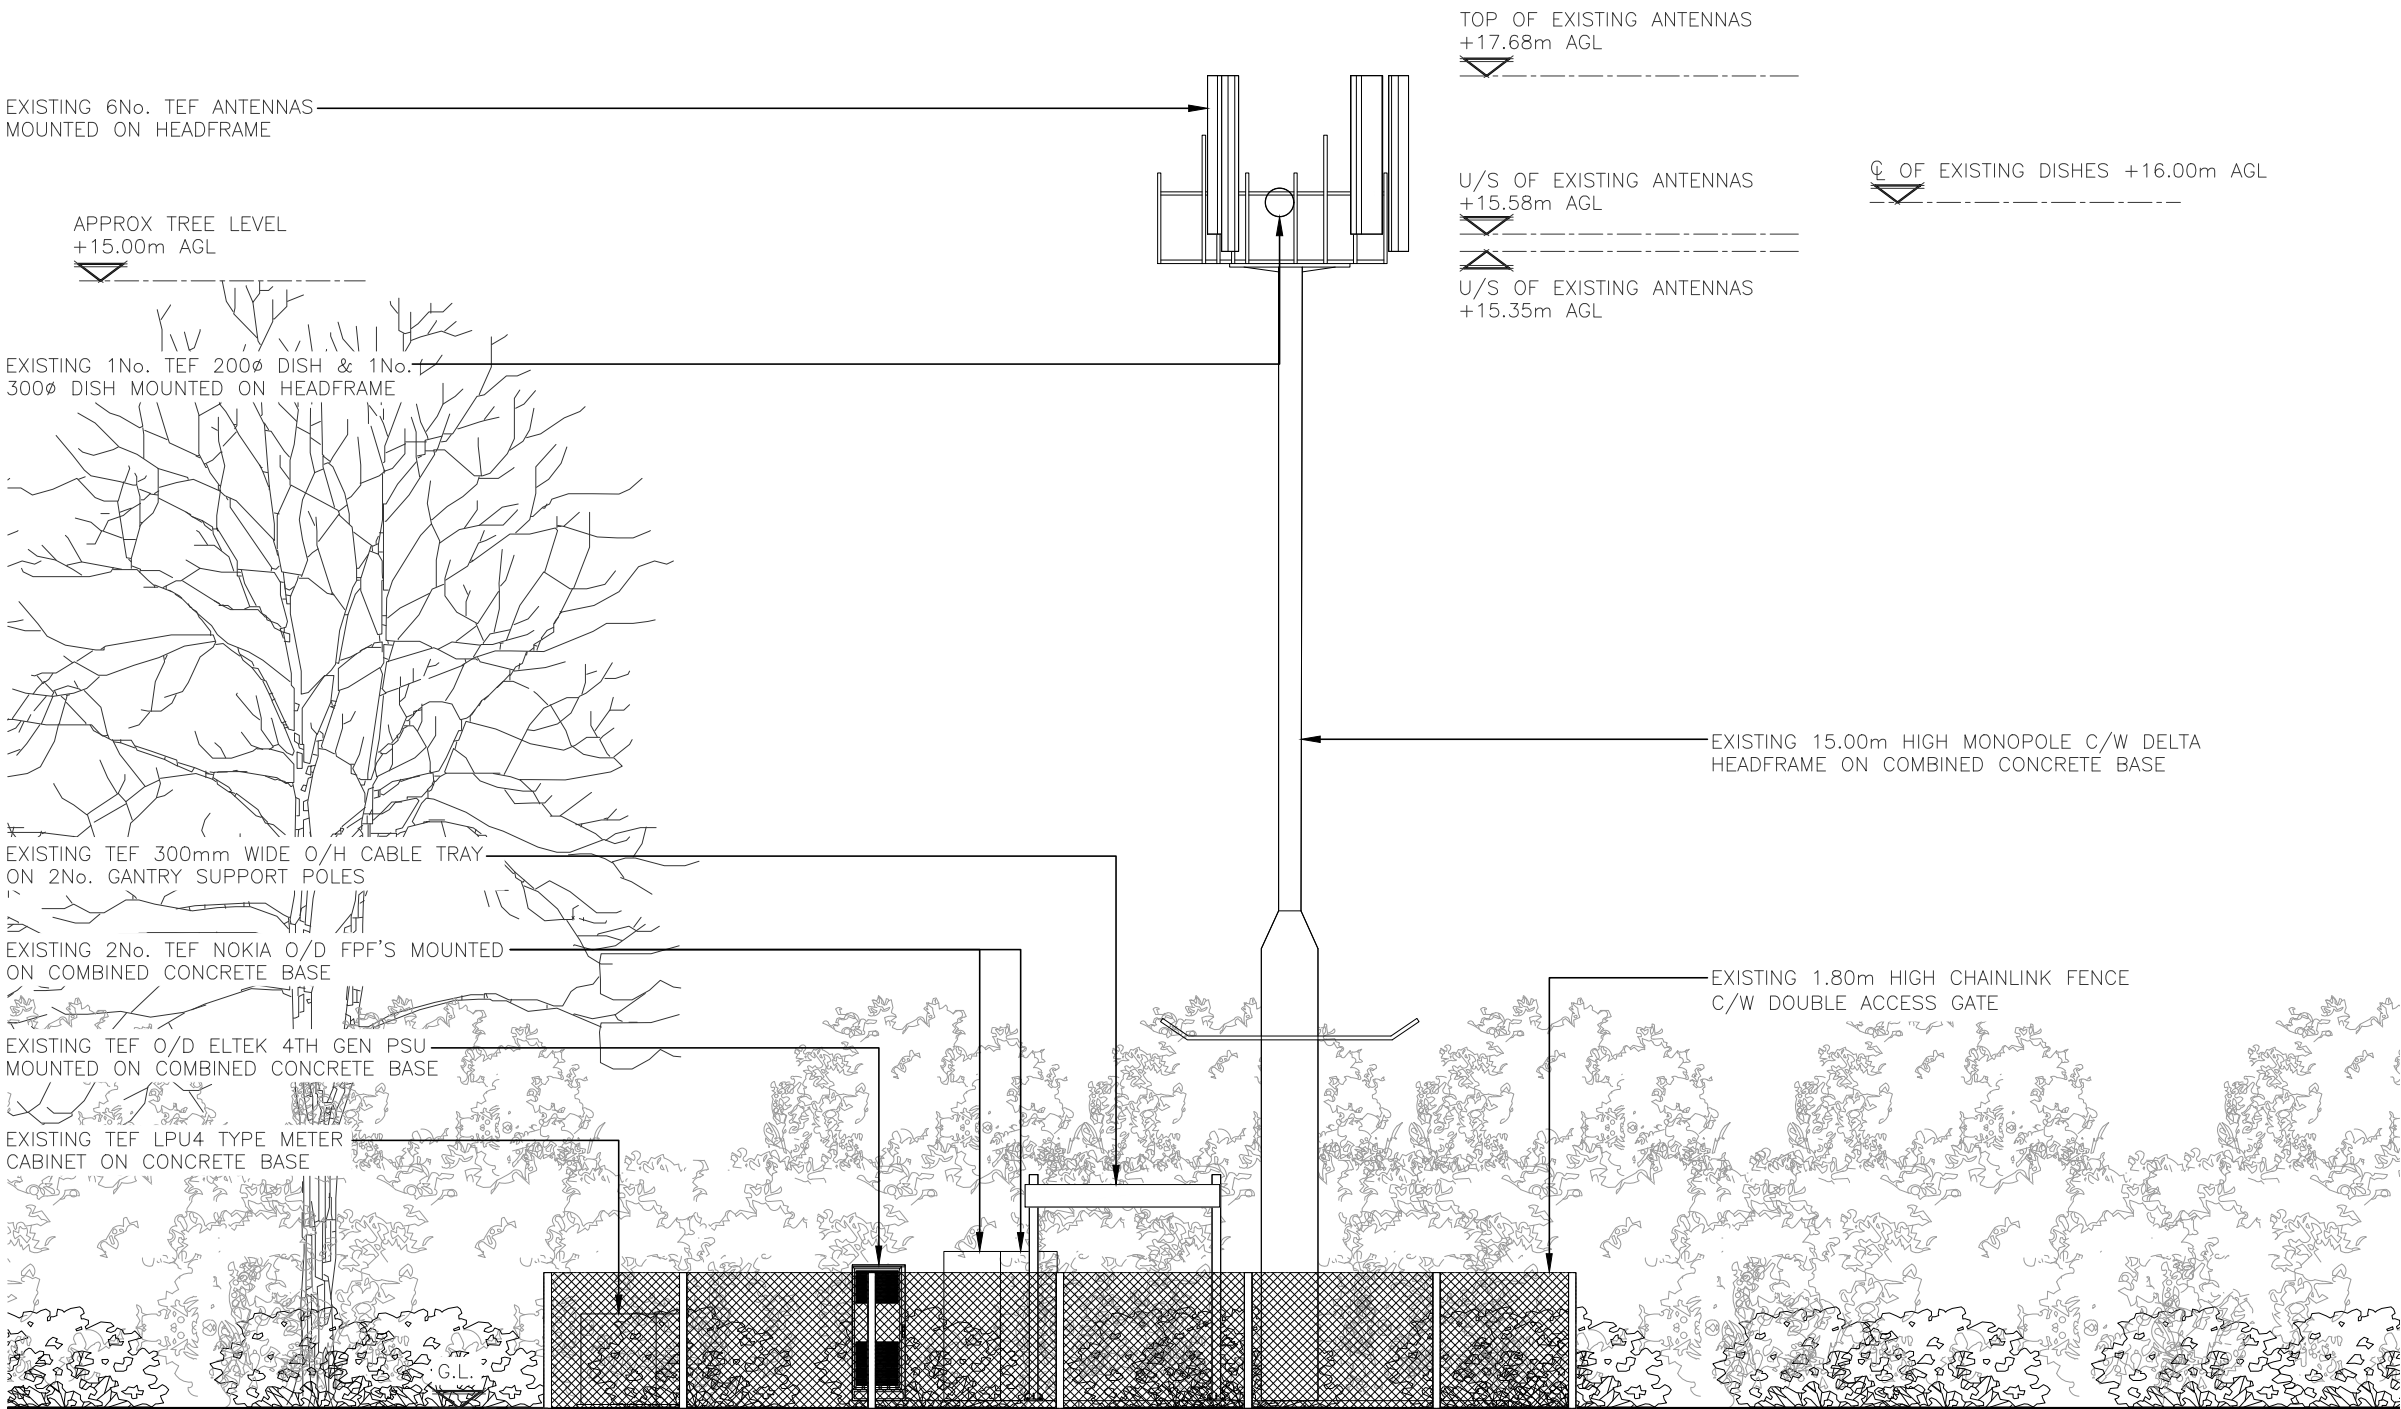

EXISTING SOUTH WEST ELEVATION

 

ALL DIMENSIONS ARE IN mm UNLESS NOTED OTHERWISE

N.G.R | E: 572189 | N: 170379

NOTES:

A | PLANNING ISSUE | AR | TC | 09/04/25

REV | MODIFICATION | BY | CH | DATE

united living
connected
United Living Connected
4 Clearwater, Lingley Mere Business Park, Lingley Green
Avenue,
Great Sankey, Warrington, WA5 3UZ
t. 44 (0)151 420 4128
www.unitedliving.co.uk

cornerstone

Cell Name | Opt.

WATLING STREET 1 | -

Cell ID No

CSID	✓	VF	✓	TEF
107173		80417		000938
Project No.	-	TM Cell ID	-	N/A
10717326		-		-

Site Address / Contact Details

GRAVESEND ROAD
HIGHAM
ROCHESTER
KENT
ME3 7NU


Drawing Title: EXISTING ELEVATION

Purpose of issue: PLANNING | Dwg Rev:

Drawing Number: 300 | A

Surveyed By: PL | Original Sheet Size: A3 | Pack Issue:

Drawn: AR | Date: 09/04/24 | Checked: TC | Date: 09/04/25 | A

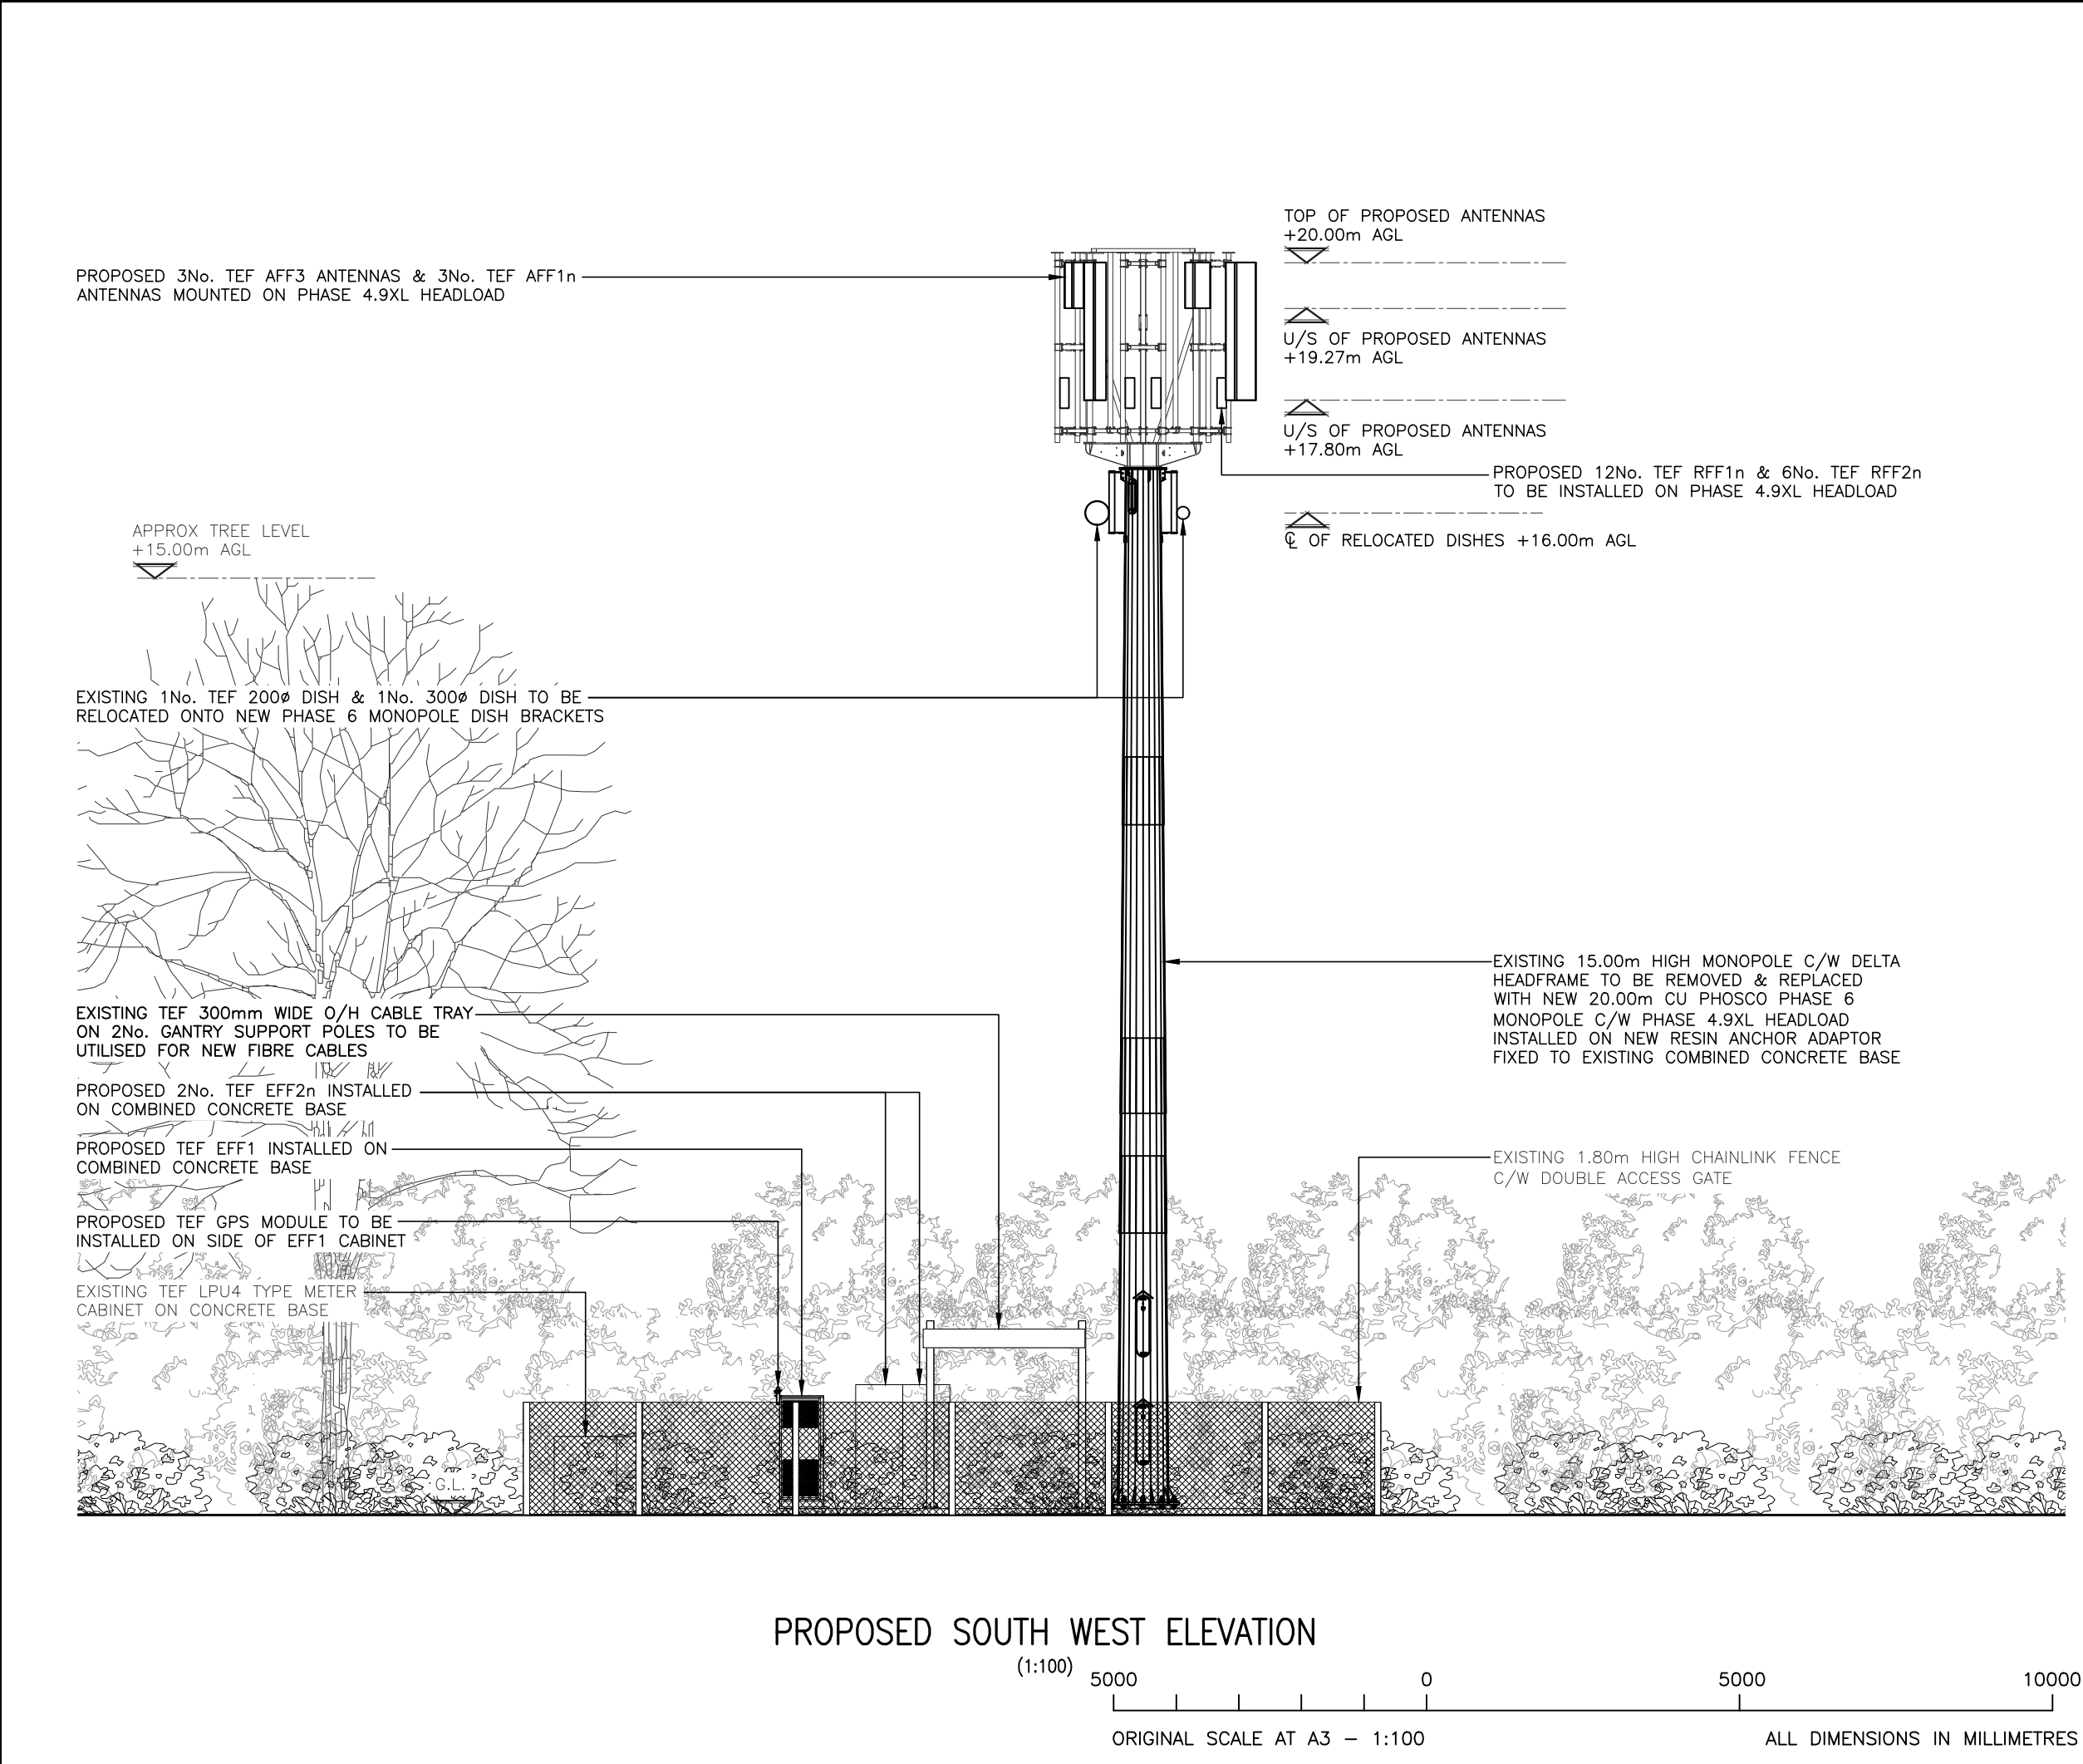

ALL DIMENSIONS ARE IN mm UNLESS NOTED OTHERWISE

N.G.R

E: 572189

N: 170379

NOTES:
ALL EXISTING FEEDER/COAX CABLES TO BE REMOVED FROM SITE

A	PLANNING ISSUE	AR	TC	09/04/25
REV	MODIFICATION	BY	CH	DATE

United Living Connected
4 Clearwater, Lingley Mere Business Park, Lingley Green
Avenue,
Great Sankey, Warrington, WA5 3UZ
t. 44 (0)151 420 4128
www.unitedliving.co.uk

cornerstone

Cell Name				Opt.
WATLING STREET 1				-
Cell ID No				
CSID	✓	VF	✓	TEF
107173		80417		000938
Project No.	-	TM Cell ID	-	N/A
10717326		-		-
Site Address / Contact Details				
GRAVESEND ROAD HIGHAM ROCHESTER KENT ME3 7NU				
Drawing Title: PROPOSED ELEVATION				
Purpose of issue: PLANNING				Dwg Rev:
Drawing Number: 301				A
Surveyed By: PL		Original Sheet Size: A3		Pack Issue:
Drawn: AR	Date: 09/04/24	Checked: TC	Date: 09/04/25	A