





EXISTING FRONT ELEVATION
SCALE 1:50 @ A1 / 1:100 @ A3

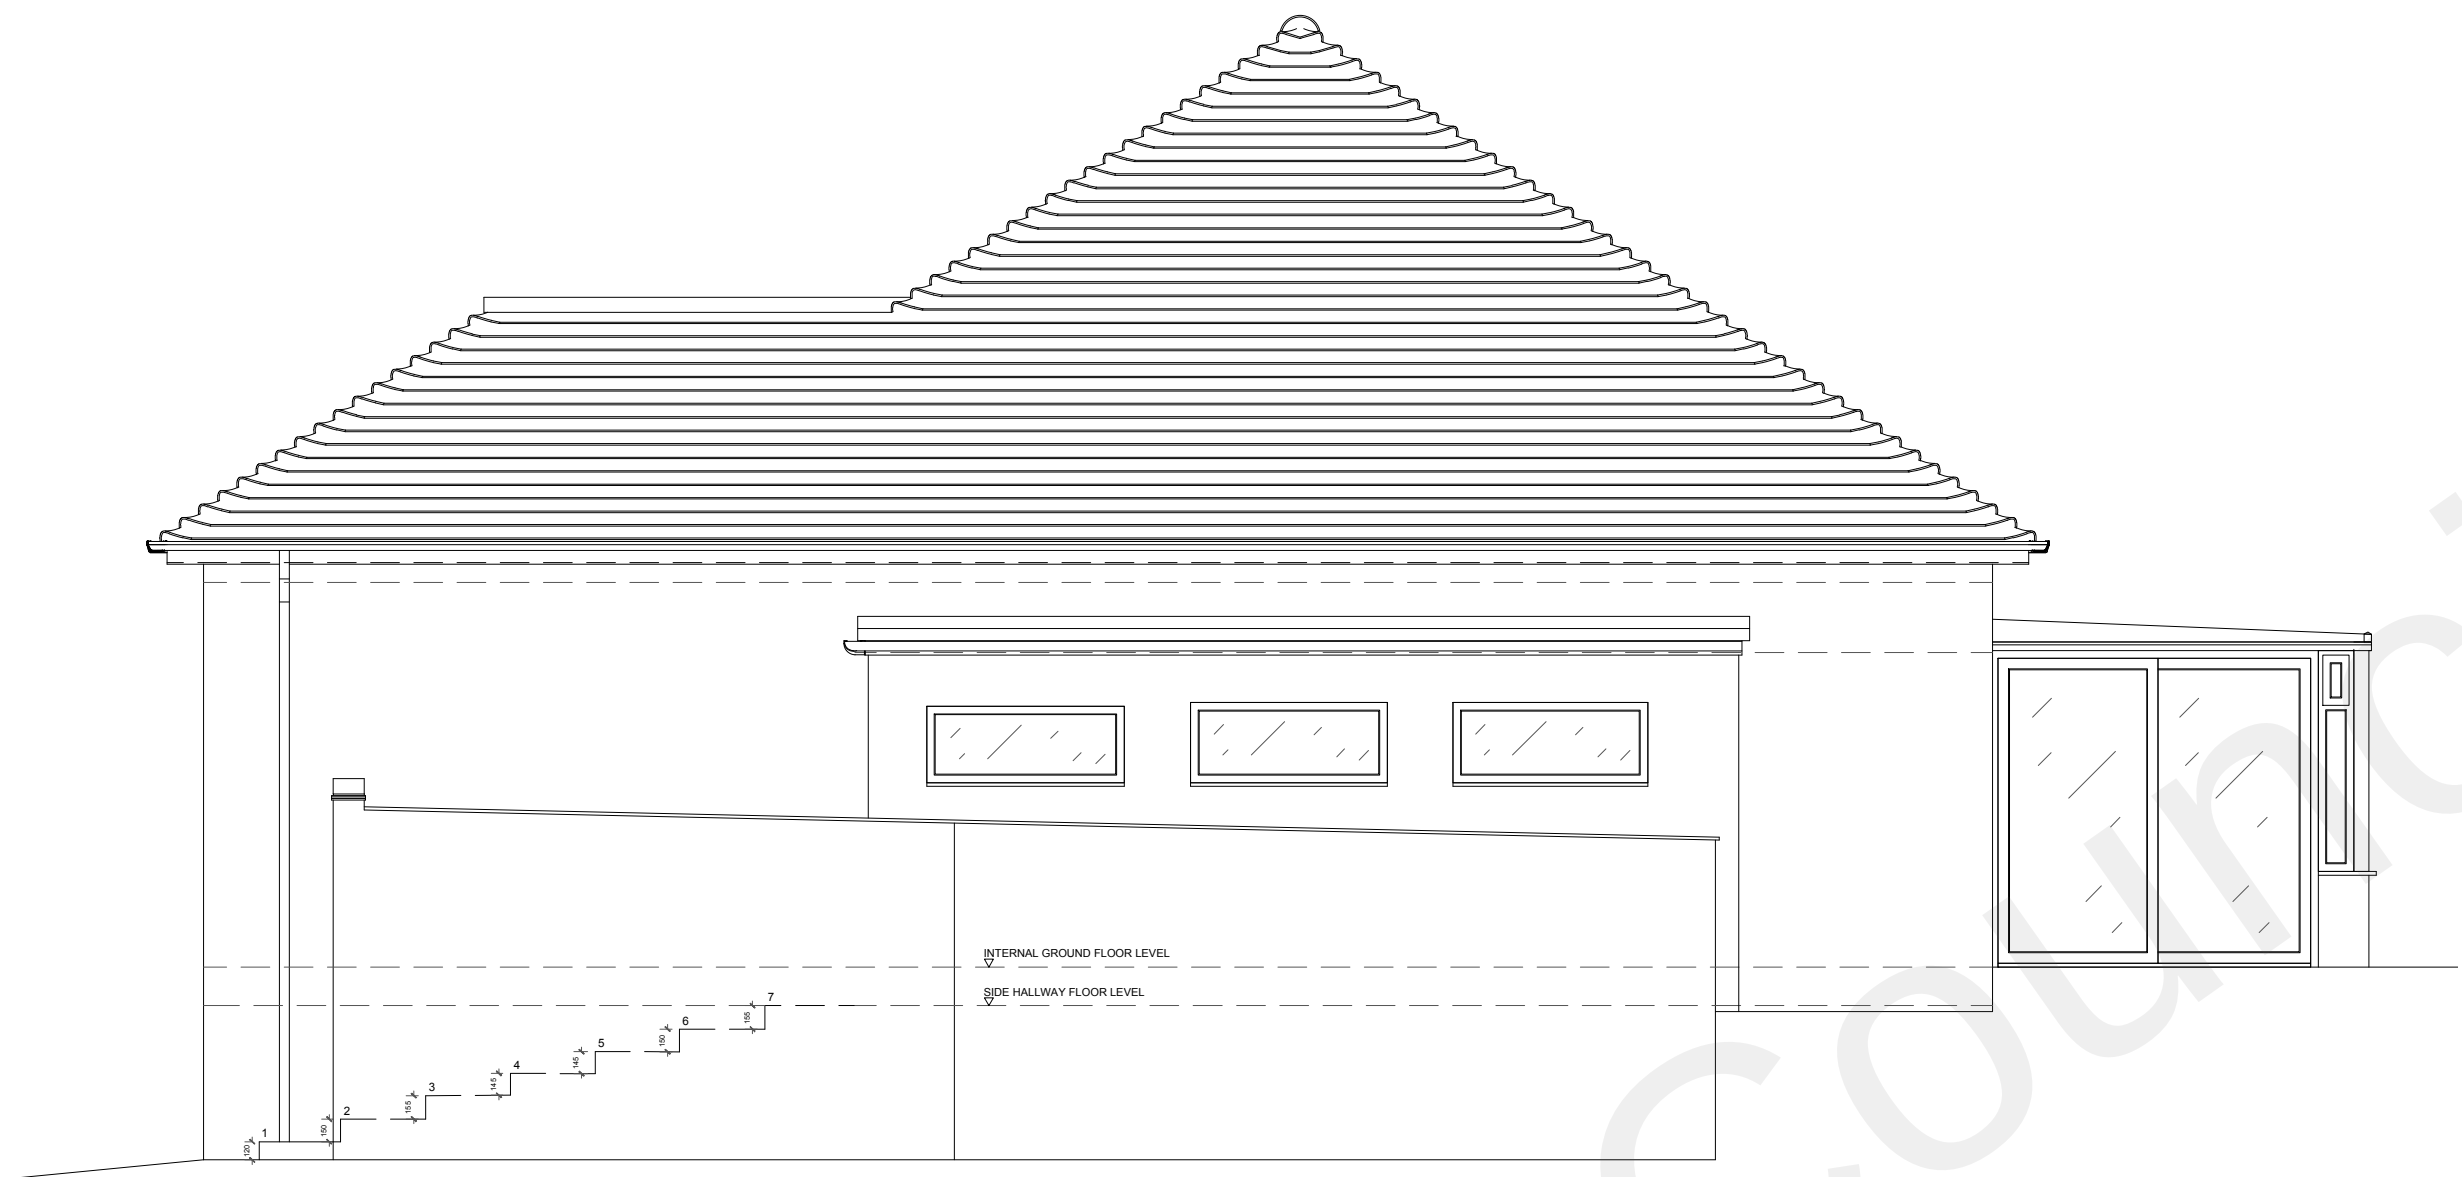

EXISTING SIDE ELEVATION
SCALE 1:50 @ A1 / 1:100 @ A3



EXISTING REAR ELEVATION
SCALE 1:50 @ A1 / 1:100 @ A3

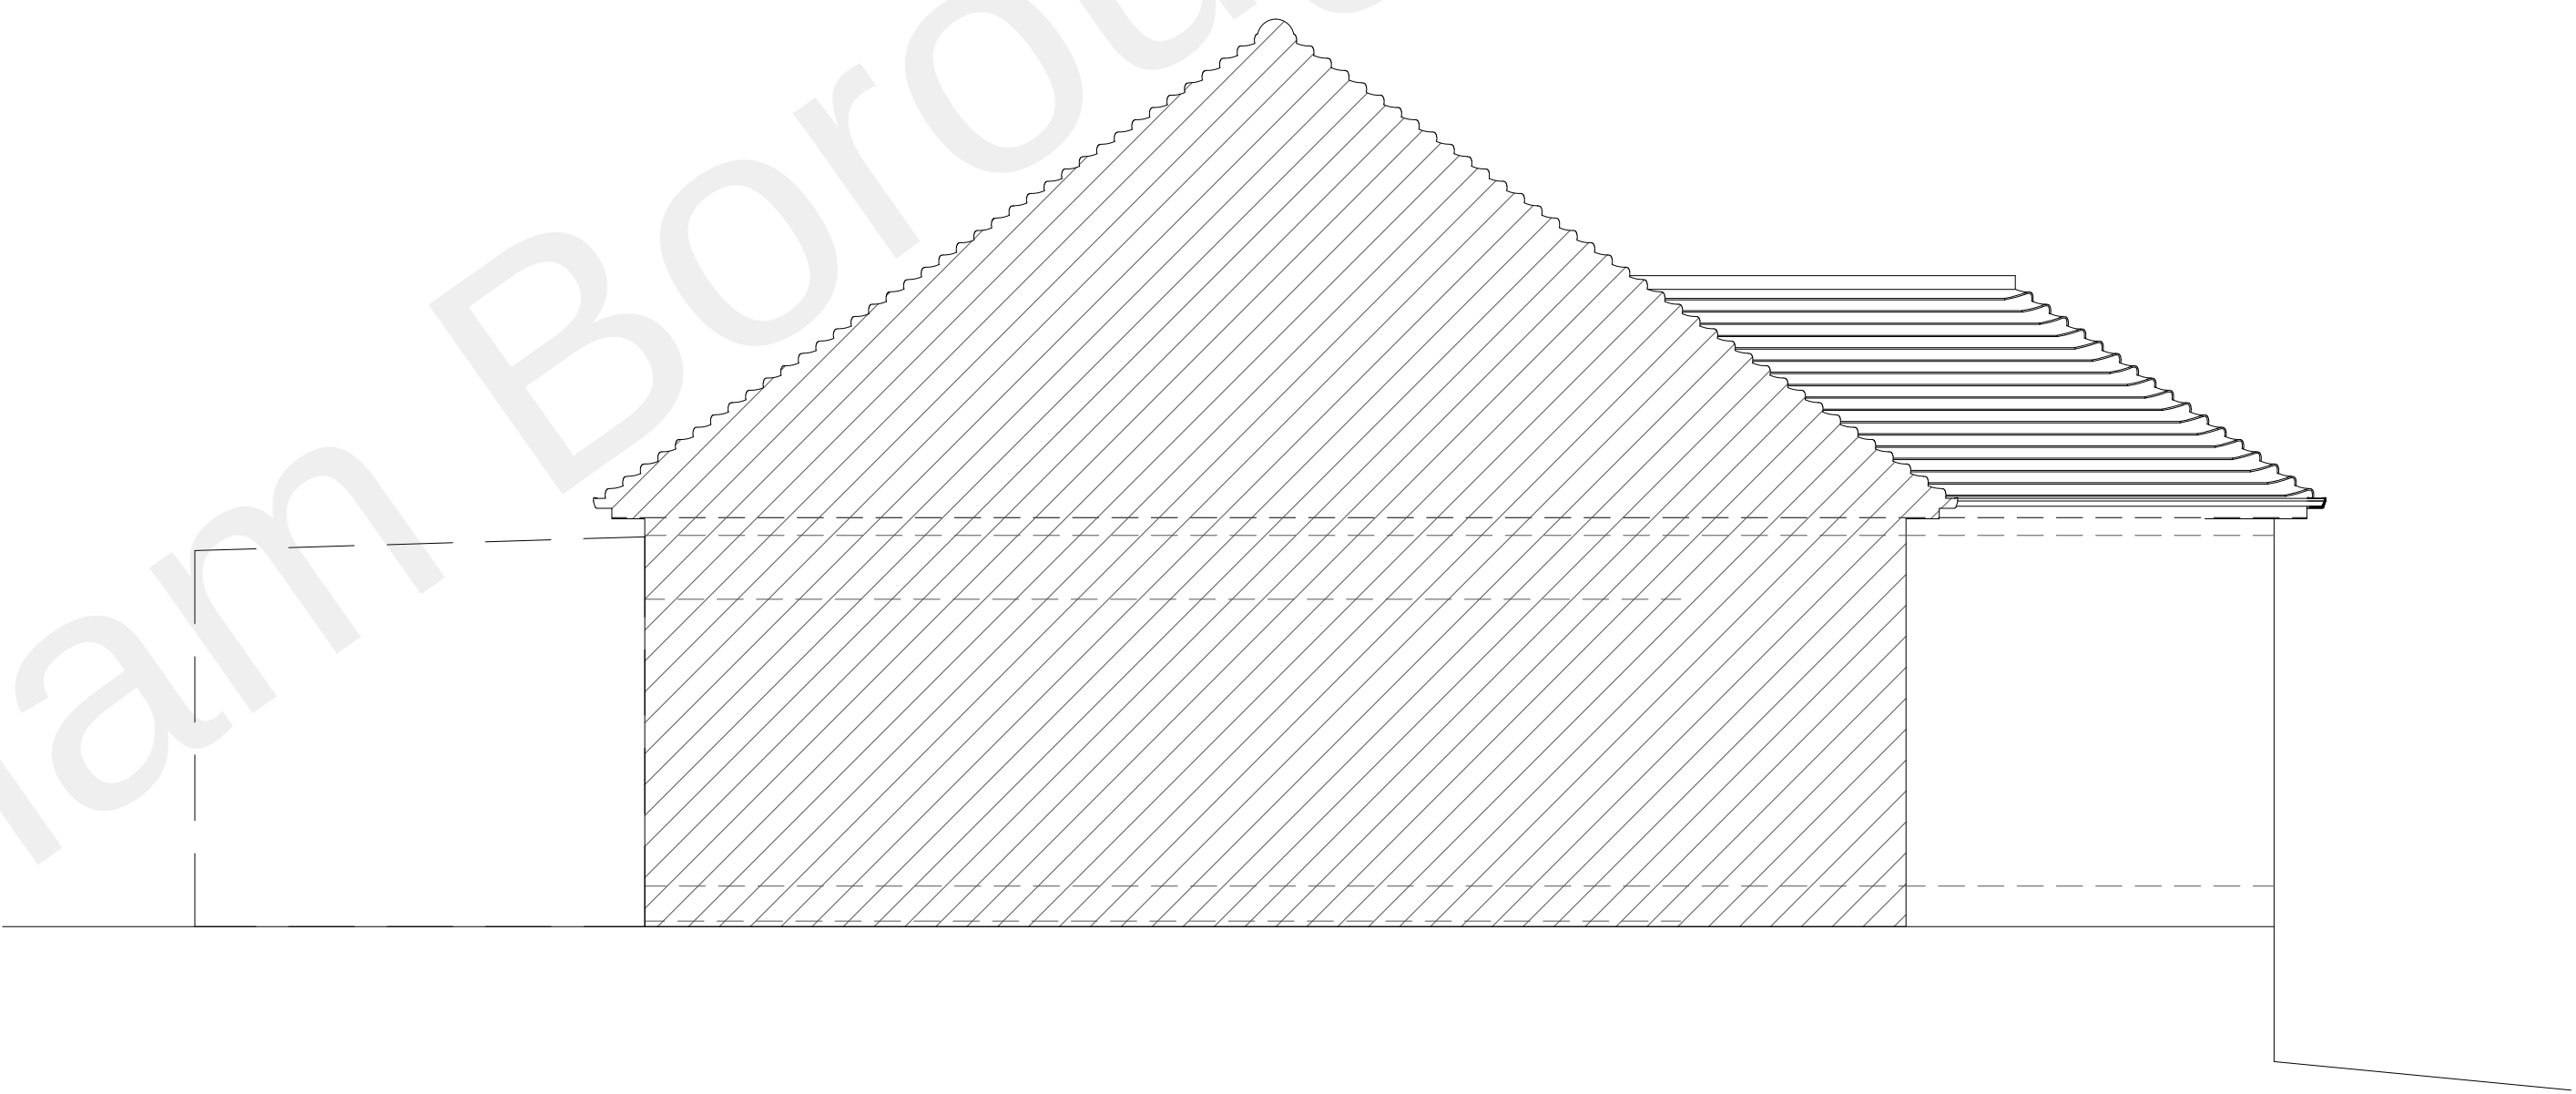

EXISTING SIDE ELEVATION (OTHER)
SCALE 1:50 @ A1 / 1:100 @ A3

Scale 1:50



LOCATION PLAN

SCALE 1:1250 @ A1 / 1:2500 @ A3



FOR PLANNING

DO NOT SCALE FROM THIS DRAWING.

ALL DIMENSIONS MAY VARY ON SITE AND TO BE CHECKED BEFORE COMMENCING WORK.

WORKS PROPOSED IN THESE DRAWINGS ASSUMES DEVELOPER / CLIENT COMPLIANCE WITH RELEVANT HEALTH AND SAFETY (CDM) REGULATIONS AND REQUIREMENTS OF THE PARTY WALL ETC ACT 1996. CDM SERVICES ARE NOT PROVIDED OR OFFERED BY CADARCH LIMITED.

Rev: Description: Date:

This drawing is the property of CADARCH LIMITED. Copyright is reserved. The drawing is issued on the condition that it is not copied, reproduced, retained or disclosed to any unauthorised person, either wholly or in part.

CADARCH LIMITED

Company No. 10908643
18 Summerhouse Drive, Bexley, Kent
DA5 2HP
Mob: 07719530451
http://www.cadarchlimited.com
Email: cadarch@gmx.co.uk

Client:

MR. J. ARTHUR

Project:

30 MARLING WAY
GRAVESEND
KENT
DA12 4DN

Drawing Title:

EXISTING ELEVATIONS

Scale: 1:50 @ A1
1:100 @ A3
Date: JULY 2021
Frame Size: A1

Drawing Ref: 21MW-020721-P-002
Revision: /