


Notes:


- Do not scale from this drawing.
- All dimensions to be verified on site and is in mm.
- Builder to verify all dimensions, heights and levels prior to commencement of work.
- All documents shall be checked to ensure that they are compatible by the contractor before construction commences. In the event of apparent ambiguity or contradiction the engineer and/ or architect shall be notified immediately.
- The contractor in preparing his estimate shall visit the site and acquaint himself with the problems involved .
- The contrator shall issue all statutory notices to the local Authority during progress and completion of works.




Existing Front Elevation

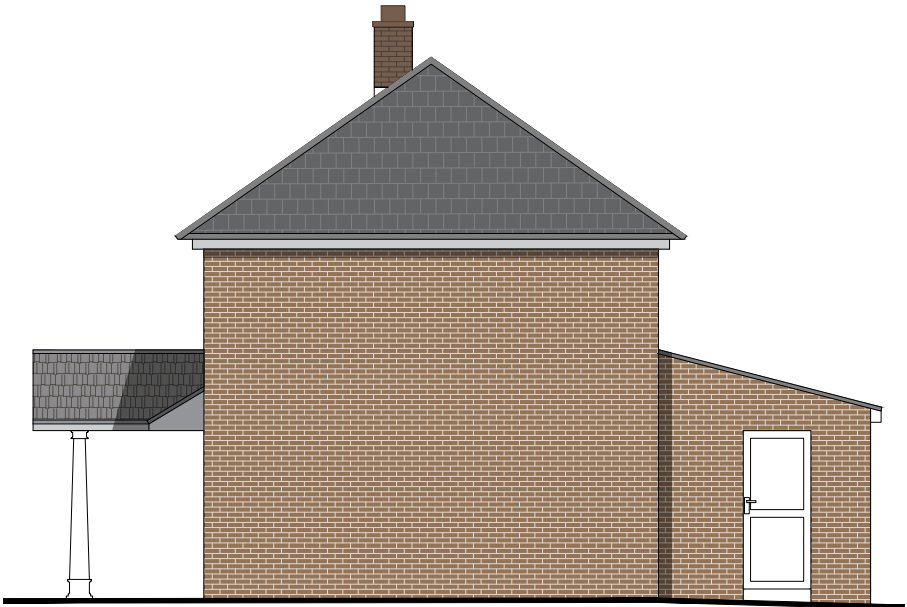

Existing Side Elevation

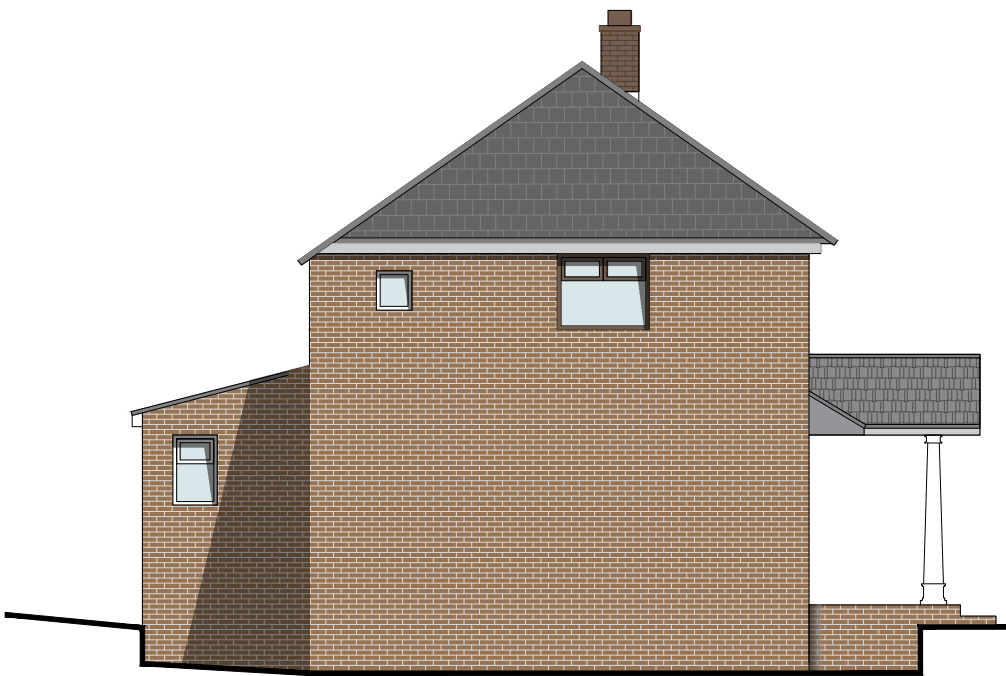

Existing Side Elevation

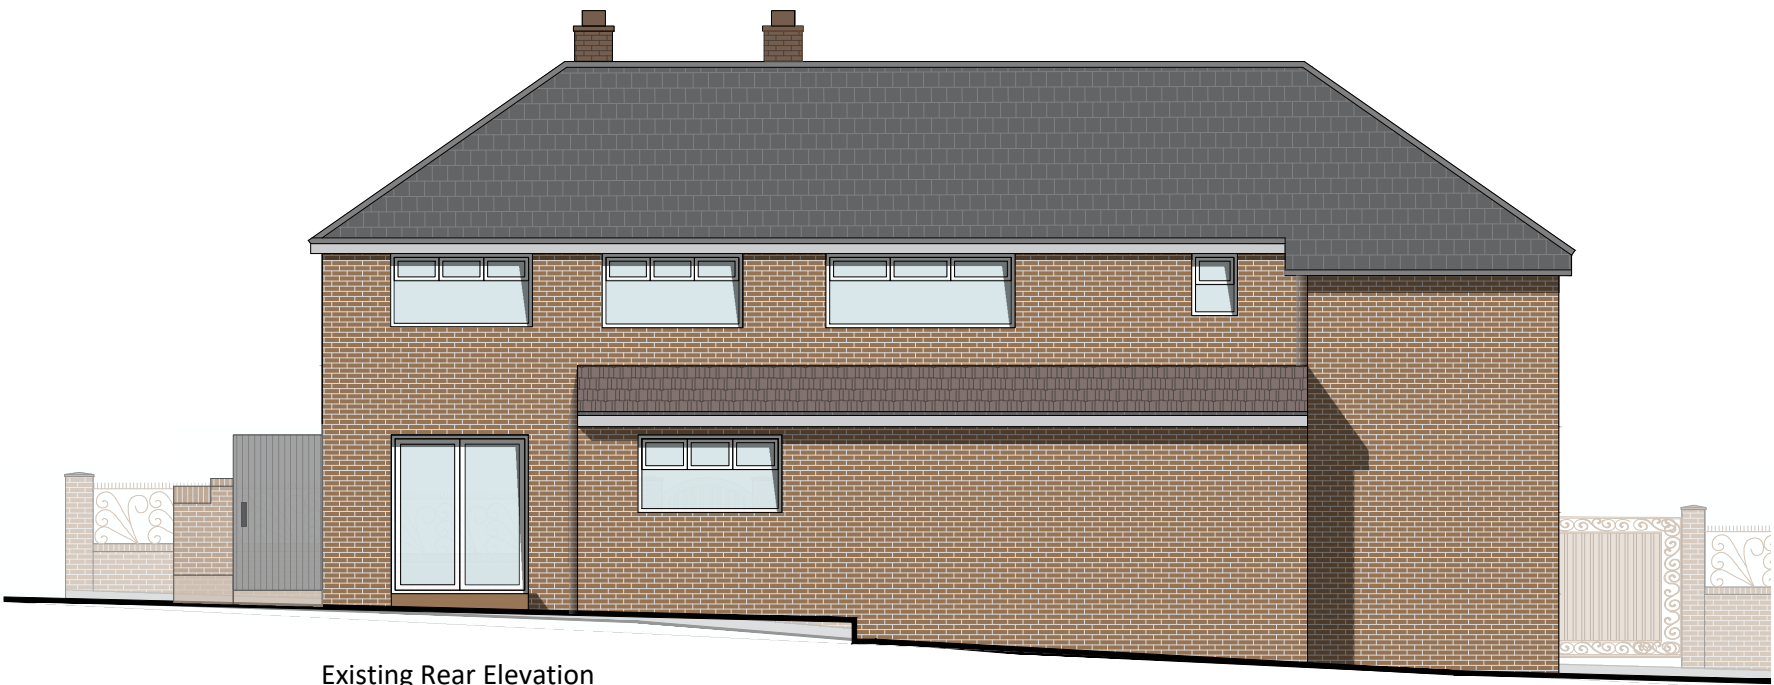

Existing Rear Elevation

A	-	-	-/-/-
REV:	DESCRIPTION:	BY:	DATE:

STATUS:

PLANNING

**BARRON
EDWARDS
STERLING**

Whitehall Place
47 The Terrace,
Gravesend, Kent
DA12 2DL
01474 247 787
info@barronedwards.co.uk
www.barronedwards.co.uk

SITE:	1 Chalky Bank Gravesend Kent DA11 7NZ
TITLE:	Existing Elevations

SCALE AT A3: 1:100	DATE: 22.01.24	DRAWN: HH
PROJECT NO: 230605	DRAWING NO: 003	REVISION: A

