

NOTES:

DISCLAIMER:

ALL DIMENSIONS IN MM UNLESS OTHERWISE STATED.
CONTRACTORS TO CONFIRM ALL DIMENSIONS ON SITE. ALL DRAWINGS MUST BE READ IN CONJUNCTION WITH THE ARCHITECT'S DRAWINGS.



64 ST GEORGES ROAD
ESSEX IG1 3PQ
W: www.archimedesd.co.uk
E: info@archimedesd.co.uk
M: +447418321646

Rev	Date	Details Of Issue	Initials
-----	------	------------------	----------

Status

Proposed Floor Plans

Site Address:


19 Christian Fields Avenue,
Gravesend DA12 5NE, UK

Client:


Mr Paul Measor

Project:

Drawn: HD	Date: 27/05/2022	Scale (at A3): 1:100
Dwg no.	Revision No. A	

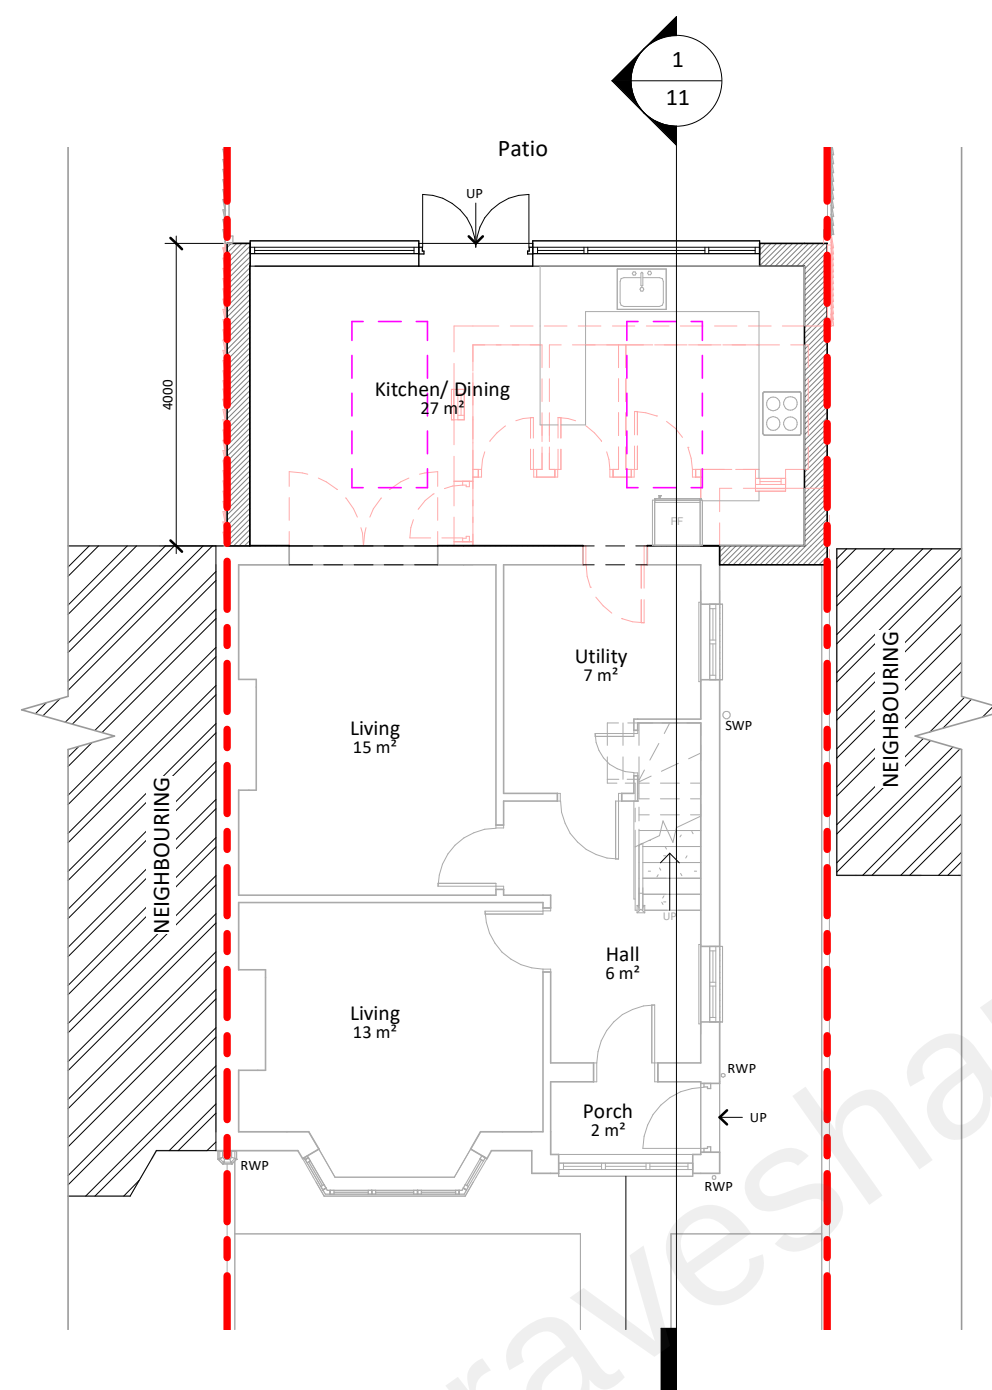

Proposed Ground Floor

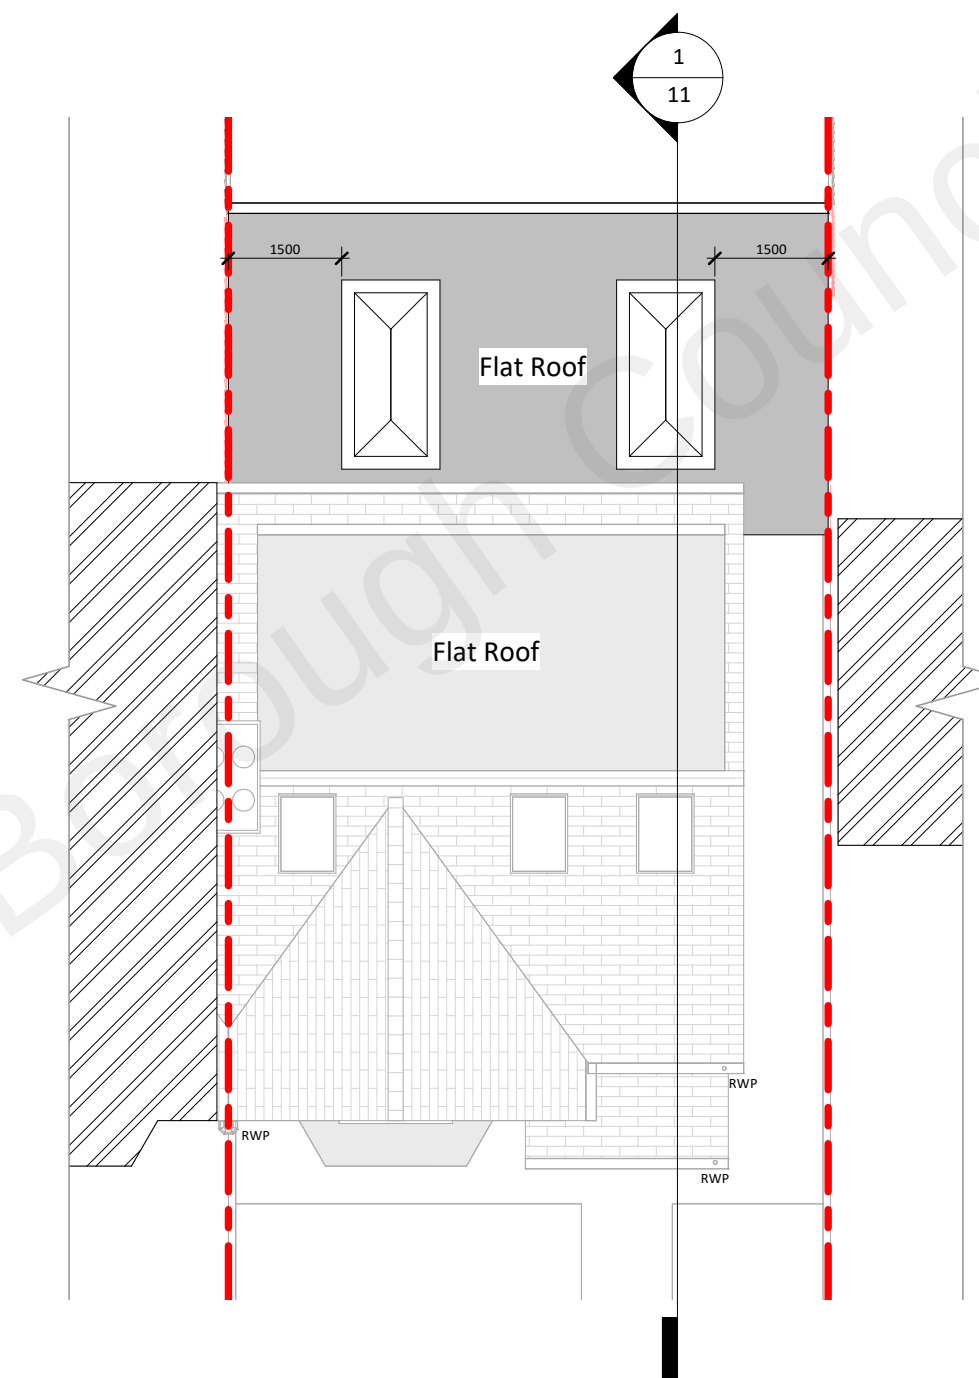

Proposed Roof Plan

1 0 1 2 3 4 5
SCALE 1:100 m