


Notes:


- Do not scale from this drawing.
- All dimensions to be verified on site and is in mm.
- Builder to verify all dimensions, heights and levels prior to commencement of work.
- All documents shall be checked to ensure that they are compatible by the contractor before construction commences. In the event of apparent ambiguity or contradiction the engineer and/ or architect shall be notified immediately.
- The contractor in preparing his estimate shall visit the site and acquaint himself with the problems involved.
- The contractor shall issue all statutory notices to the local Authority during progress and completion of works.

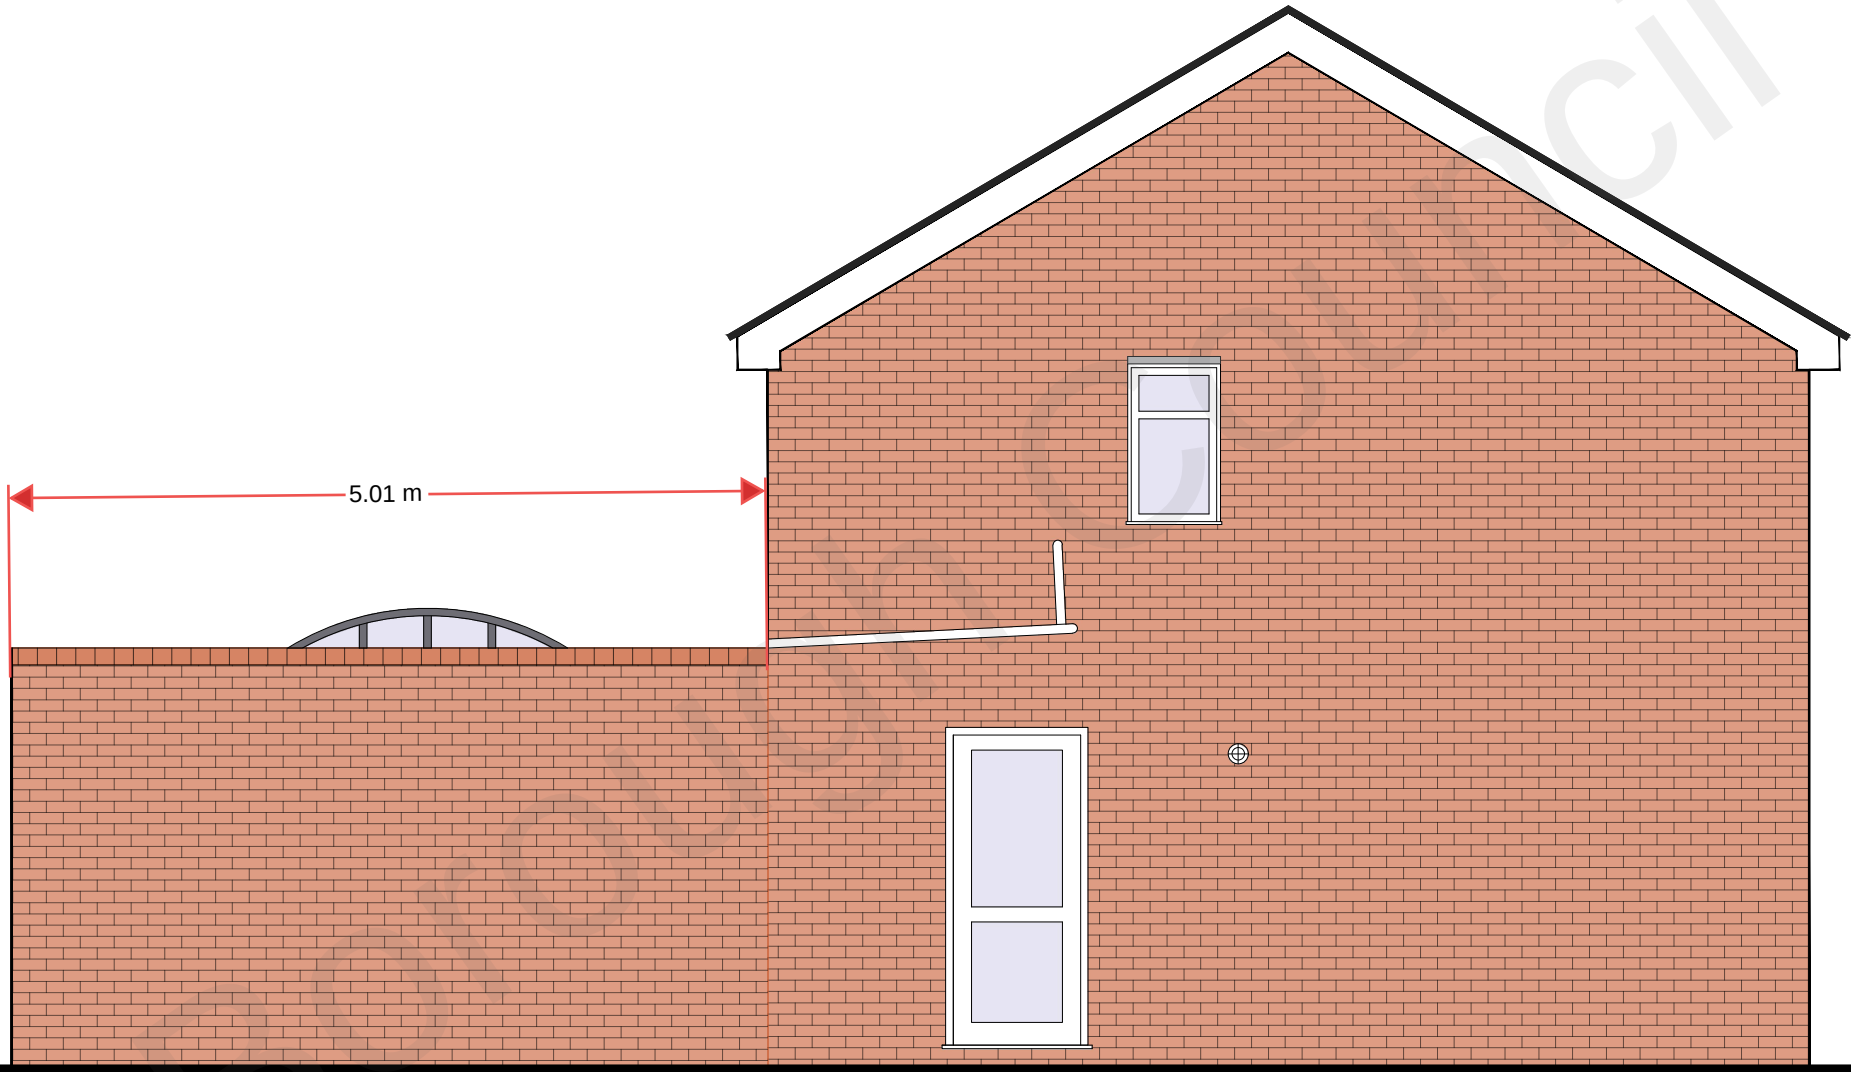


South-East Elevation



South-West Elevation

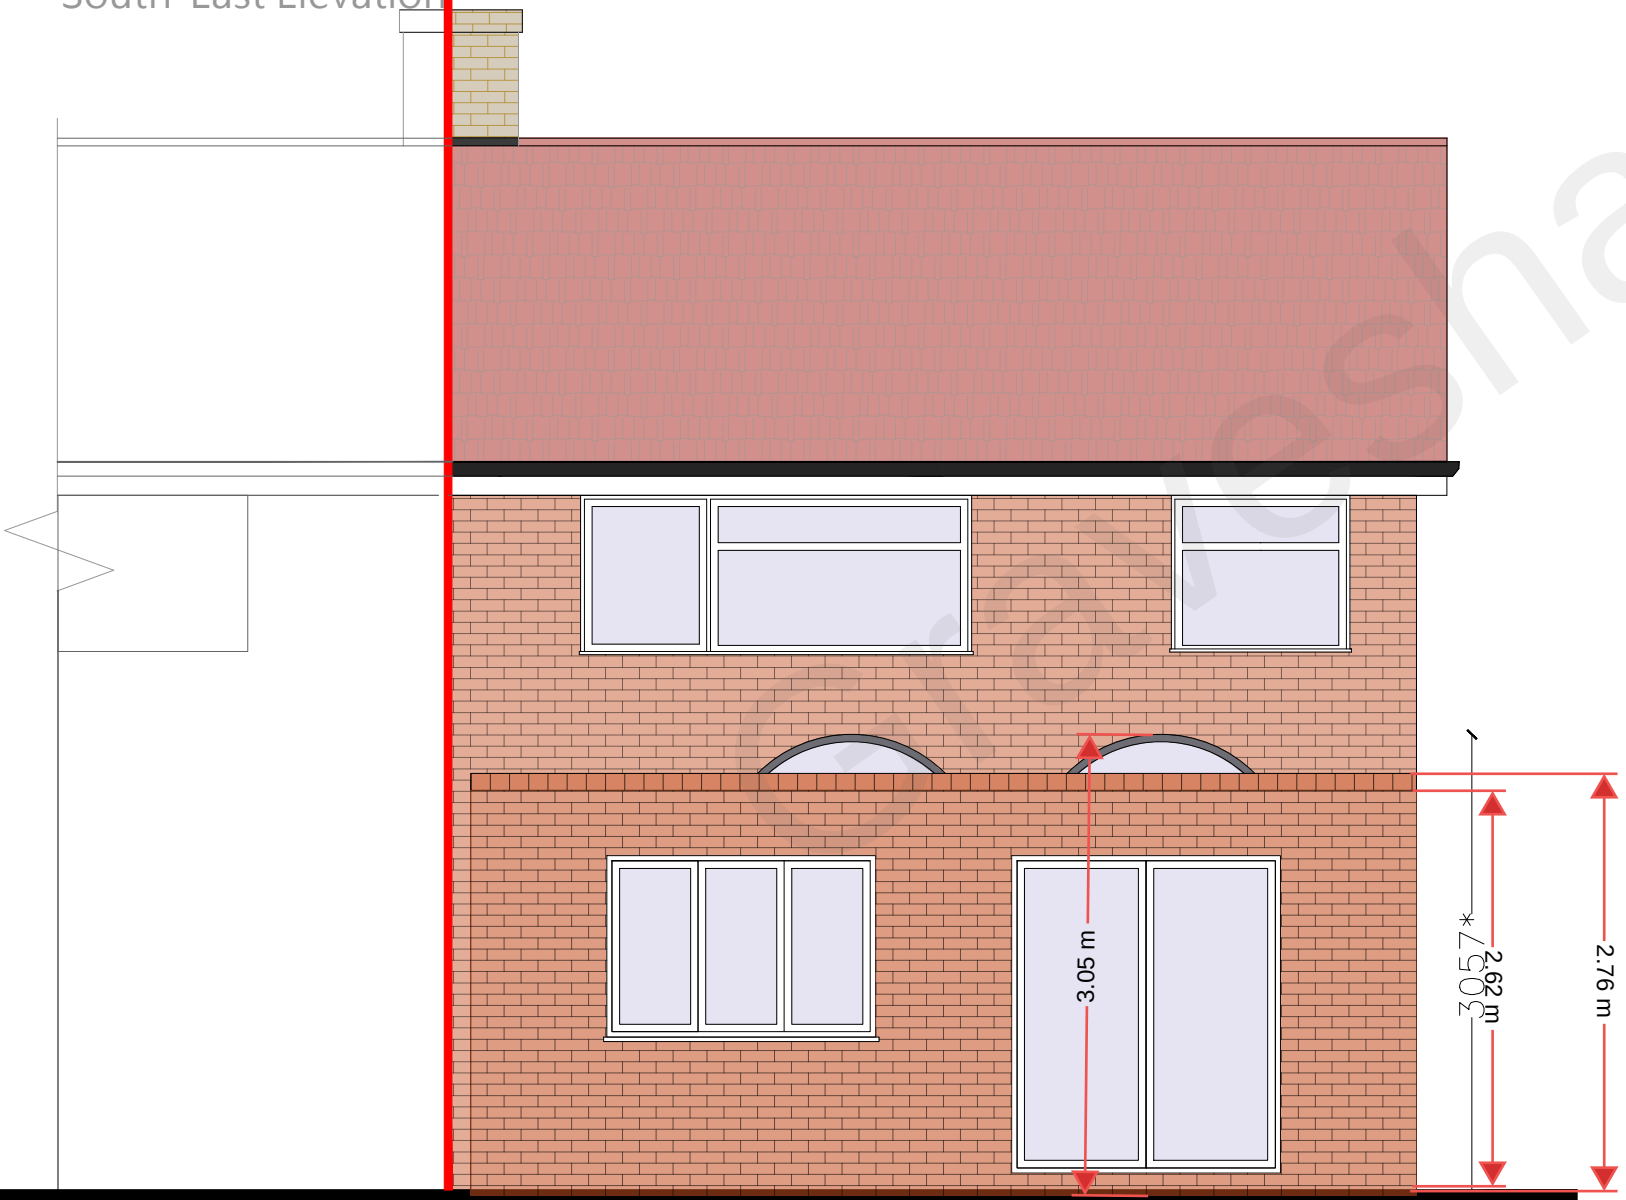

North-West Elevation

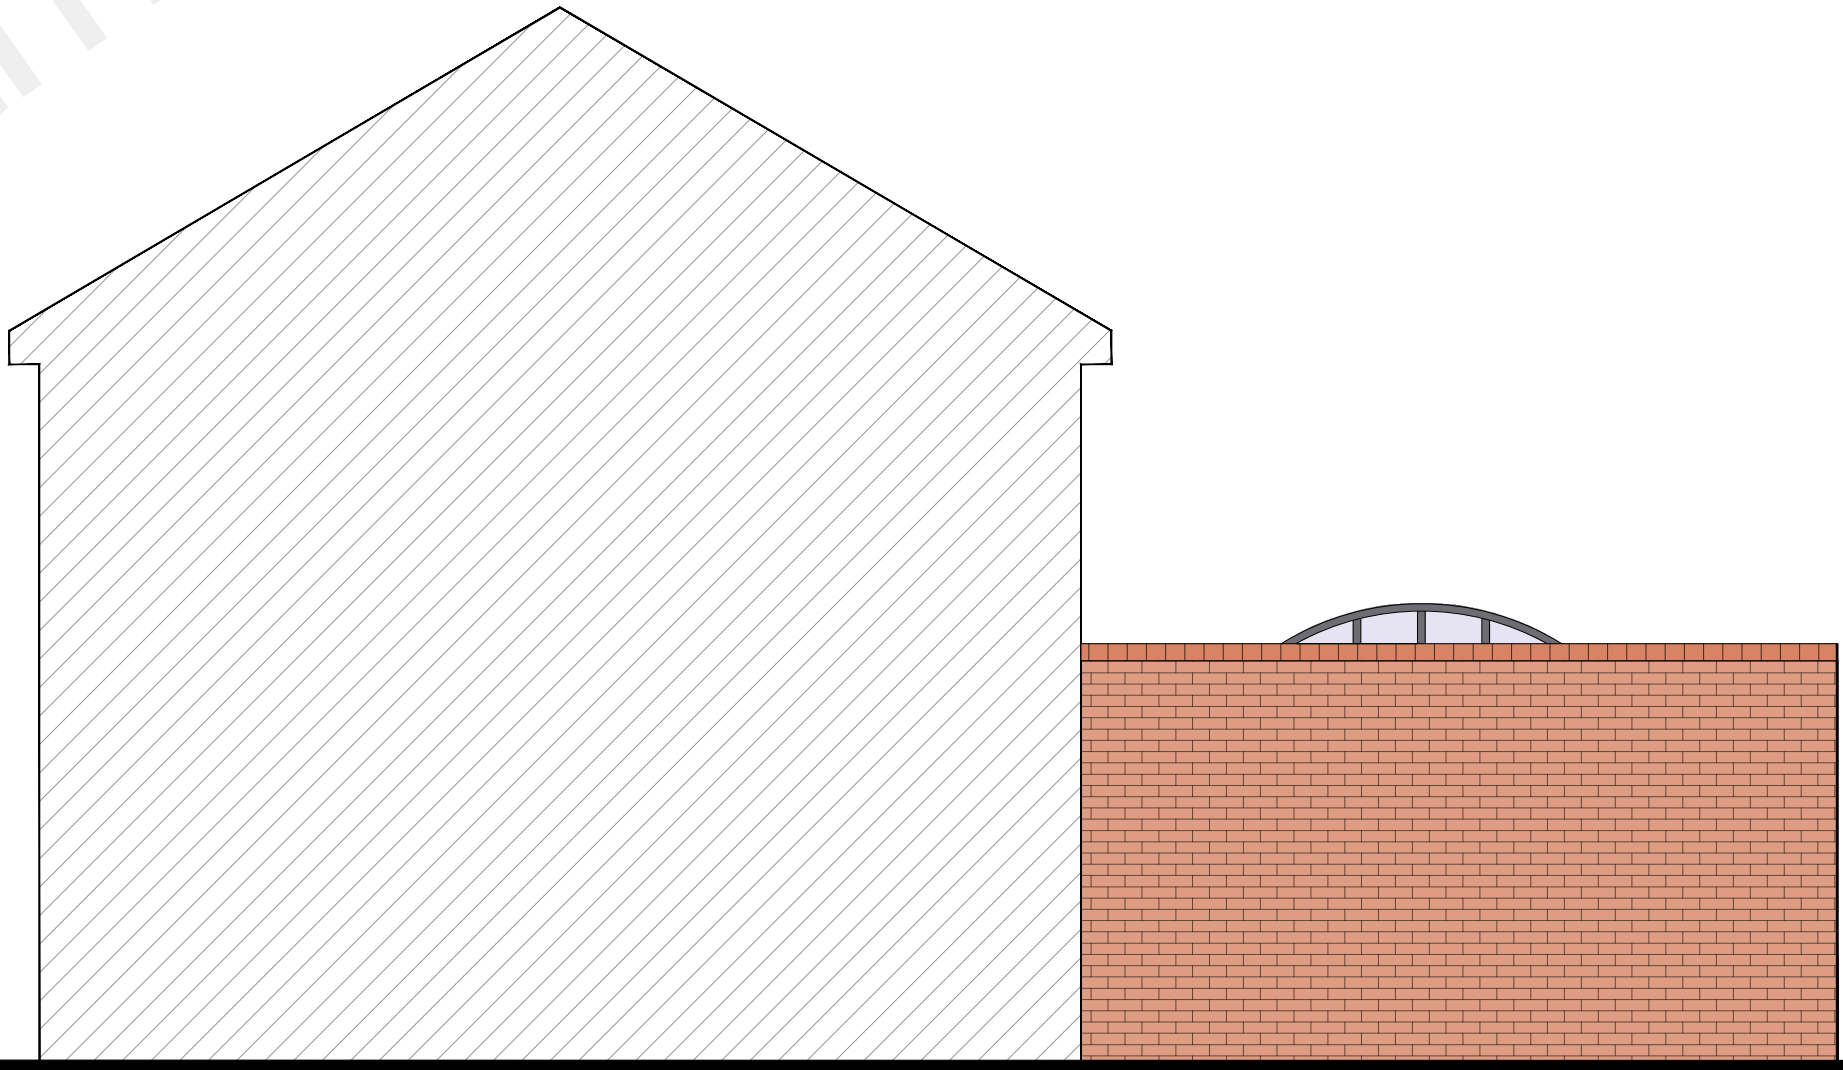

North-East Elevation

A	-	-	-/-/-
REV:	DESCRIPTION:	BY:	DATE:

STATUS: PLANNING



Whitehall Place
47 The Terrace,
Gravesend, Kent
DA12 2DL
01474 247 787
info@barronedwards.co.uk
www.barronedwards.co.uk

SITE: 58 Leander Drive
Gravesend
DA12 4NE

TITLE: Proposed Elevations

SCALE AT A2: 1:50	DATE: 31/08/2021	DRAWN: GK
PROJECT NO: 210709-A	DRAWING NO: 003	REVISION: A

1:50 0 1 2 3 4